




PROPOSED FRONT ELEVATION
1:100 @ A3

STRIP OUT EXISTING GARAGE
DOOR AND BUILD UP CAVITY
WALL, WITH 3 NO WHITE UPVC
TALL WINDOWS, WITH GLASS
BEING ONE WAY PRIVACY
GLAZING. NOTE SIDE PANEL TO
BE DISCREET DOOR, WITH
FRONT DEADLOCK ACCESS,
WITH INTERNAL HANDLE


STRIP OUT EXISTING
BLACK DOUBLE ROCK
DOORS AND SIDE PANELS,
AND REUSE TO EXTENDED
FRONT PORCH

ROOF TILES TO
MATCH EXISTING

RED FACING BRICK TO
MATCH EXISTING

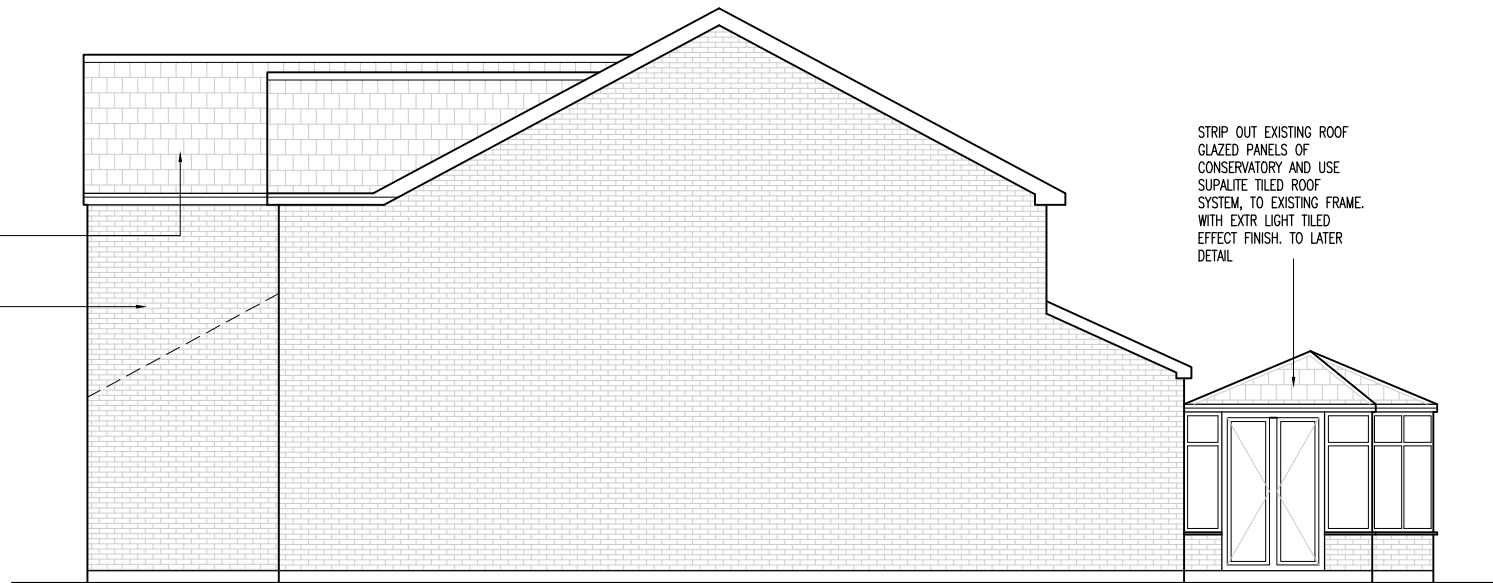

PROPOSED SIDE ELEVATION
1:100 @ A3

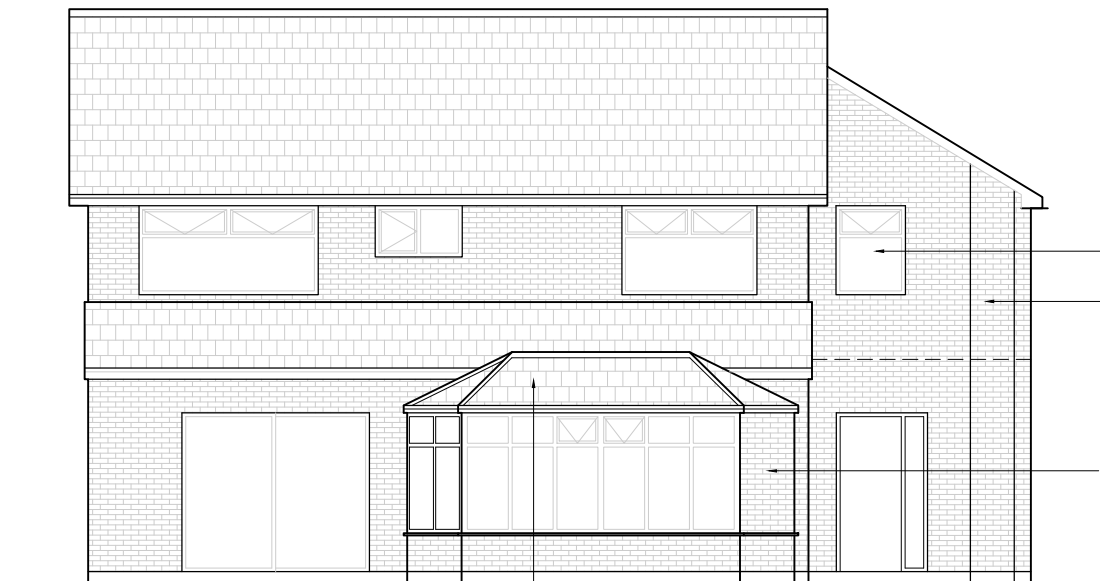

PROPOSED REAR ELEVATION
1:100 @ A3


STRIP OUT EXISTING ROOF
GLAZED PANELS OF
CONSERVATORY AND USE
SUPALITE TILED ROOF
SYSTEM, TO EXISTING FRAME.
WITH EXTR LIGHT TILED
EFFECT FINISH. TO LATER
DETAIL

NEW WHITE UPVC
WINDOWS

RED FACING BRICK TO
MATCH EXISTING

STRIP OUT SIDE GLAZED
PANEL OF CONSERVATORY
AND BRICK UP FILL HEIGHT
TO EAVES

STRIP OUT EXISTING WINDOW,
AND REPLACE WITH NEW
SMALLER WHITE UPVC WINDOW,
DUE TO NEW 2 STOREY WALL
ABUTTING EXISTING WINDOW

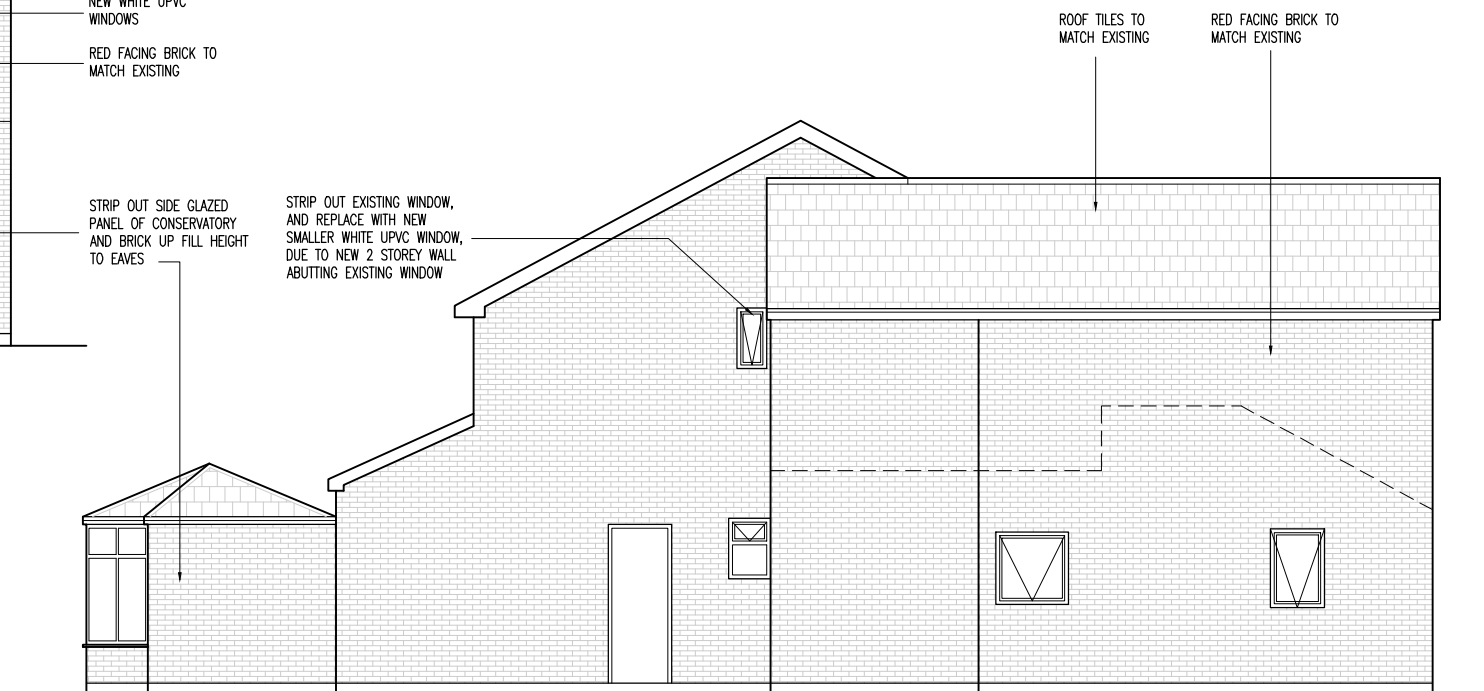

PROPOSED SIDE ELEVATION
1:100 @ A3

P1	Amendments after planning comments	17.03.22	MG
Rev	Amendments	Date	Ints
Mark Gordon Design + Associates			
Project			
14 FAIRHAVEN AVENUE WHITEFIELD, M45 7QG			
Drawing Title			
PROPOSED ELEVATIONS			
Drawn	TW	Checked	—
Date	NOV 2021	Scale	A3 1 : 100
Drawing No.	14FA/204/PL	Rev.	P1