


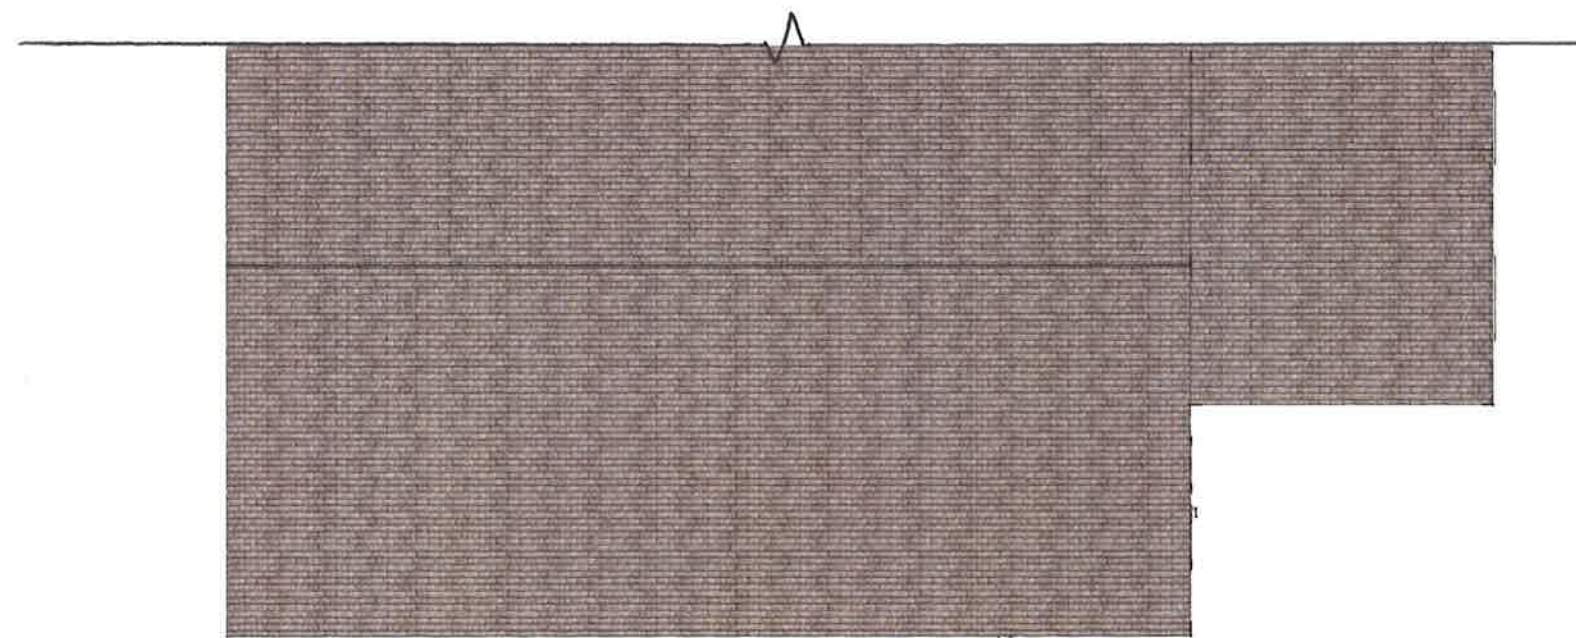

EXISTING ROOF PLAN



**Existing**

Drawing No. **S1657/04**

**Mrs Falshaw**  
- 1:100 Date 03/05/22