




1 Existing Site Plan
1 : 100

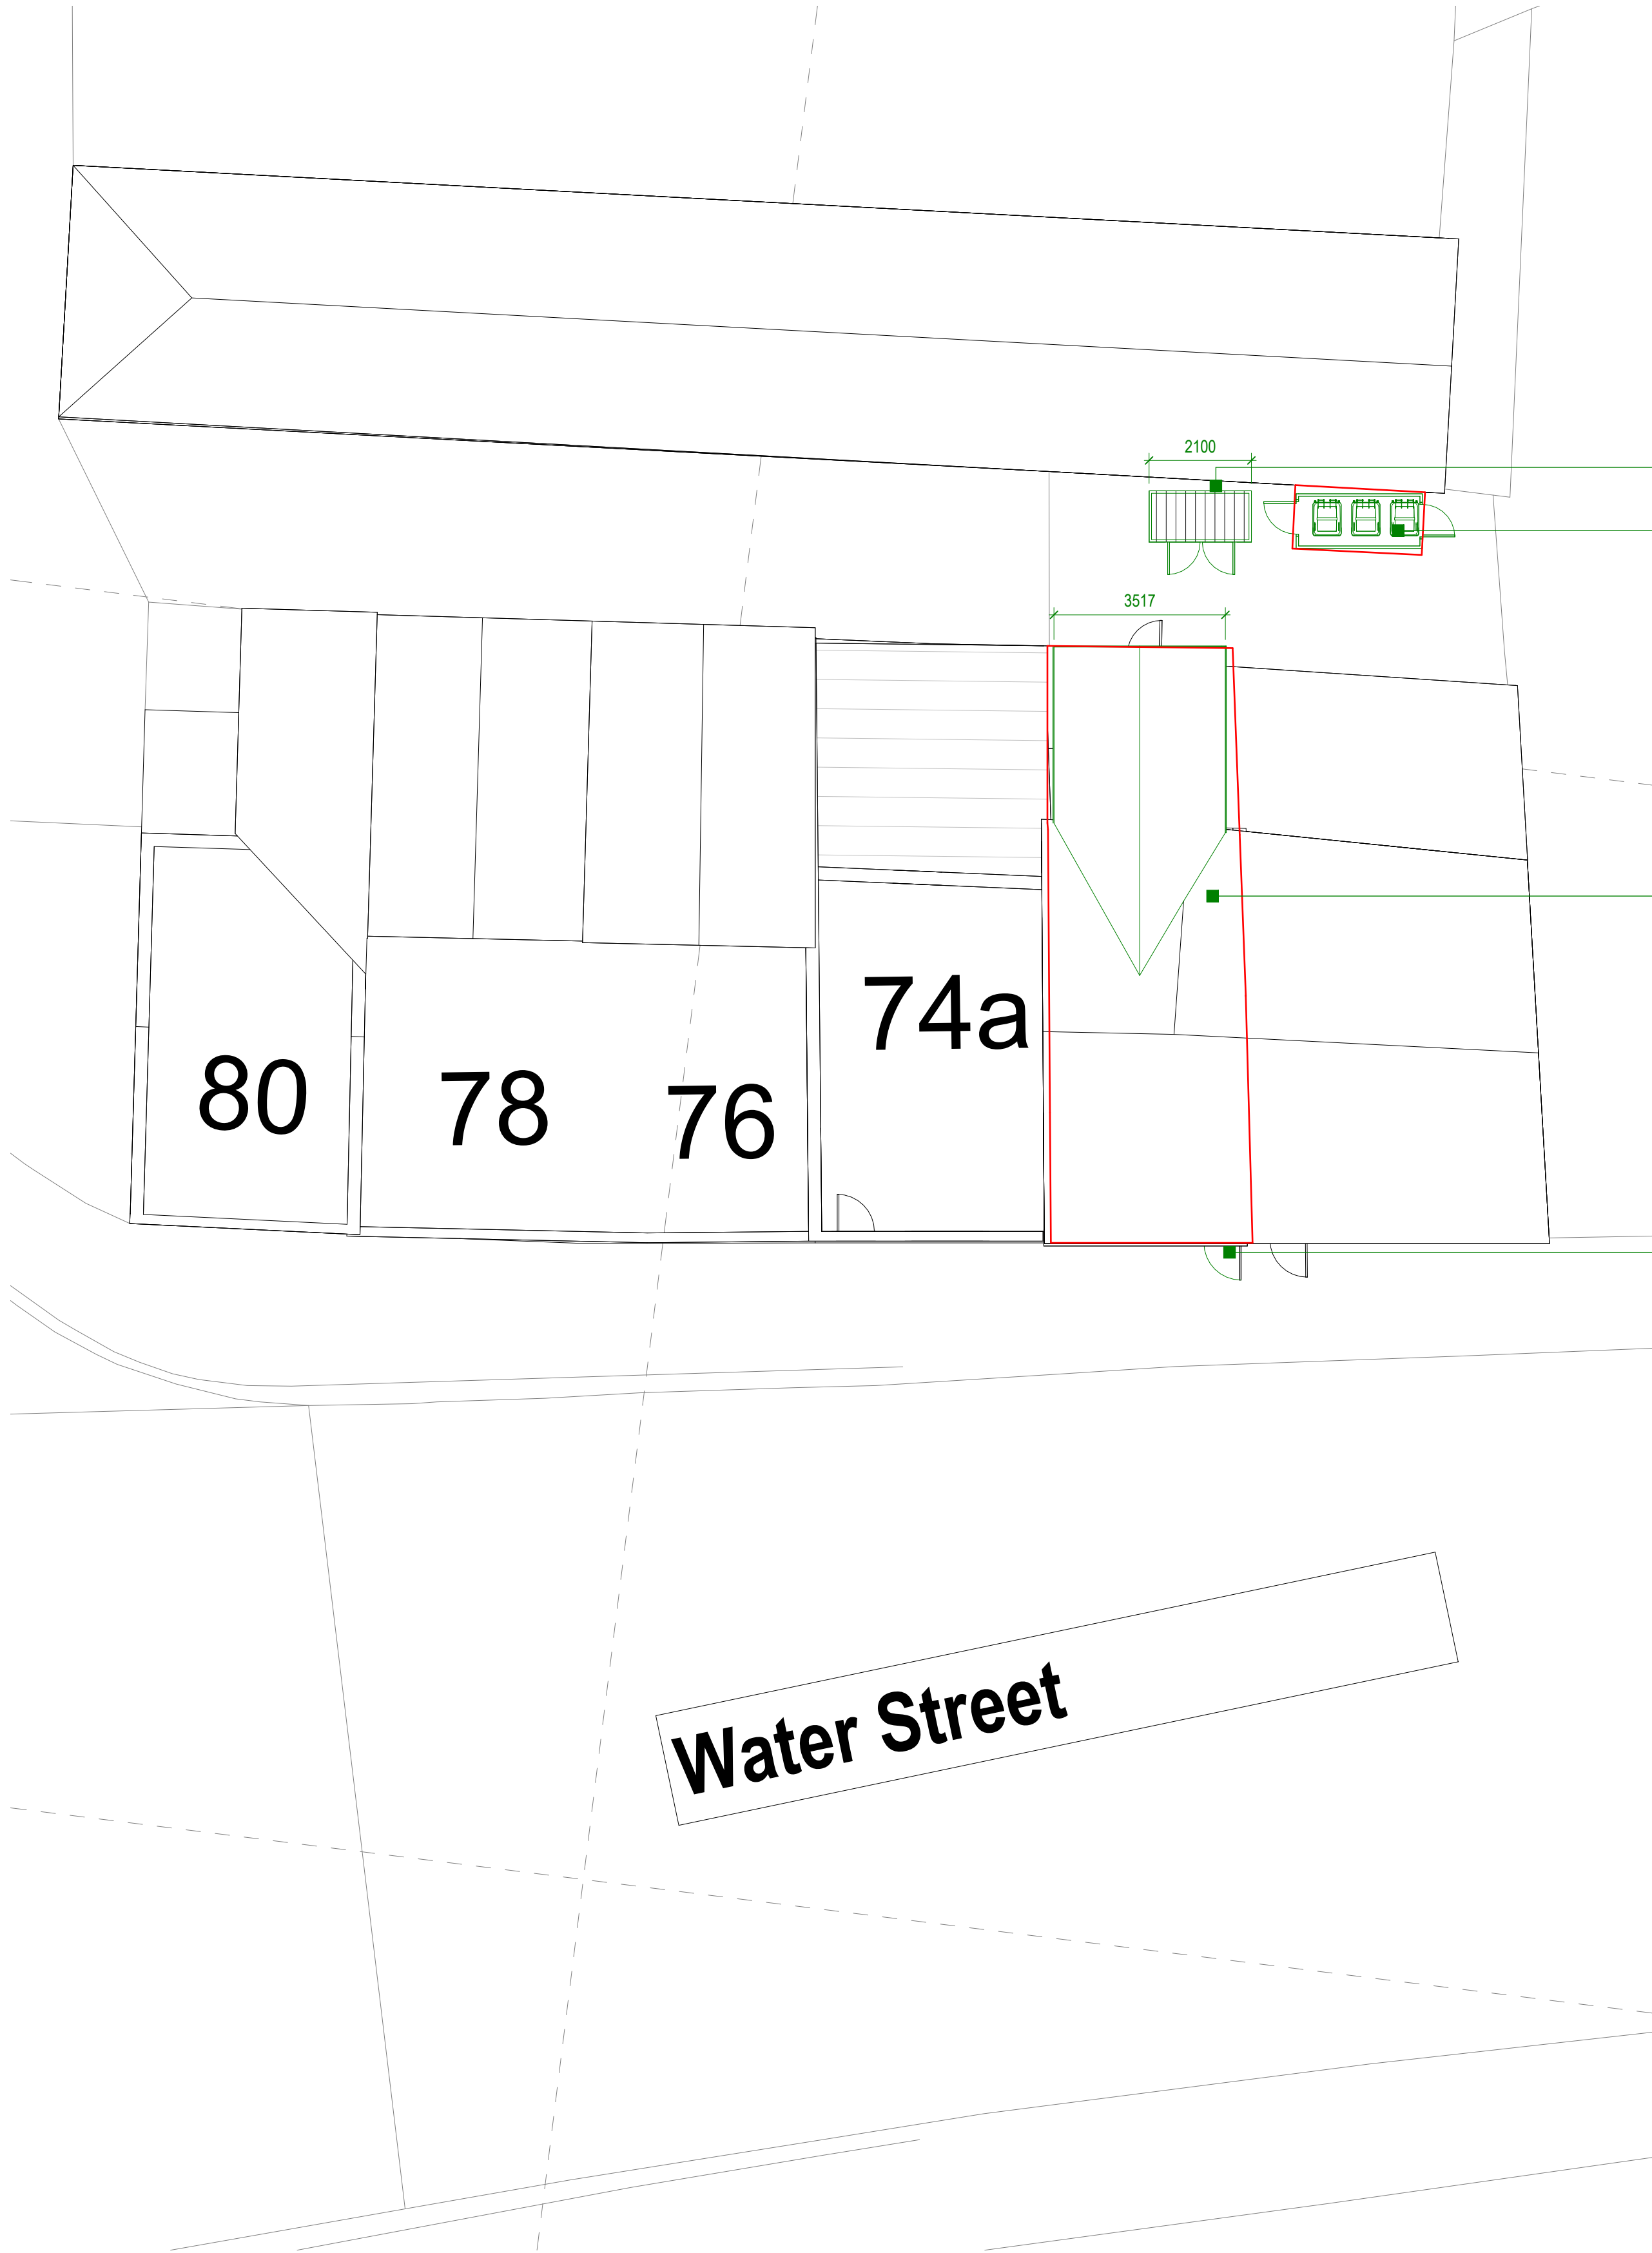


2 Proposed Site Plan
1 : 100

Enclosed bike store


Enclosed bin store.

Materials used in any exterior work are to be of a similar appearance to those used in the construction of the exterior of the existing building. Windows frames and glazing to match existing. Side windows to be obscurely glazed.

Main entrance/exit to 74B

 

VISUAL SCALE 1:100 @ A1

 

Status	PLANNING PERMISSION		
Client	Mr Richard Crolla		
Project Title	74B WATER STREET RADCLIFFE M26 4DF		
Drawing Title	Existing and Proposed Site Plan A1		
Project No.	2025_07	Rev	
Drawing No.	002-SI-XX-00-DR-I-P2	Scale at A1	1 : 100
Drawing Date			
Created By	Rakesh Mistry		
m83 Associates Ltd			
187 Water Street, Manchester, M3 4JD Telephone: 07470 671 234 Email: rakesh@m83associates.com			
 Architects Registration Board BSO NO: 130844A		 Chartered Practitioner	