






This drawing is the copyright of MTC Design and is not to be reproduced without permission

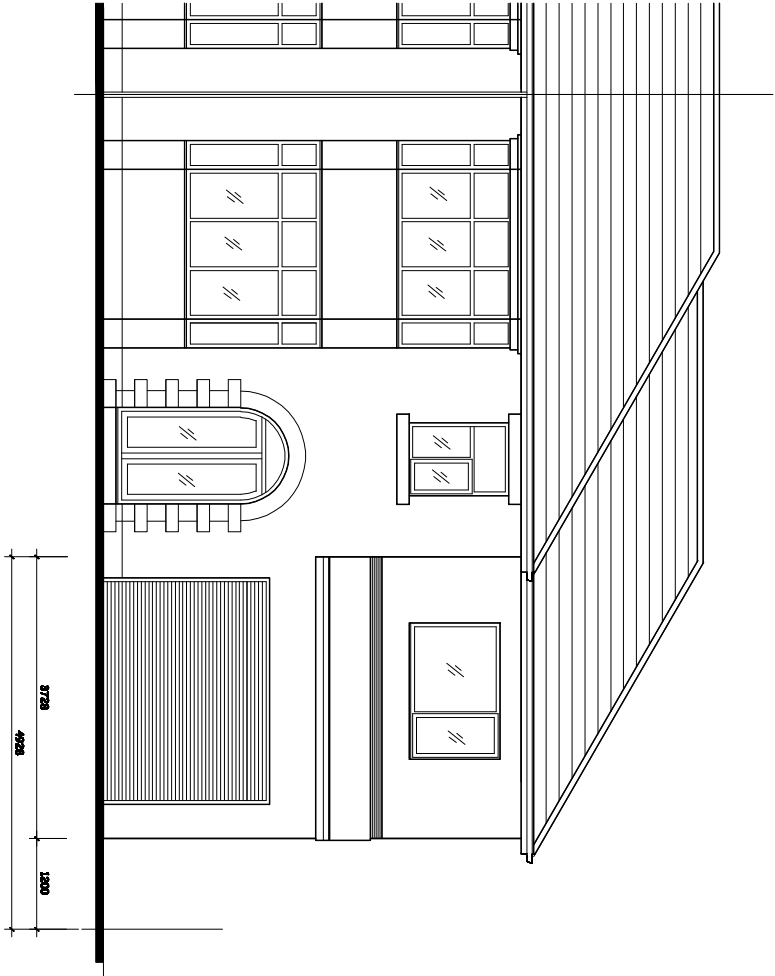


PROPOSED FRONT ELEVATION.

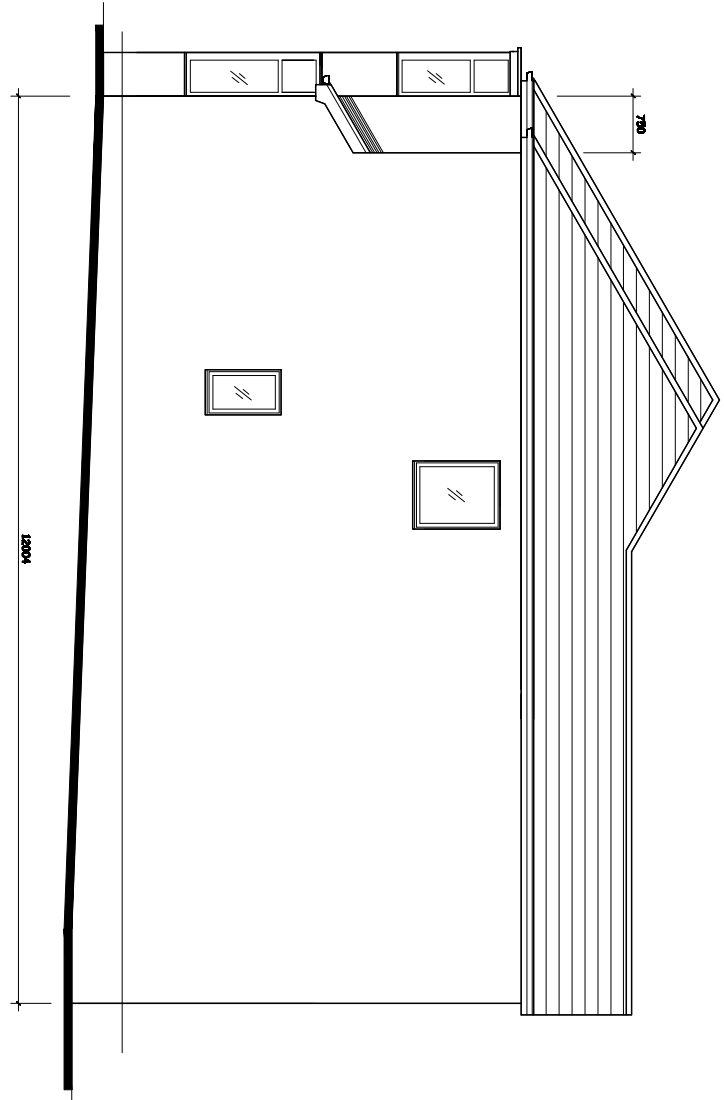

PROPOSED SIDE ELEVATION.

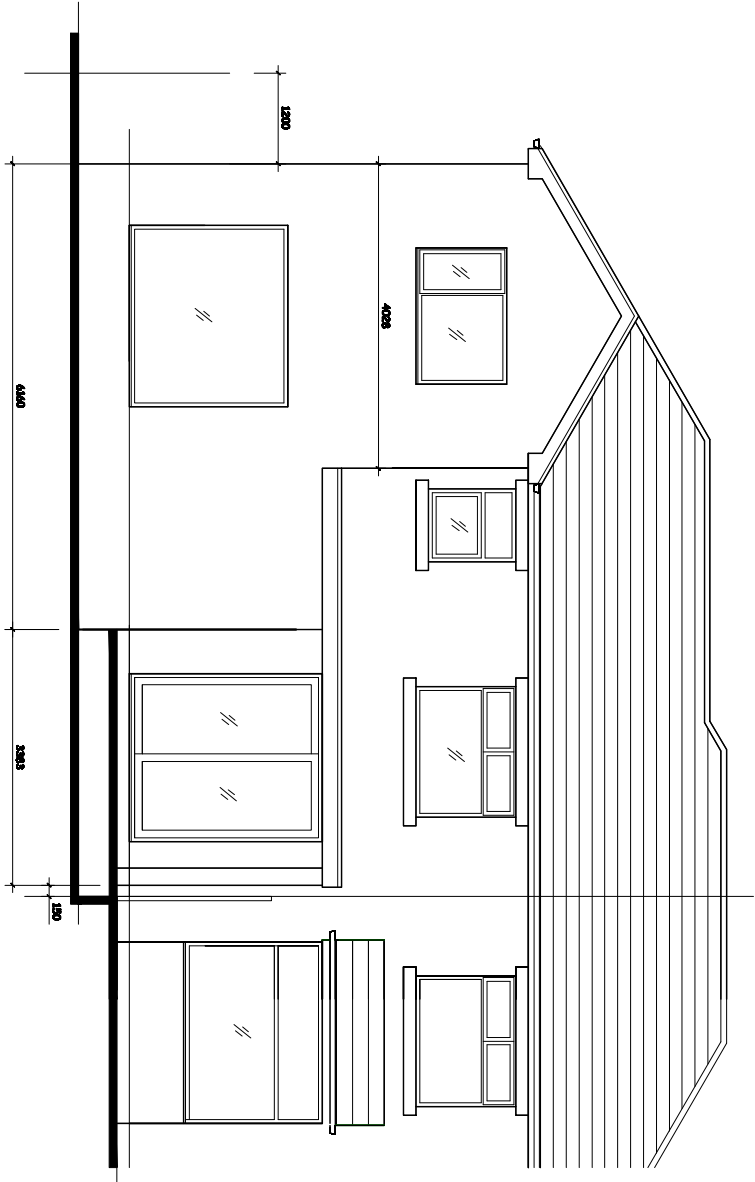

PROPOSED REAR ELEVATION.

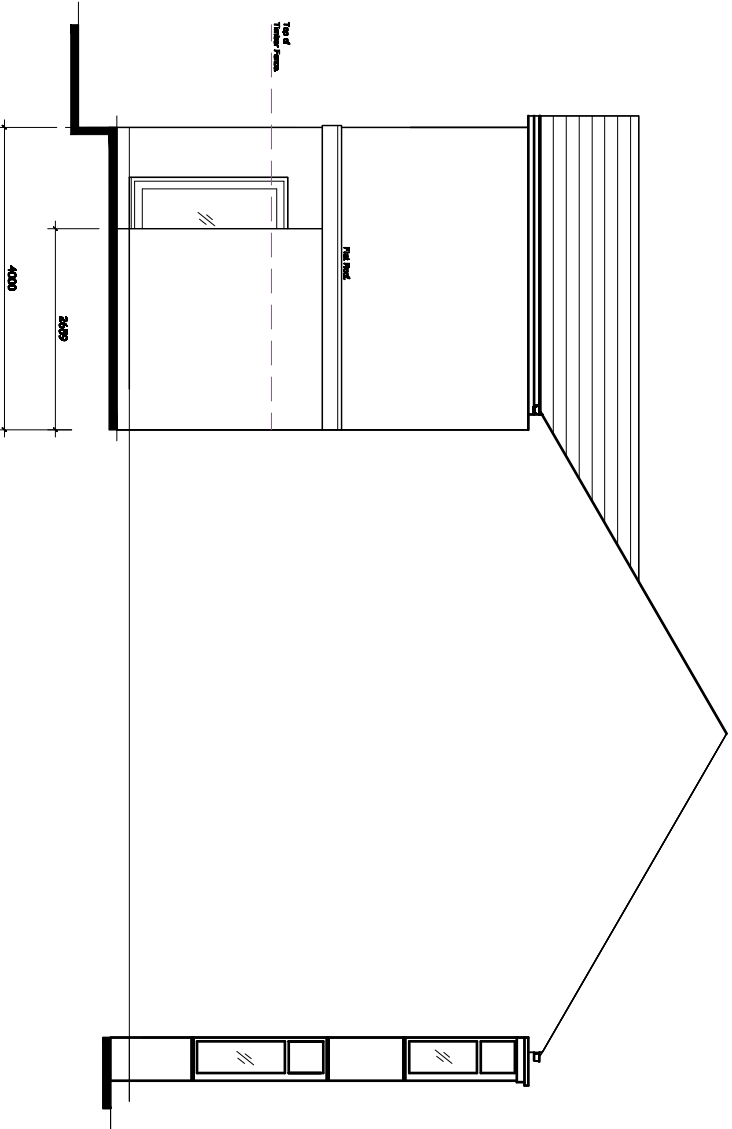

PROPOSED SIDE ELEVATION.

Revision A - Rear & Side Elevation Amended. - 5th February 2026.	Title : PROPOSED TWO STOREY SIDE EXTENSION AND SINGLE STOREY REAR EXTENSION WITH COVERED PATIO.	Project : 60, BURY NEW ROAD, RAMSBOTTOM, BURY, BL0 0BY	MTC Designs 31 Edmond Drive Bolton BL2 6TB T: 01204 416714 UK 07760026514 Email: info@mtcdesign.co.uk Scale 1:100 @ A3 Date: January 2026. Drawing No: P03A
--	---	--	---