



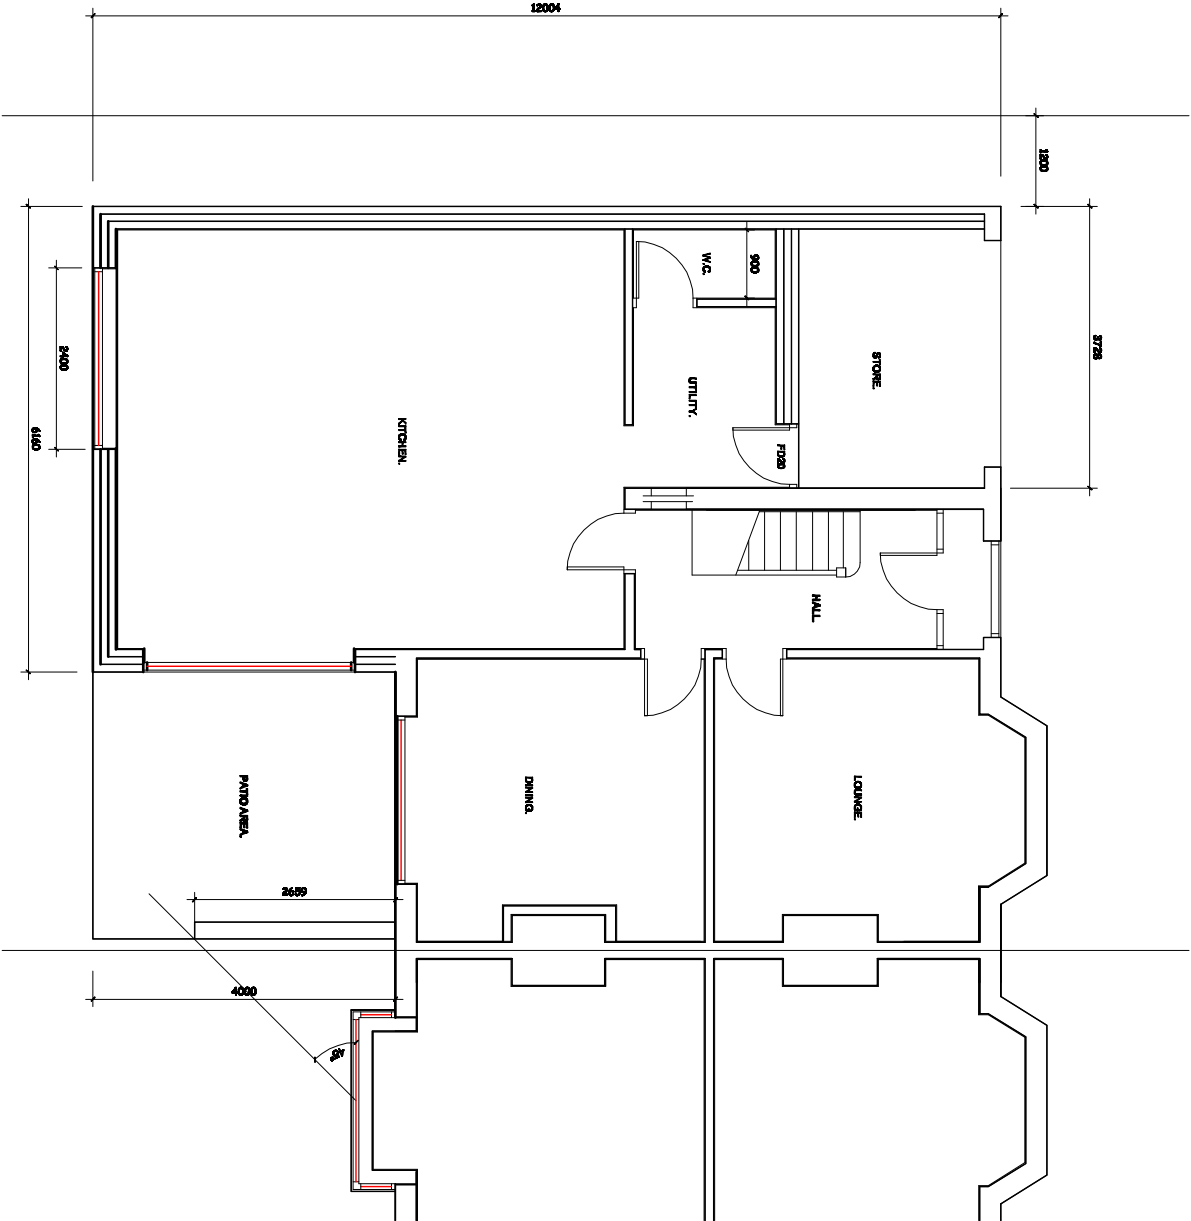

PROPOSED GROUND FLOOR PLAN.

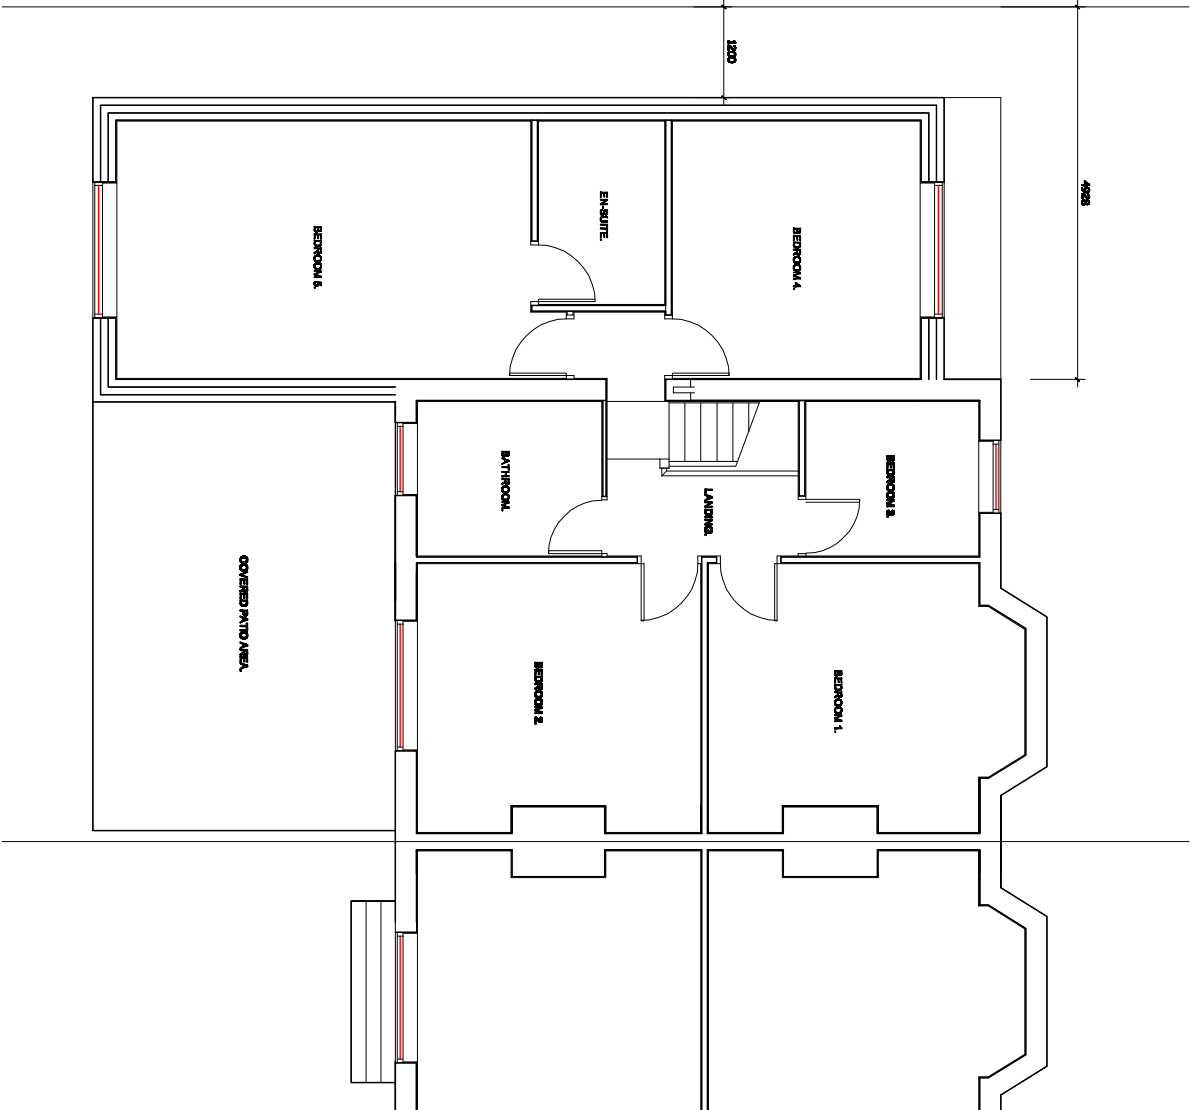

PROPOSED FIRST FLOOR PLAN.

Revision A - Floor Plans Amended. - 5th February 2026.	Title : PROPOSED TWO STOREY SIDE EXTENSION AND SINGLE STOREY REAR EXTENSION WITH COVERED PATIO.	Project : 80, BURY NEW ROAD, RAVENSBOTTON, BURY. BLD 08Y	MTC Designs 31 Exford Drive Bolton BL2 6TB T: 01204 418714, M: 07760288714 Email: mtdesigns@mtd.com Scale 1:100 @ A3 Date: January 2026.	Drawing No: P04A
--	---	--	--	--