


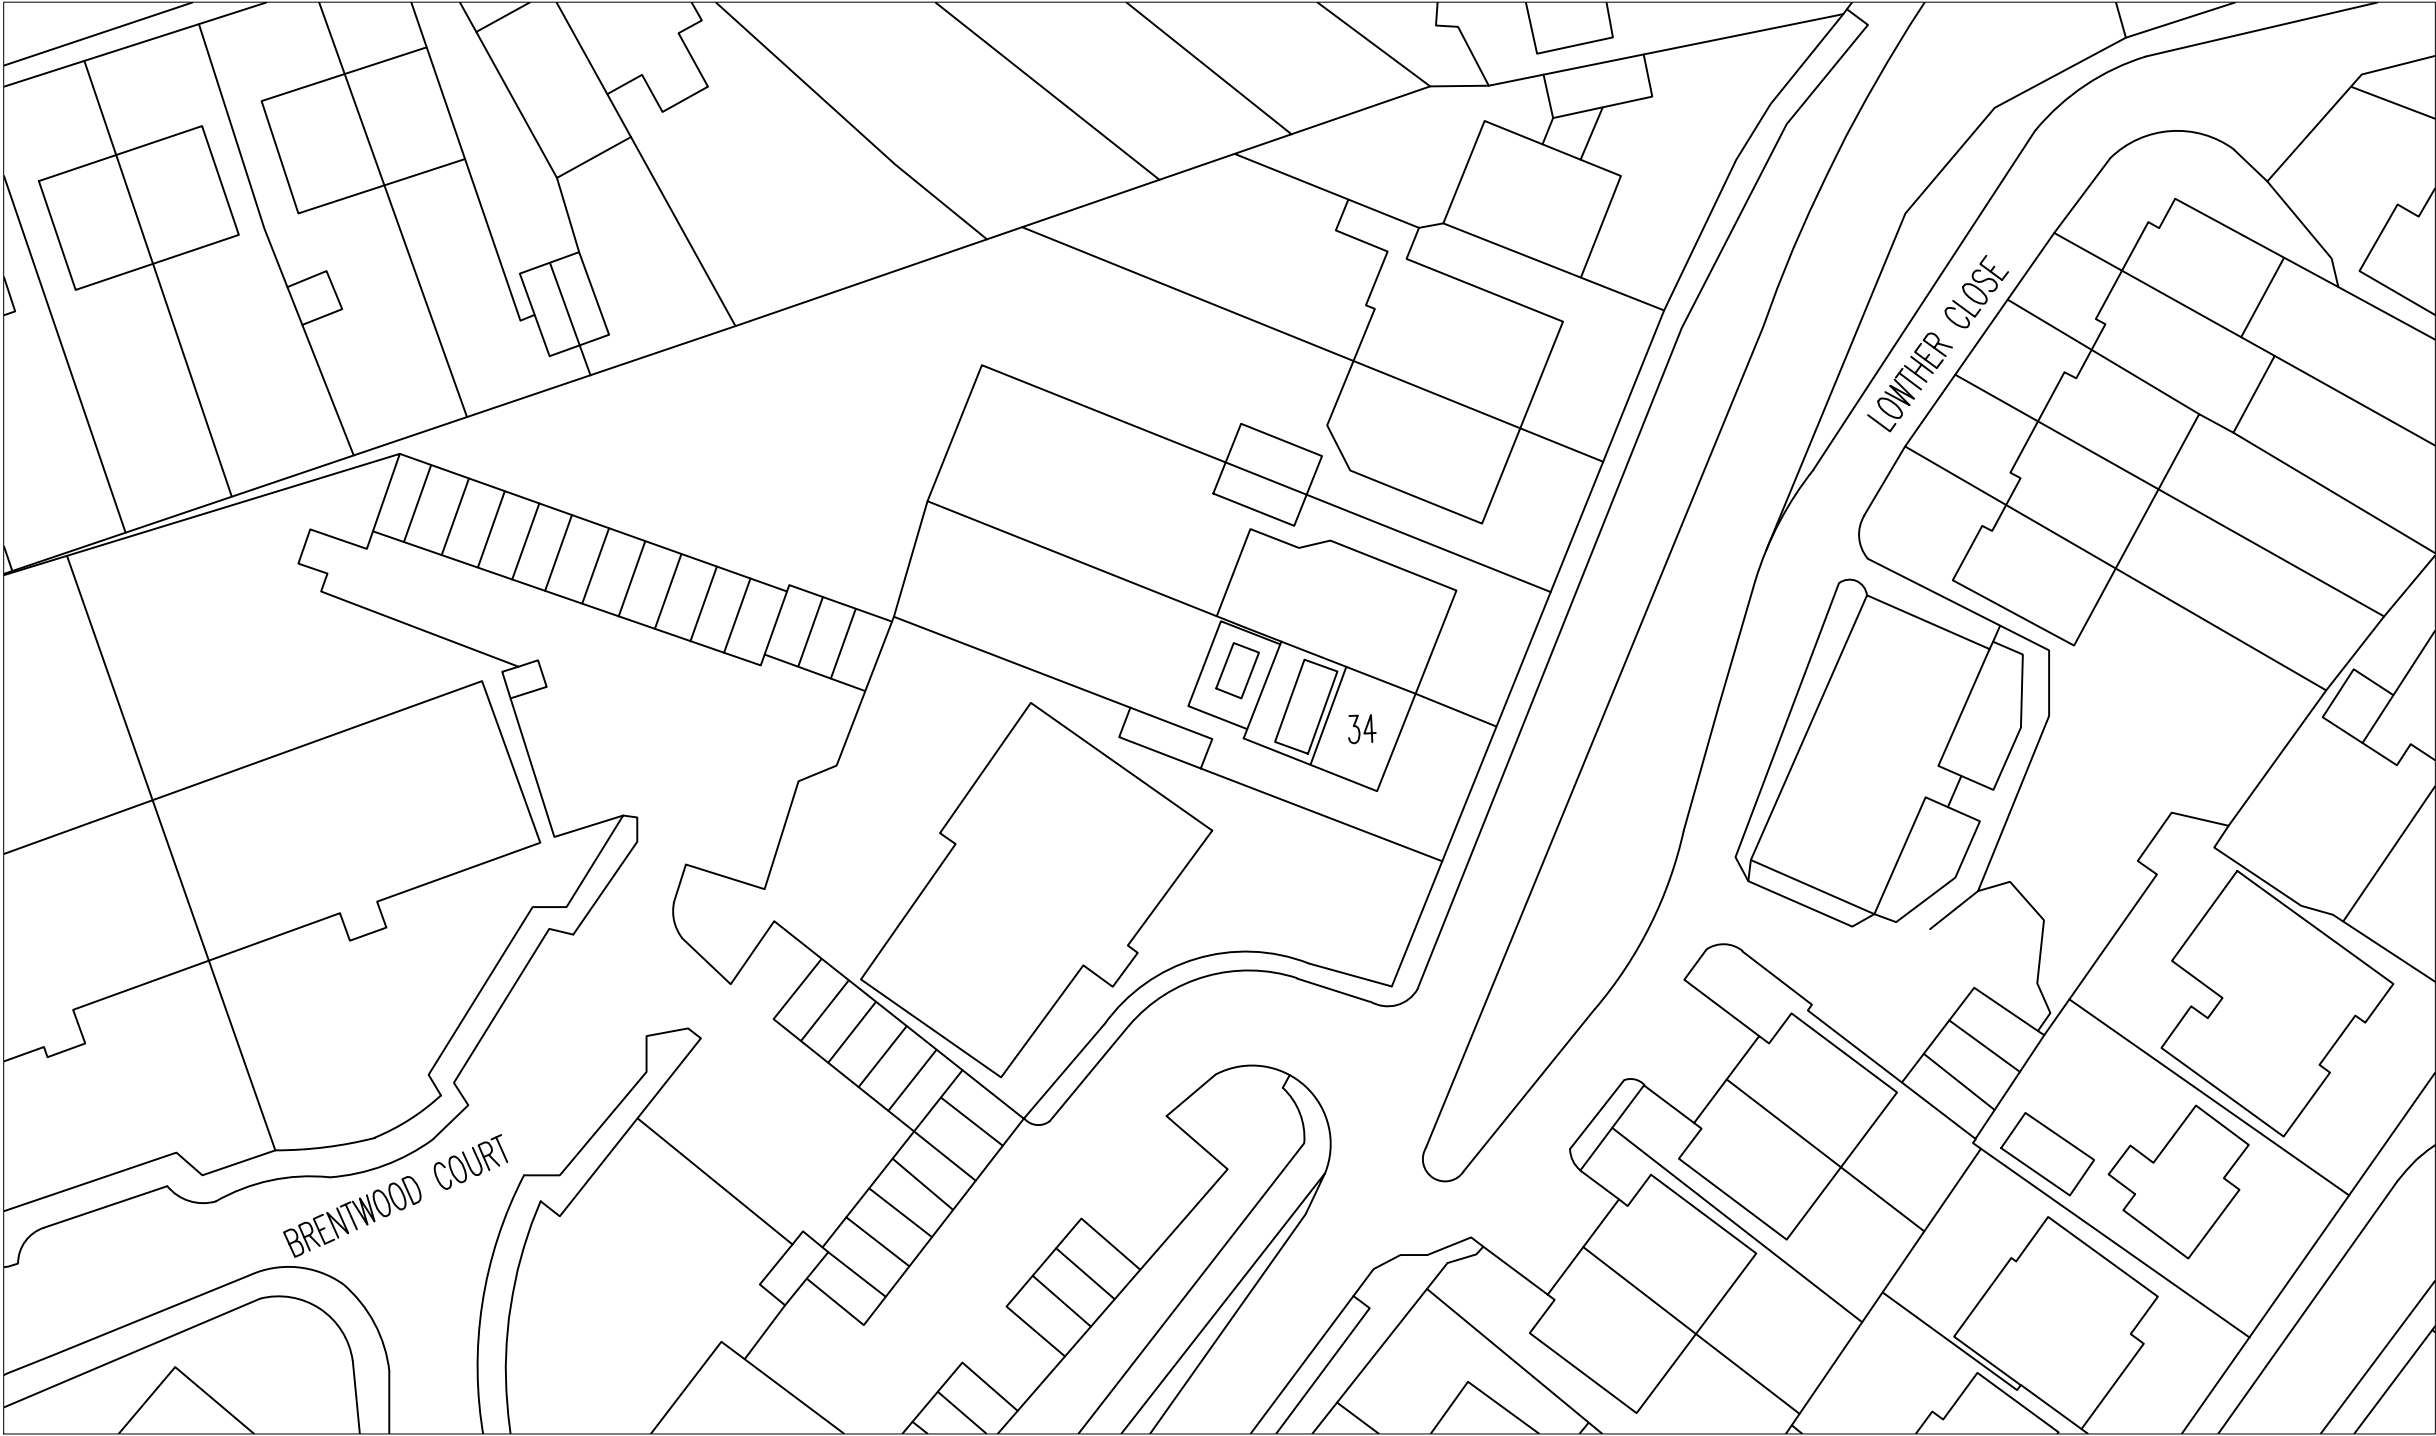

01

Proposed Site Plan

Scale 1:500

Notes Copyright in all documents and drawings prepared by the architectural designer and any works executed from these documents and drawings shall, unless otherwise agreed, remain the property of the designer and must not be reproduced by, lent or disclosed to, a third party without the written consent of Zach Thorp.  
Do not scale off this drawing  
All dimensions are to be checked on site and any discrepancies to be referred to the designer before proceeding. All levels to be checked on site All discrepancies between information shown on the drawings and the information in the specification to be referred to the designer prior to proceeding. All component sizes and references to be checked before ordering  
Position of existing drain runs to be confirmed prior to proceeding and drains checked as necessary. All relevant boundary positions are to be checked prior to proceeding  
Building regulation drawings can be used for building estimates, however for an accurate quote builders must attend site as these drawings do not account for all aspects of the building works.



SURVEY ORIENTATED TO MAGNETIC NORTH

| Rev | Description | Date | By | Chk |
|-----|-------------|------|----|-----|
|-----|-------------|------|----|-----|

| Status       |                                     | Purpose for Issue |                          |
|--------------|-------------------------------------|-------------------|--------------------------|
| Planning     | <input type="checkbox"/>            | Tender            | <input type="checkbox"/> |
| Construction | <input checked="" type="checkbox"/> | As Built          | <input type="checkbox"/> |
| PLANNING     |                                     |                   |                          |

Client  
Duncan and Zoe  
34 Lowther Road, Prestwich

Contract  
Proposed Single Storey Rear Extension

Drawing  
Proposed Site Plan

|             |             |          |         |
|-------------|-------------|----------|---------|
| Drawing No. | ZT22-196-03 | Revision | /       |
| Scales      | 1:500 @ A3  | Date     | Nov '22 |
| Drawn       | ZTT         | Checked  |         |