


This drawing and design concept is the property of PPY design. It should not be reproduced without written permission

 

7 Lower Croft
Whitefield
M45 7NS

scale 1:50 at A1
October 2018

AH1-02

Proposed Plans
and Elevations

PPY design Ltd


2 Helmshore Road, Holcombe Village
Ramsbottom, Lancashire BL8 4PA

Garry Dearden BAK (ons) DipArch RIBA
garry@ppy-design.co.uk www.ppy-design.co.uk
T: 01706 822731 M: 07712 669482


CONSTRUCTION INDICATED IN MAGENTA

Materials :


All to match the existing
Walls – red multi stock brick with
feature sandbed points
Roof – grey interlocking tiles

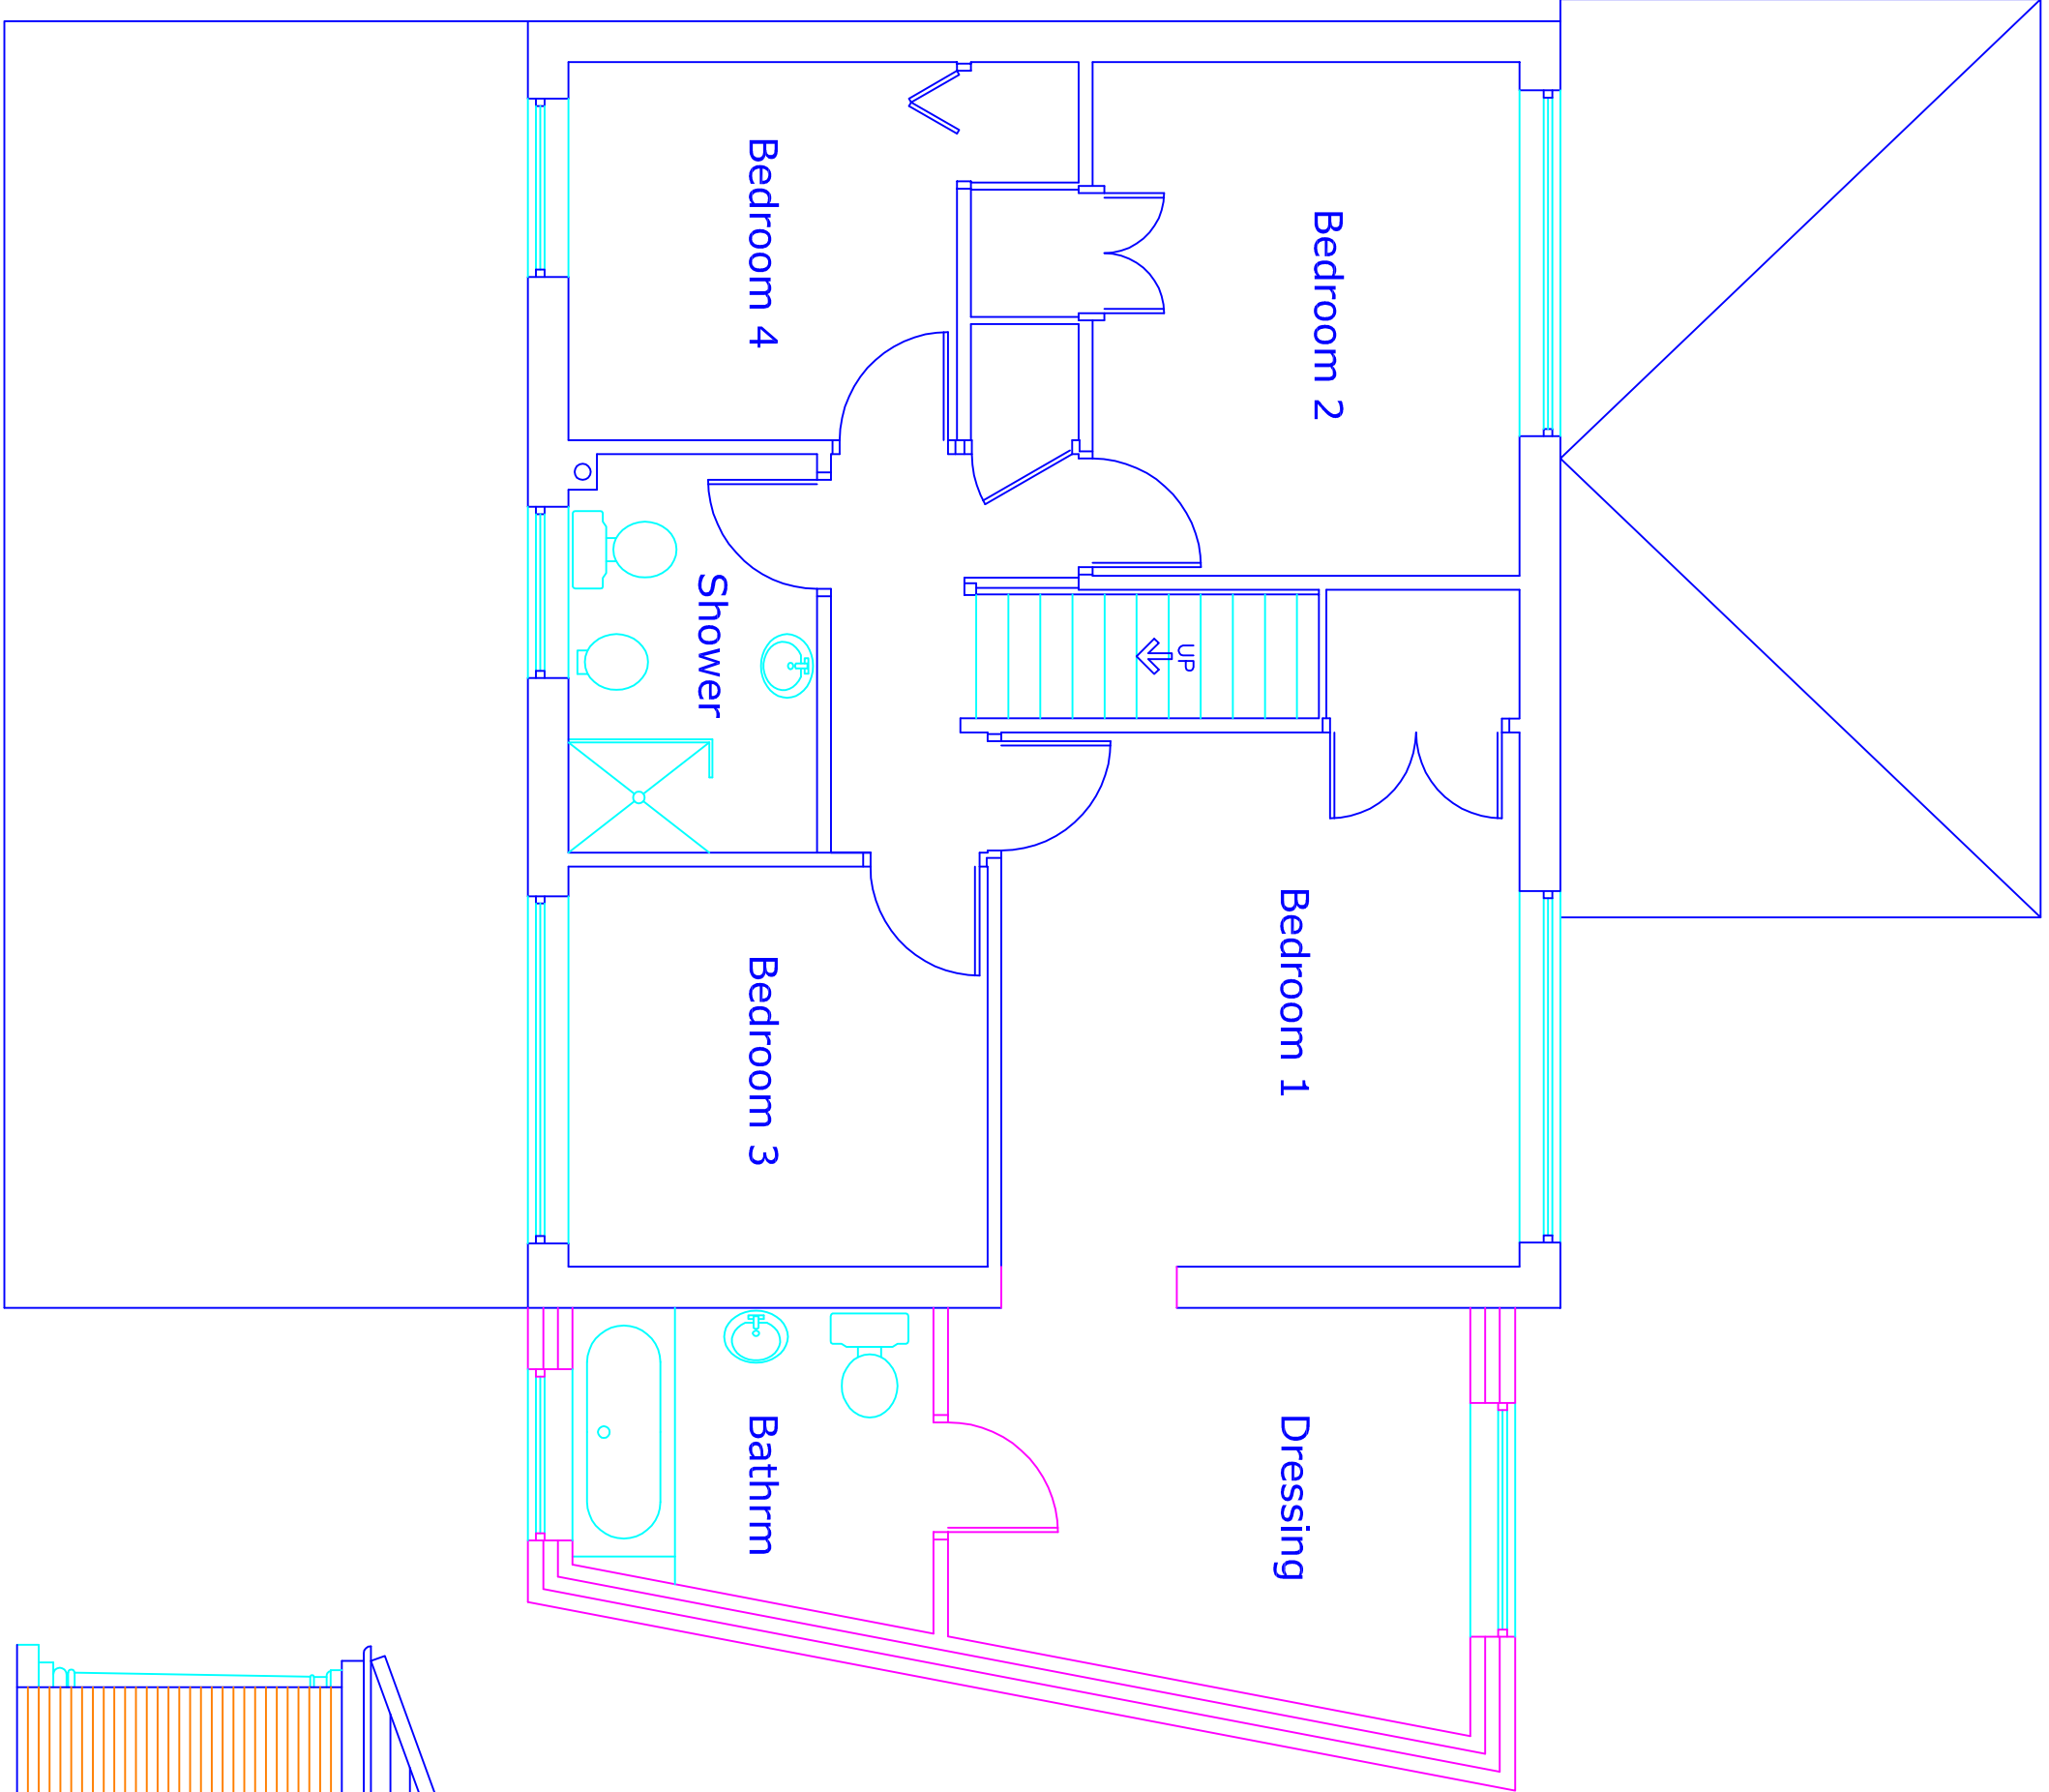


Proposed Plan
First Floor

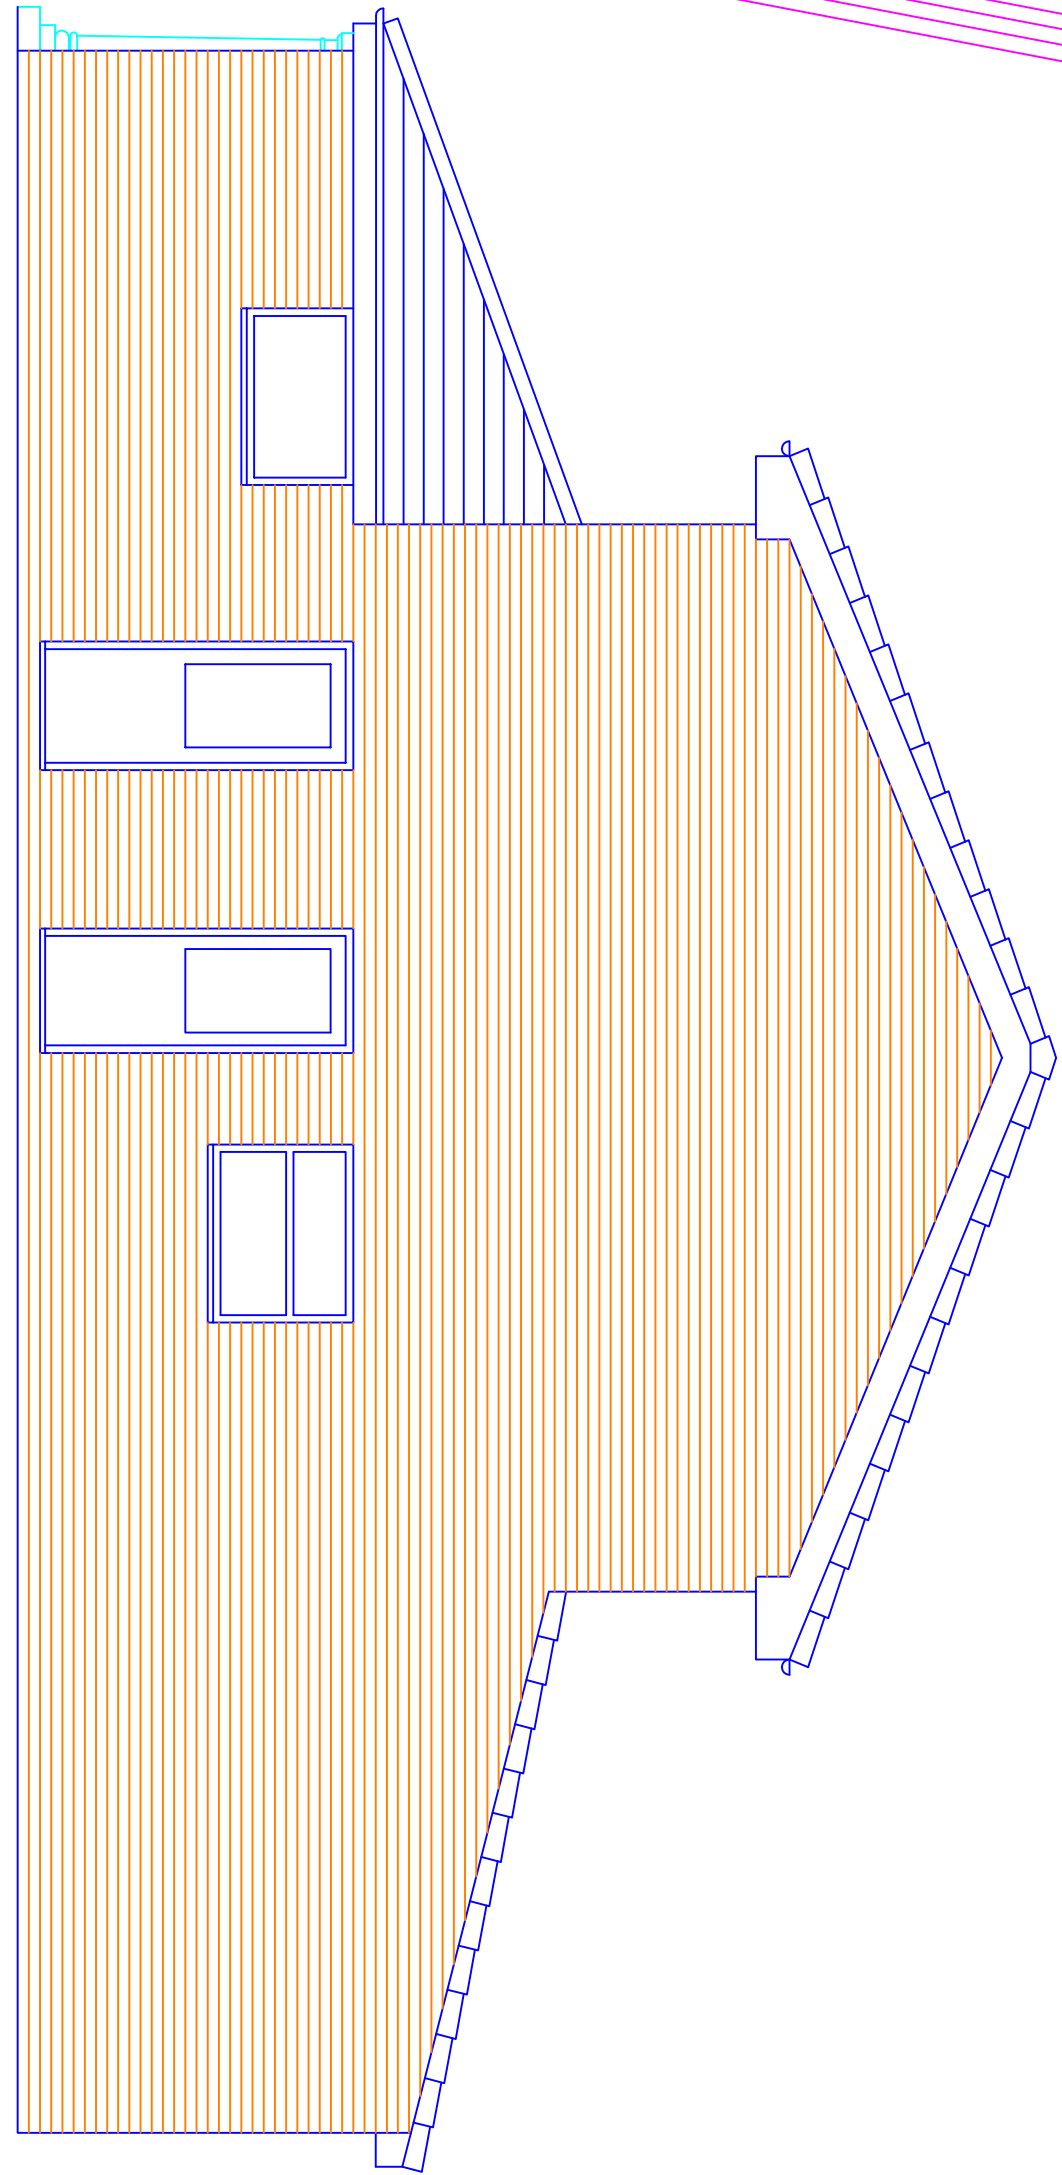


Proposed Side Elevation
No change

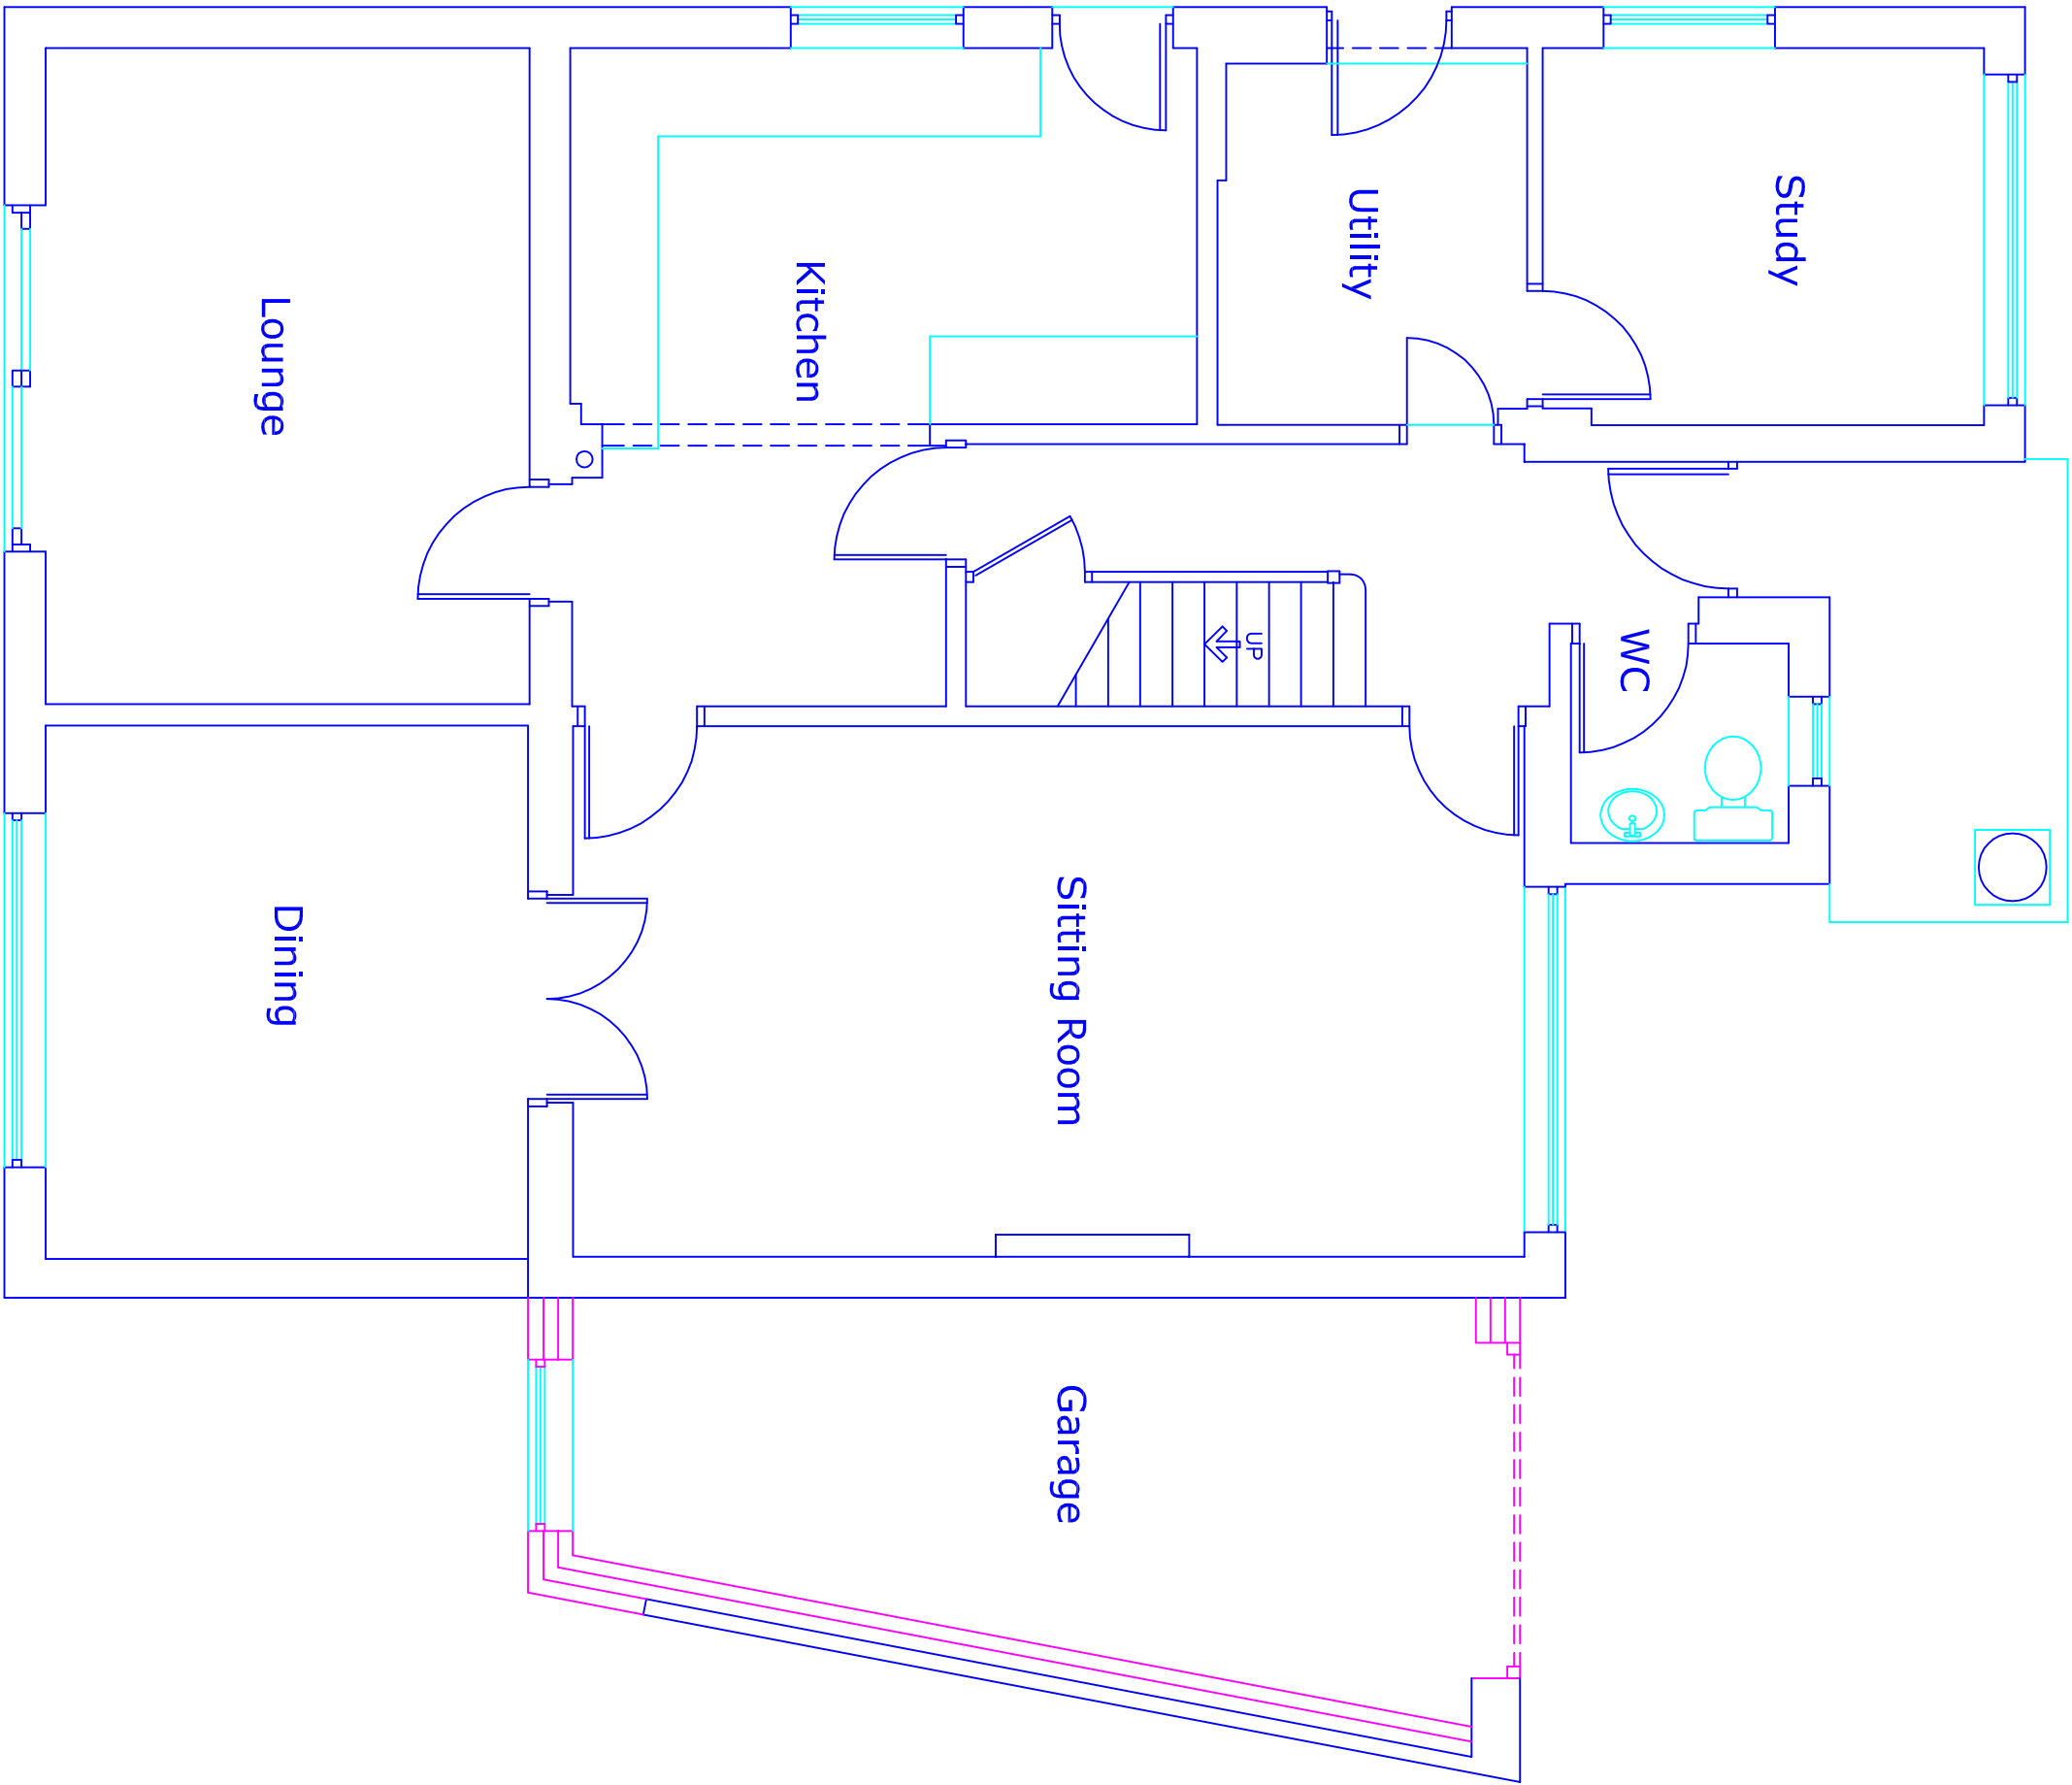


Proposed Plan
Ground Floor

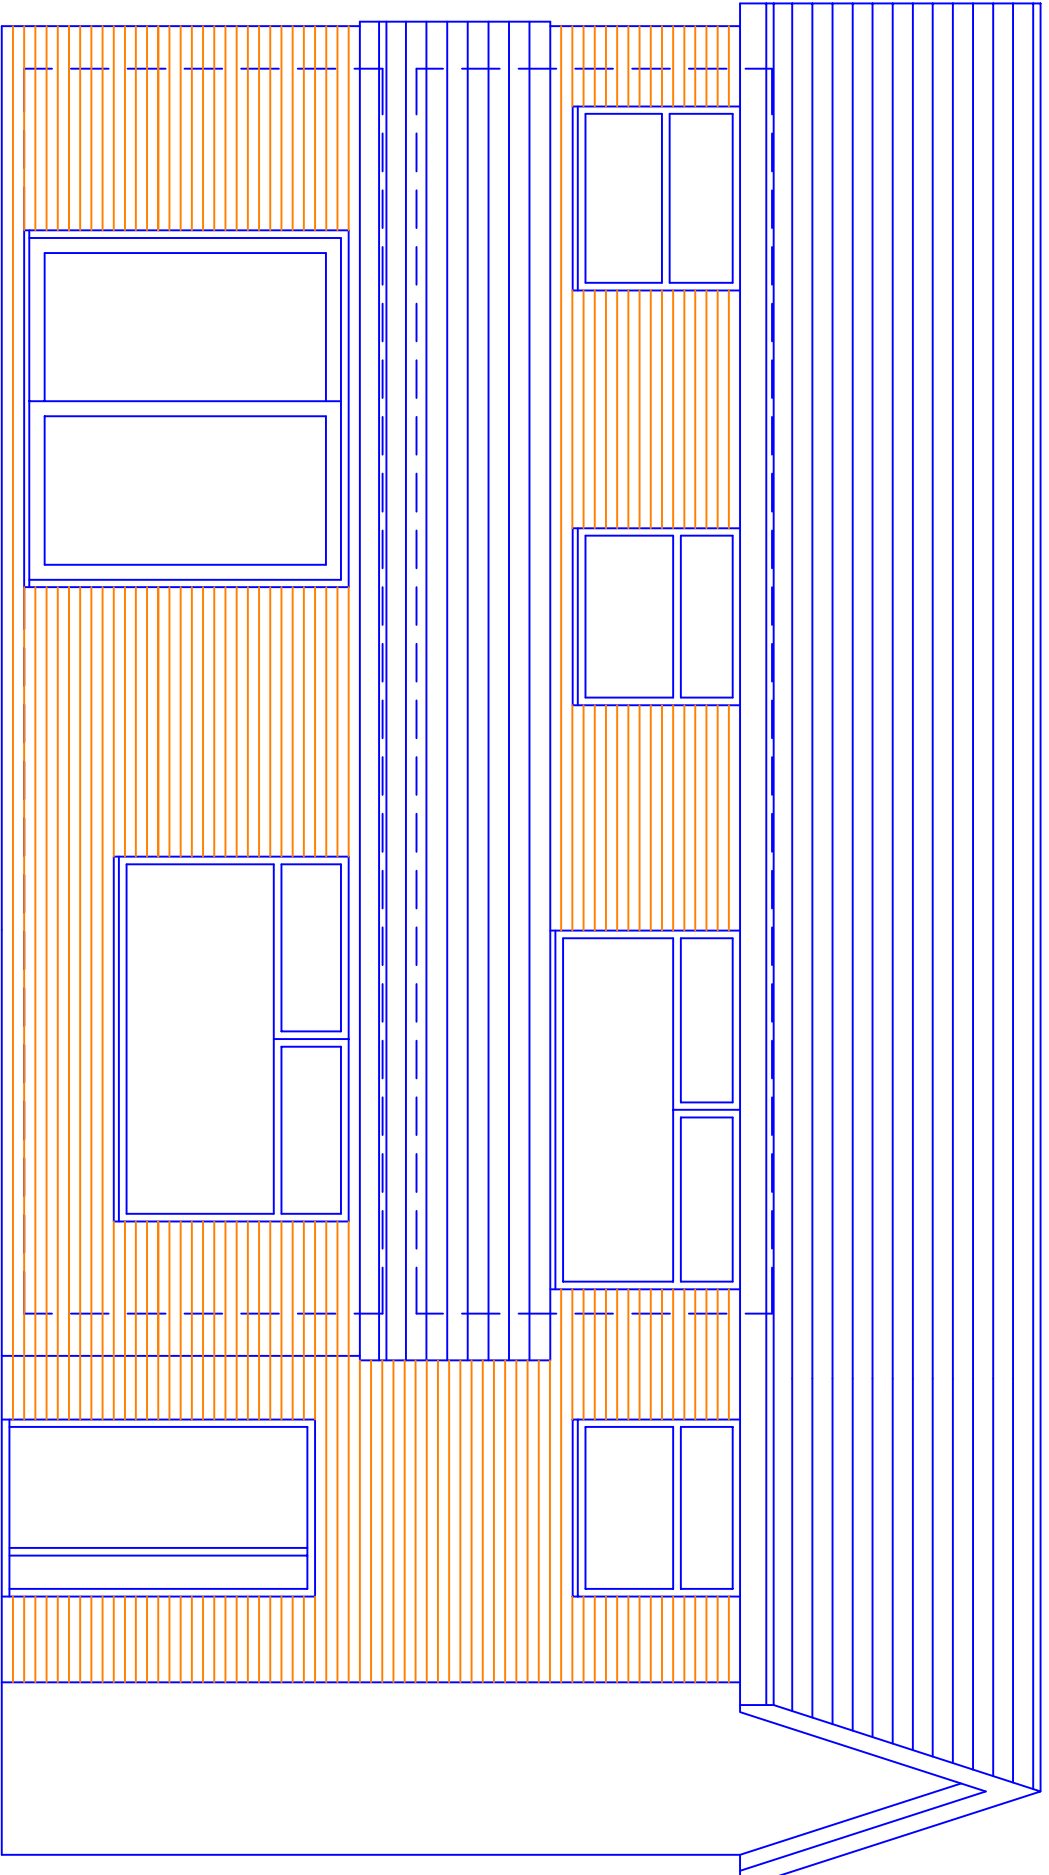

Proposed Rear Elevation

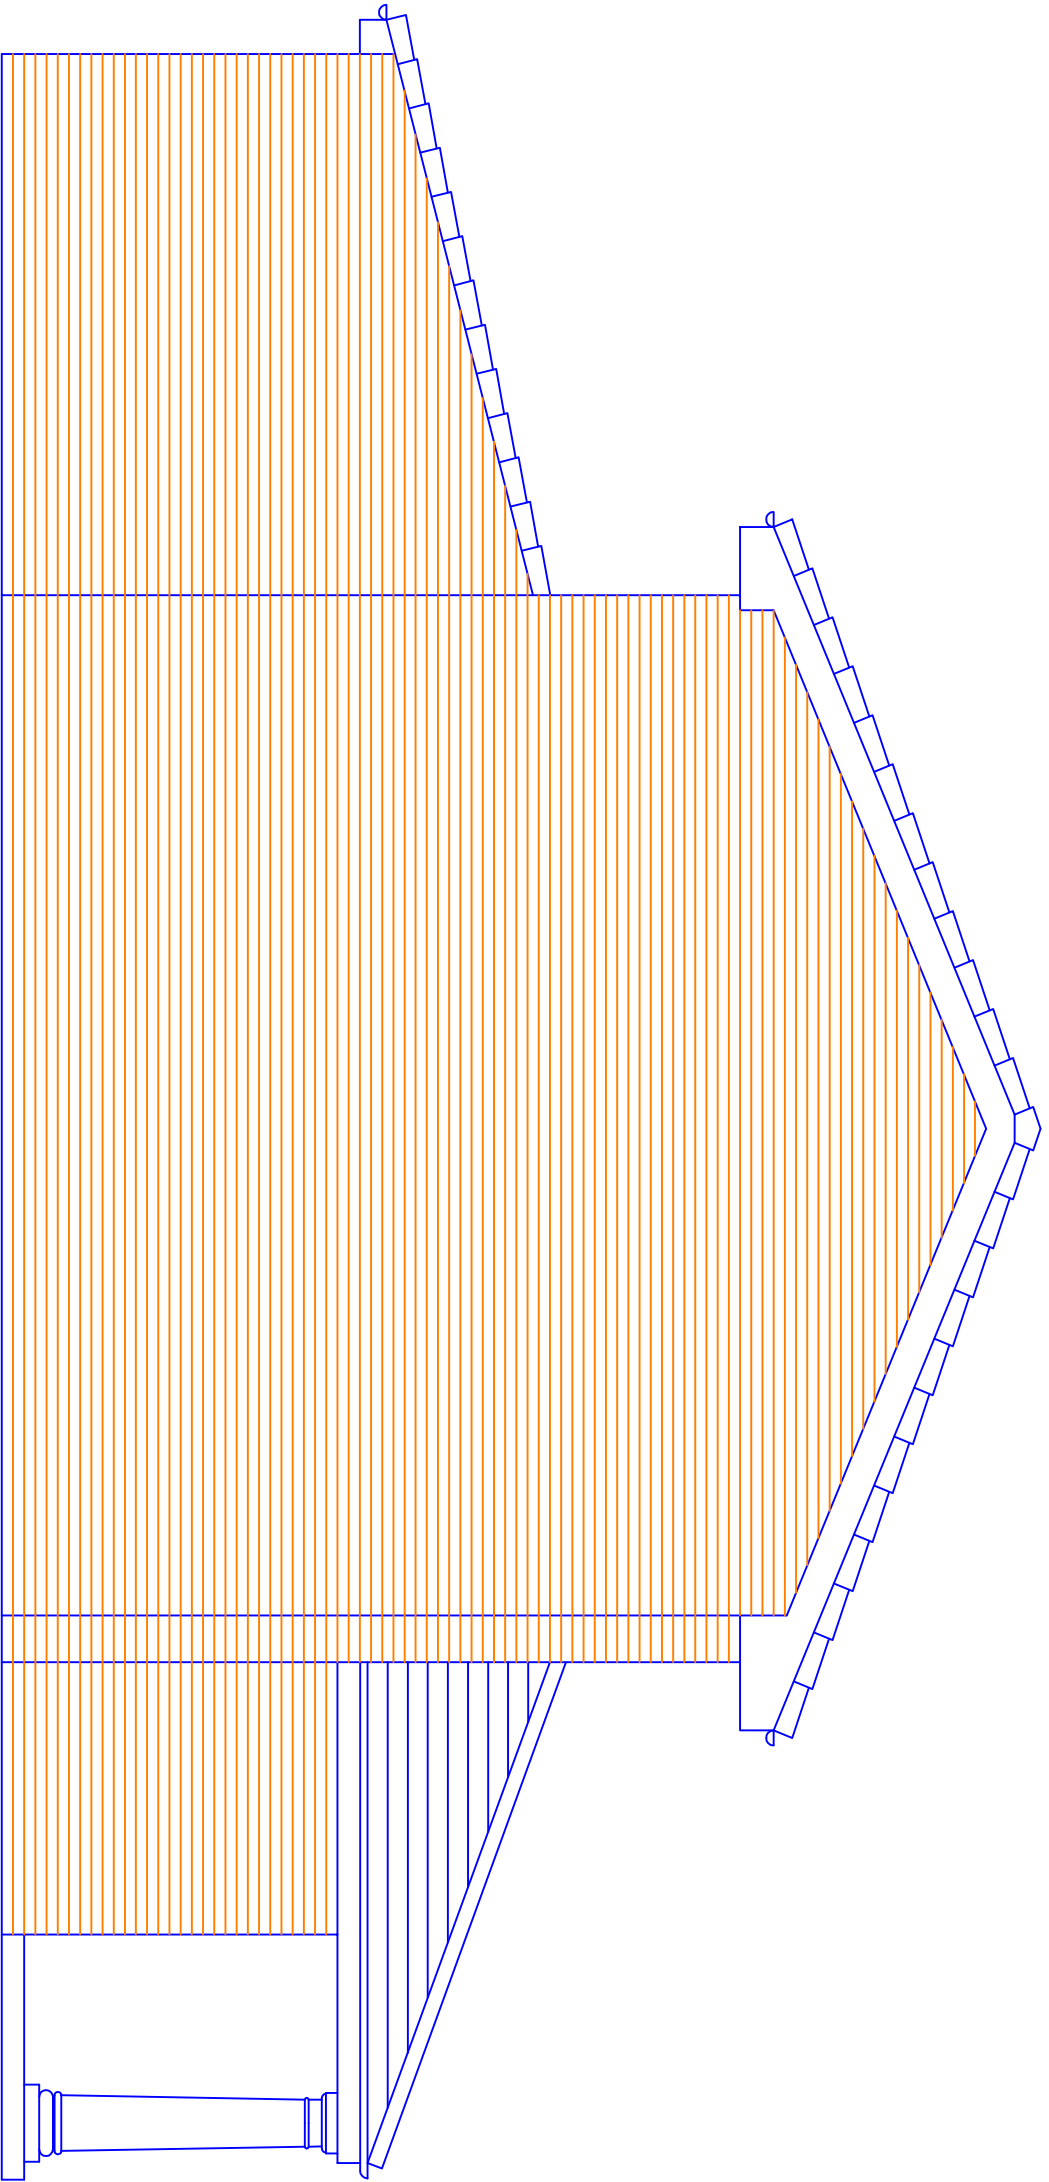

Proposed Side Elevation

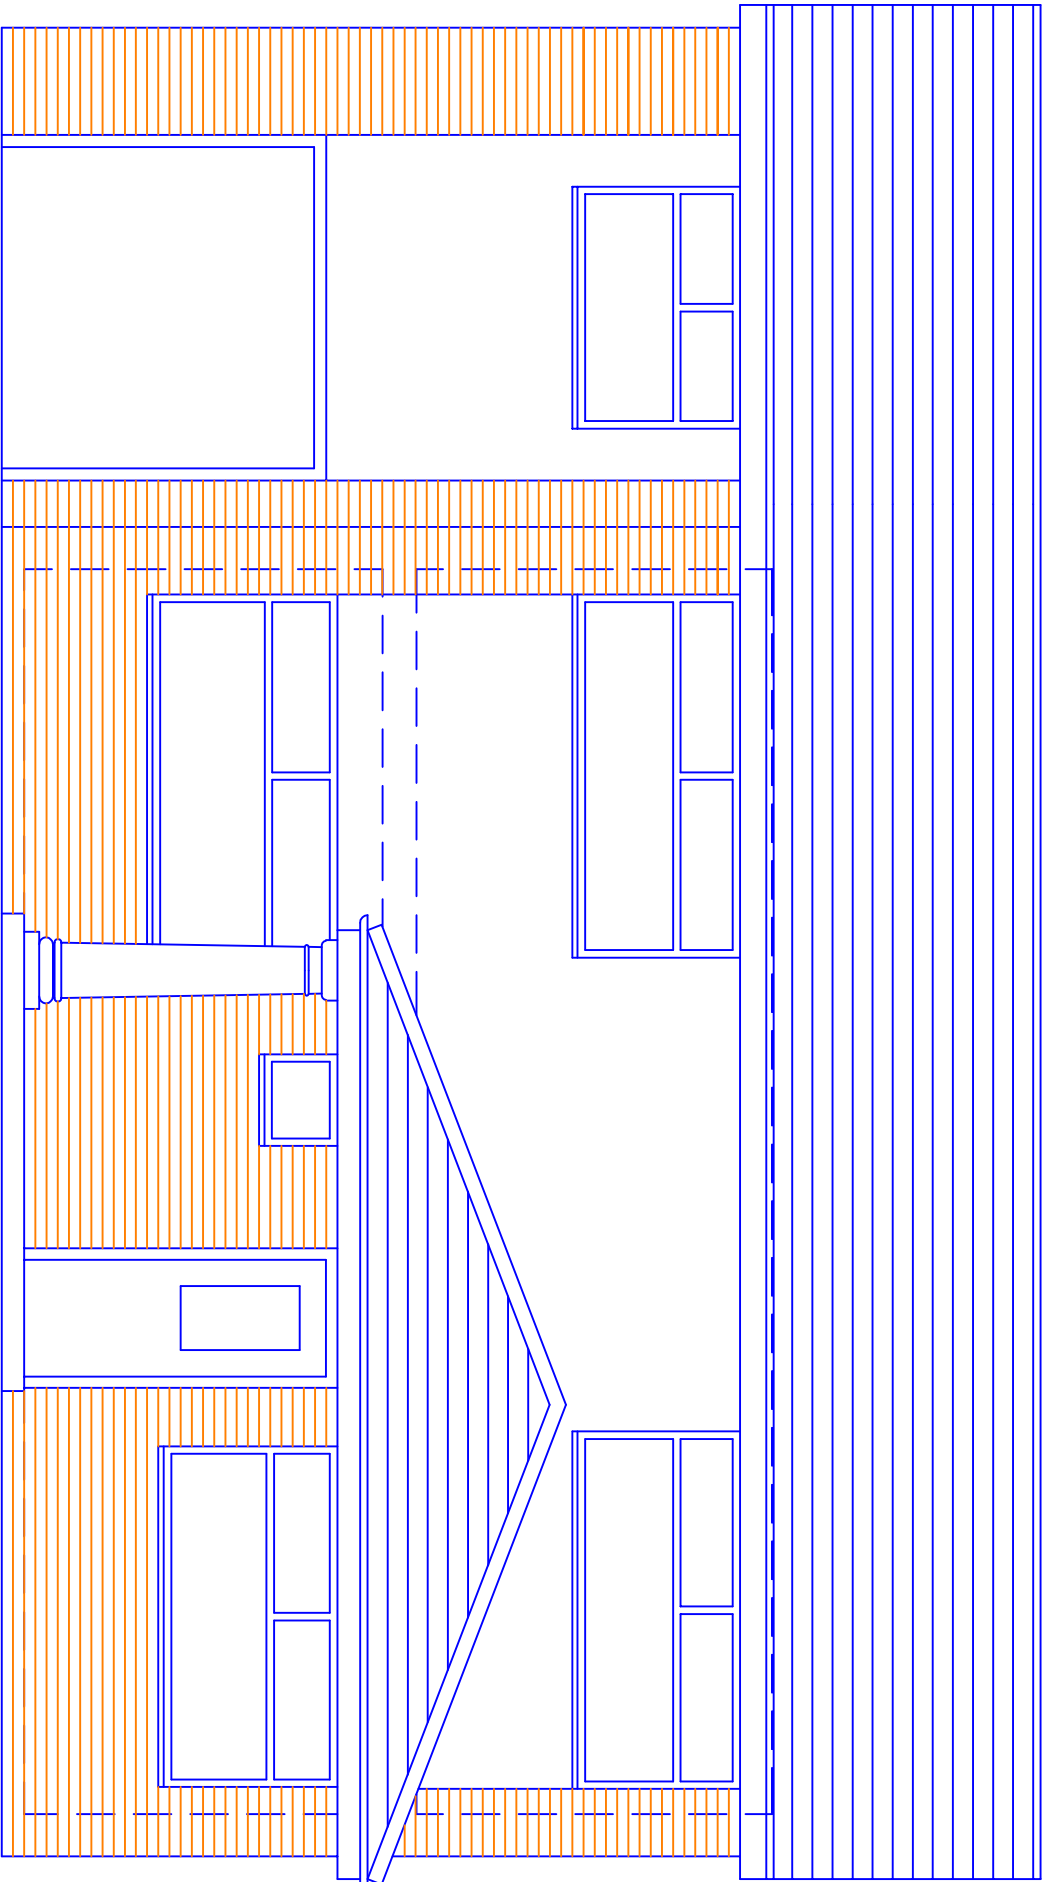

Proposed Front Elevation