




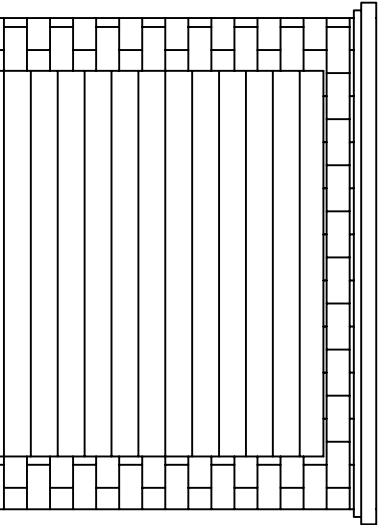


Proposed Front Elevation

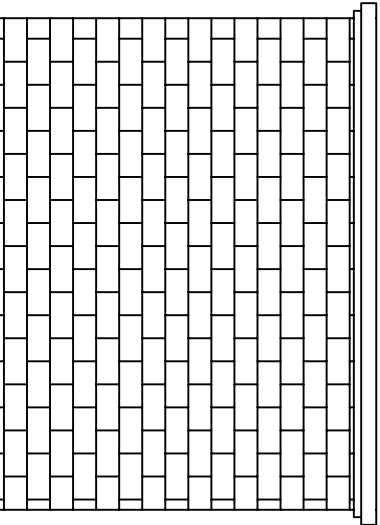

Proposed Rear Elevation

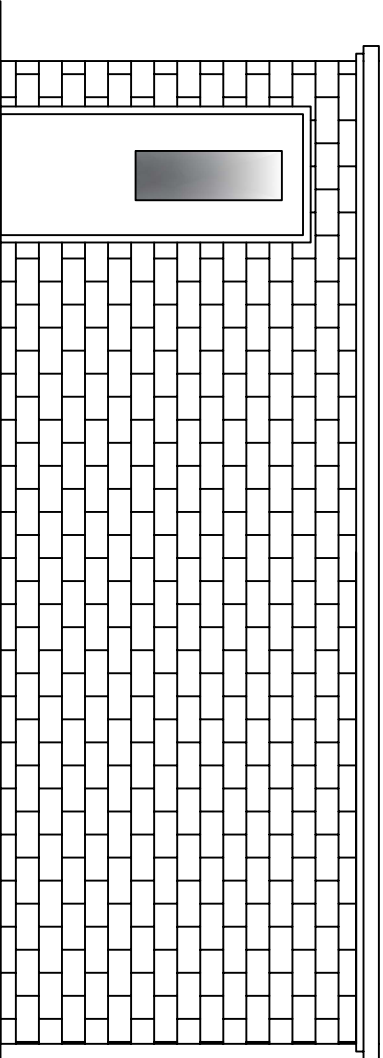

Proposed Side Elevation

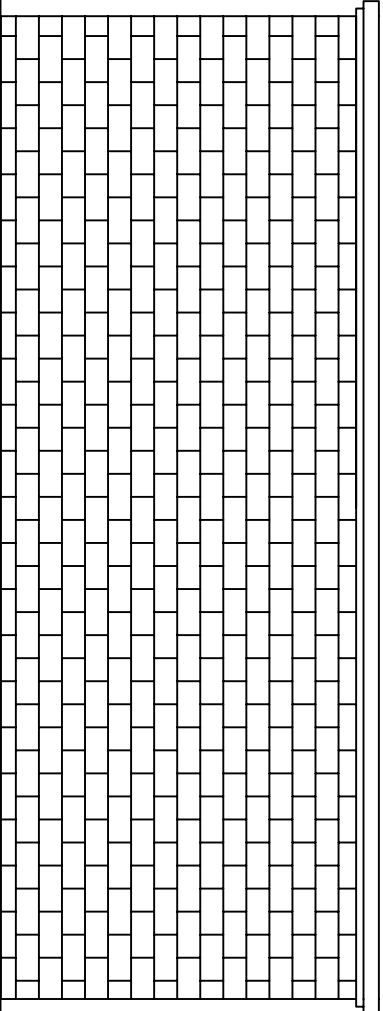

Proposed Side Elevation

CLIENT:

2LILACGROVE

TK Architectural Services

07887297078
tkarchim@yahoo.co.uk
58 Redbury Lane

0 10 20 30 40 50mm
PRINT REDUCTION BAR | A3 SHEET

ALL RIGHTS RESERVED. NO REPRODUCTION UNLESS WRITTEN CONSENT GIVEN

Rev.	AMENDMENT DESCRIPTION	DATE

2LILACGROVE
PROPOSED
GARAGE

SCALE 1:50@A3
DRAWN DRAWN

JOB-DRAWING No.
DWGNO

REVISION
A