


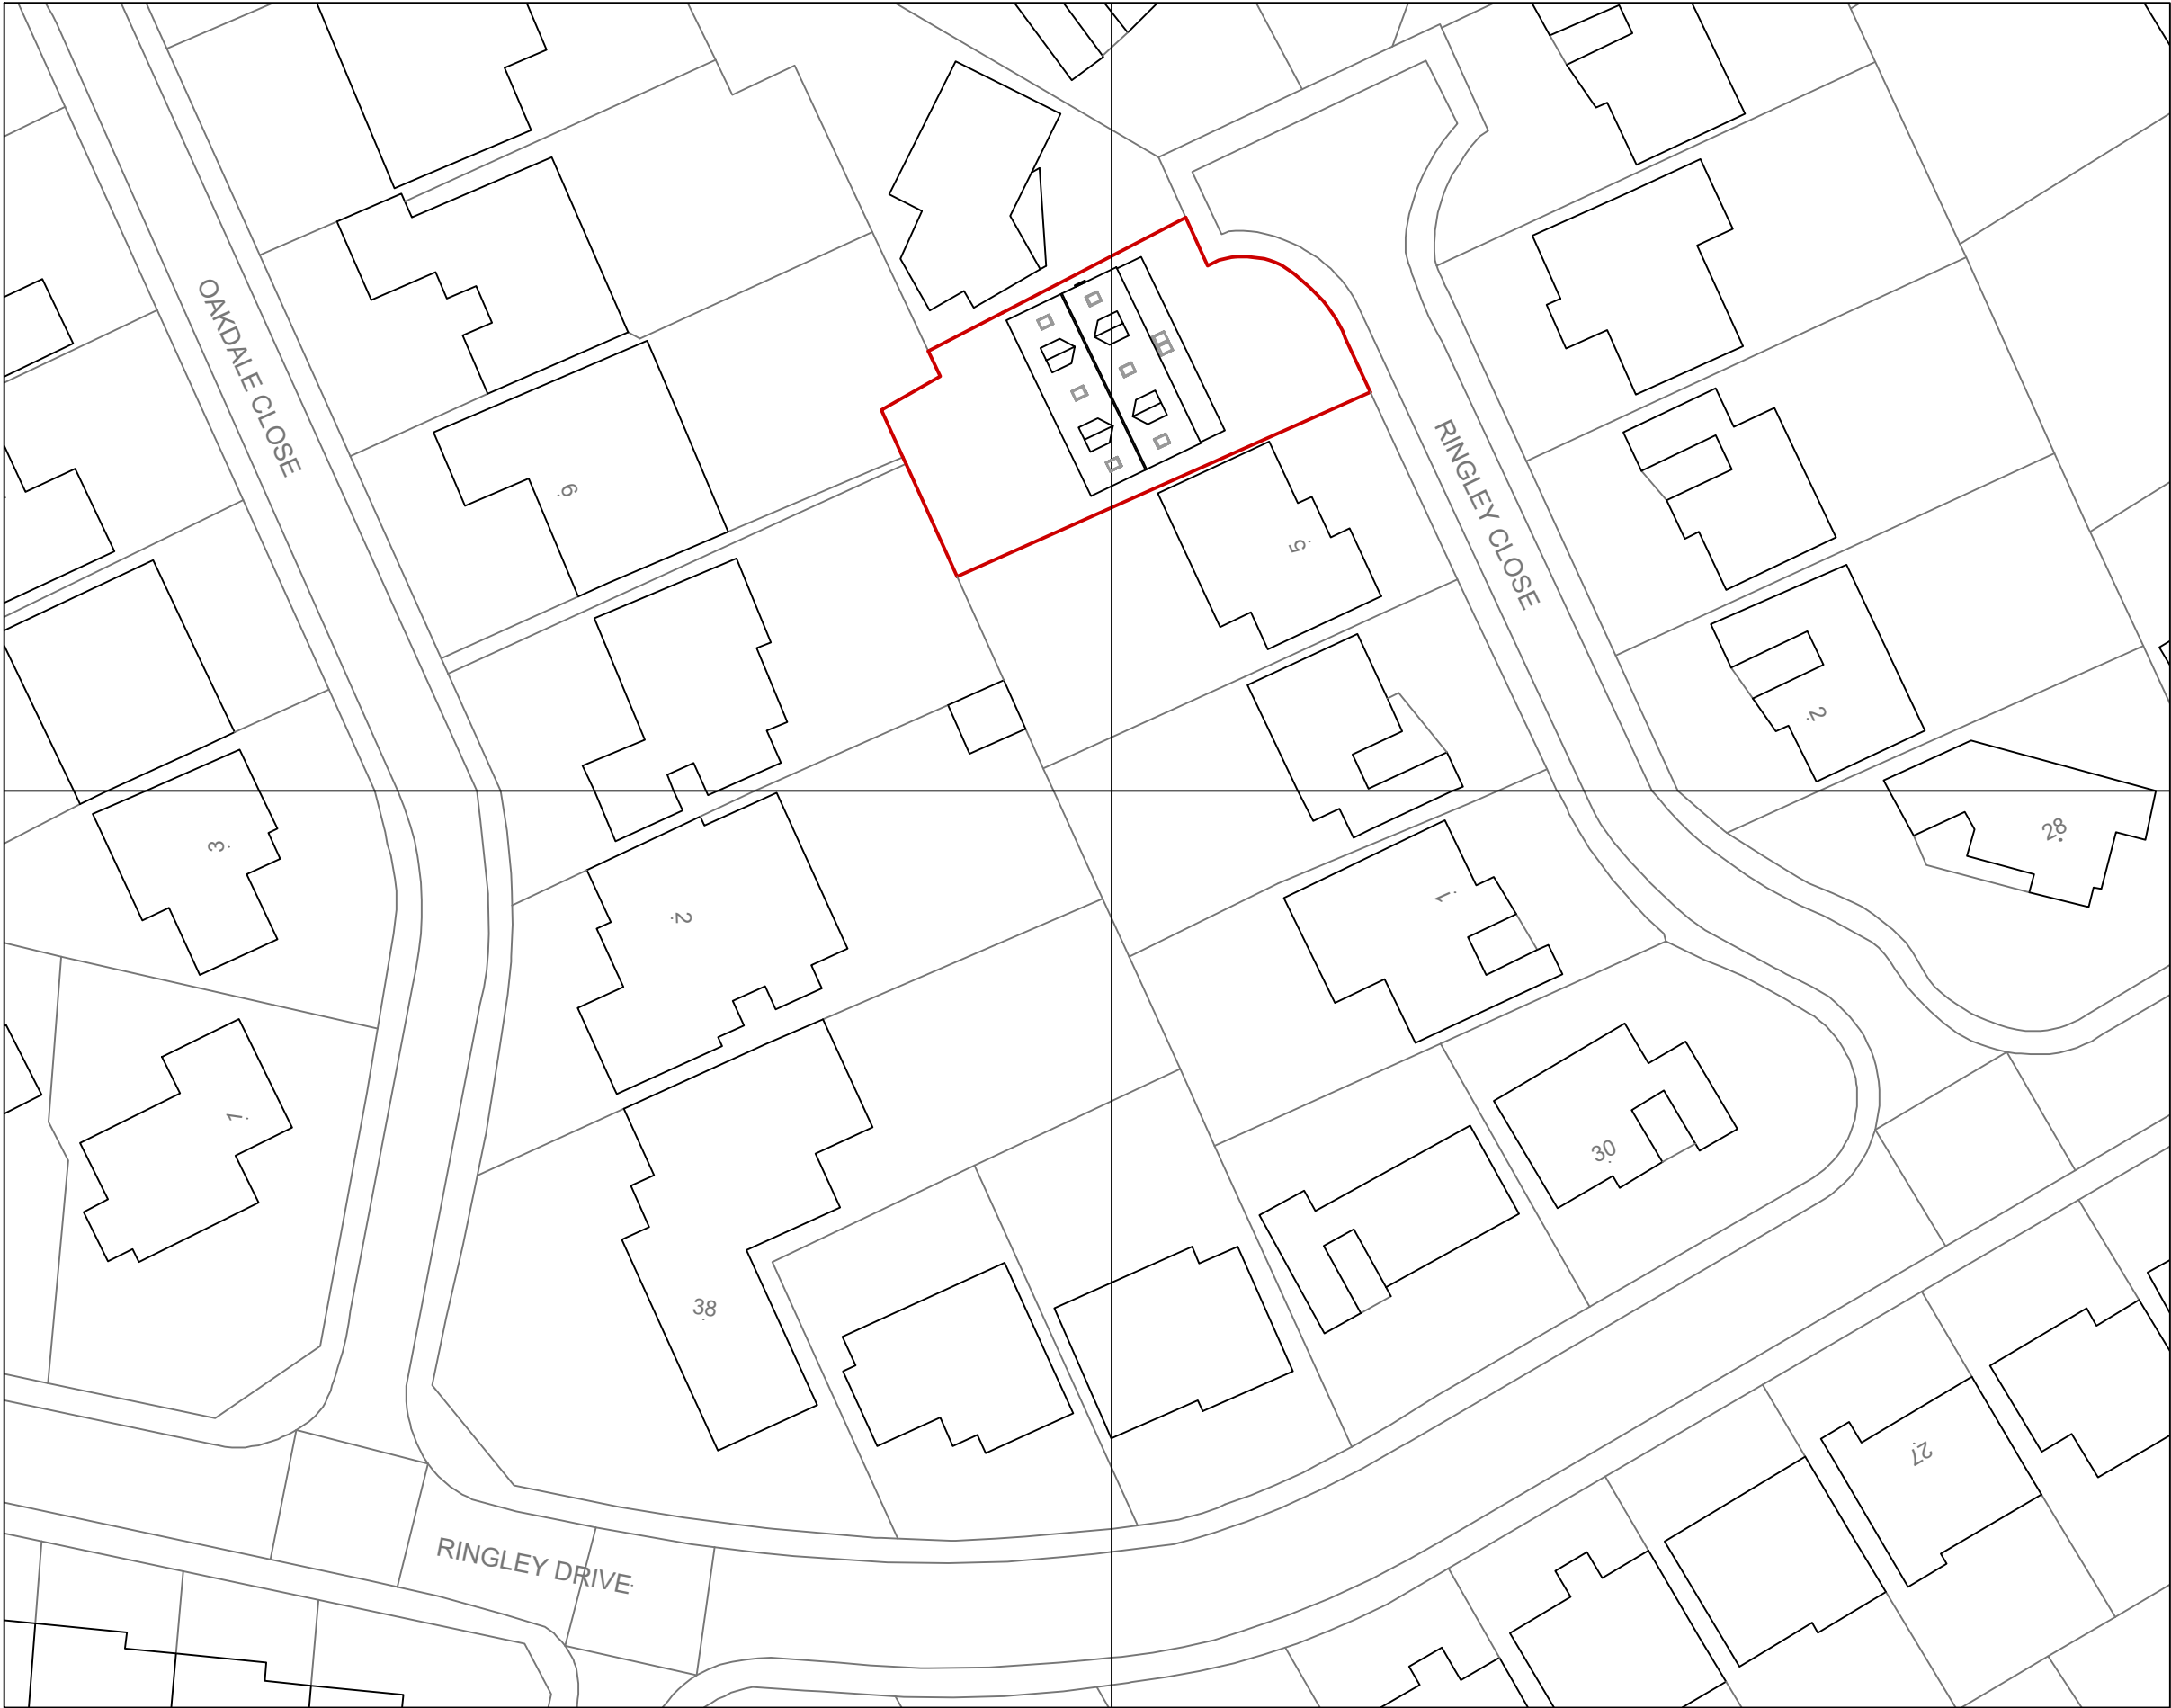

MDL21367236_003
Block Plan Showing Proposed Roof Plan
1:500



GENERAL NOTES

1. This drawing is copyright and must not be reproduced without the consent of **MODULOFT**.
2. All dimensions are in millimeters unless otherwise noted.
3. All dimensions to be checked on site prior to commencement of work or preparation of shop/ fabrication drawings.
4. The contractor shall report any discrepancies in information in writing to the design team at the earliest opportunity.
5. This drawing is to be read in conjunction with the following relevant information:
 - i) All architects, structural and service engineer's drawings and specifications.
 - ii) All CDM information including designers risk assessments.



REV	DATE	BY	COMMENTS

MODULOFT

PROJECT NO: MDL21367236_MINKOFF

DRAWING NO: MDL22367236_003

DRAWING TITLE: LOFT CONVERSION

DATE: 09/05/2022

REVISION:-

DRAWN: P.C

SCALE: AS@A3

