




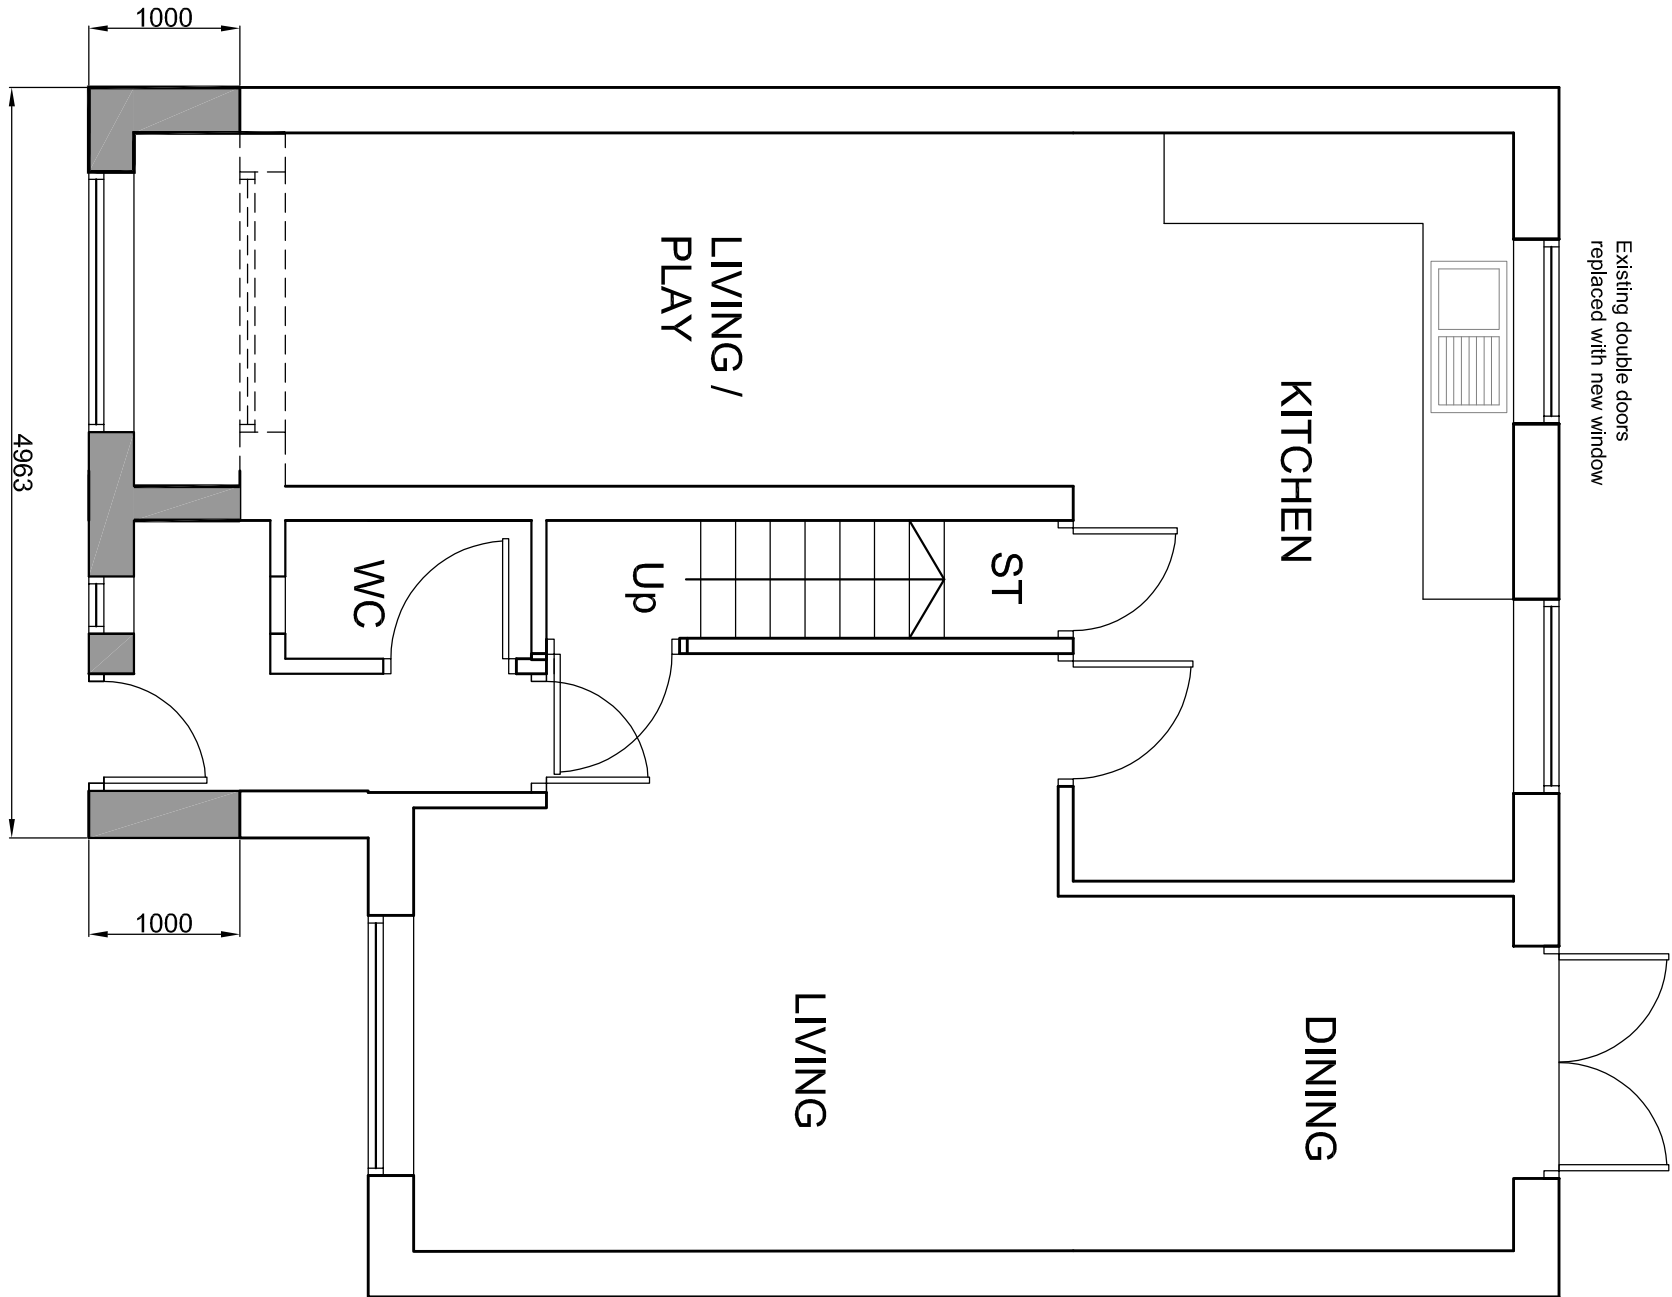


PROPOSED GROUND FLOOR PLAN

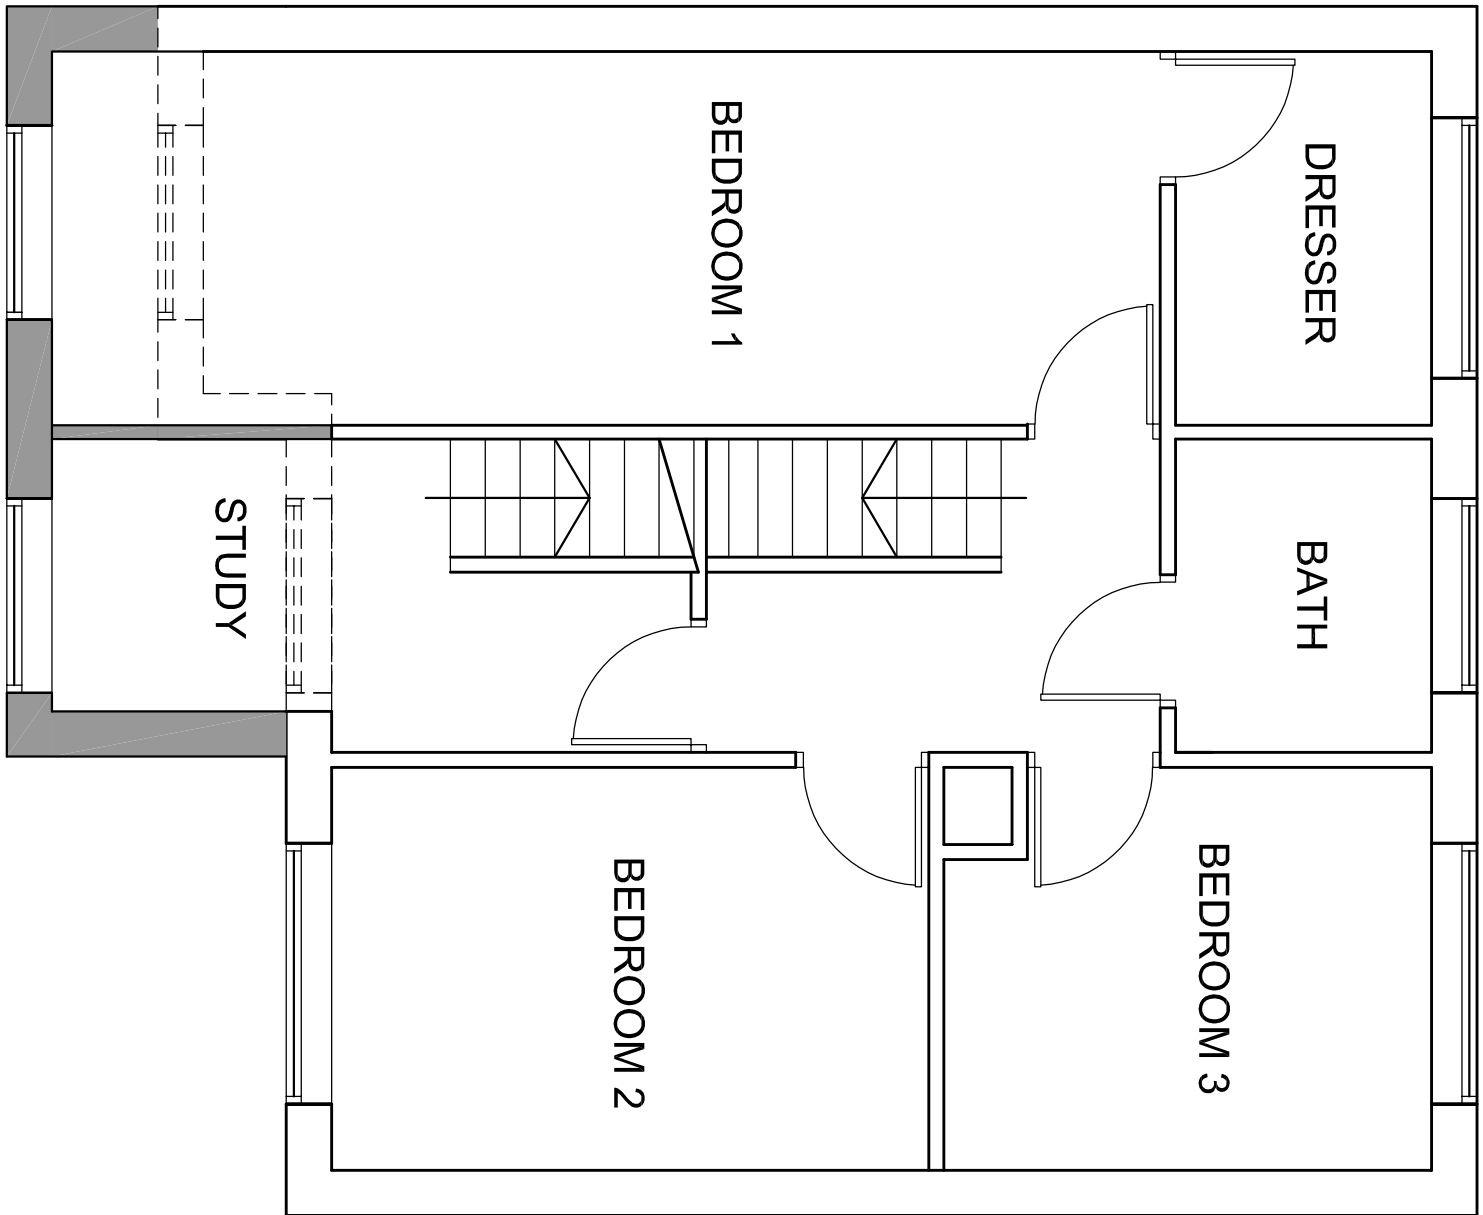




PROPOSED FIRST FLOOR PLAN

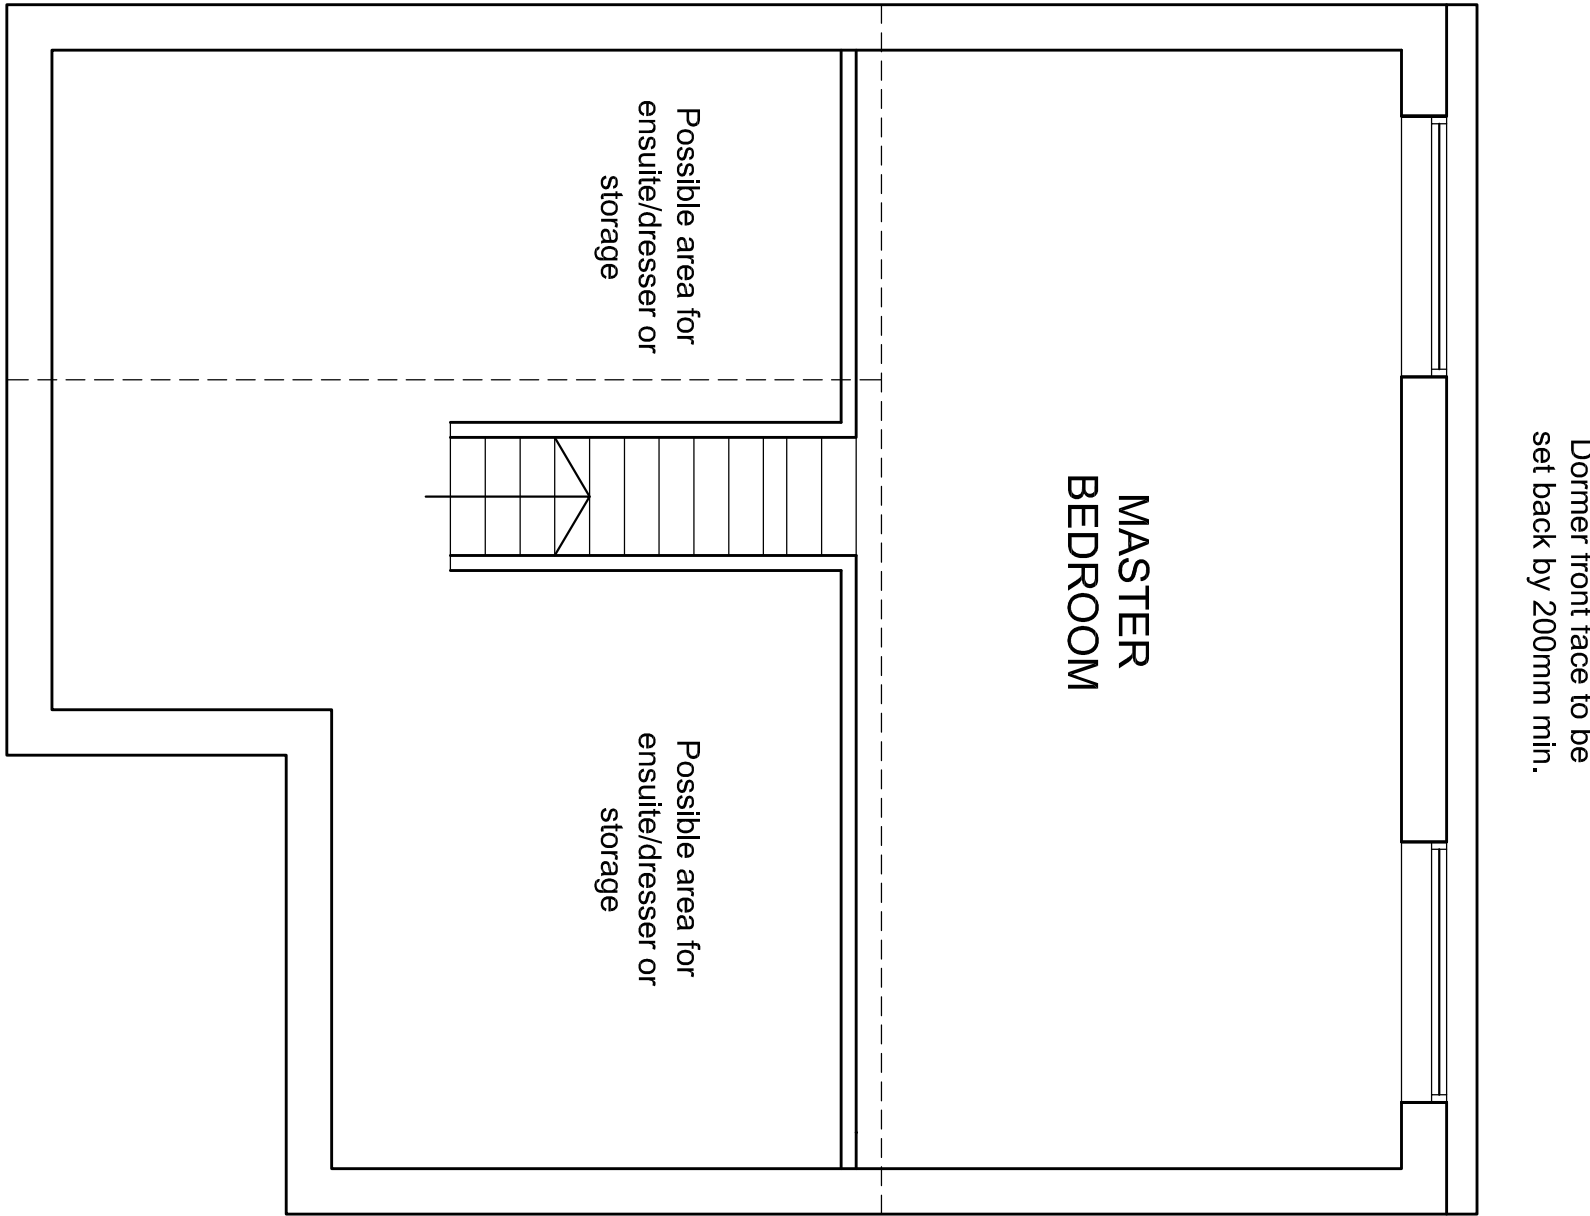

PROPOSED SECOND FLOOR

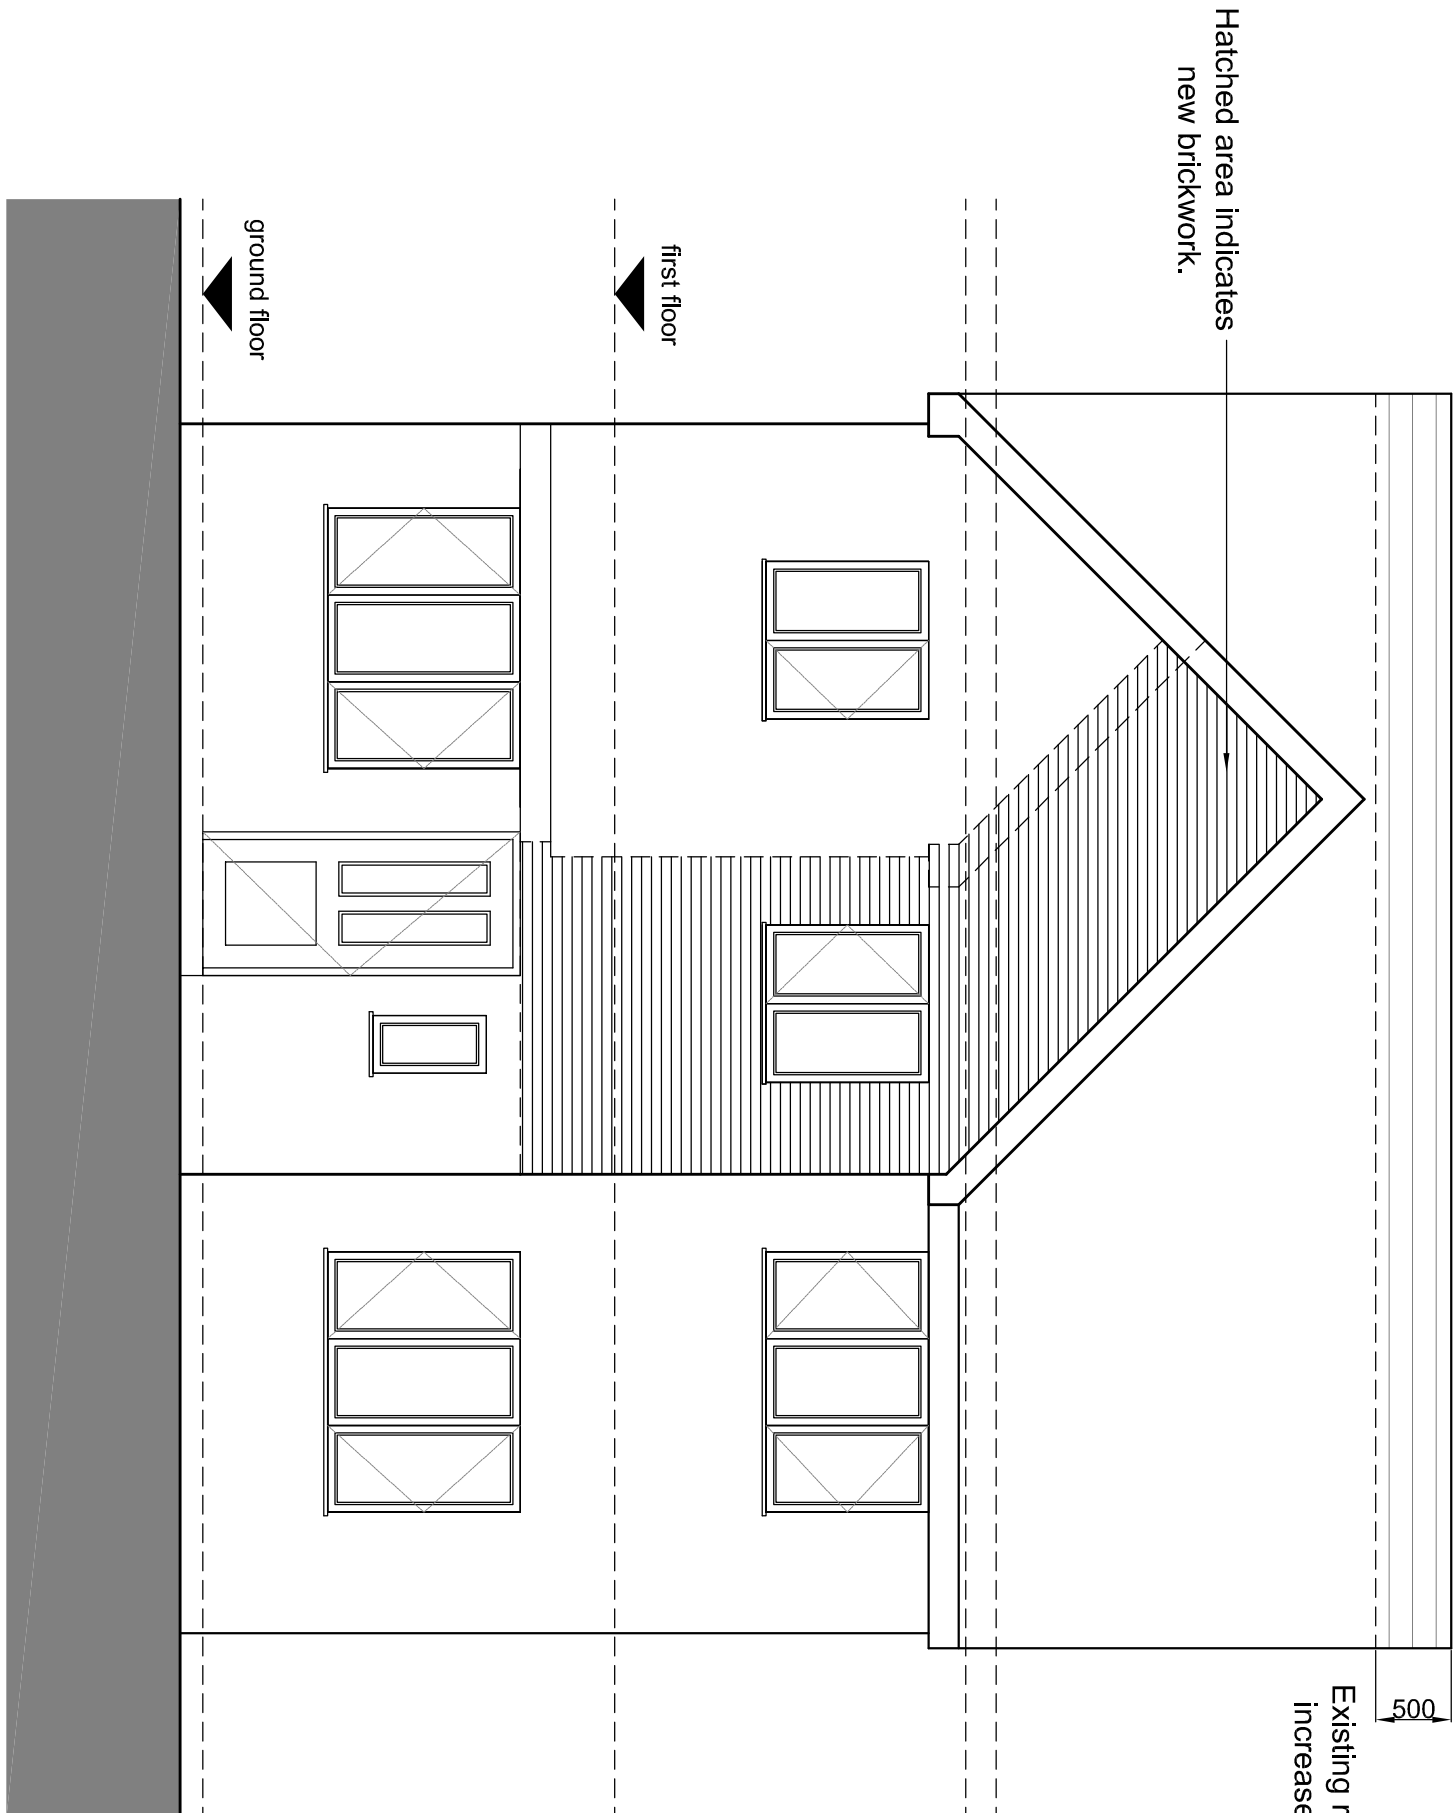

PROPOSED FRONT

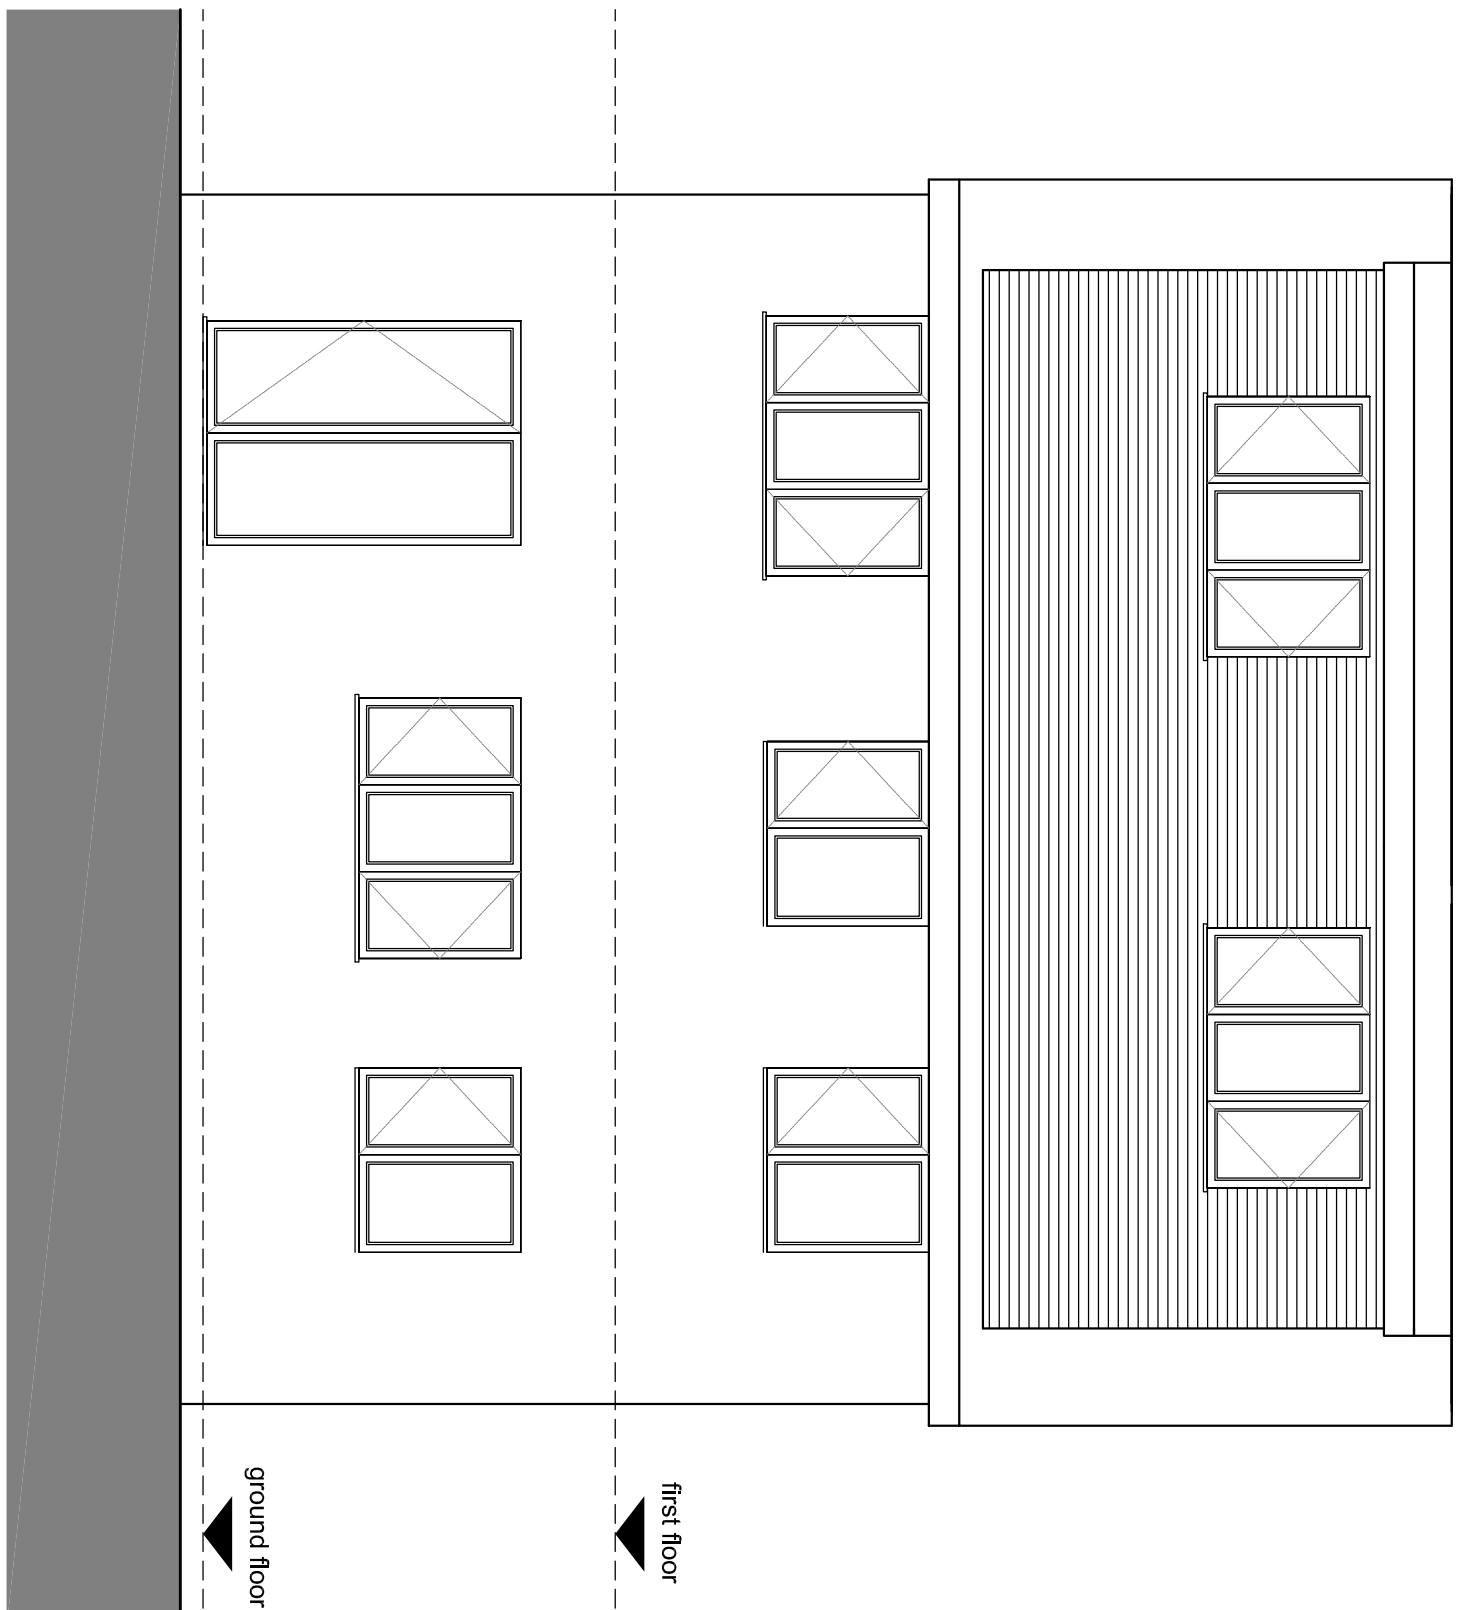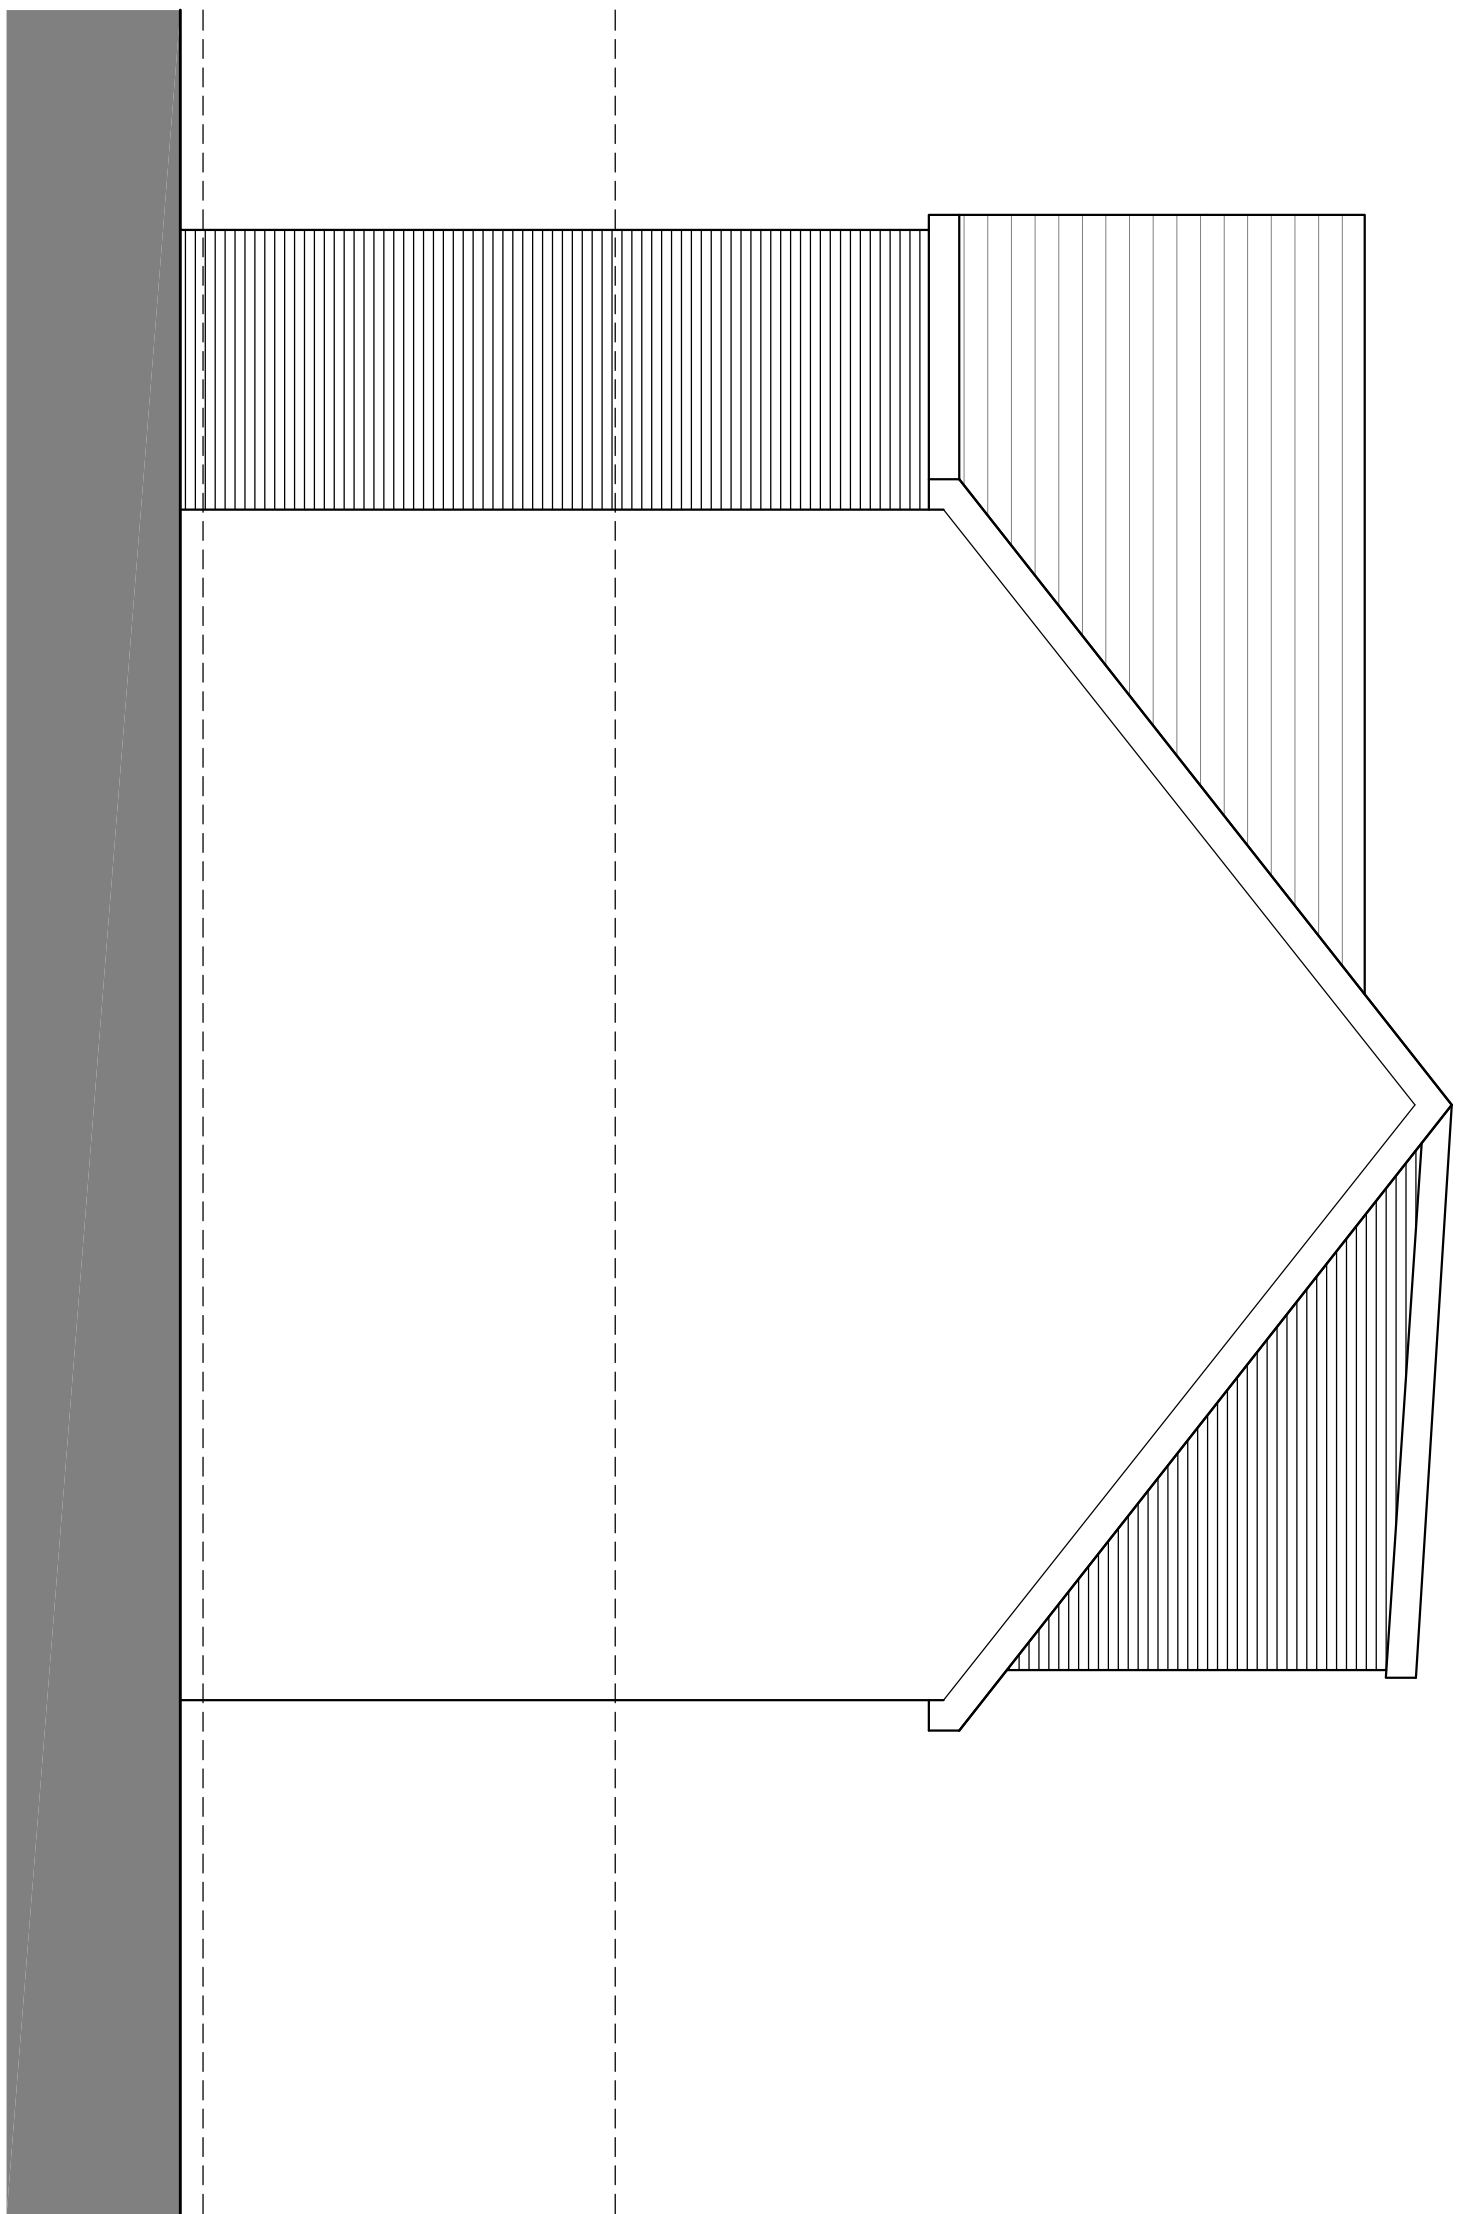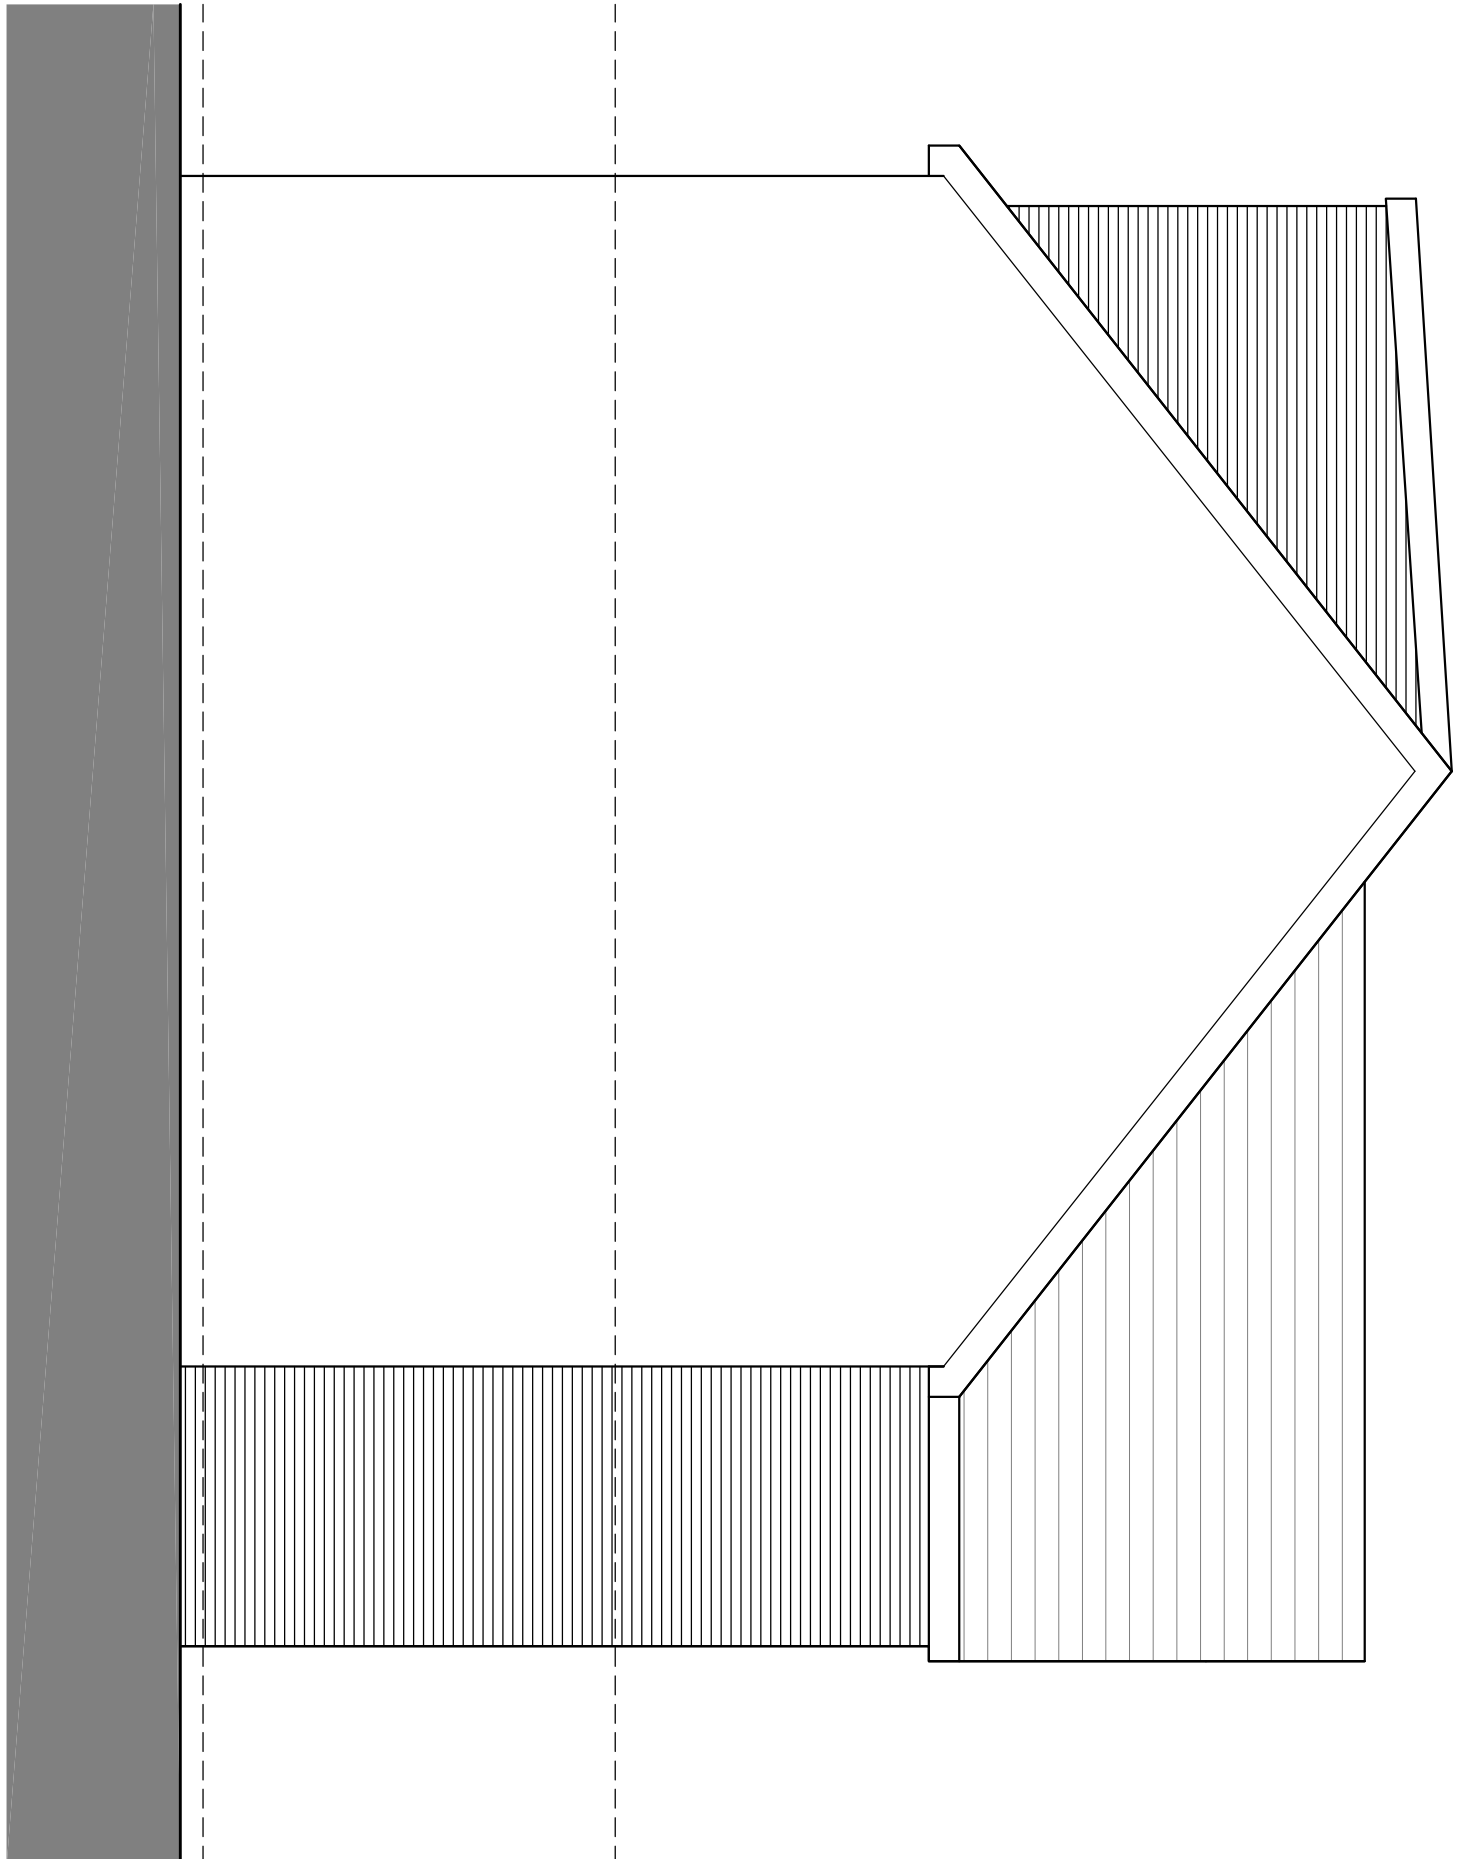


REV A -

Date:

Drawn by:


RPC Architectural Design Ltd.

Mobile: 07909119580 - Tel: 01204 4311987 - www.rpcad.co.uk - contact@rpcad.co.uk

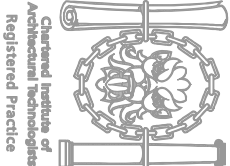

Architectural Services of
Registered Practice

Client:	Mr & Mrs Barnard	Stage:	Planning	Dwg ref:	14/02
Project:	174 Whittingham Drive, Ramsbottom	Purpose of issue:	Planning	Drawn by:	RC
Title:	Proposed Plans & Elevations	Scale/Sheet:	1:50@A1	Date:	06.05.15
© The copyright of this drawing is vested with RPC Architectural Design Ltd. All use is subject to the company granting a license to the Client for use during their project only. No part of this drawing may be reproduced, stored in a retrieval system, or transmitted in any form or by any means, electronic, mechanical, photocopying, recording, or by any information storage or retrieval system, without the prior written permission of RPC Architectural Design Ltd. All discrepancies are to be reported immediately to RPC Architectural Design Ltd.					Revision:

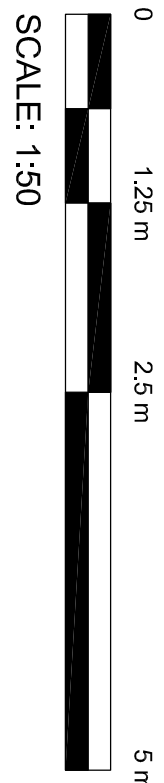

SCALE: 1:50

