


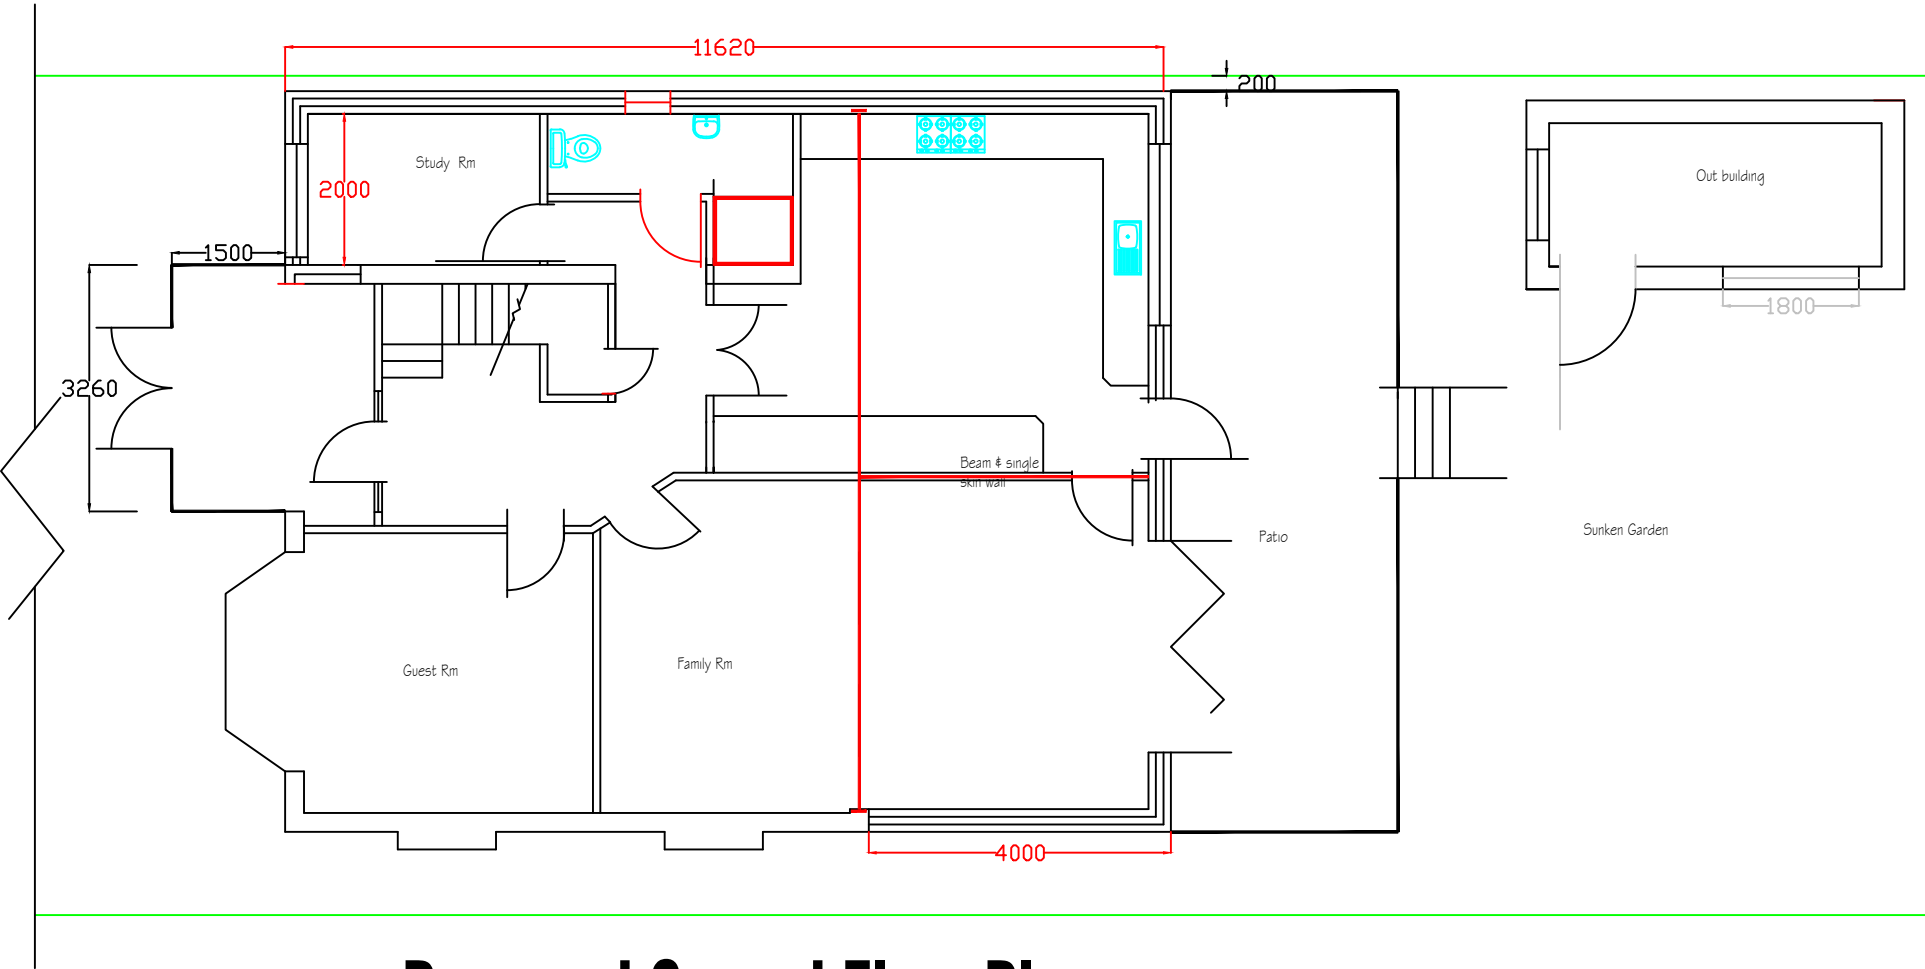

Proposed Ground Floor Plan

H S H Engineering Design Services 428 Cheetham Hill Road Cheetham Manchester M8 9LE, UK. 0161 7956385, 07940197 333			
Project title	Proposed ground floor / double storey extension including an outdoor building .		
Client	Mr Nahim Ahmed		
Dwg. title	Existing / Proposed Ground Floor Plan		
Dwg. no.	Sheet no.	Scale.	Job no.
05		1:100 @ A3	
35 Crighwell Road Prestwich M25 0FE			
Drawn by.	Checked by.	Approved by.	Date
TZ			April 2021