



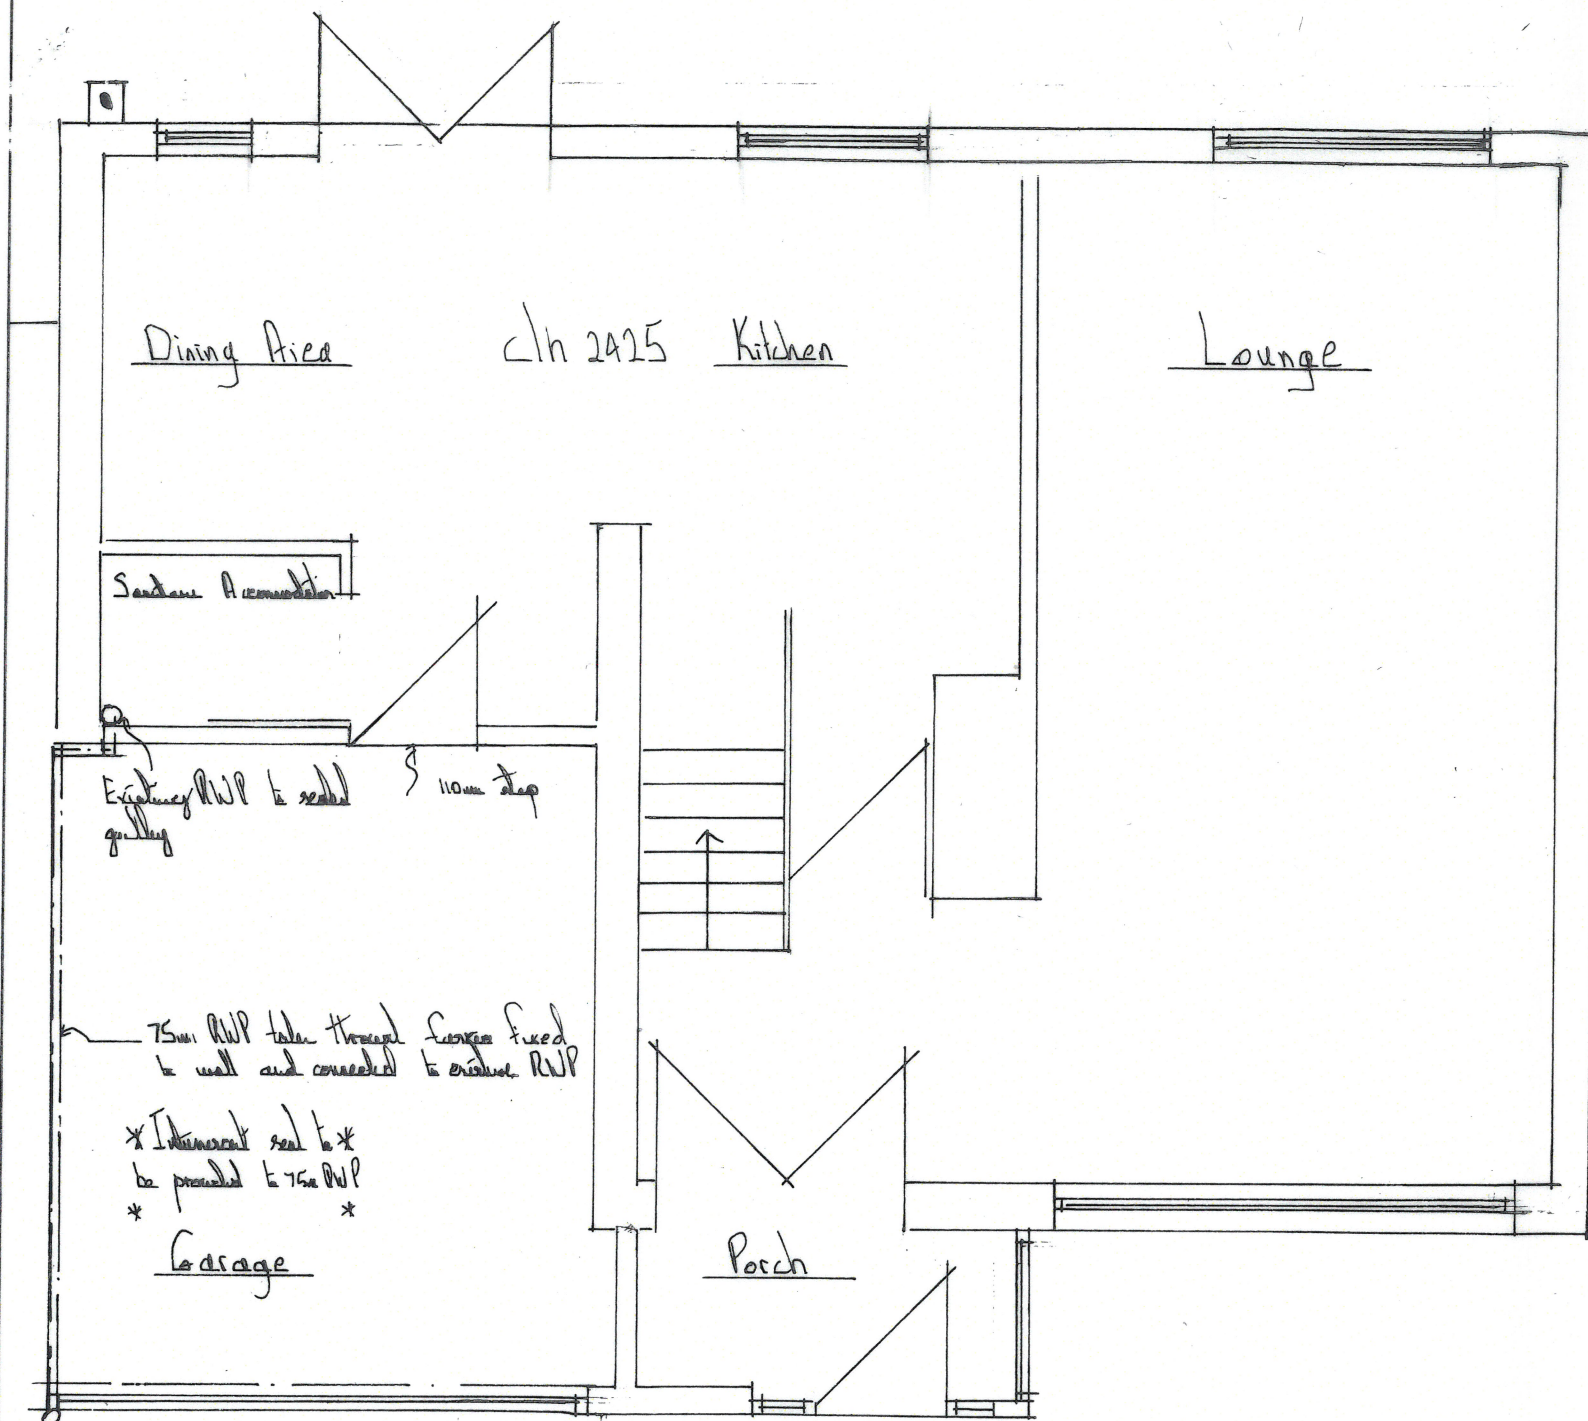

Existing Ground Floor Plan

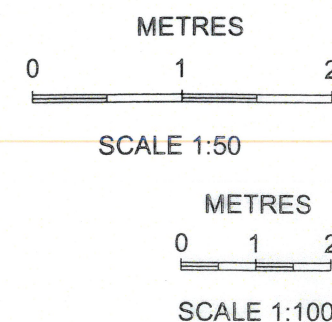

REV	DATE	AMENDMENTS	INT
Harry Jackson Surveyors Limited Unit 4A Farnworth Park Industrial Estate Wellington Street, Farnworth, Bolton BL4 7BY Tel: 01204 701740 Mobile: 07931 321879			
CLIENT	Mrs P Kellher		
ADDRESS	26 Mile Lane Bury BL8 2JE		
PROJECT	Re-roof Garage / Porch		
TITLE	Building Regulations and Planning Permission		
DRAWING No	BL8 2JE/26 Mile	REV	
SCALES	DATE 4.6.22		
DRAWN BY	HJ	SHEET SIZE	A3
CHECKED BY	JJ	COPYRIGHT	©