
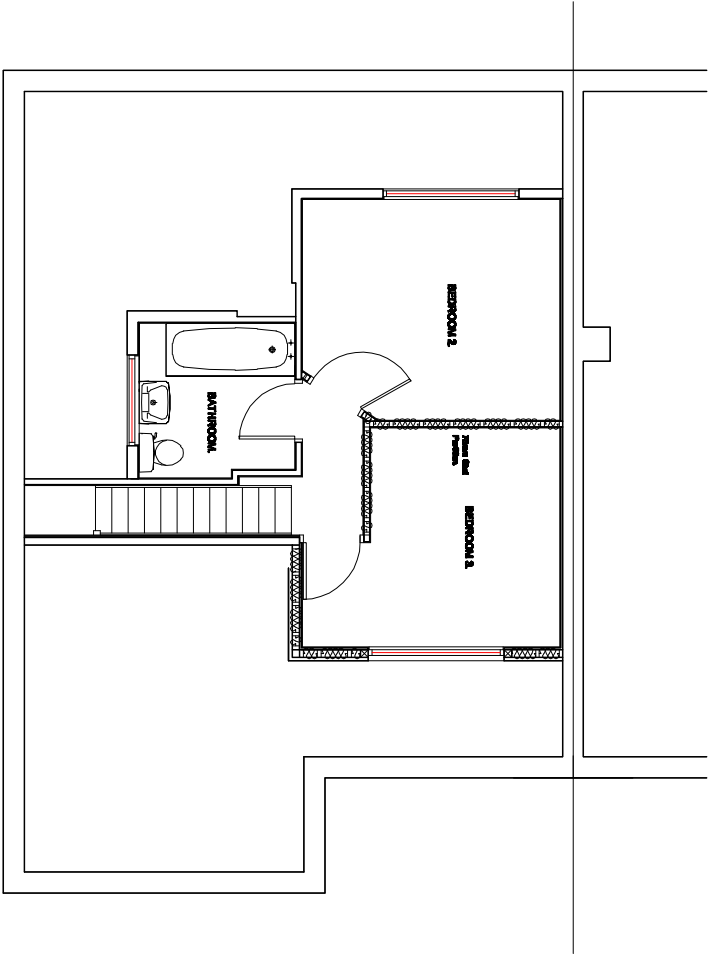


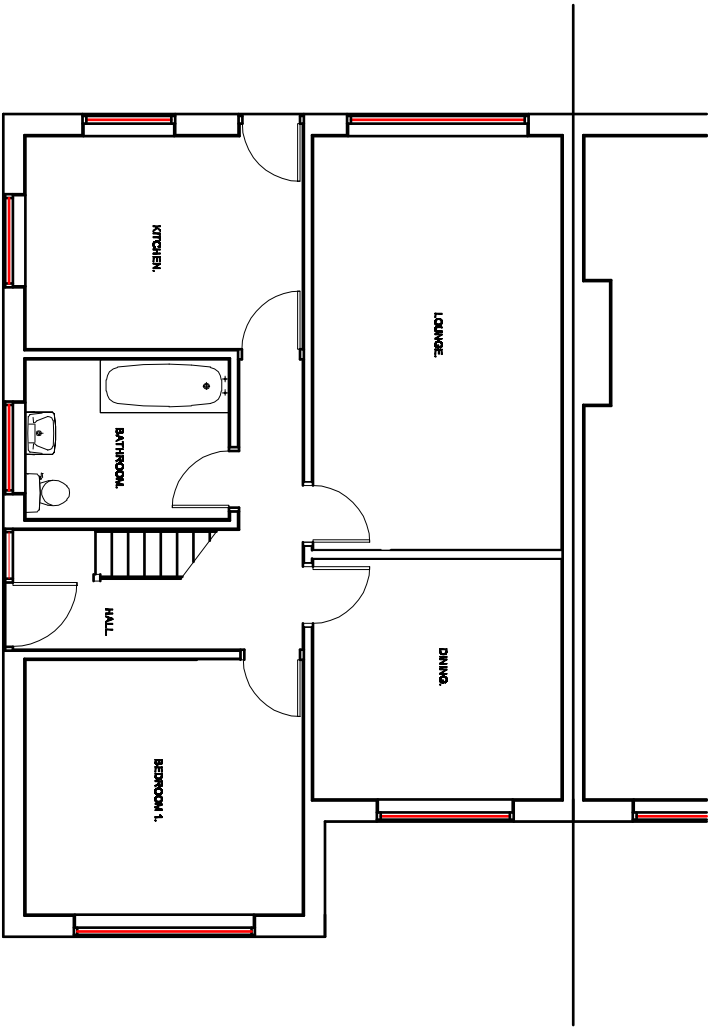

PROPOSED GROUND FLOOR PLAN.

PROPOSED FIRST FLOOR PLAN.

Revision	Title : PROPOSED FRONT DORMER AND INTERNAL ALTERATIONS.	Project : 12, BRAMFORD CLOSE, BURY, BL9 7TR	MTC Designs 31 Eddow Drive Bolton BL2 6TB T: 01204 415714 M: 07700285914 Email: info@mtcdesign.co.uk Scale 1:100 @ A3 Date : April 2022 Drawing No: P04
----------	--	--	---