




PURPOSE OF ISSUE	scheme design
- Figured dimensions to be followed in preference to scale - All dimensions shall be verified by the Contractor(s) on site prior to work commencing and relevant orders being placed. - Any discrepancies to be brought to the attention of the Contract Administrator for instructions prior to proceeding. - this drawing is the copyright of D.A Architecture	

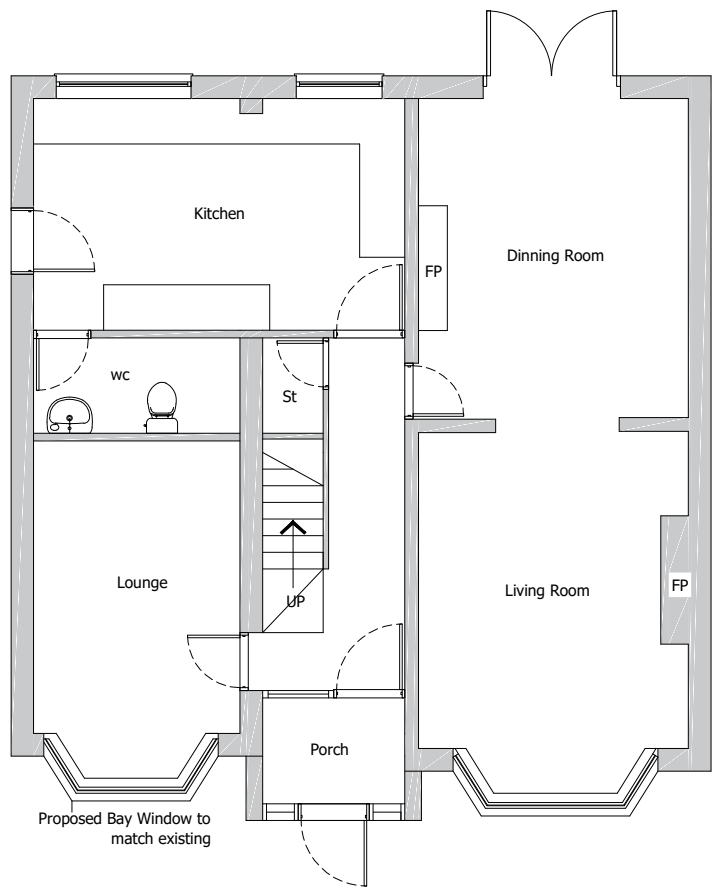

Proposed Ground Floor

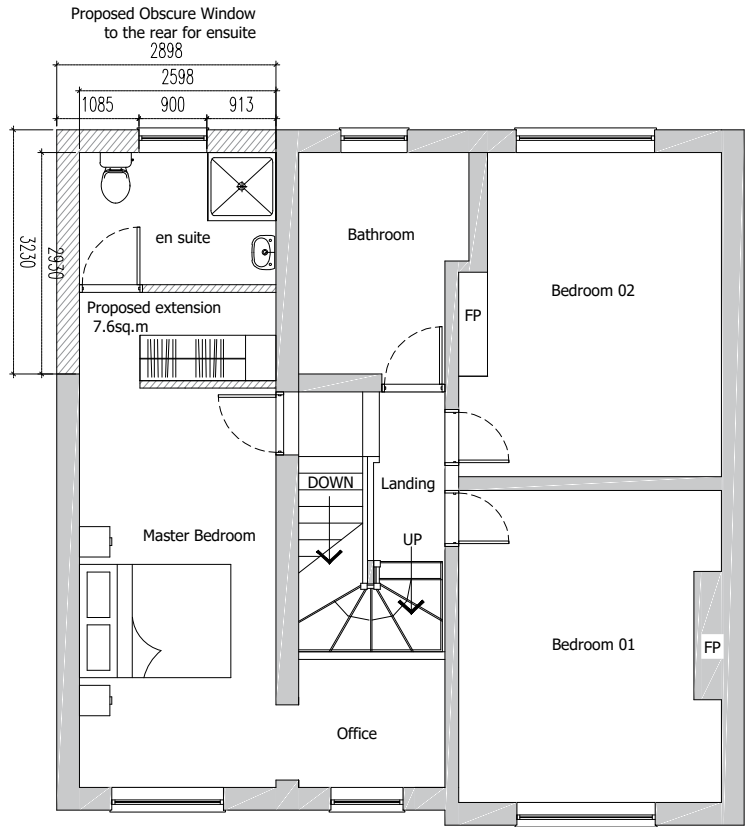

Proposed First Floor

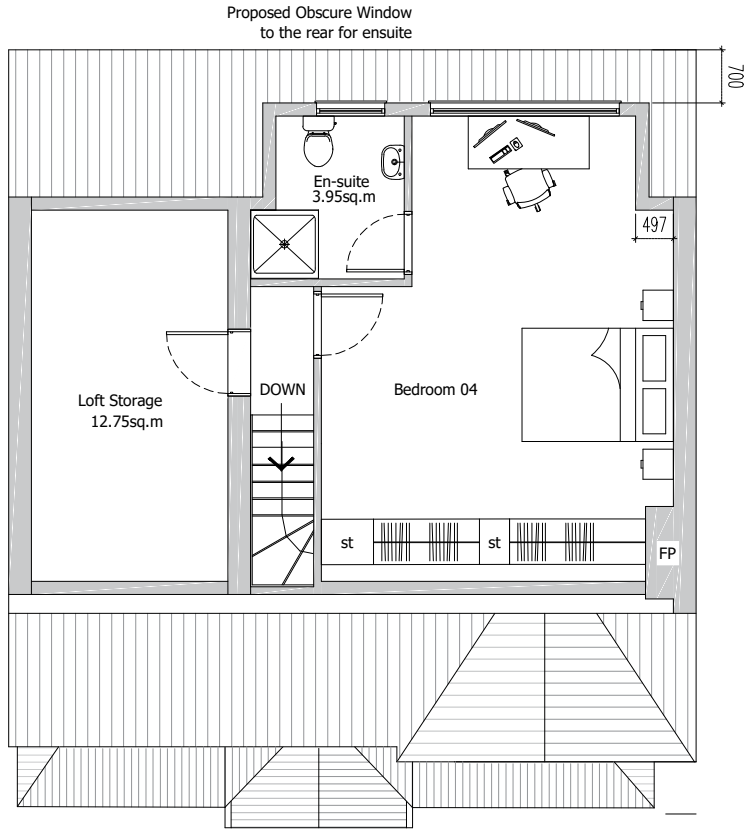


Proposed Loft Conversion




Proposed Front Elevation




Proposed Rear Elevation

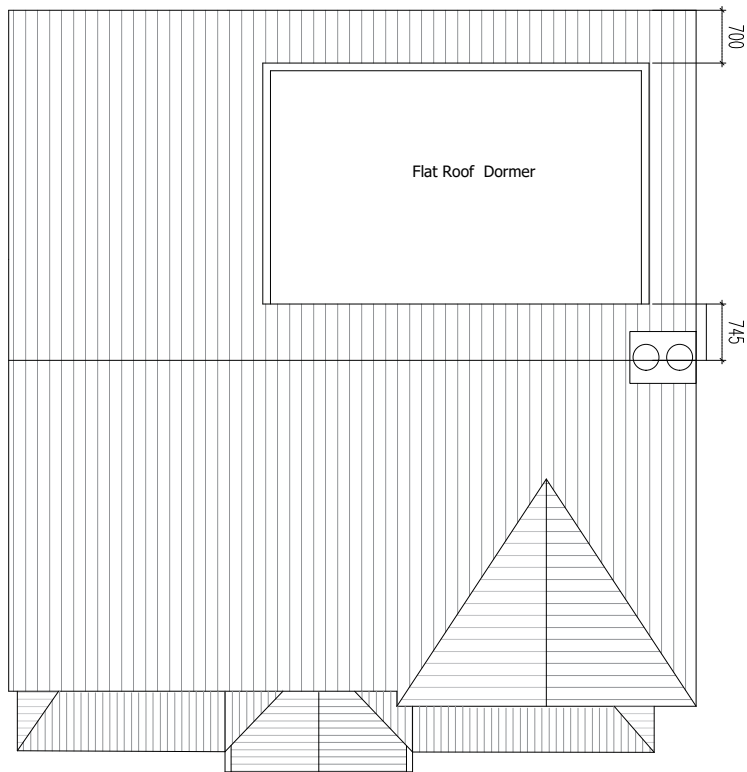

Proposed Roof Plan

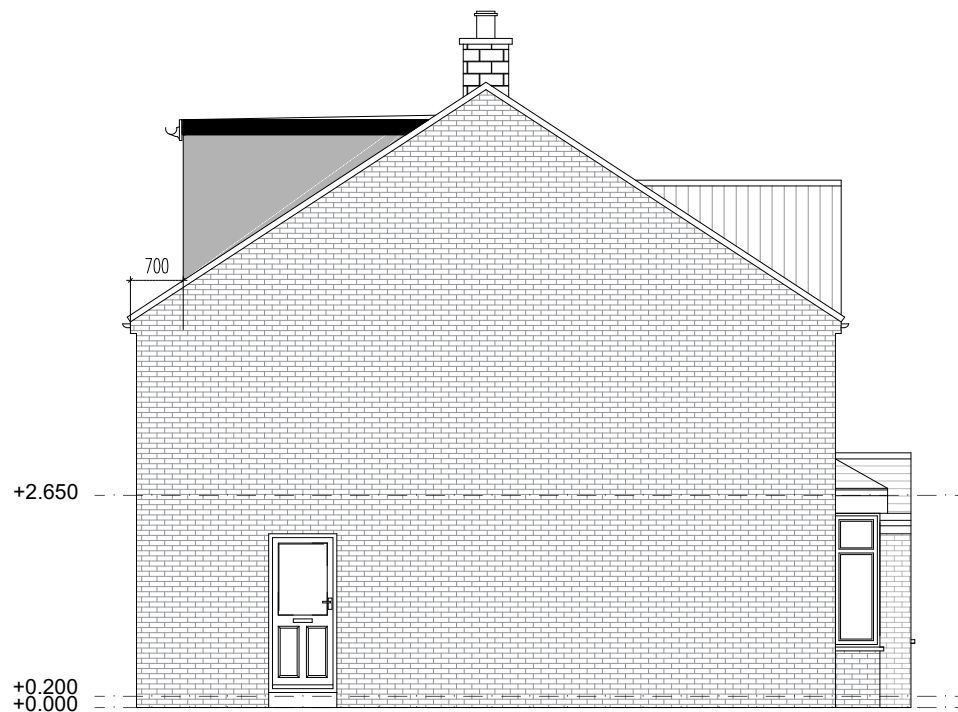

Proposed Side Elevation A

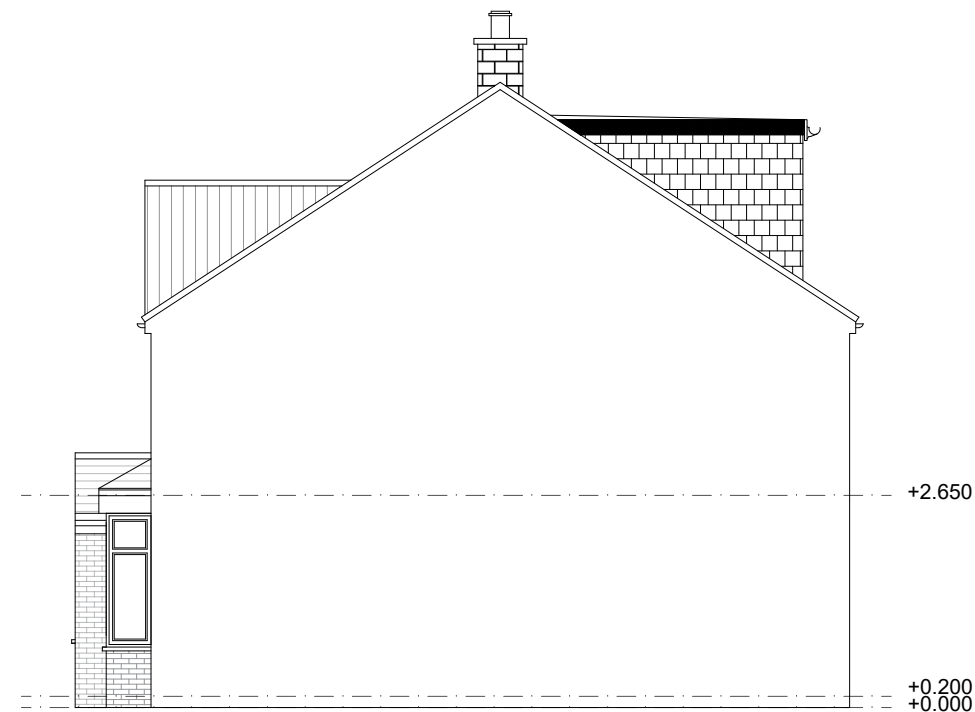

Proposed Side Elevation B

ADF

STUDIO
96 Blacker Rd, Birkby, HD1 5HN
T: +44 (0)7514690111
E: adfstudio11@gmail.com

PROJECT:
Proposed First Floor Side extension to
existing.

DRAWING:
Proposed Plans & Elevations

ADDRESS:
254 Heywood Road, M252GR

DATE: MAR_22	DRAWN BY: DA	CHECKED BY: SB
SCALE: 1:100_A2	DRAWING NO: 60-01/03	REV: REV