






PROPOSED REAR ELEVATION

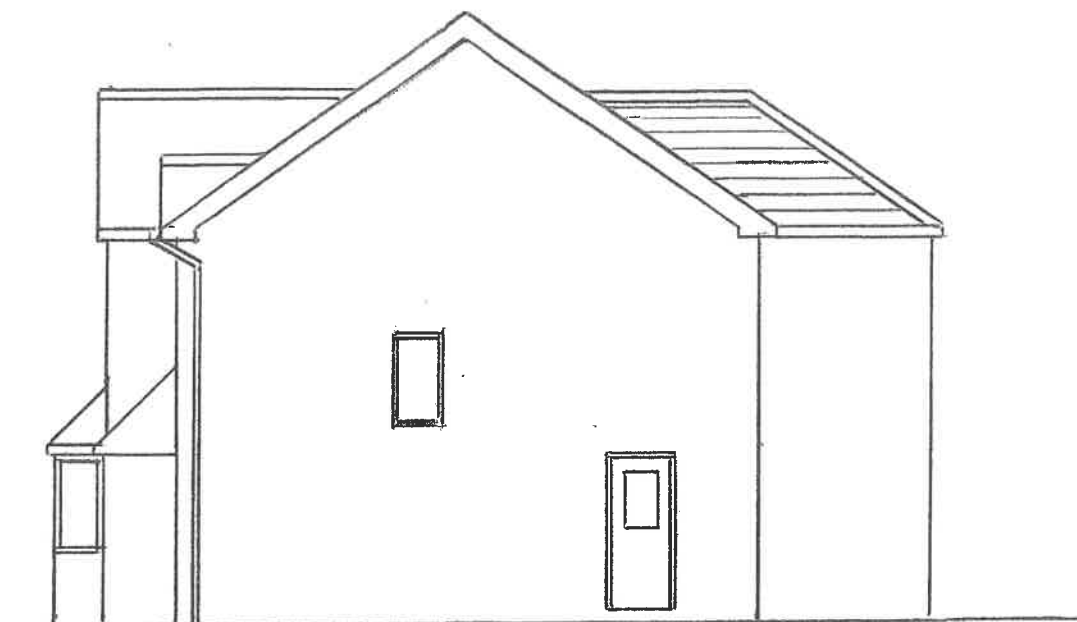


PROPOSED SIDE ELEVATION

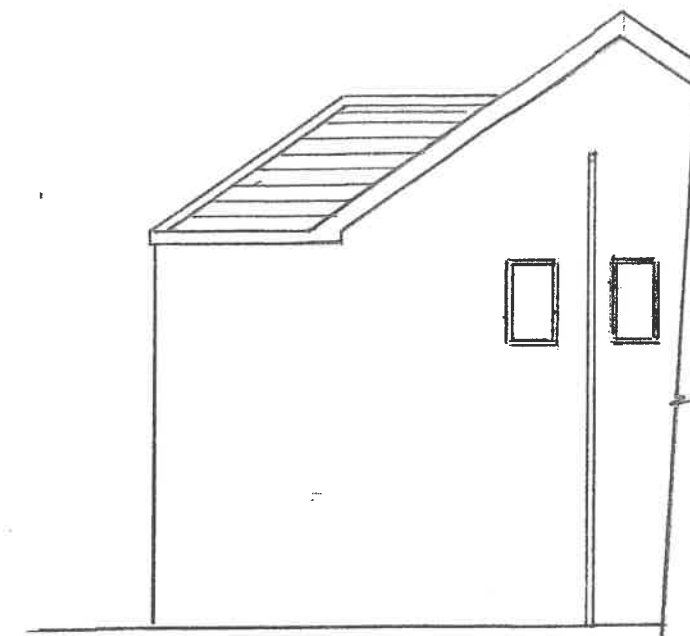

PROPOSED SIDE ELEVATION

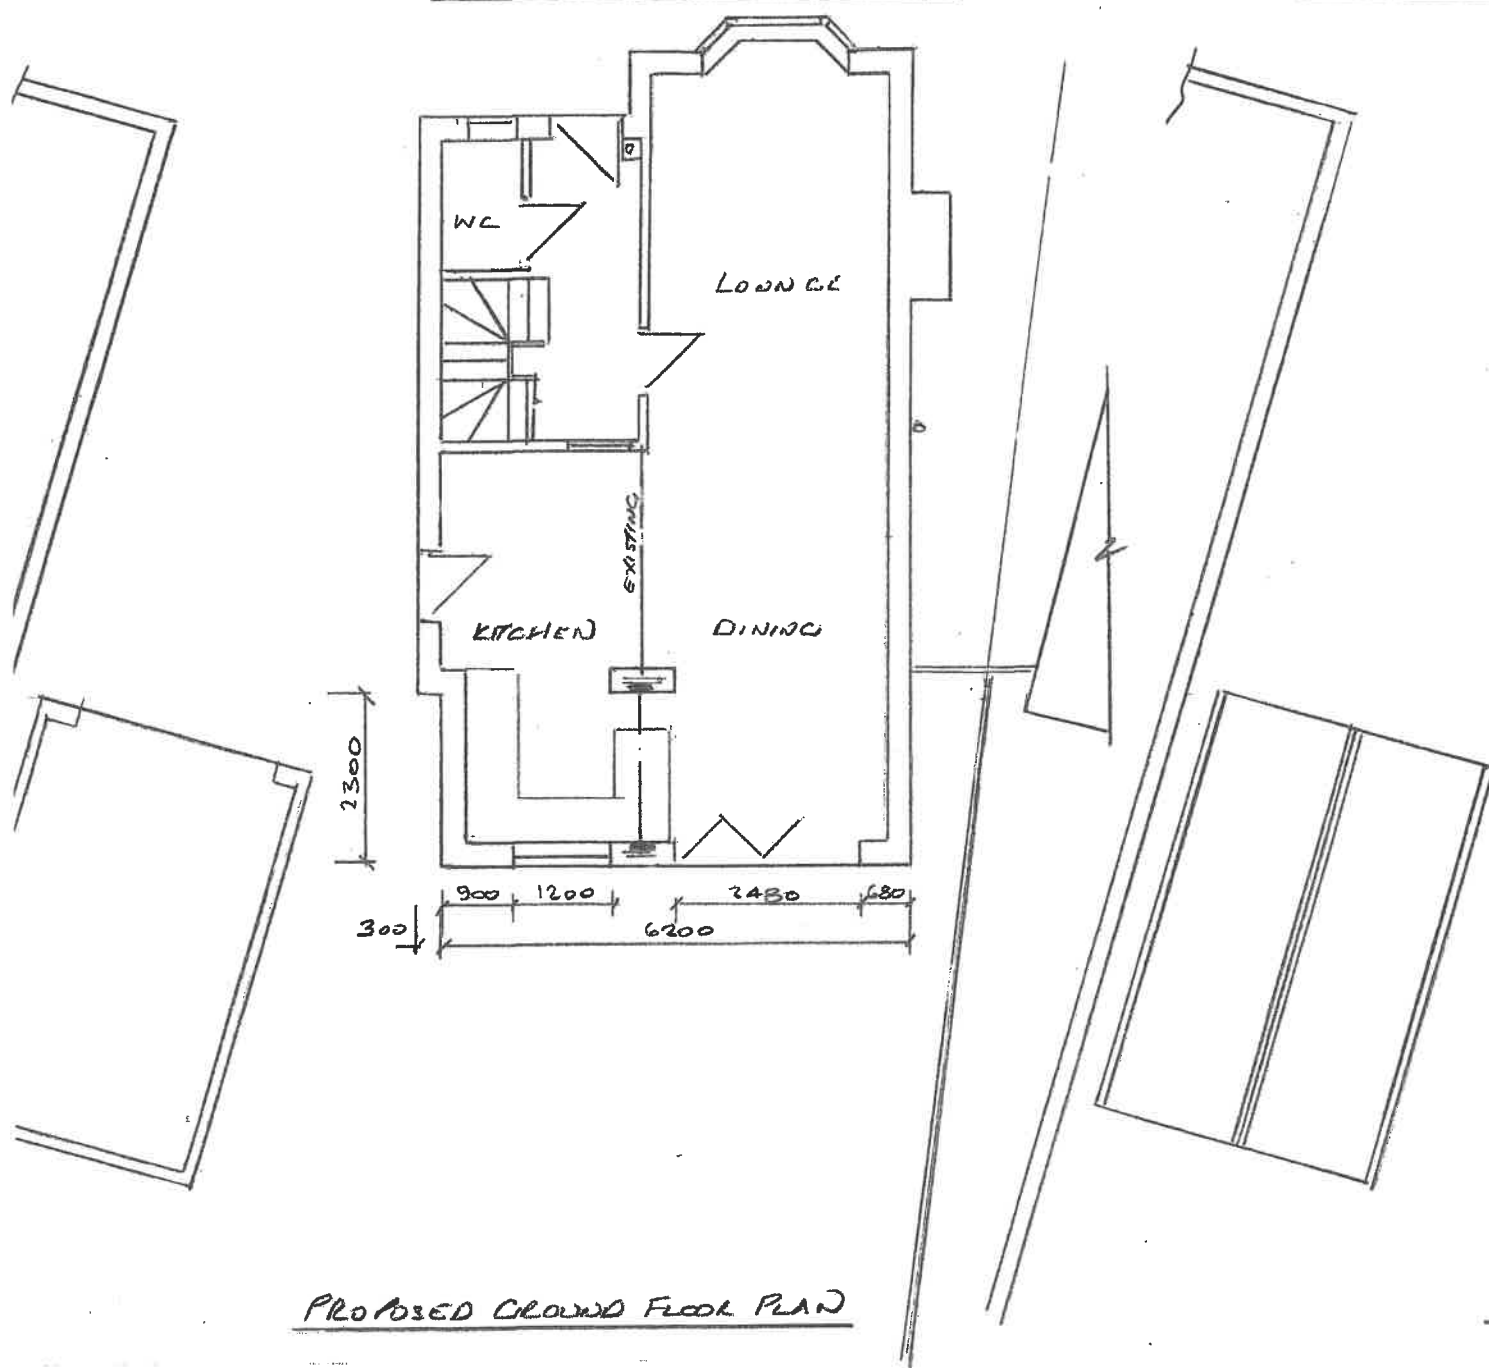

PROPOSED GROUND FLOOR PLAN

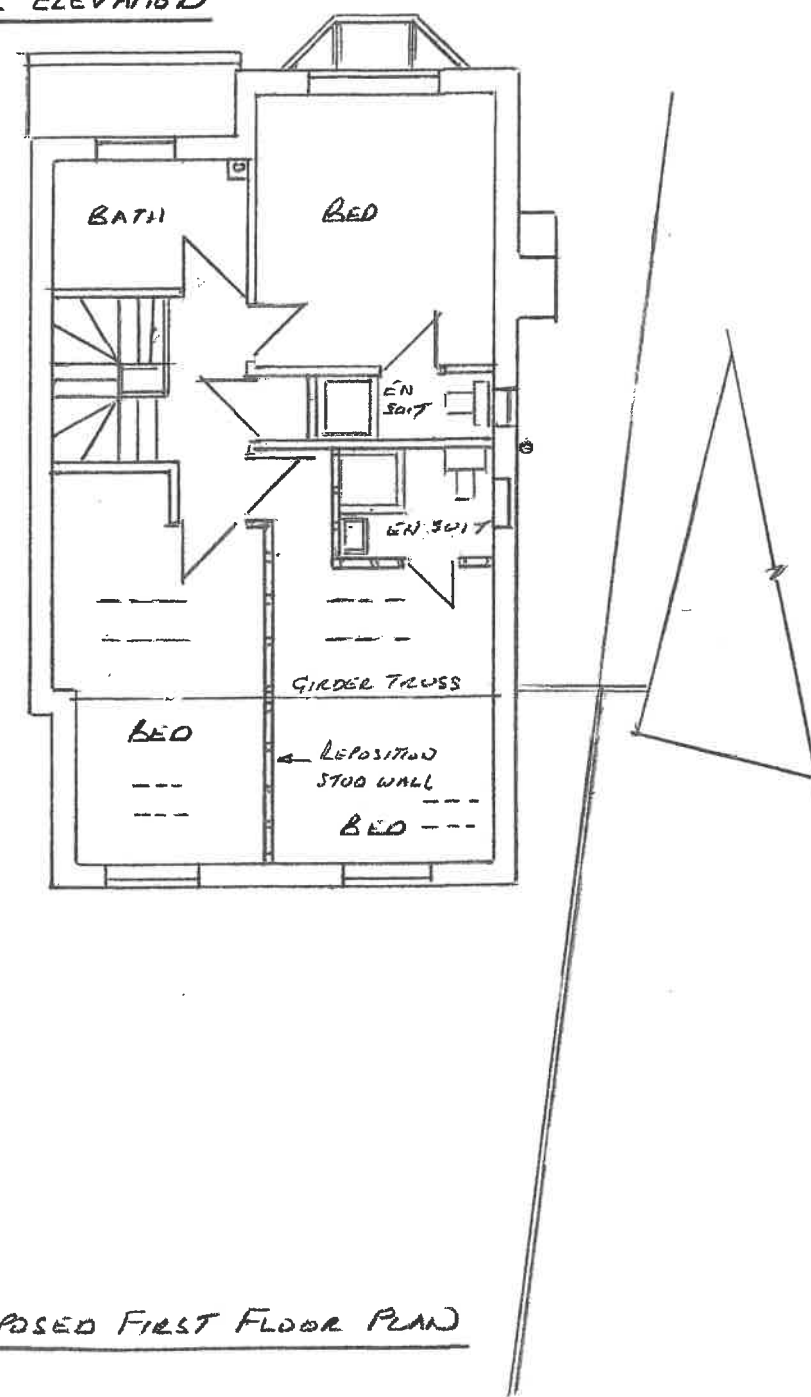

PROPOSED FIRST FLOOR PLAN

Thompson Designs
 Tel 0161 705 1458 Mob 07884 318634

Sheet 2
 Proposed Plans and Elevations
 2 Hutchinson Close
 Radcliffe M26 3BY
 Scale 1:100 @ A3 Date October 2022