






This drawing is the copyright of MTC Designs and is not to be reproduced without permission

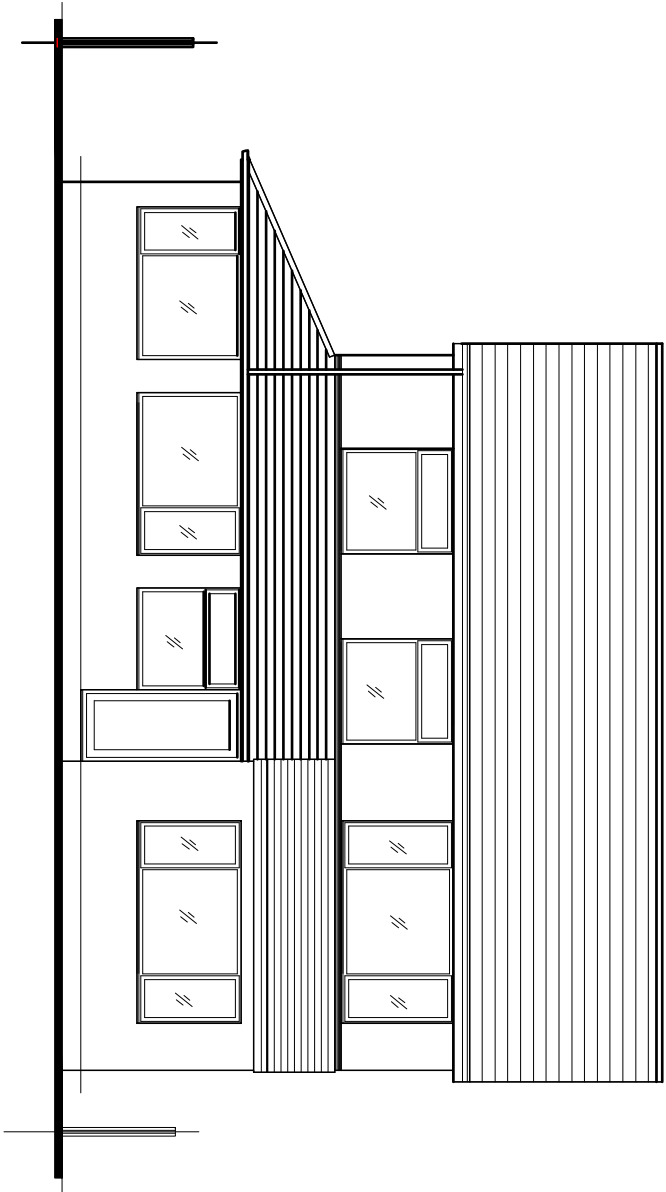


EXISTING FRONT ELEVATION.

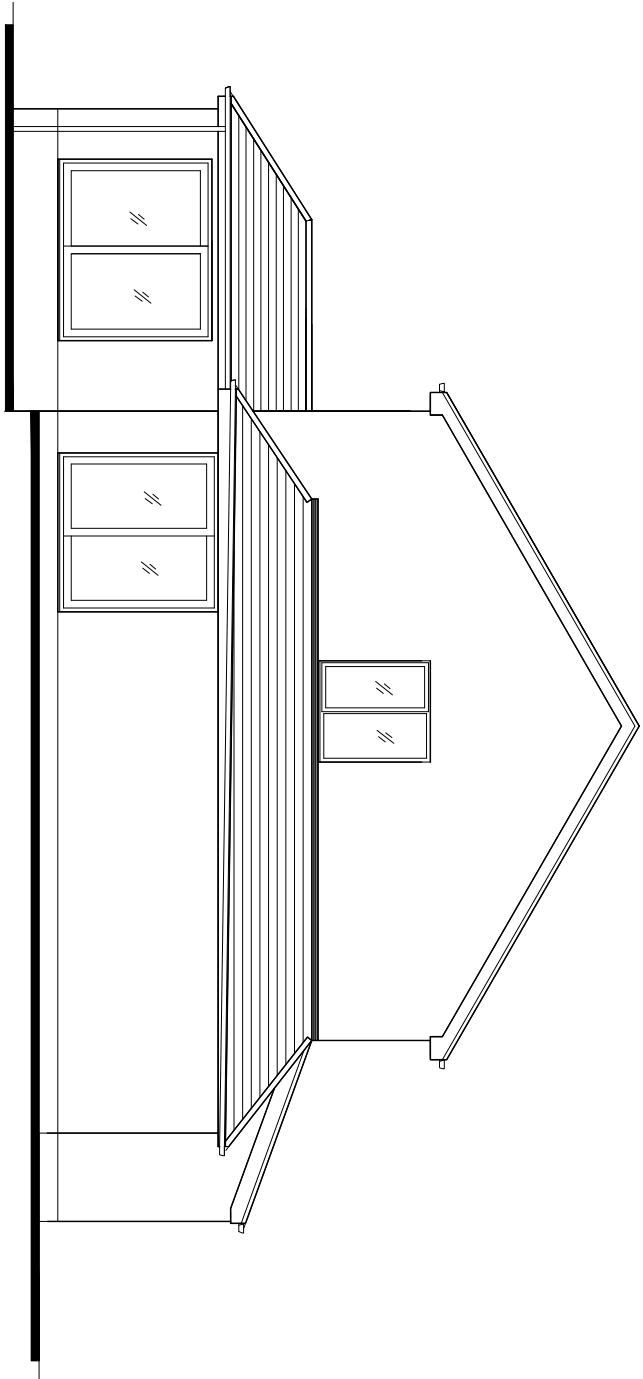

EXISTING SIDE ELEVATION.

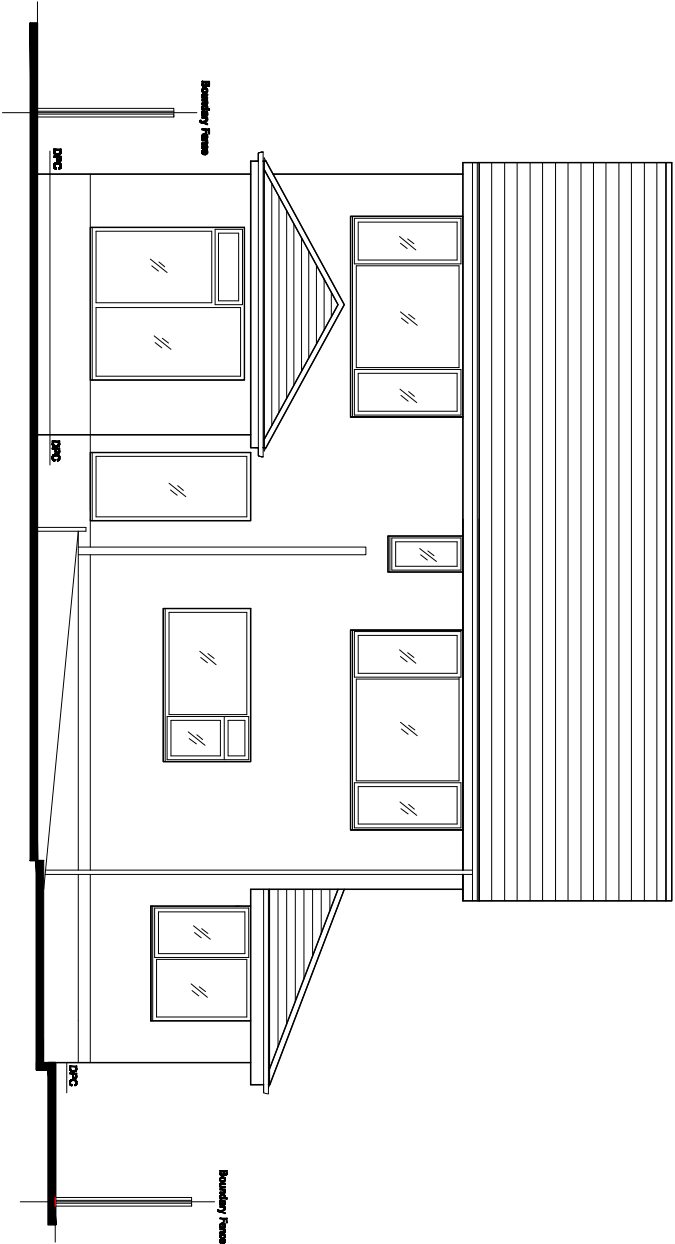

EXISTING REAR ELEVATION.

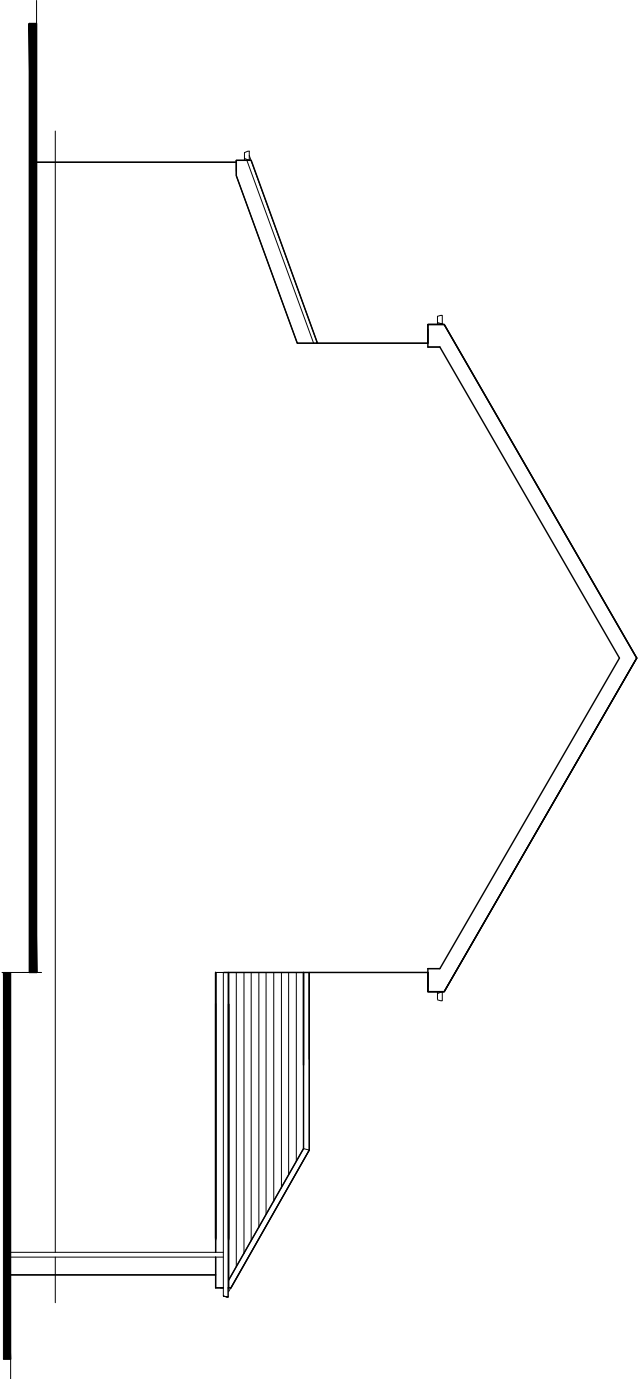

EXISTING SIDE ELEVATION.

Revision	Title : PROPOSED FIRST FLOOR EXTENSIONS ABOVE EXISTING FRONT AND REAR EXTENSIONS.	Project : 294, BRANDLESHOLME ROAD, BURY, BL8 1ER	MTC Designs Scale 1:100 @ A3 Date: November 2022	31 Edend Drive Bandon BL2 6TB T: 01204 418714, M: 07700028514 Email: info@mtcdesigns.co.uk	Drawing No: P01
----------	---	---	--	--	-----------------