




Existing Front Elevation (North)



Existing Rear Elevation (South)

- Elevation Key:**
- 1. Existing red brick
 - 2. Existing white render
 - 3. Existing timber cladding panels, painted
 - 4. Existing timber doorset, painted
 - 5. Existing timber framed window
 - 6. Proposed vertical timber cladding, painted
 - 7. Proposed uPVC/metal doorset

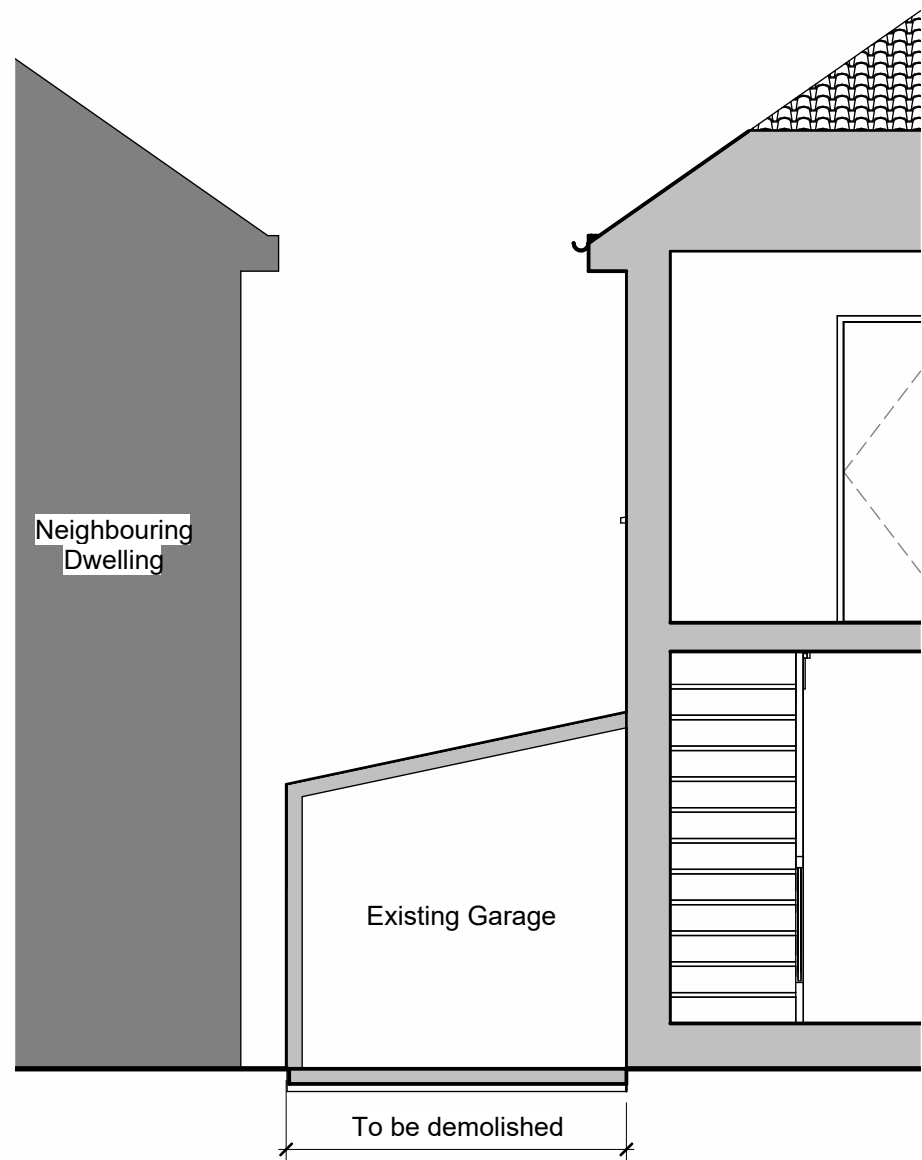

Existing Short Section A



Existing Long Section B

0 1m 2m 5m

PROJECT: 24 Brooklawn Drive, Garage Extension

TITLE: EXISTING ELEVATIONS & SECTIONS

DRAWING STATUS:
FOR INFORMATION

SUITABILITY:
S2

DATE: 20/06/24 DRAWN: DB SIZE: A1 SCALE: 1:50

DRAWING NUMBER:
BRK-DBA-ZZ-ZZ-DR-A-0006

REVISION:
P01