


- Elevation Key:**
- 1. Existing red brick
 - 2. Existing white render
 - 3. Existing timber cladding panels, painted
 - 4. Existing timber doorset, painted
 - 5. Existing timber framed window
 - 6. Proposed vertical timber cladding, painted
 - 7. Proposed uPVC/metal doorset




Proposed Front Elevation (North)



Proposed Rear Elevation (South)

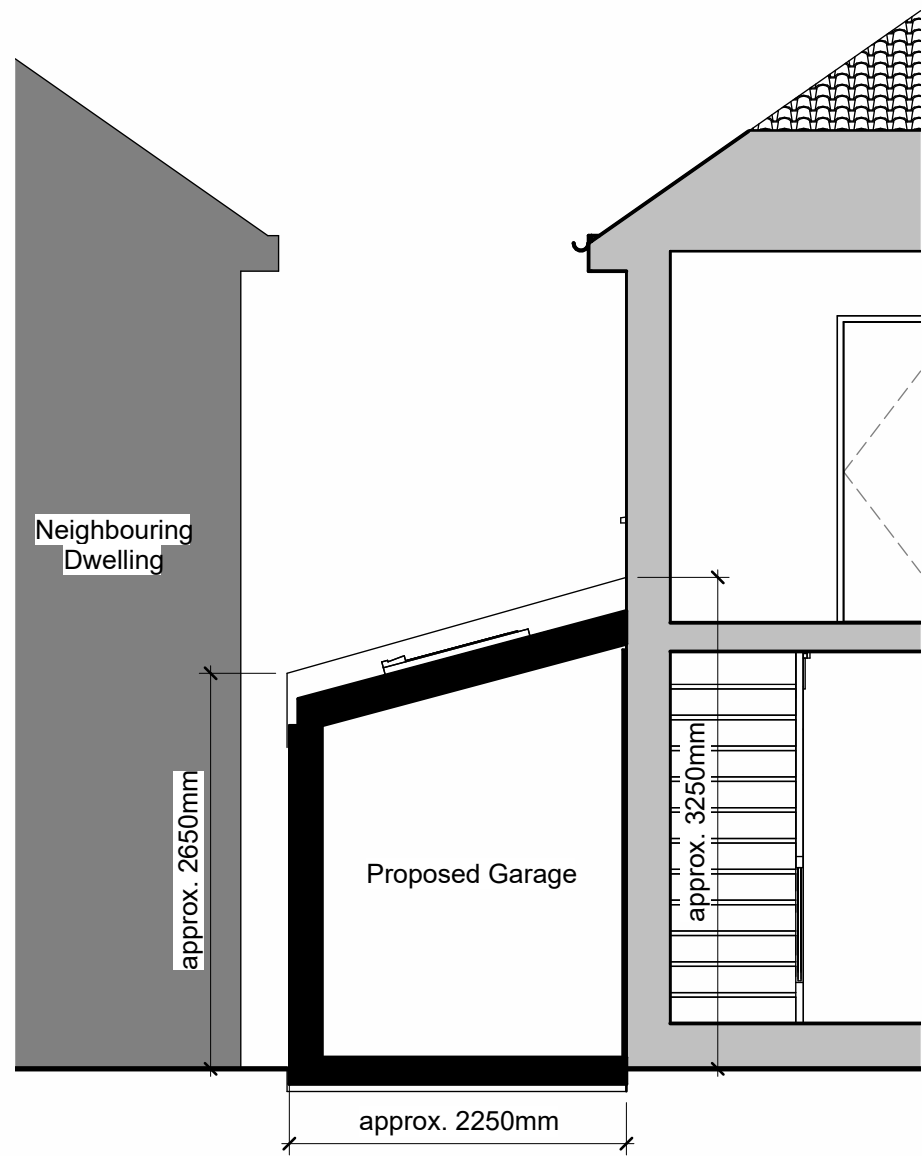

Proposed Short Section A

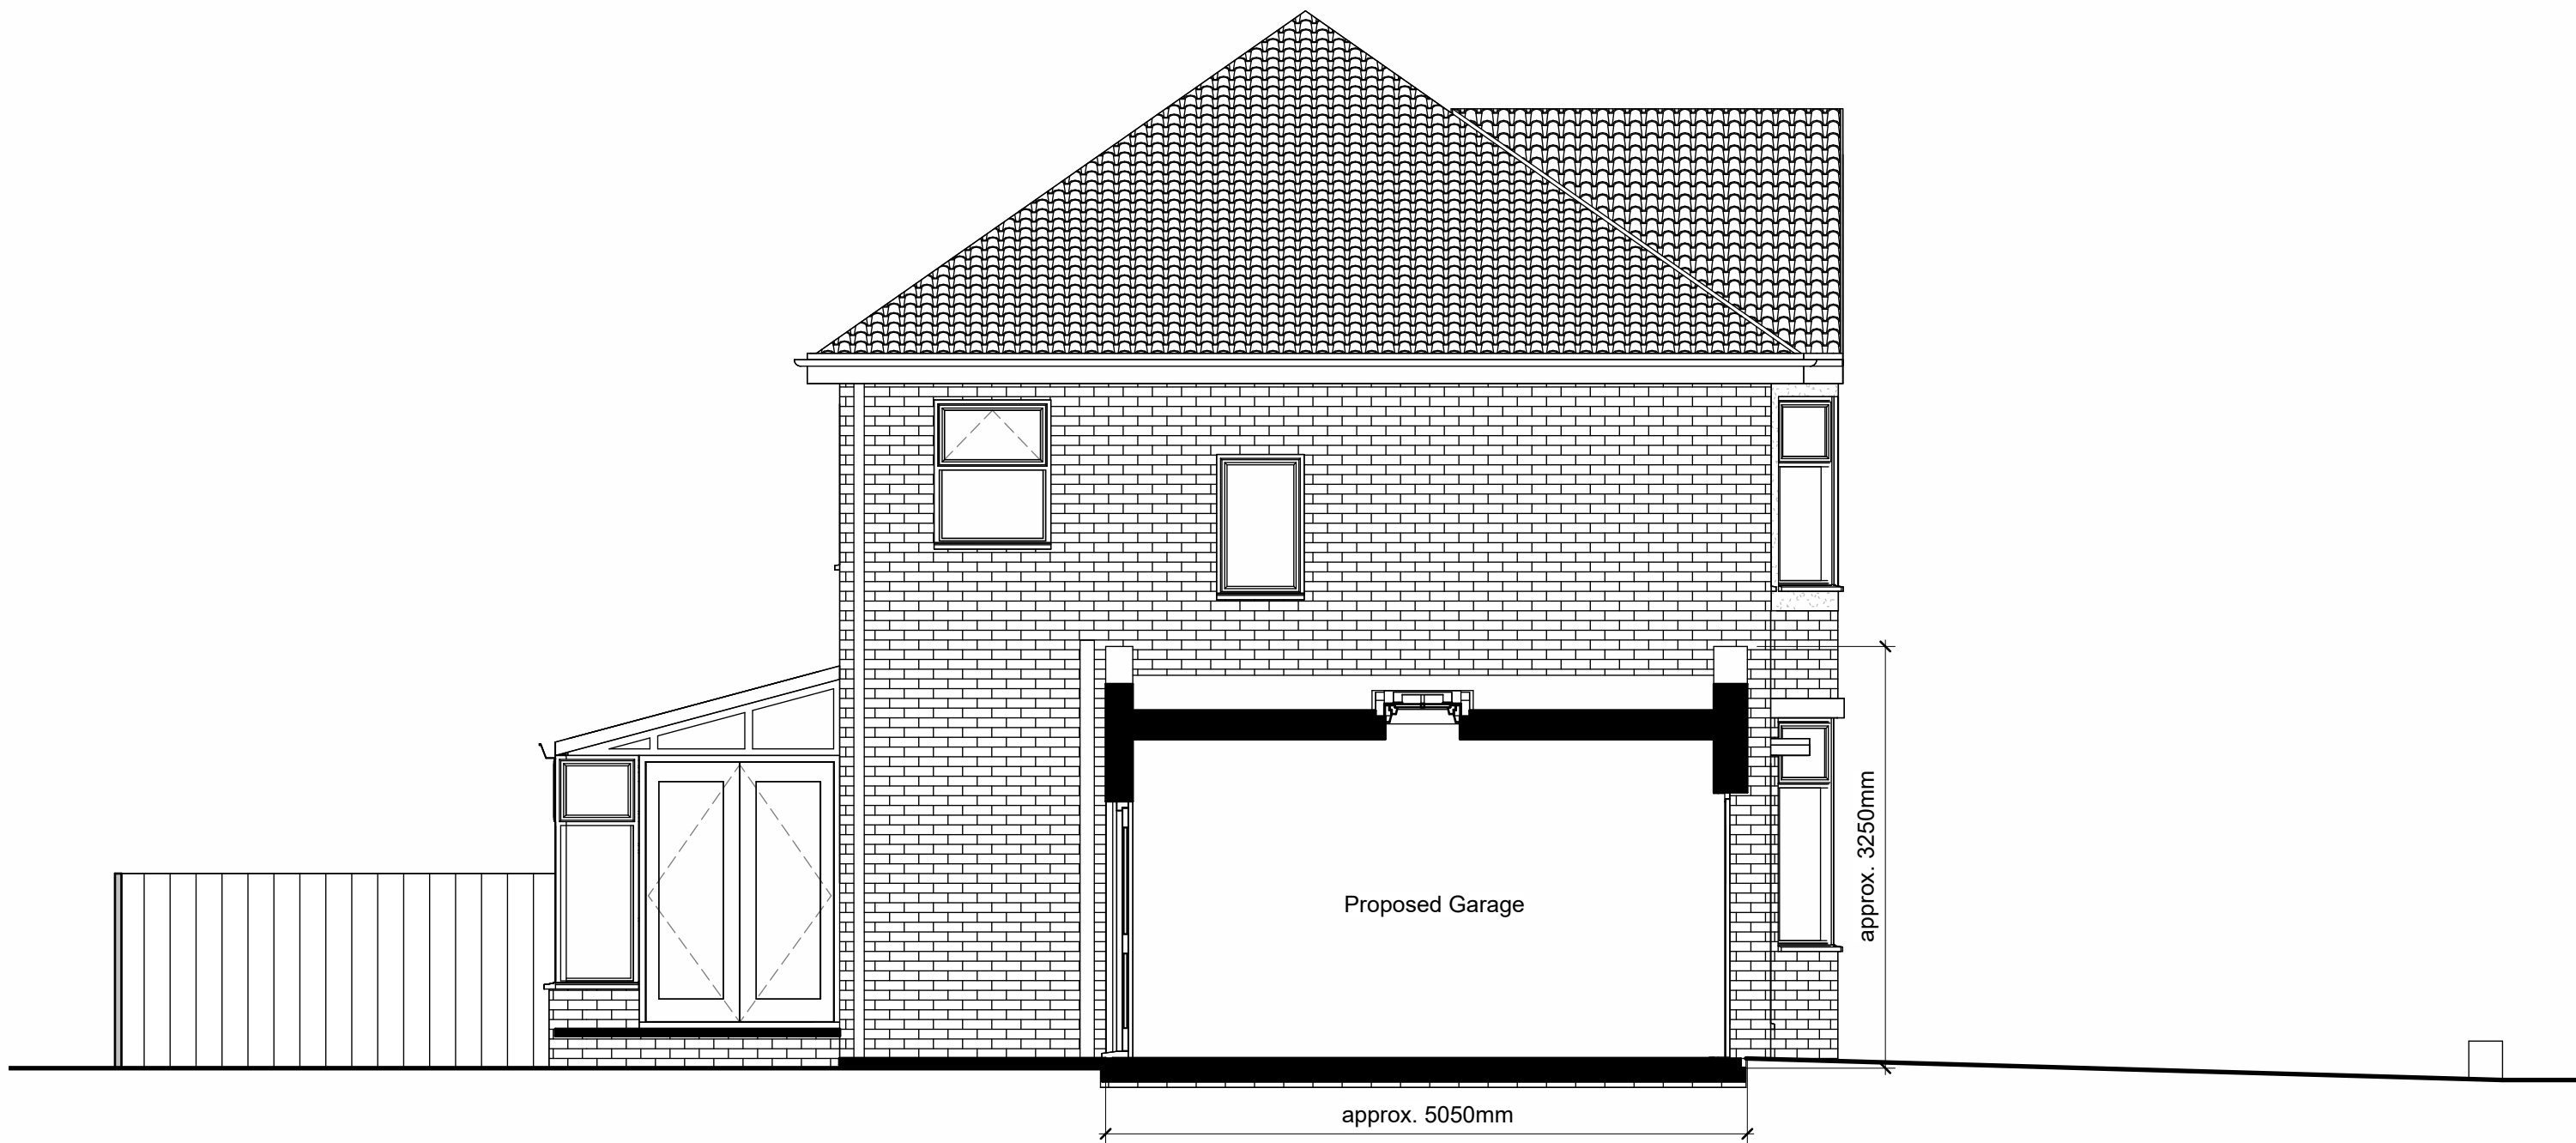

Proposed Long Section B

0 1m 2m 5m

PROJECT:	24 Brooklawn Drive, Garage Extension		
TITLE:	PROPOSED ELEVATIONS & SECTIONS		
DRAWING STATUS:	FOR INFORMATION		SUITABILITY: S2
DATE: 20/06/24	DRAWN: DB	SIZE: A1	SCALE: 1:50
DRAWING NUMBER:	BRK-DBA-ZZ-ZZ-DR-A-0007		REVISION: P01