


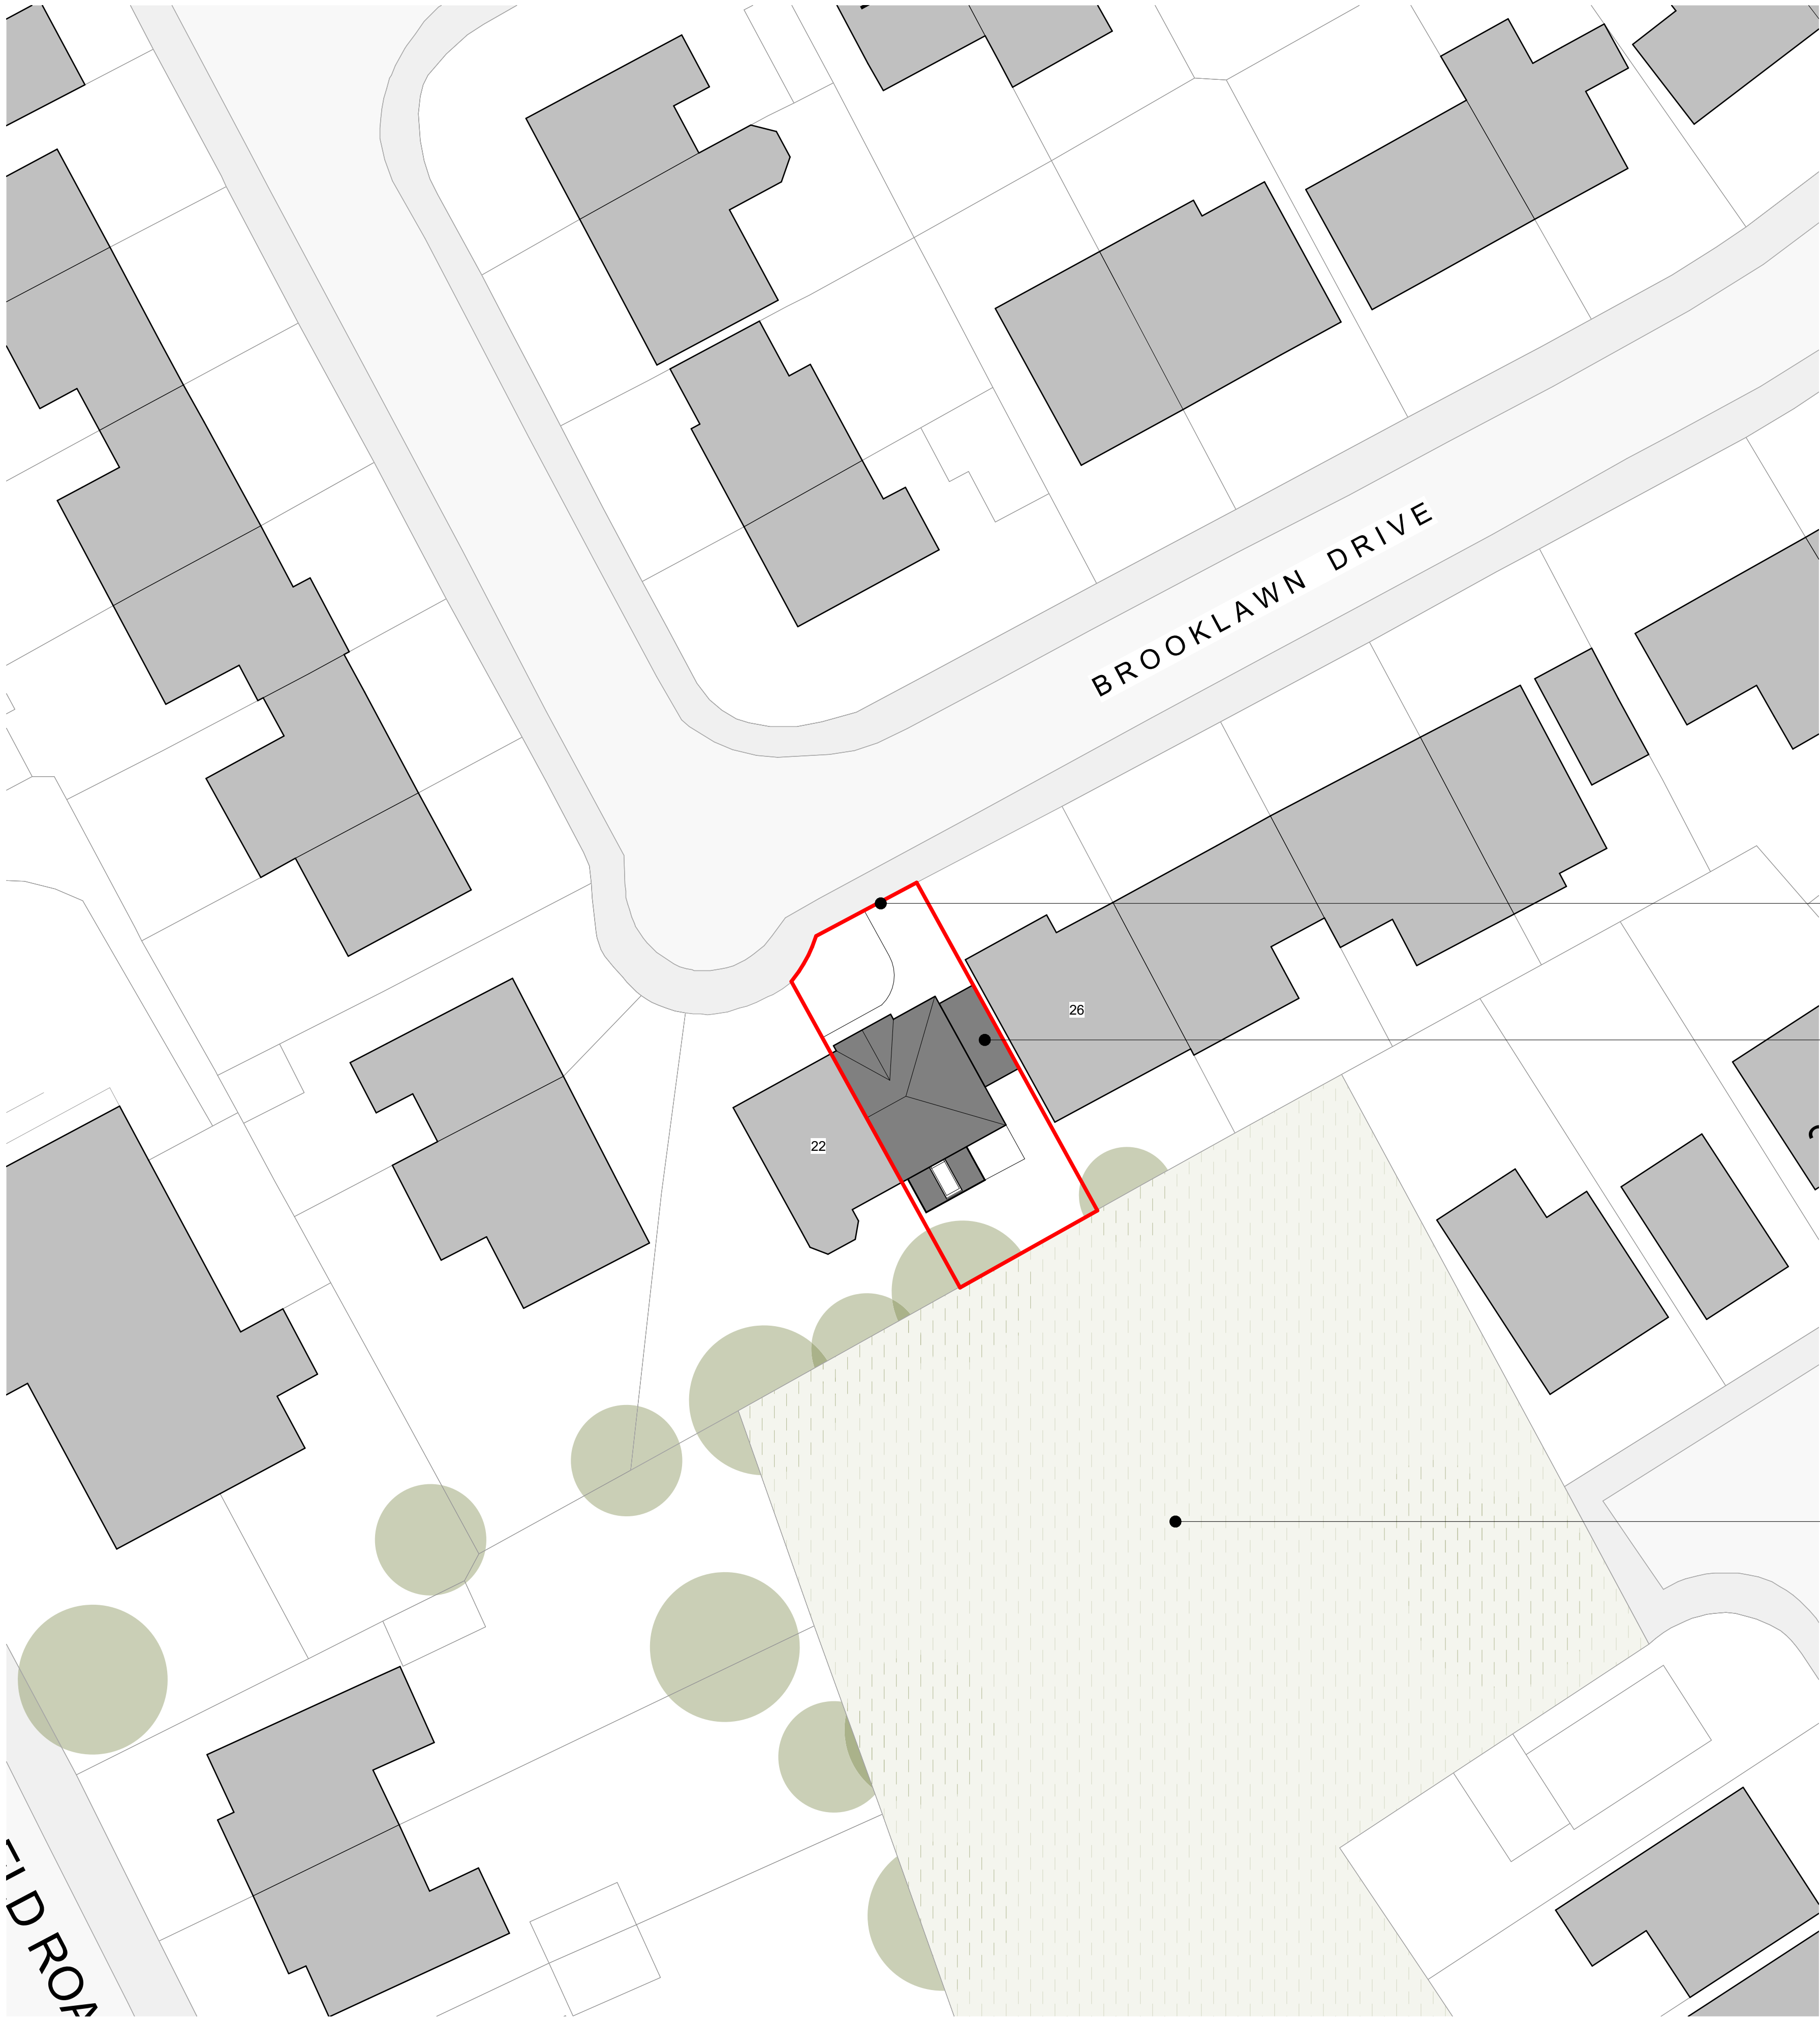


BROOKLAWN DRIVE

24 Brooklawn Drive site boundary

Existing single-storey garage
(To be demolished)

St Margaret's Cemetery

Site Ownership Boundary

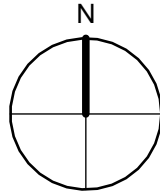

0 5m 10m 20m

PROJECT: 24 Brooklawn Drive, Garage Extension

TITLE: EXISTING SITE PLAN

DRAWING STATUS:
FOR INFORMATION

SUITABILITY:
S2

DATE: 20/06/24 DRAWN: DB SIZE: A1 SCALE: 1:200

DRAWING NUMBER:
BRK-DBA-ZZ-YY-DR-A-0002

REVISION:
P01