


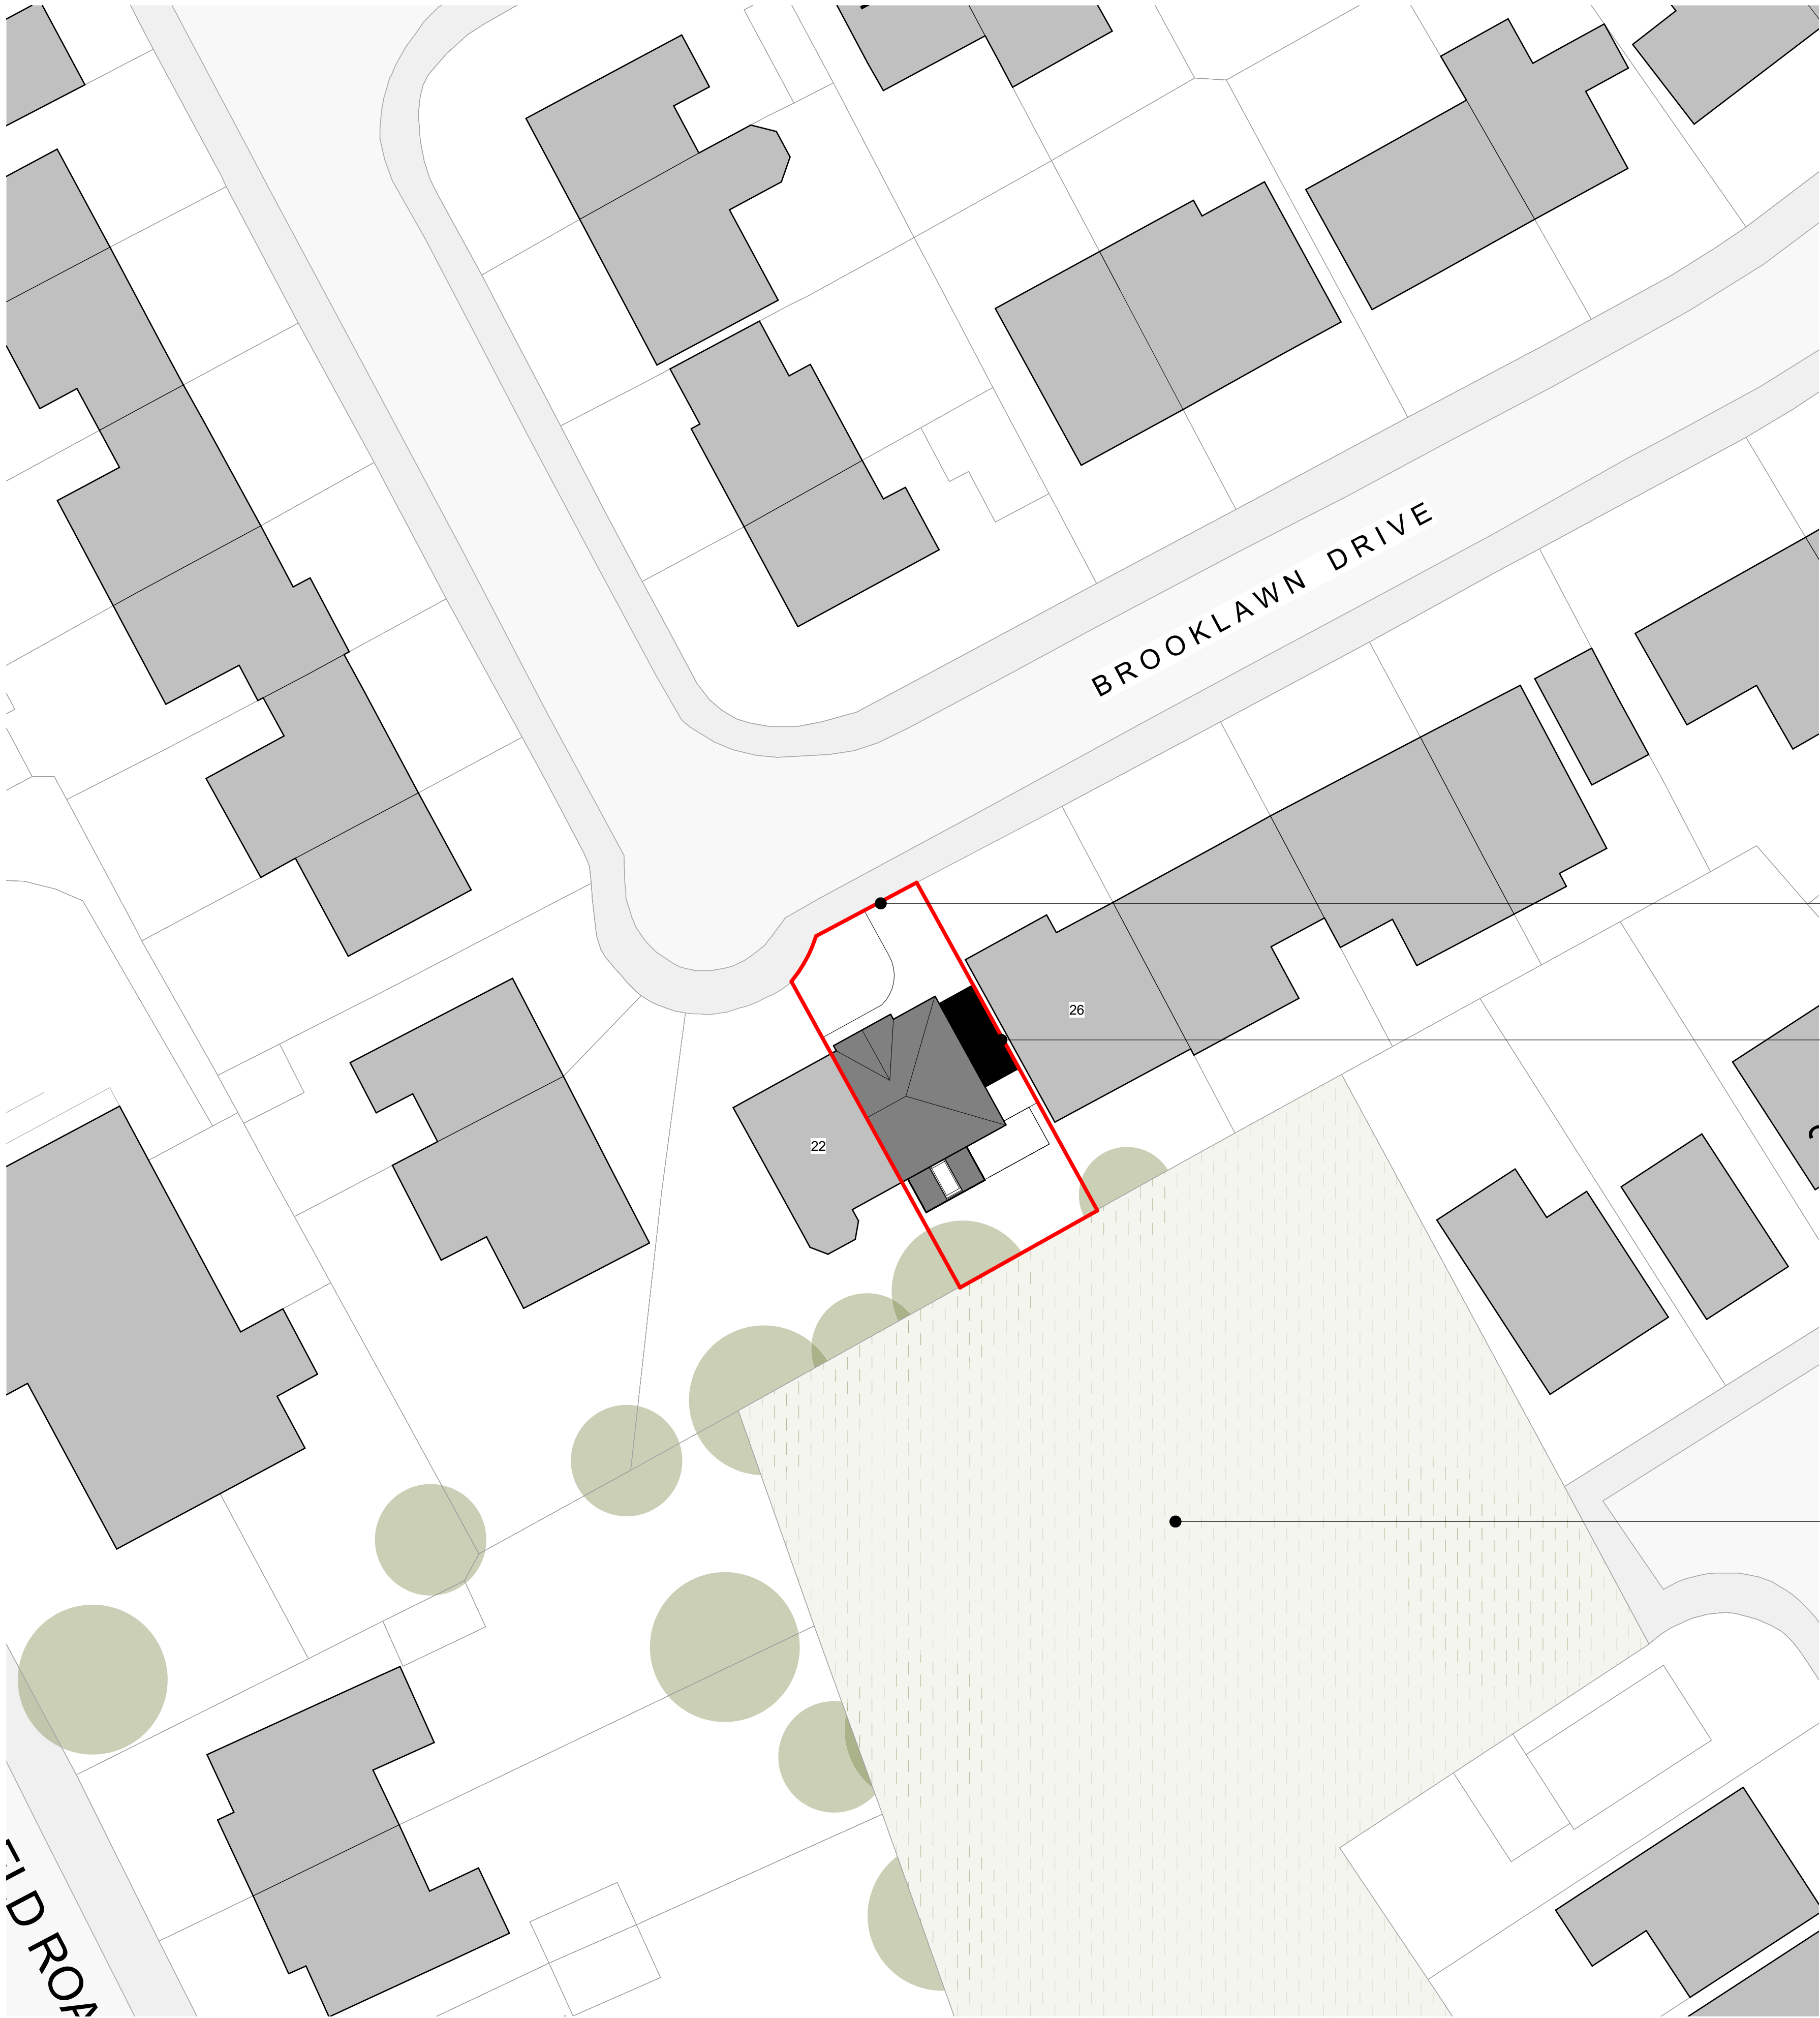


24 Brooklawn Drive site boundary

Proposed new single-storey garage

St Margaret's Cemetery

Site Ownership Boundary

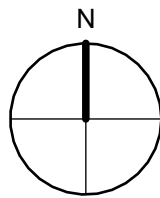

0 5m 10m 20m

PROJECT: 24 Brooklawn Drive, Garage Extension

TITLE: PROPOSED SITE PLAN

DRAWING STATUS:
FOR INFORMATION

SUITABILITY:
S2

DATE: 20/06/24 DRAWN: DB SIZE: A1 SCALE: 1:200

DRAWING NUMBER:
BRK-DBA-ZZ-YY-DR-A-0003

REVISION:
P01