




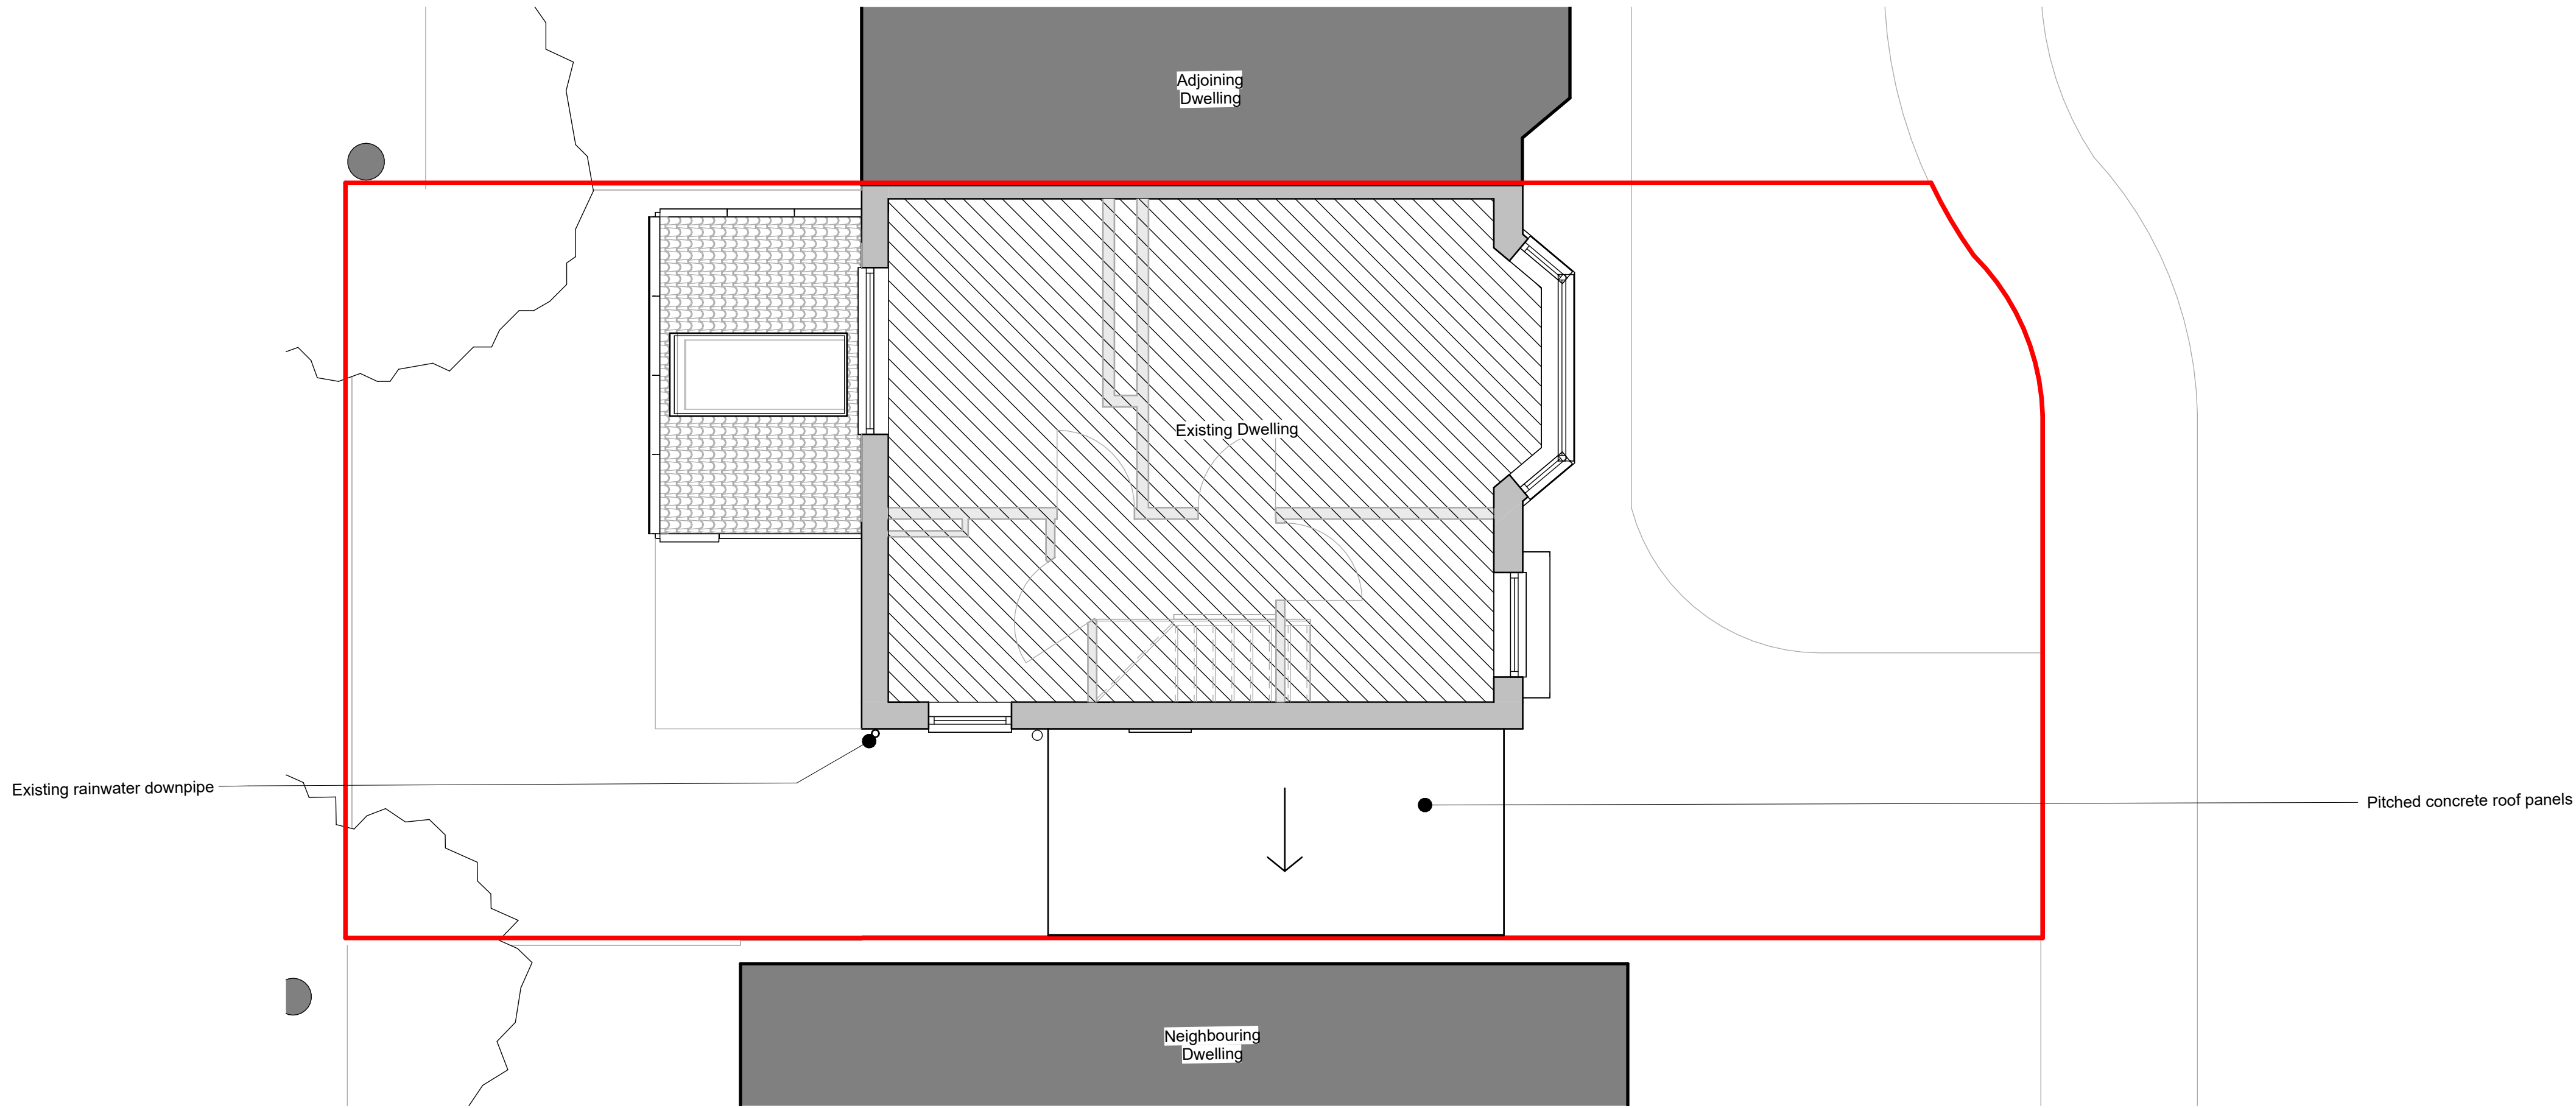

Existing Roof Plan

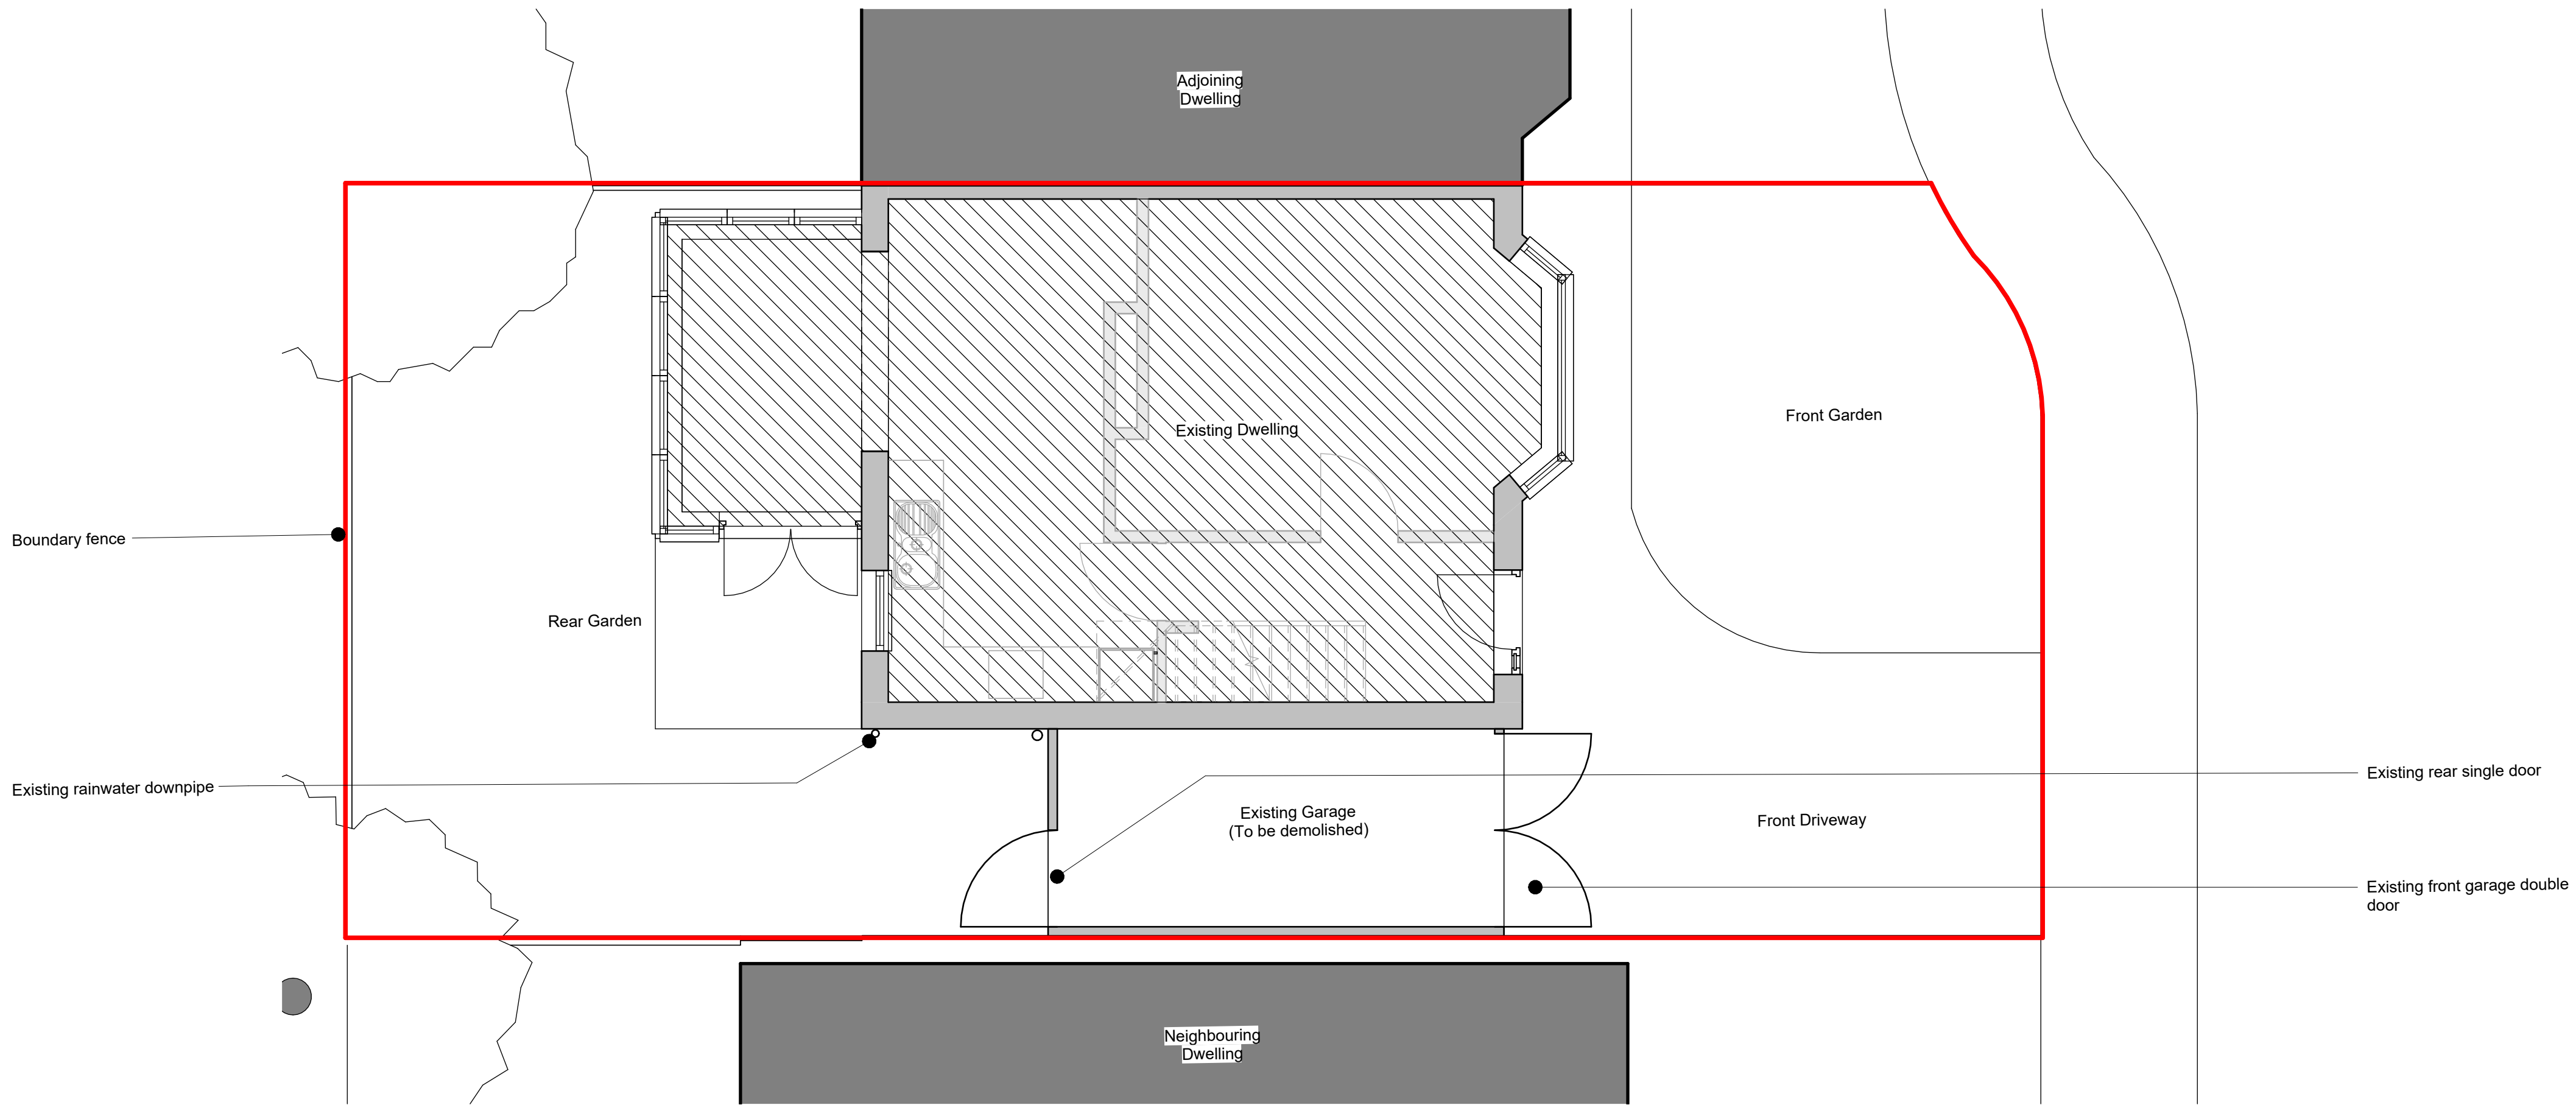

Existing Ground Floor Plan

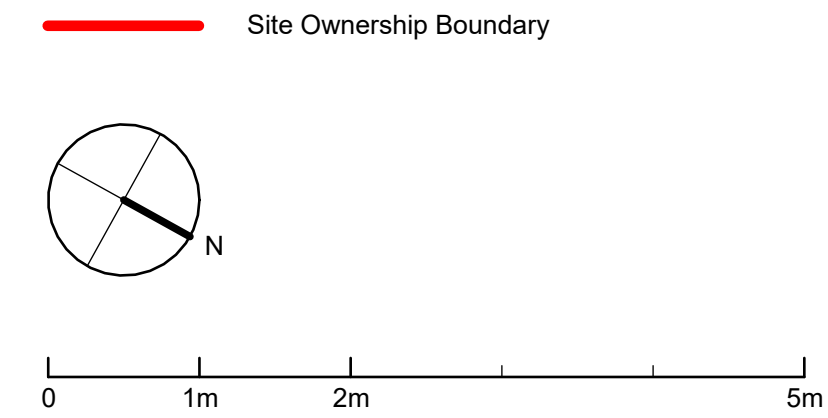

PROJECT: 24 Brooklawn Drive, Garage Extension
TITLE: EXISTING FLOOR & ROOF PLANS

DRAWING STATUS: **FOR INFORMATION** SUITABILITY: **S2**

DATE: 20/06/24 DRAWN: DB SIZE: A1 SCALE: 1:50

DRAWING NUMBER: BRK-DBA-ZZ-ZZ-DR-A-0004 REVISION: P01