



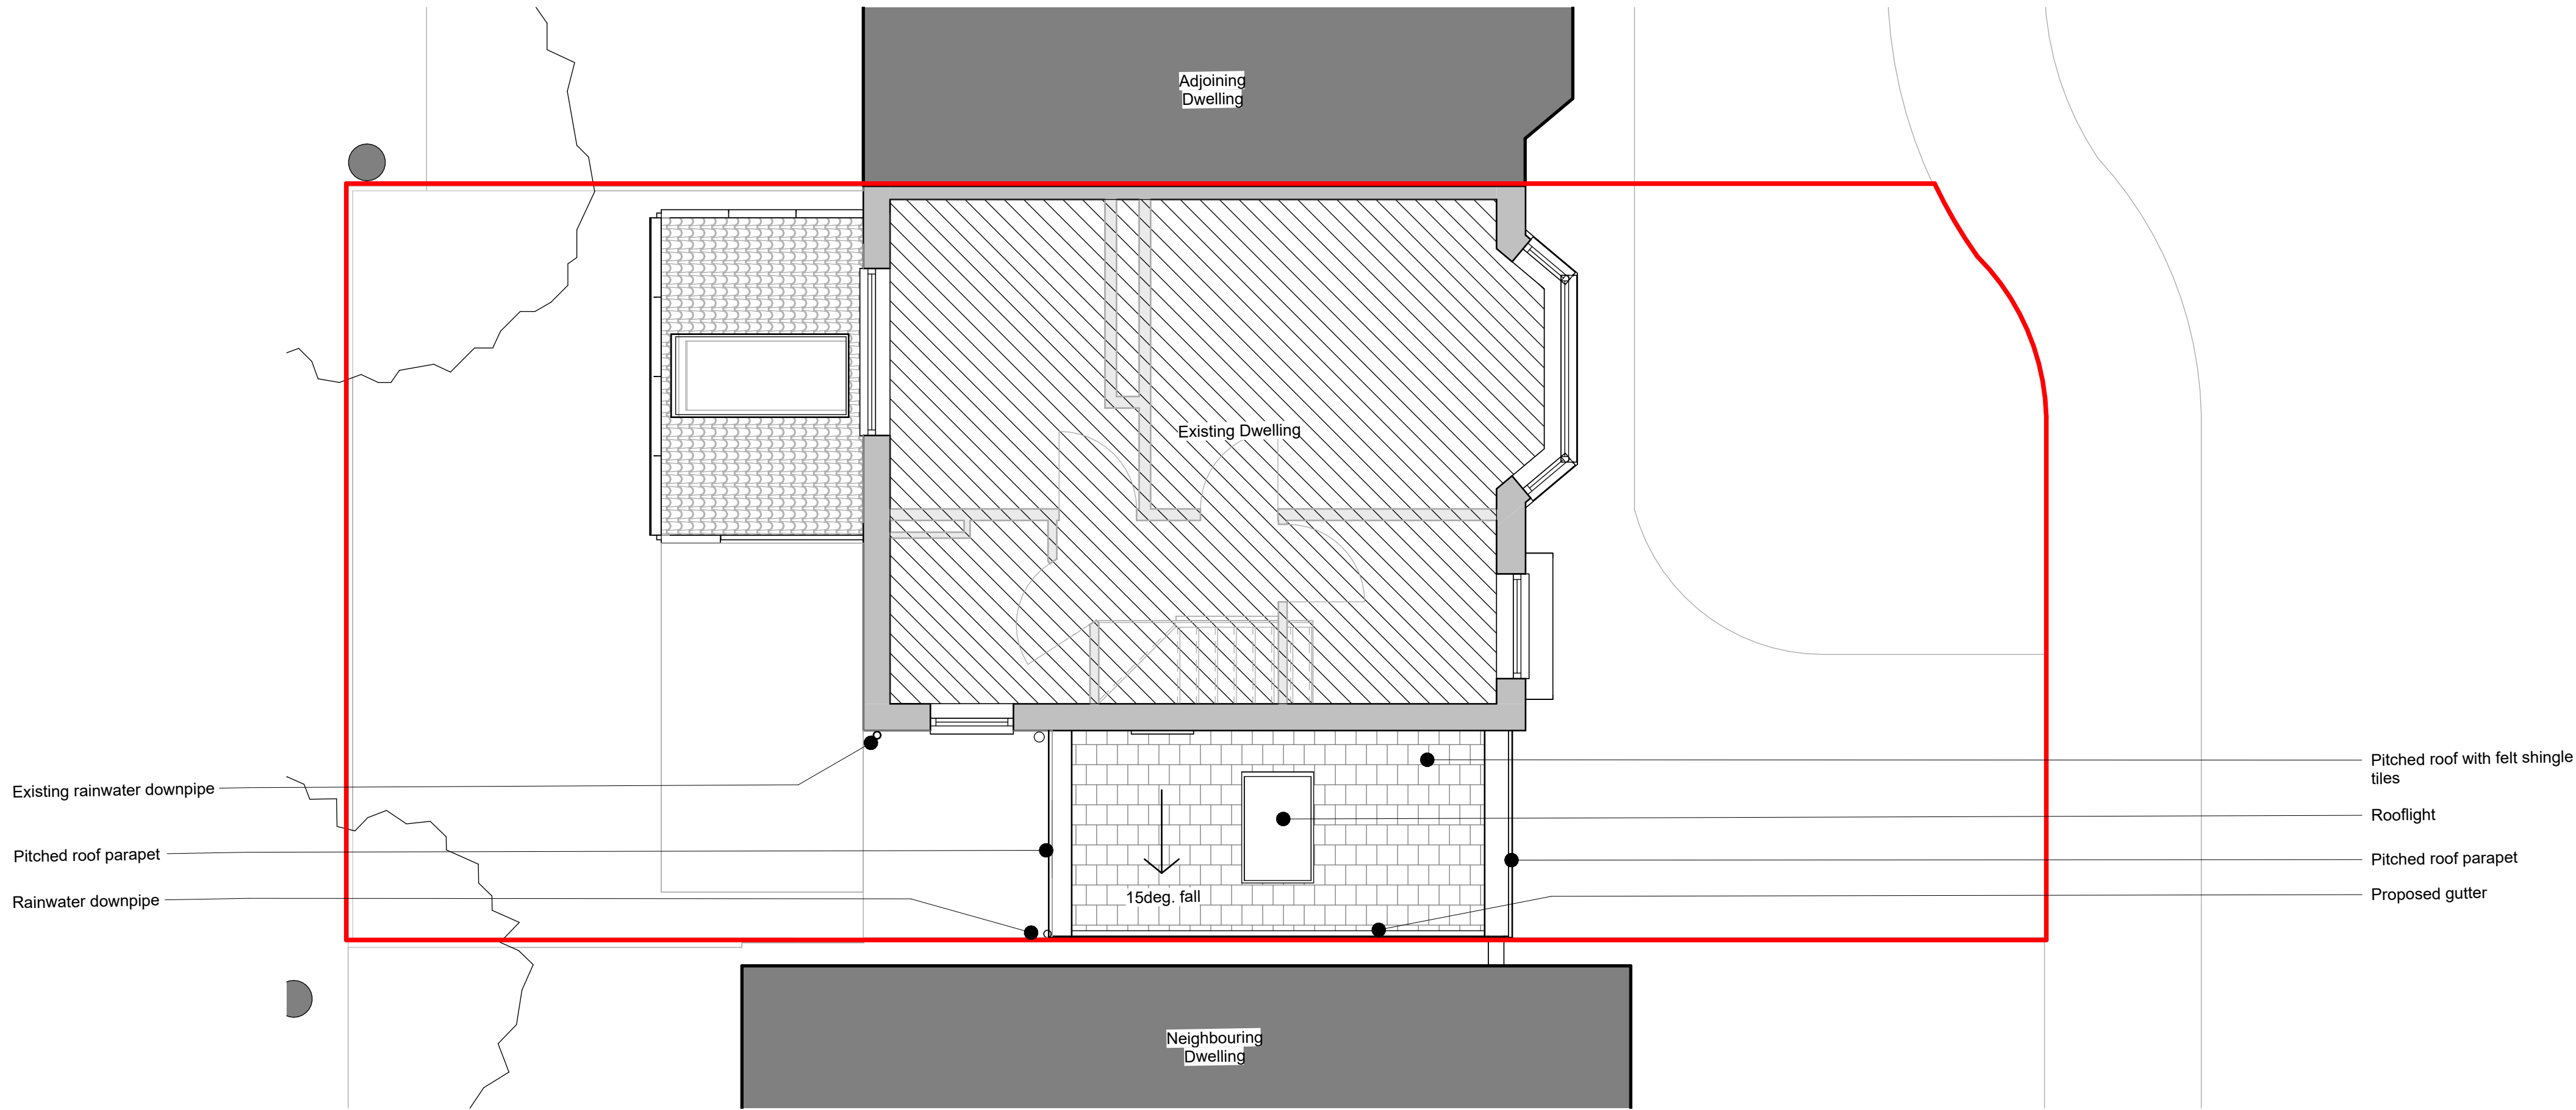


Proposed Roof Plan

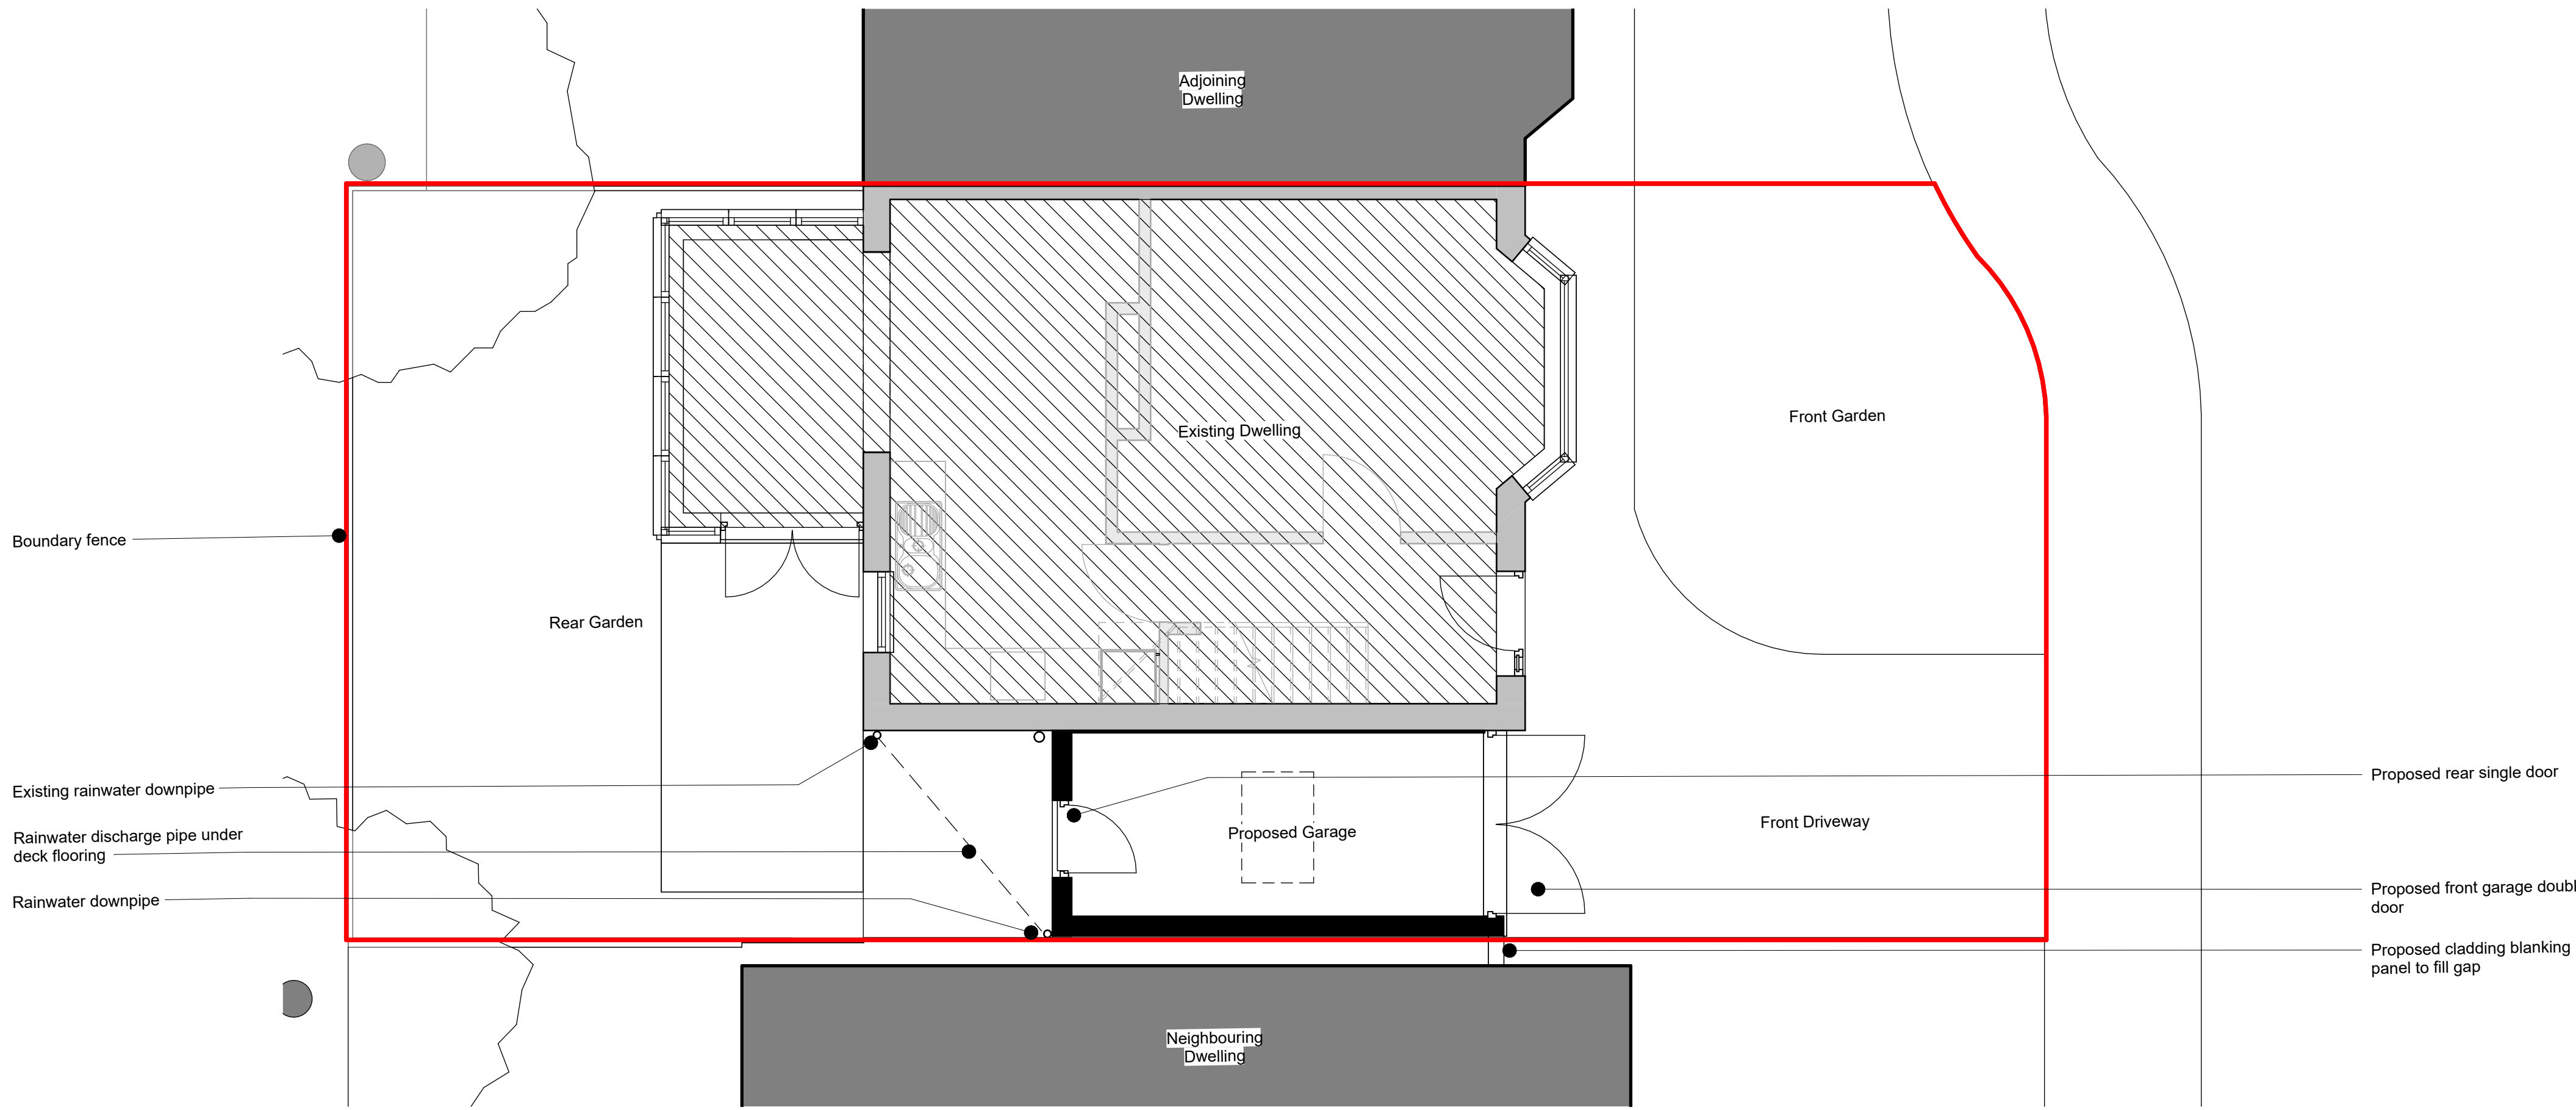

Proposed Ground Floor Plan

Site Ownership Boundary

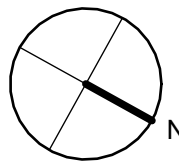

0 1m 2m 5m

PROJECT: 24 Brooklawn Drive, Garage Extension

TITLE: PROPOSED FLOOR & ROOF PLANS

DRAWING STATUS: FOR INFORMATION

SUITABILITY: S2

DATE: 20/06/24

DRAWN: DB

SIZE: A1

SCALE: 1:50

DRAWING NUMBER: BRK-DBA-ZZ-ZZ-DR-A-0005

REVISION: P01