


Rev:	Description:	By:	Date:
------	--------------	-----	-------

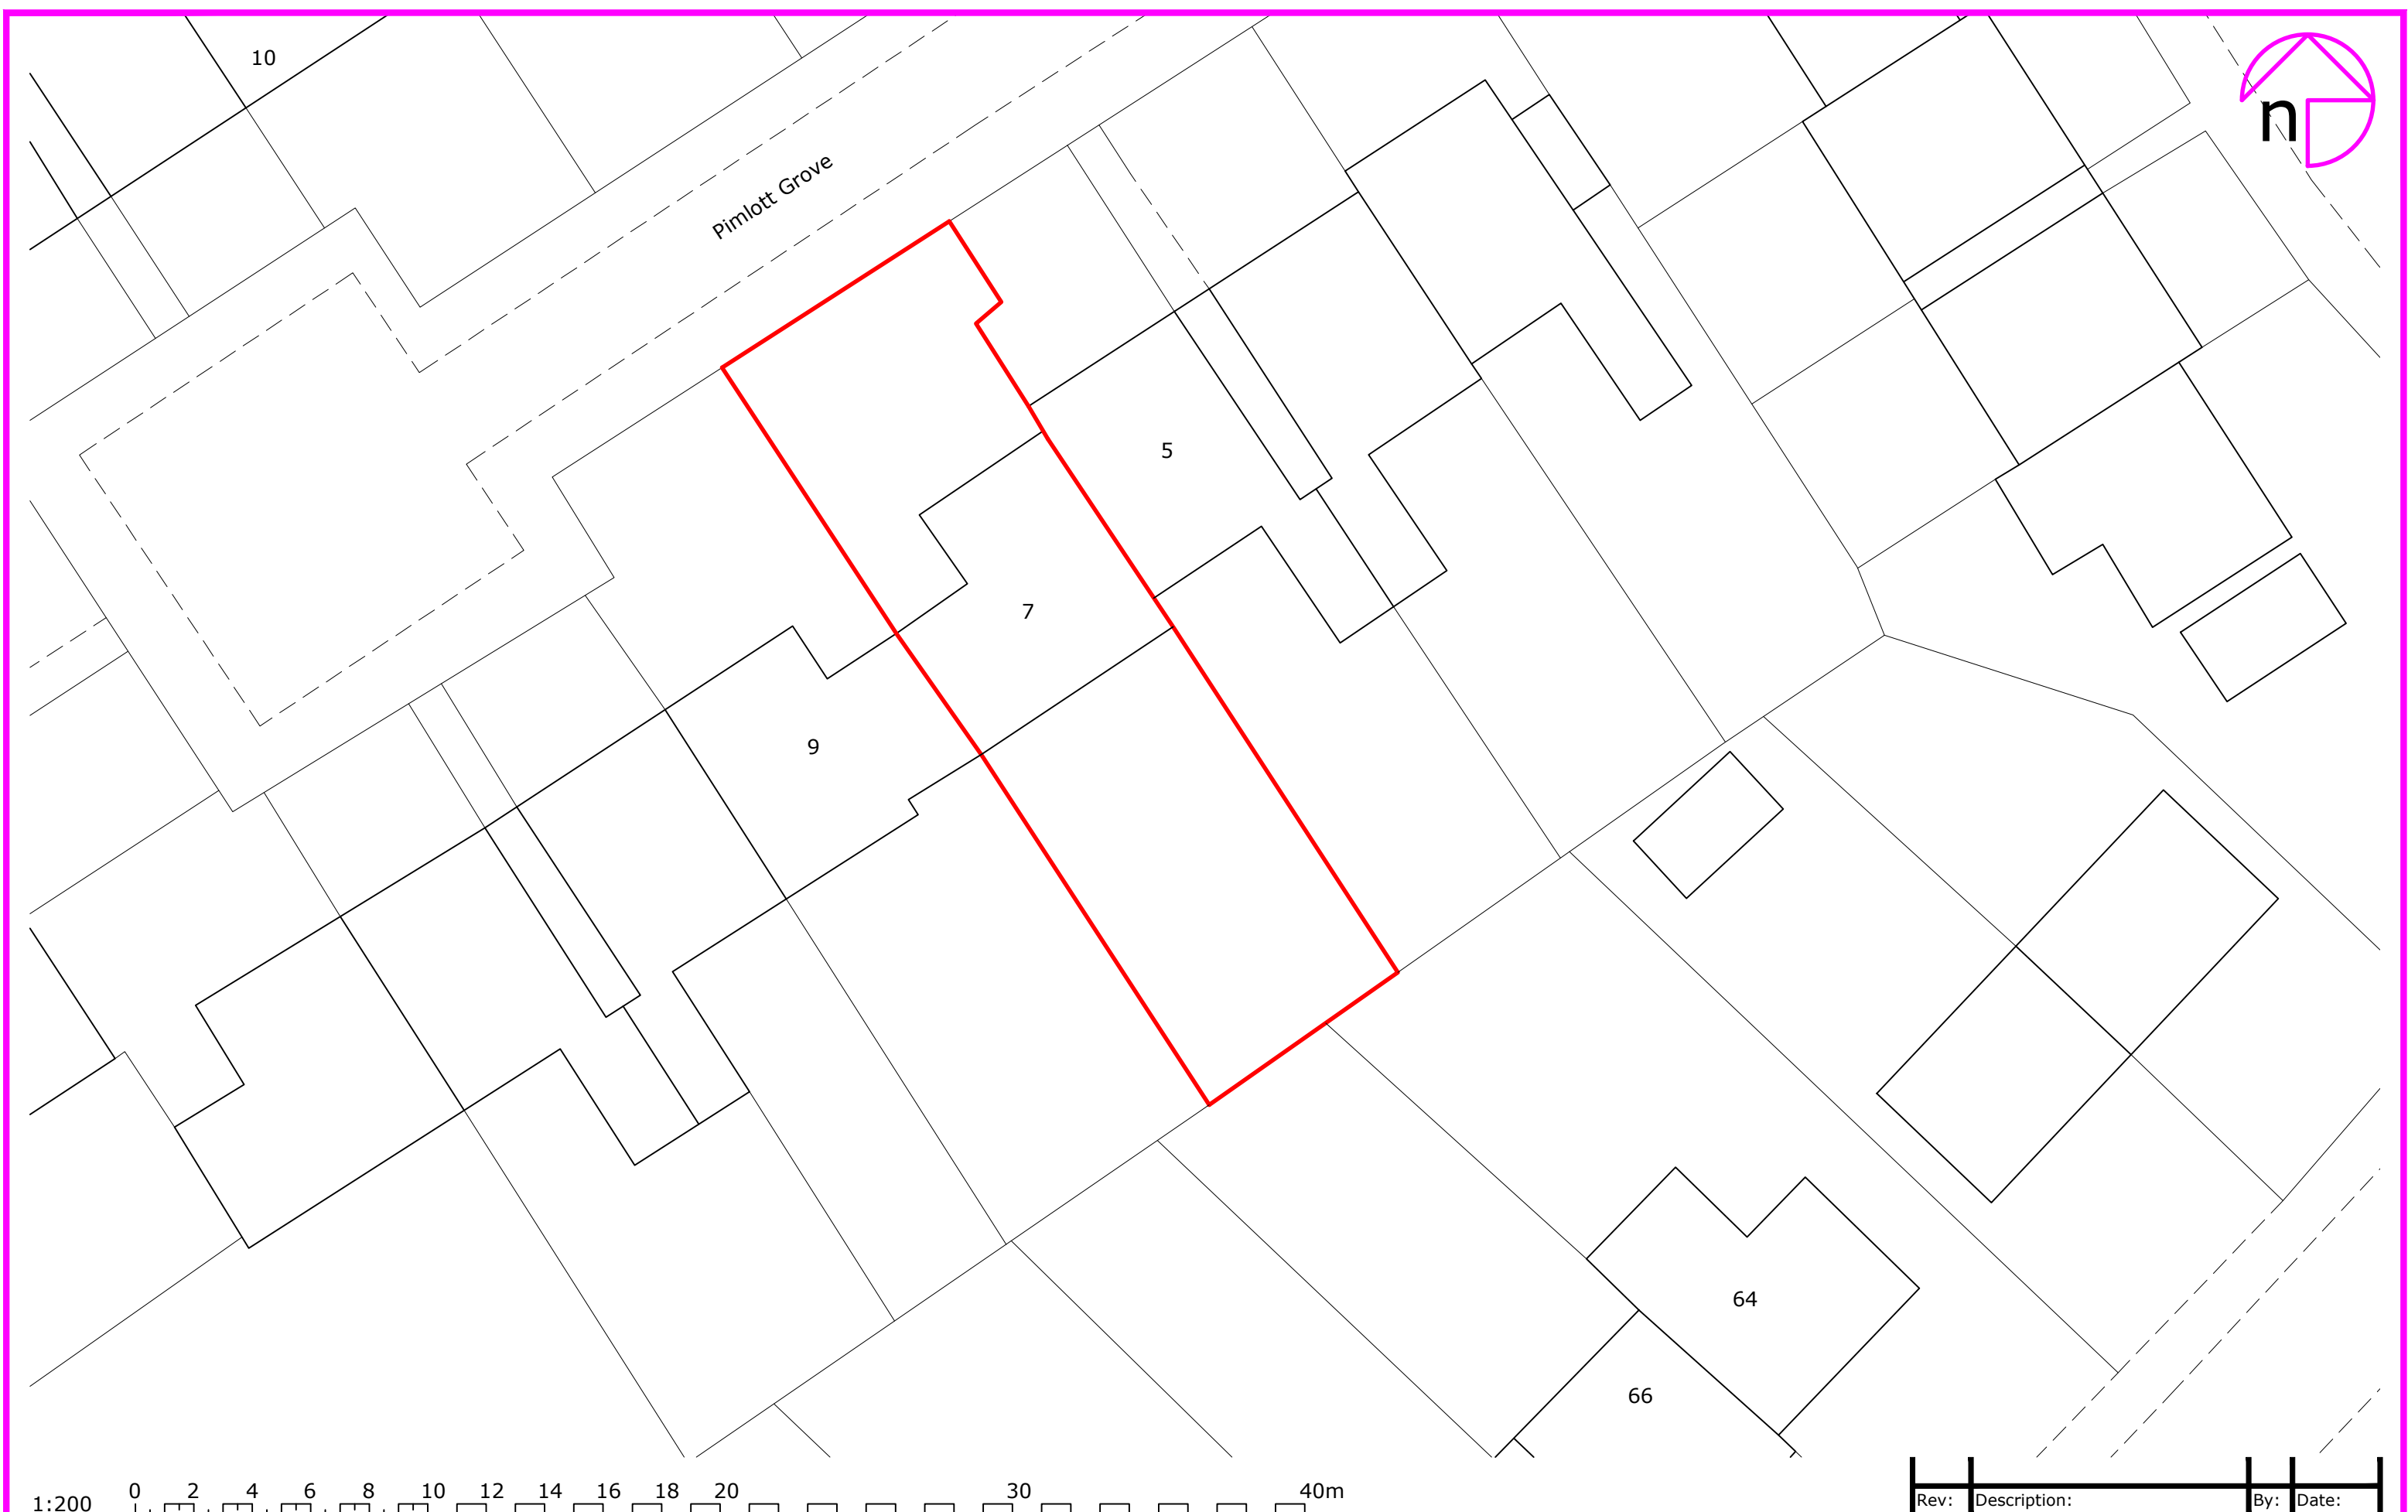

Accredited by:


Client/Project: Joshua Woolf, 7 Pimlott Grove, Prestwich, Manchester, M25 9TR	Project status: PLANNING
	Drawing title: Site plan as existing

Scale: 1:200	Paper Size: A3	Drawn: A.Kenyon	Checked: Emmanuel. O
Project ID: J-5BFEC591	Drawing No: 01	Revision:	Date: 27.06.2024