



PLANNING

Existing Mesh fence,gates & gate posts 2m high to perimeter of web based car sales forecourt area Black coloured finished [shown green]

Dropped kerb access off Gigg Lane to become closed off

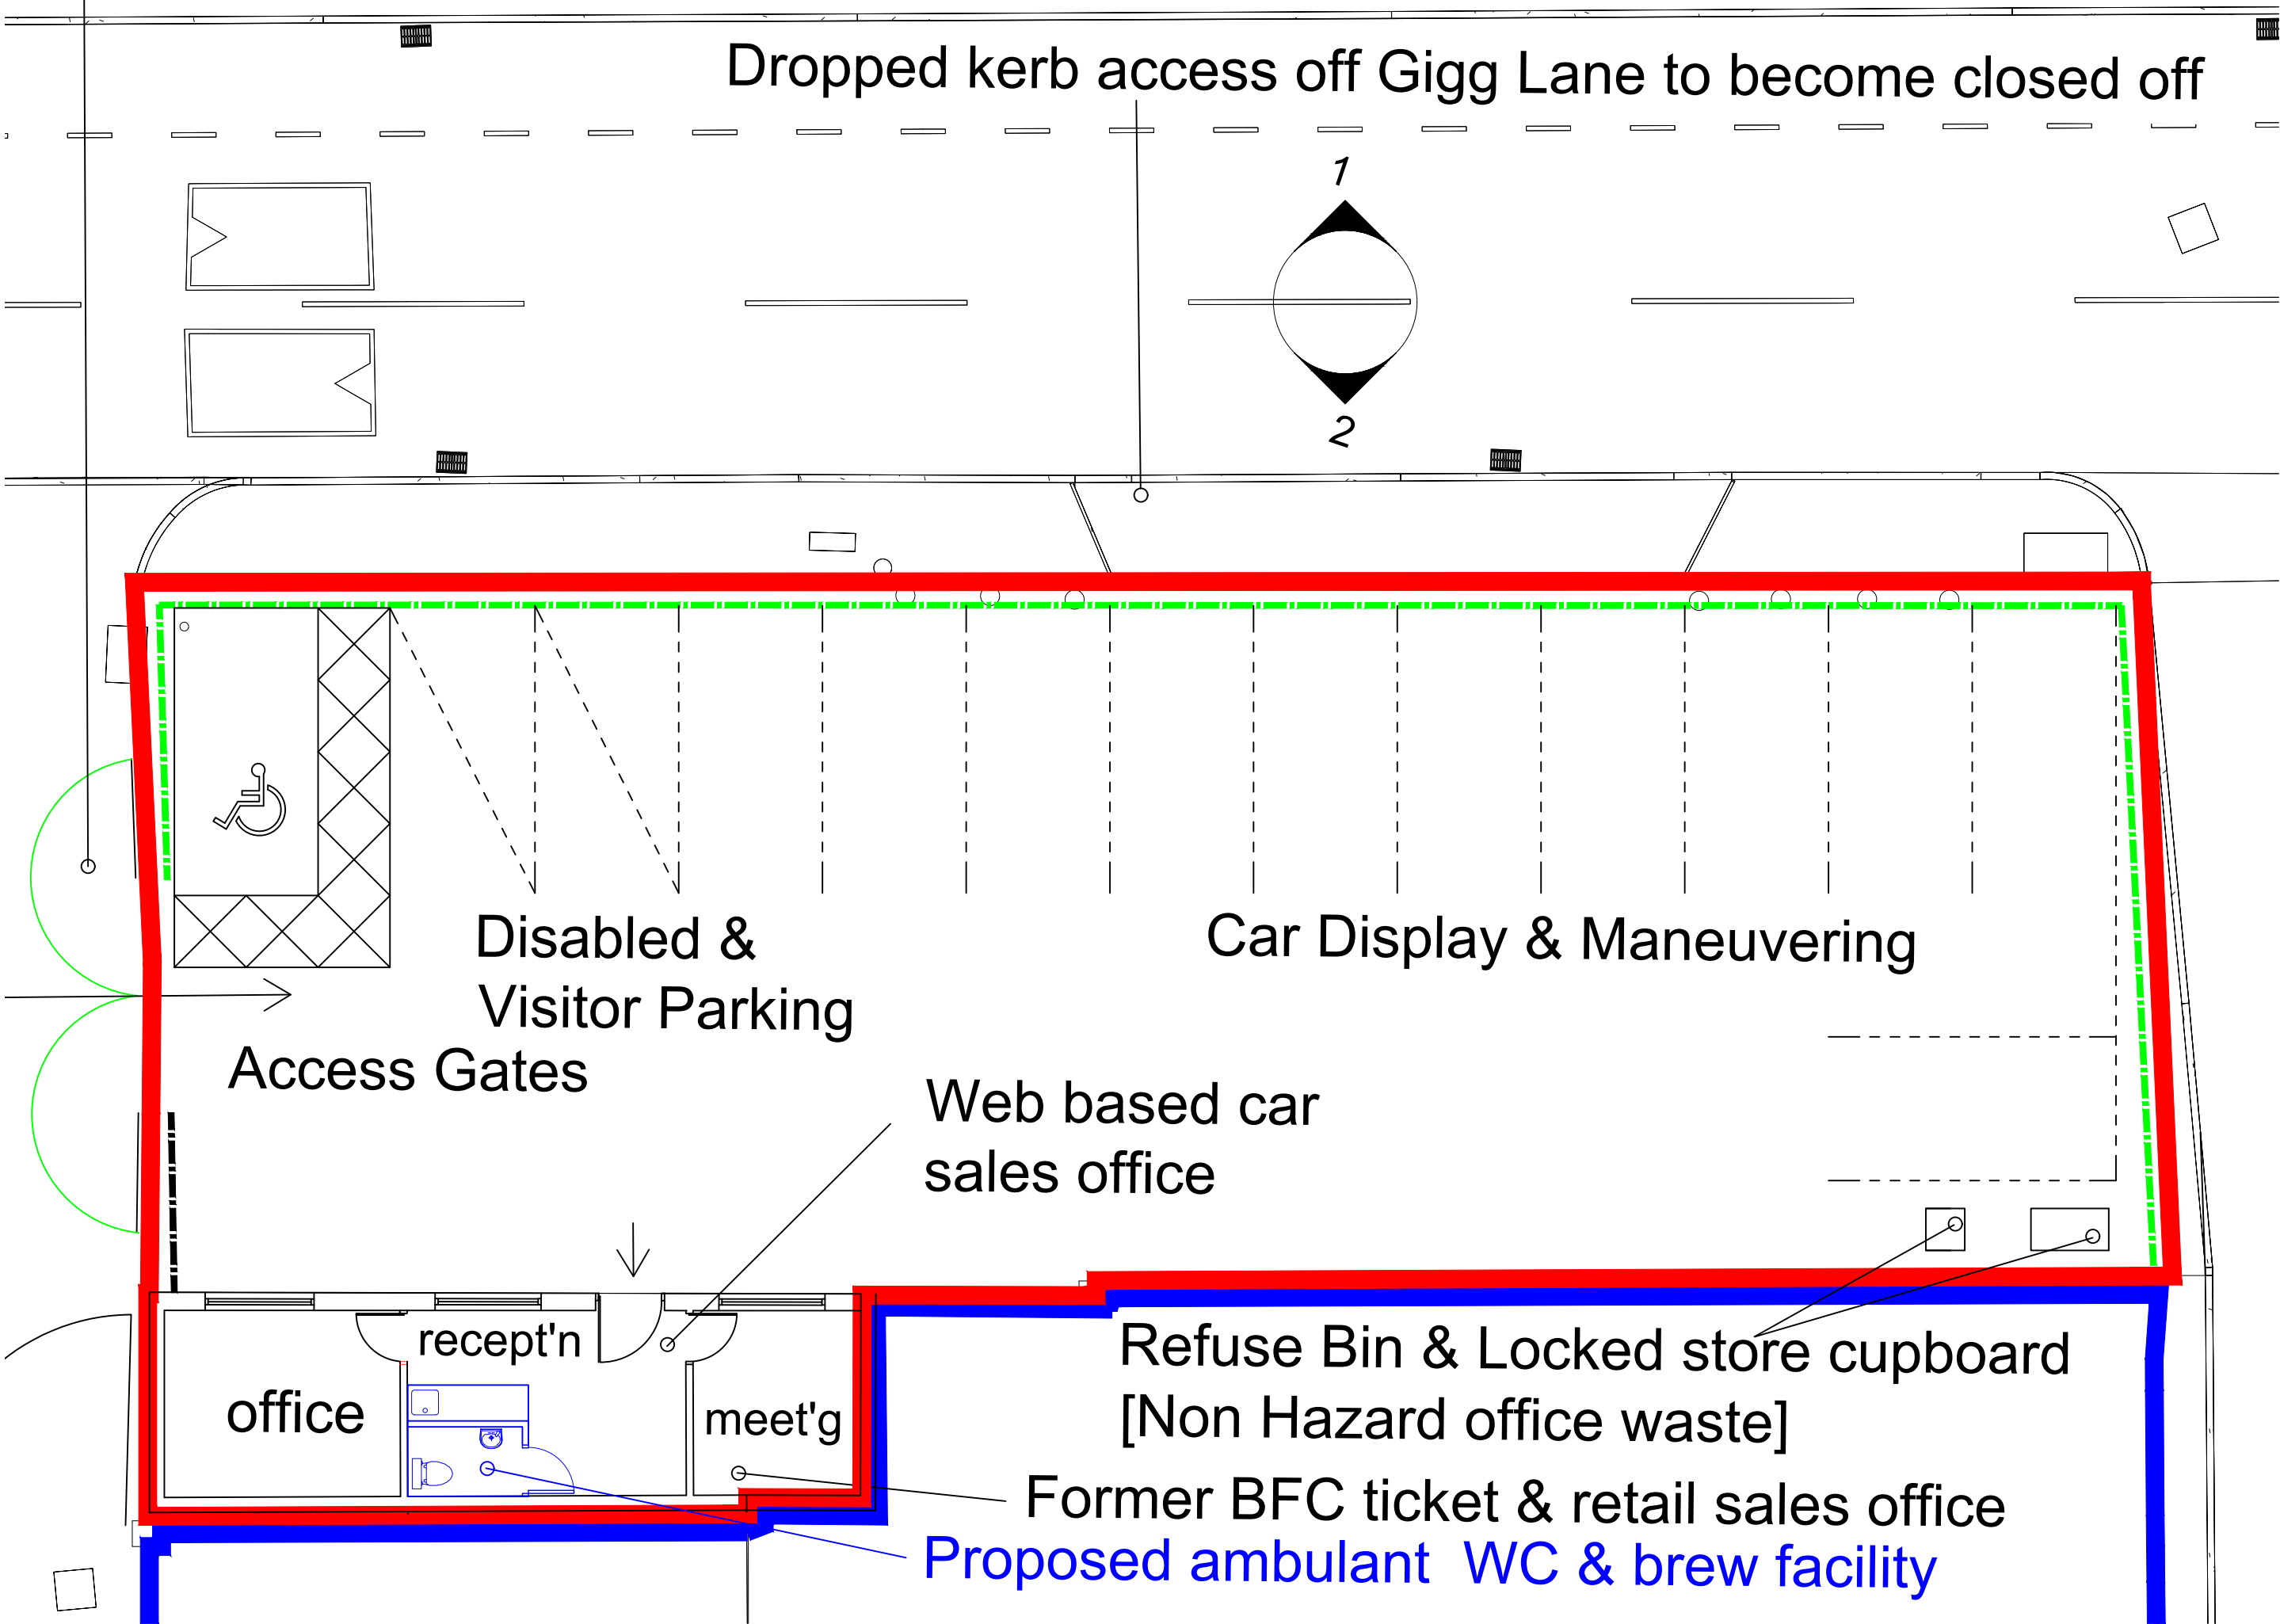

Site Plan Proposed
1 : 100

 

Scale Bar 1:100 @ A2

A	added Office layout	By	Chk	Date
Rev	Description			
Project:	Change of Use to Web Based Car Sales Gigg Lane, Bury, BL9 9HU			
Title:	Site plan as Proposed			
Client:	Car Sales Club Ltd			
Drawn By:		Checked By:		on 28.02.24
Original Size:	A2	Project Number:	22138	
Drawing Number:	S1-XX-DR-A-0812			REV A