



Contractors are to check all levels & dimensions on site prior to site works commencing & report discrepancies to the Designers.

DO NOT SCALE FROM THIS DRAWING

PLANNING

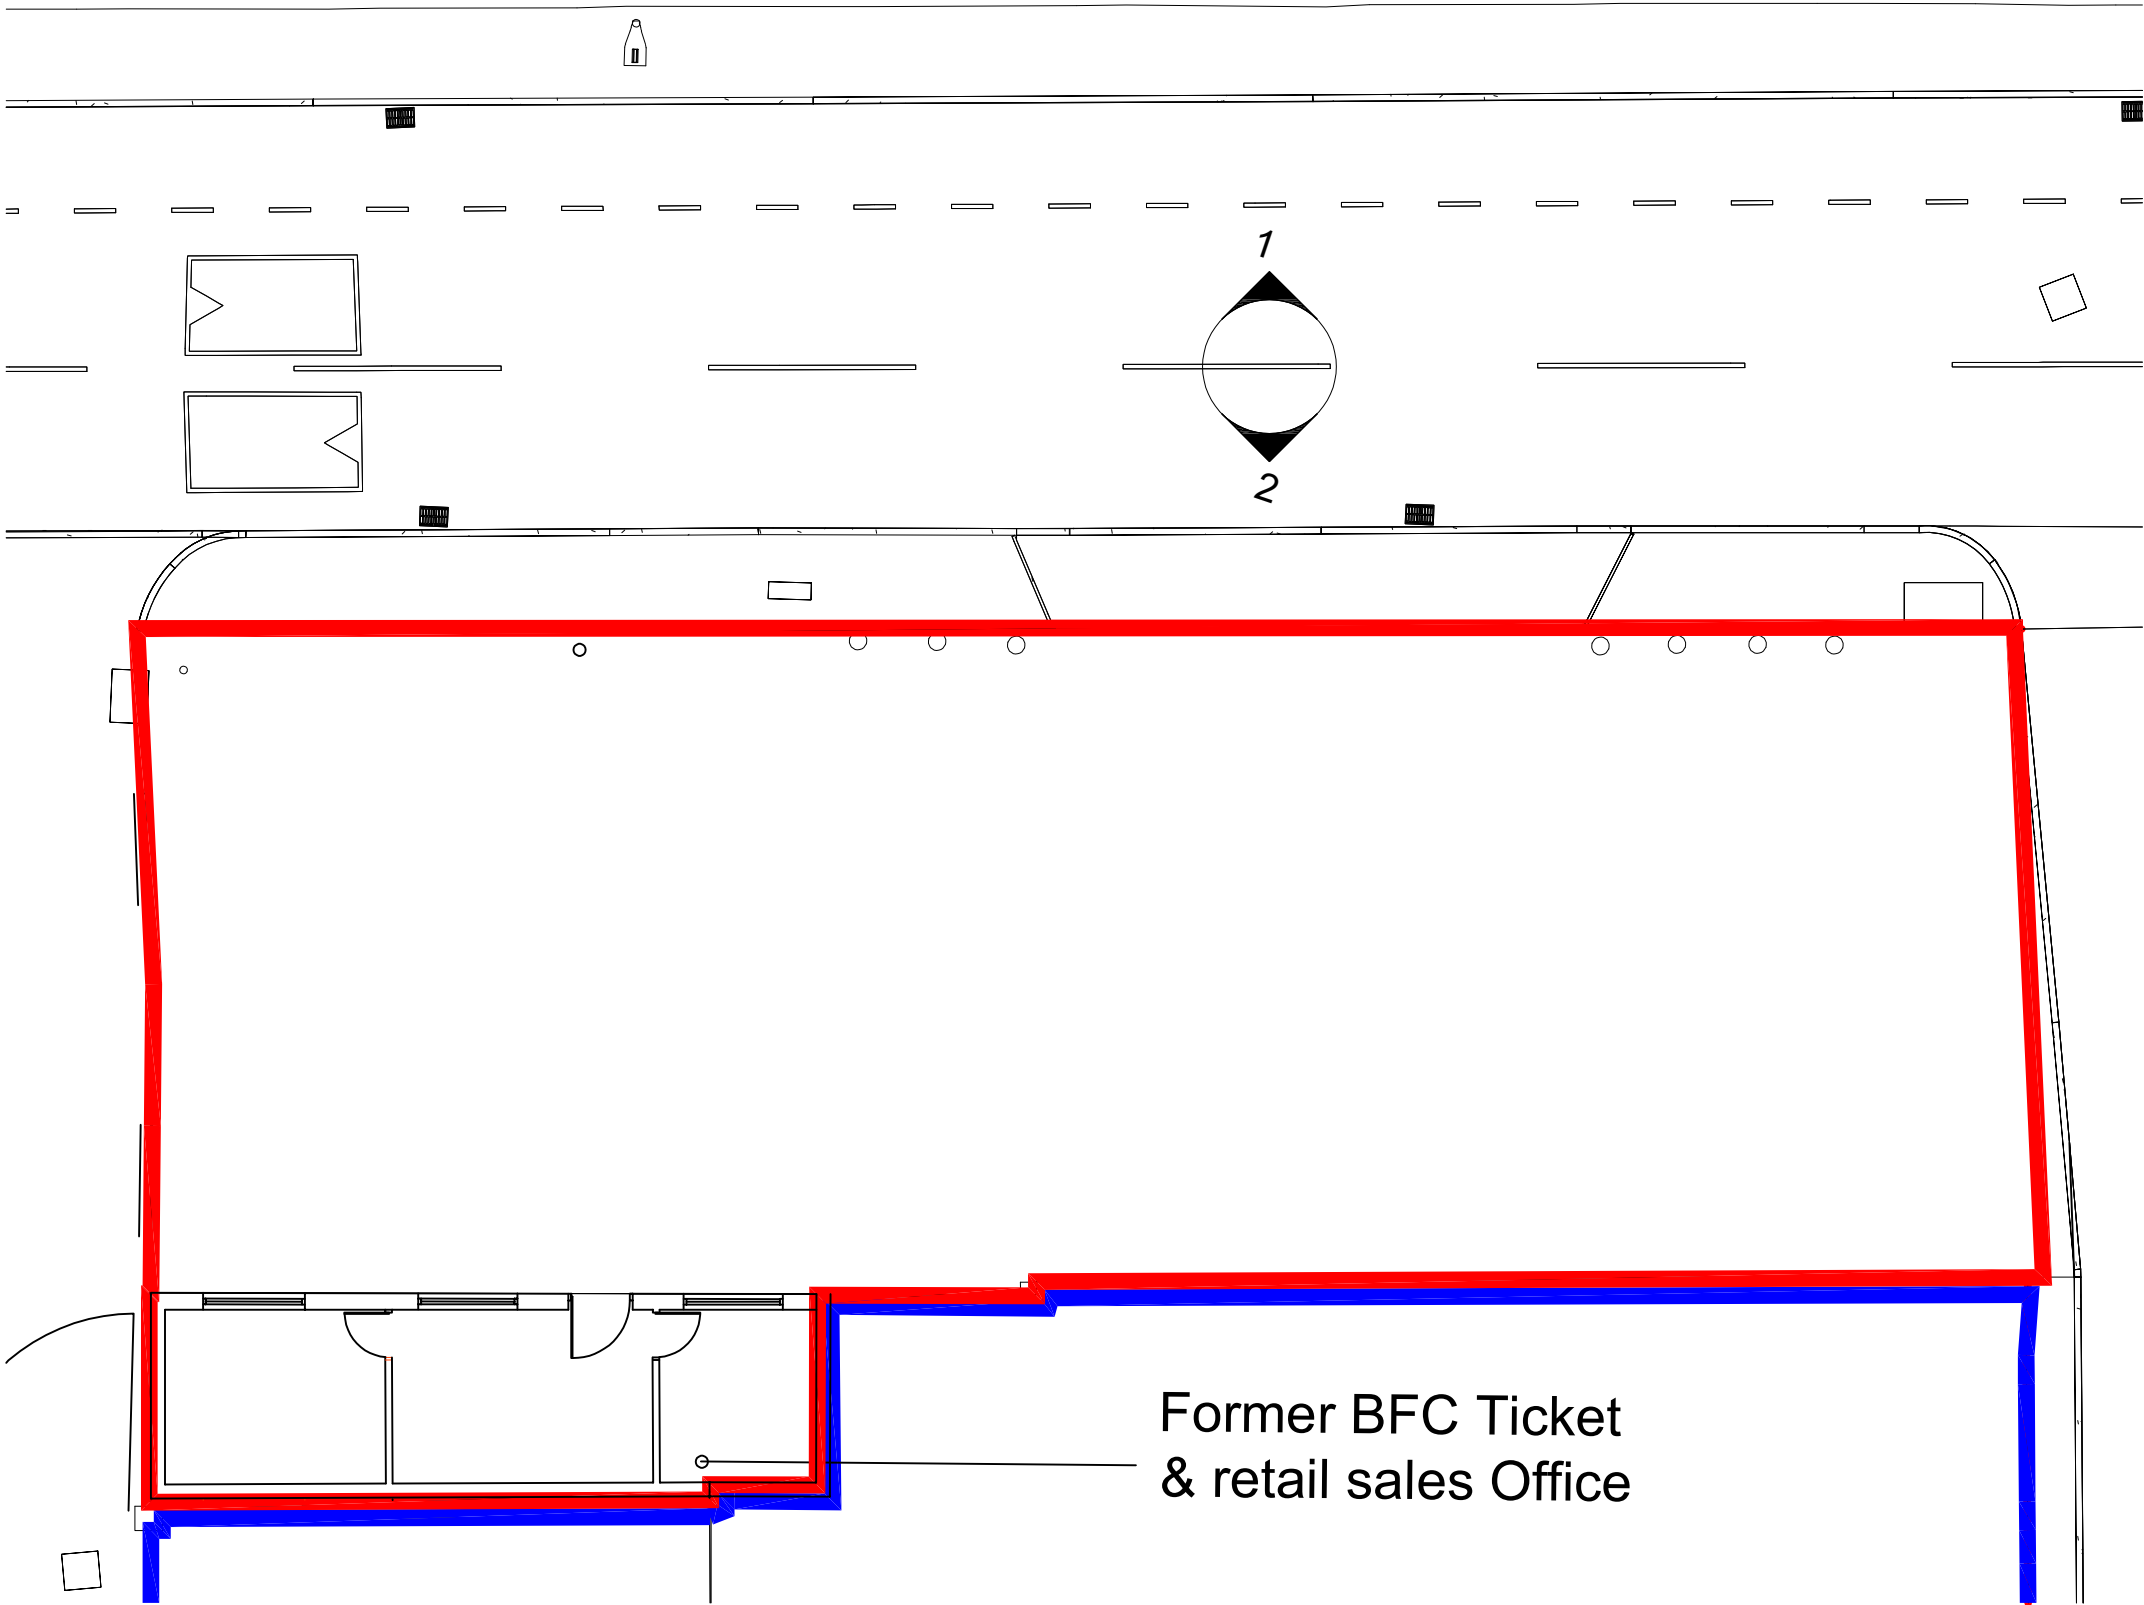

Site Plan as Existing
1 : 100

 

Scale Bar 1:100 @ A2

Rev	Description	By	Chk	Date
Project:	Change of Use to Web Based Car Sales			
	Gigg Lane, Bury, BL9 9HU			
Title:	Site plan as Existing			
Client:	Car Sales Club Ltd			
Drawn By:		Checked By:		on 28.02.24
Original Size:	A2	Project Number:	22138	
Drawing Number:	S1-XX-DR-A-0804		REV	