


1 Front - Proposed
1 : 100


2 Left Side - Proposed
1 : 100

3 Rear - Proposed
1 : 100

4 Right Side - Proposed
1 : 100

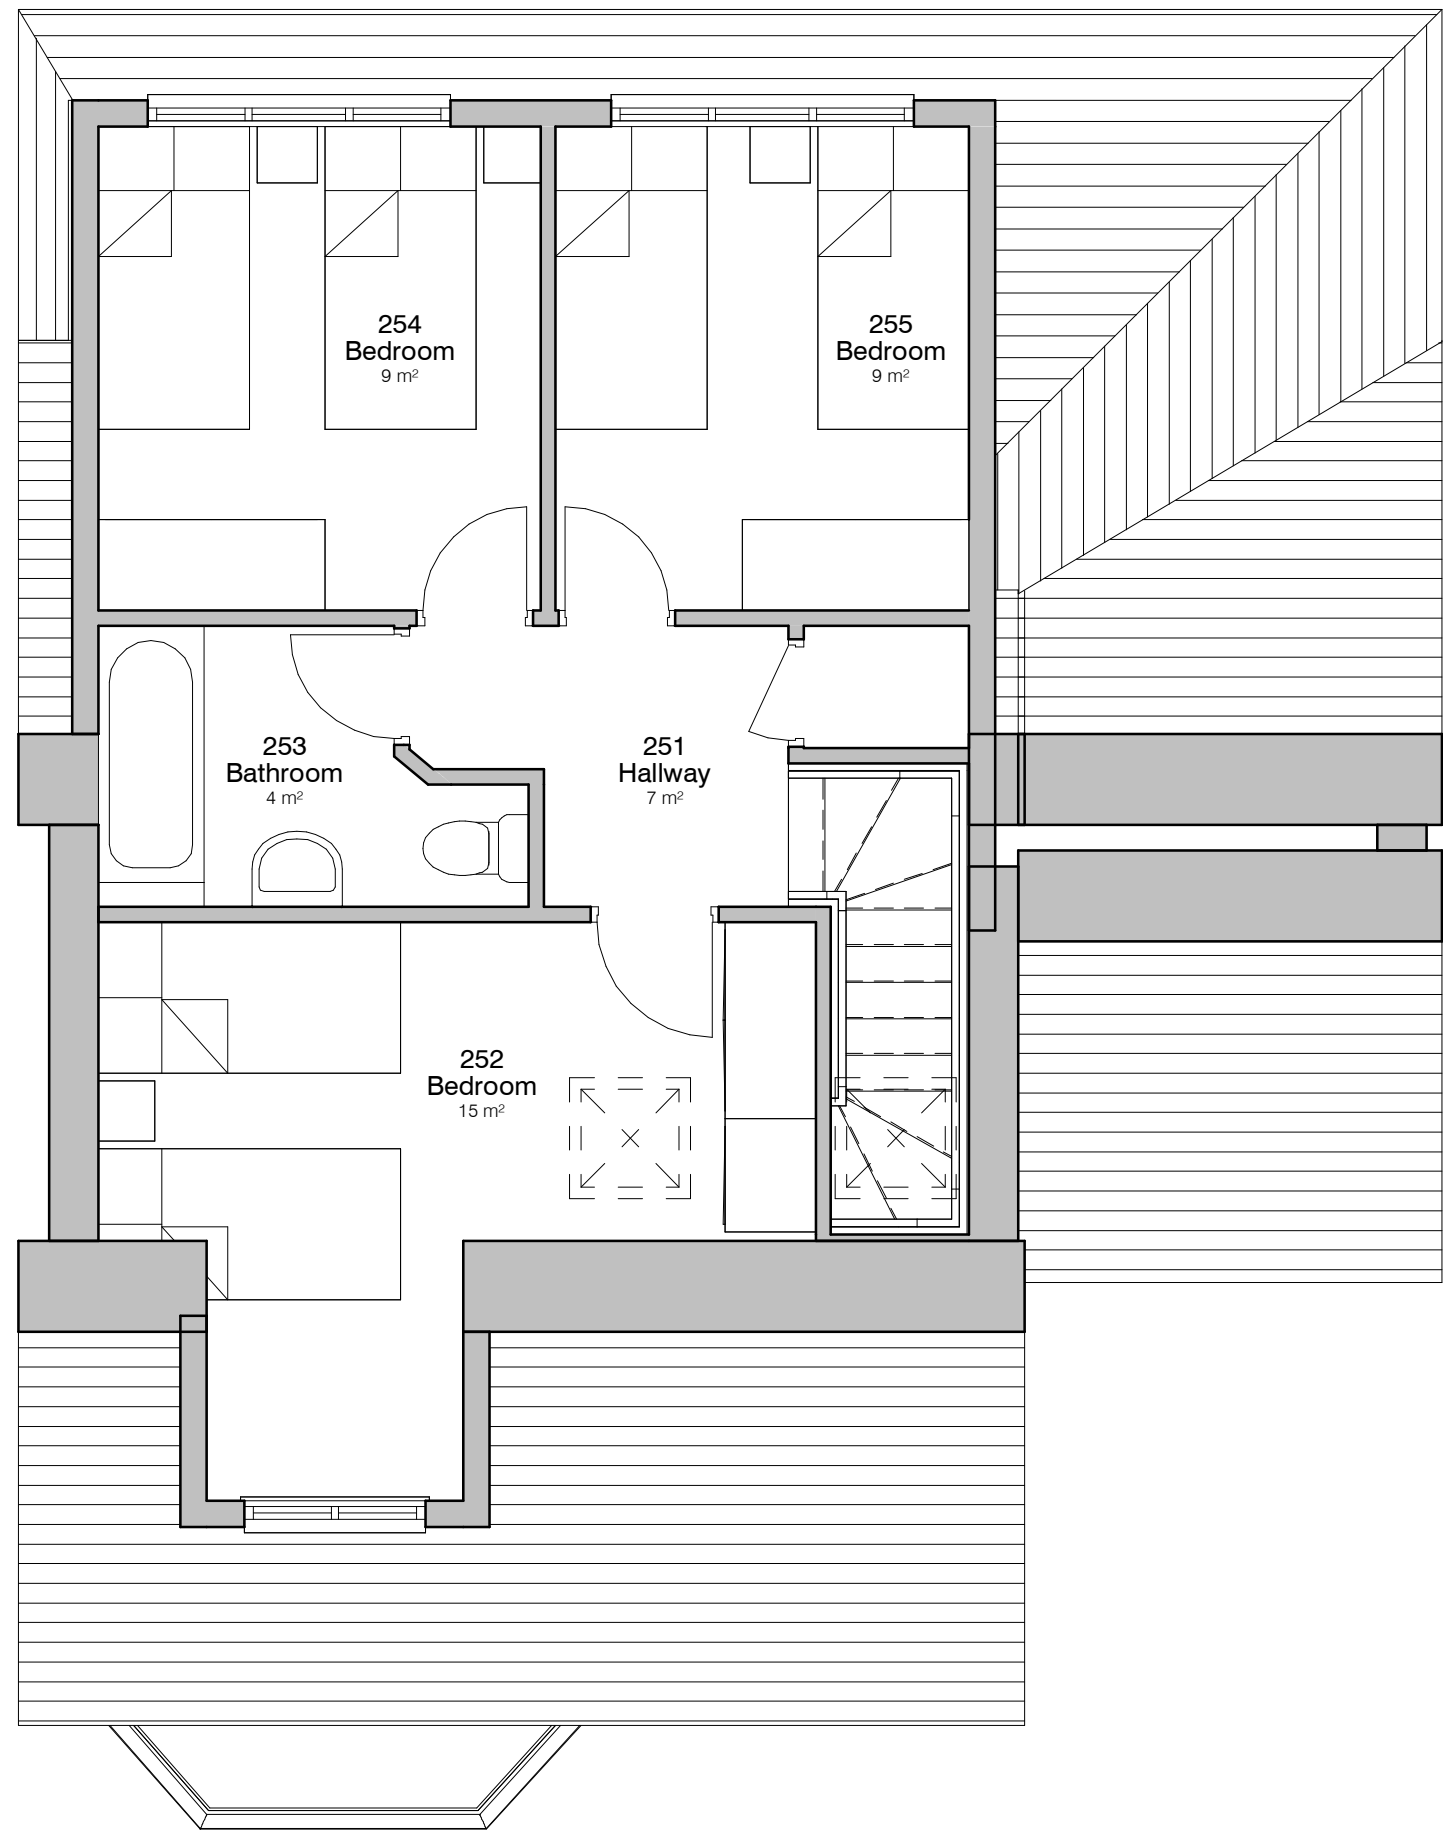

5 Level 2 - GA Proposed
1 : 50

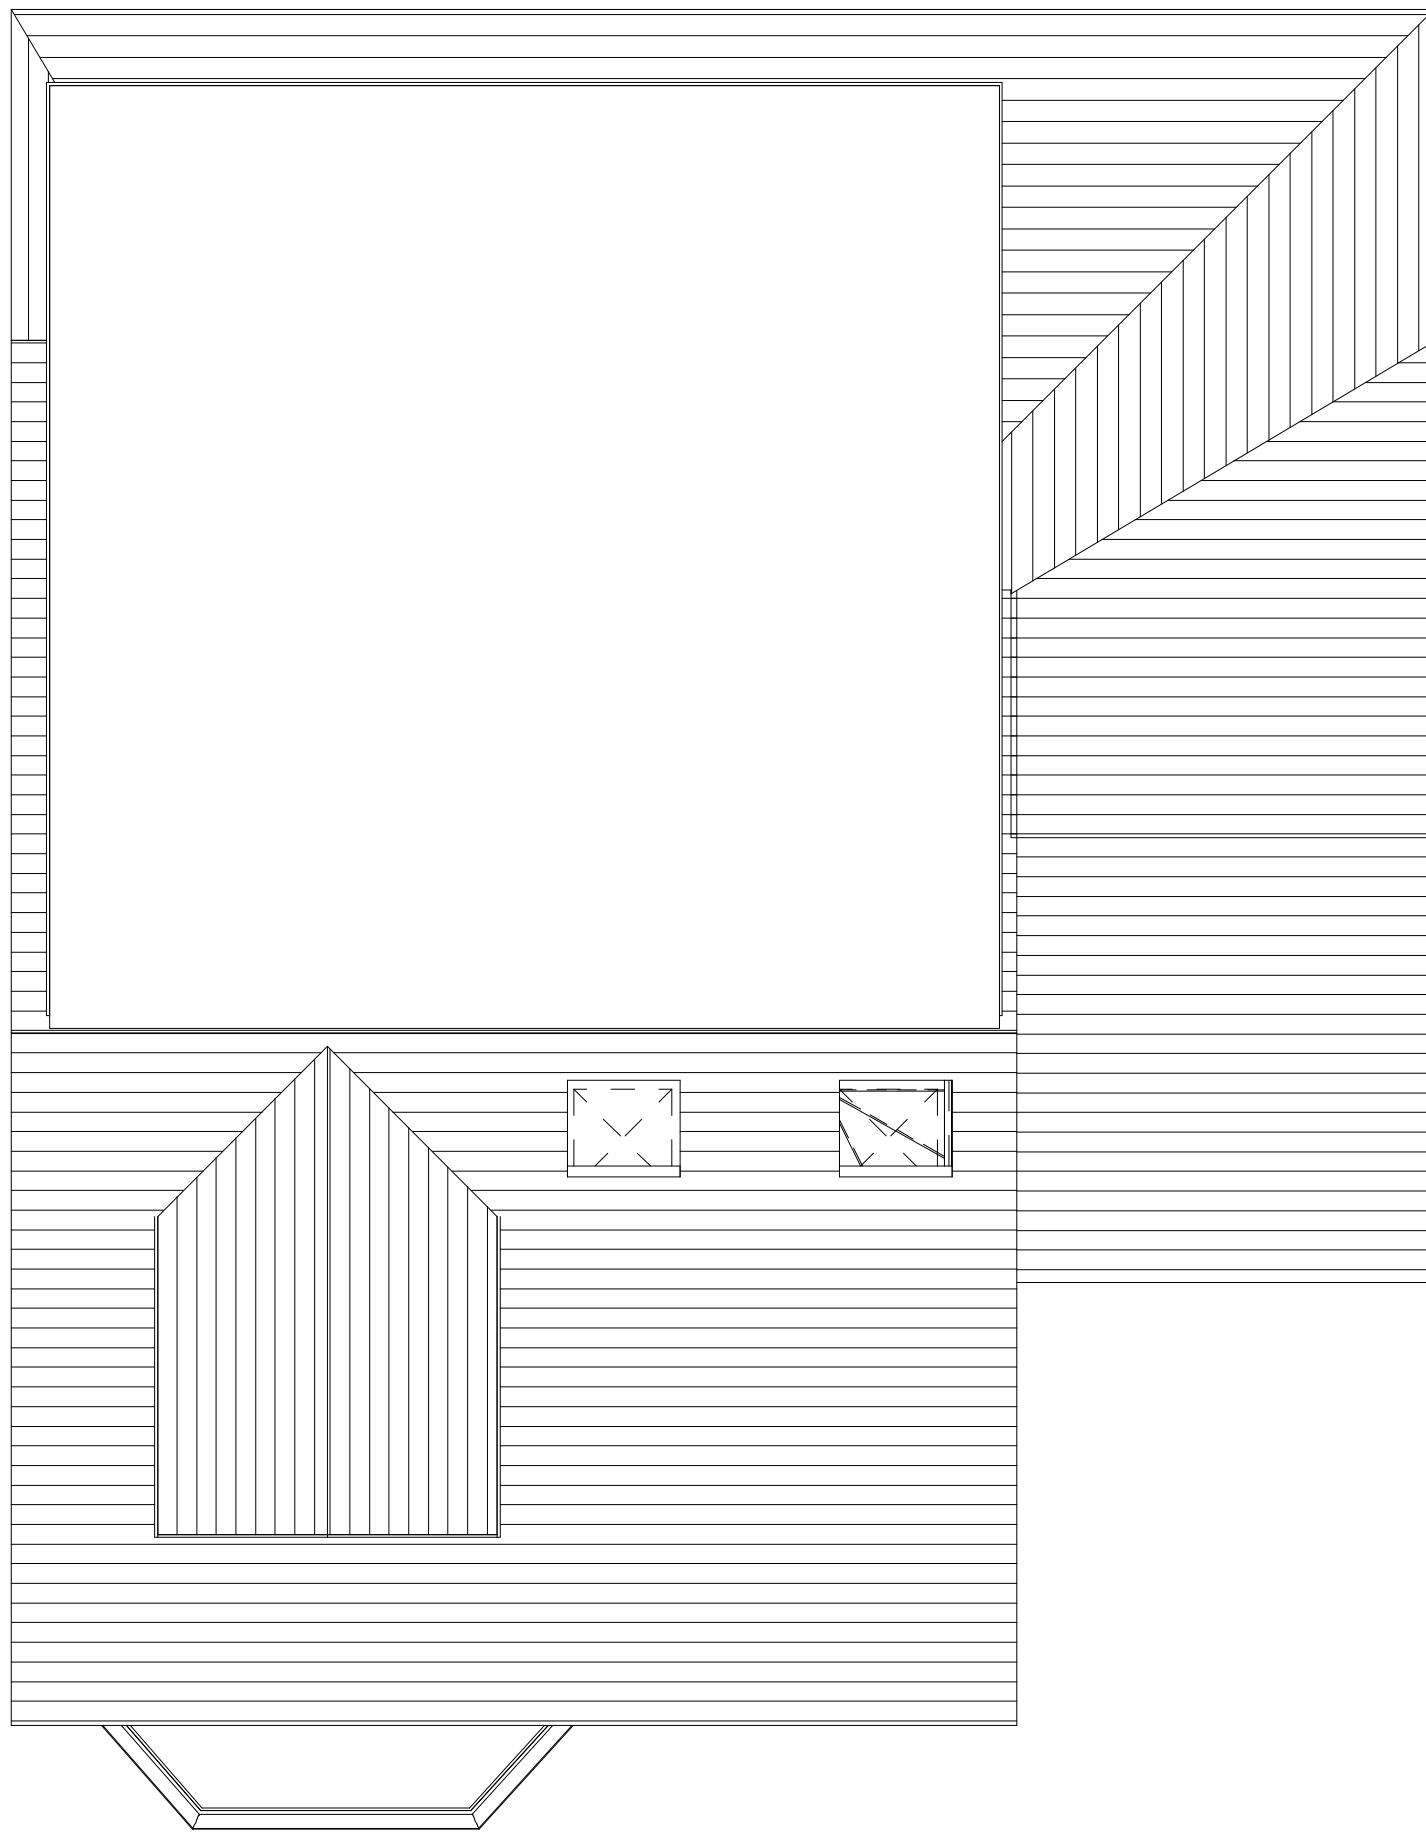

6 Level 2 - GA Proposed Roof Plan
1 : 50

4	Plan amendment	15/08/22	ER
3	Loft amendment	24/06/22	ER
2	Roof reduction	05/05/22	ER
1	Loft amendments	01/04/22	ER

DEBTAL ARCHITECTURE		
72 Bury New Road, Manchester, M25 0JU. Tel: 0161 773 1630 office@debtalarchitecture.co.uk www.debtalarchitecture.co.uk		
CLIENT	M. Moore	
PROJECT	8 Dellcot Close	
TITLE	Proposed GA Plans and Elevations	
PROJECT NO.	DA18164.3.	004. 4
STATUS	PLANNING	
SCALE & DATE	As indicated	24 NOV 2021
DRAWN BY	ER	
© COPYRIGHT - ALL RIGHTS RESERVED THIS DRAWING MUST NOT BE REPRODUCED WITHOUT PERMISSION. ALL DIMENSIONS RELATIVE TO THIS DRAWING TO BE CHECKED ON SITE. DESIGNER TO BE NOTIFIED OF ANY DISCREPANCIES. DESIGNER MUST BE NOTIFIED BEFORE WORK COMMENCES. THIS DRAWING MUST BE CHECKED AGAINST ANY OTHER STRUCTURAL/SPECIALITY DRAWINGS PROVIDED. THIS DRAWING MUST NOT BE USED FOR CONSTRUCTION UNLESS ISSUED FOR CONSTRUCTION. ALL DIMENSIONS ON THIS DRAWING ARE IN MILLIMETRES UNLESS OTHERWISE STATED.		