




THE BUILDER MUST CHECK THE SITE AND THE APPROVED DRAWINGS BEFORE COMMENCING THE WORKS AND MUST TAKE ANY WORKING MEASUREMENTS AS NECESSARY.ANY DISCREPANCY IN THE DRAWING MUST BE REPORTED TO THE CLIENT .

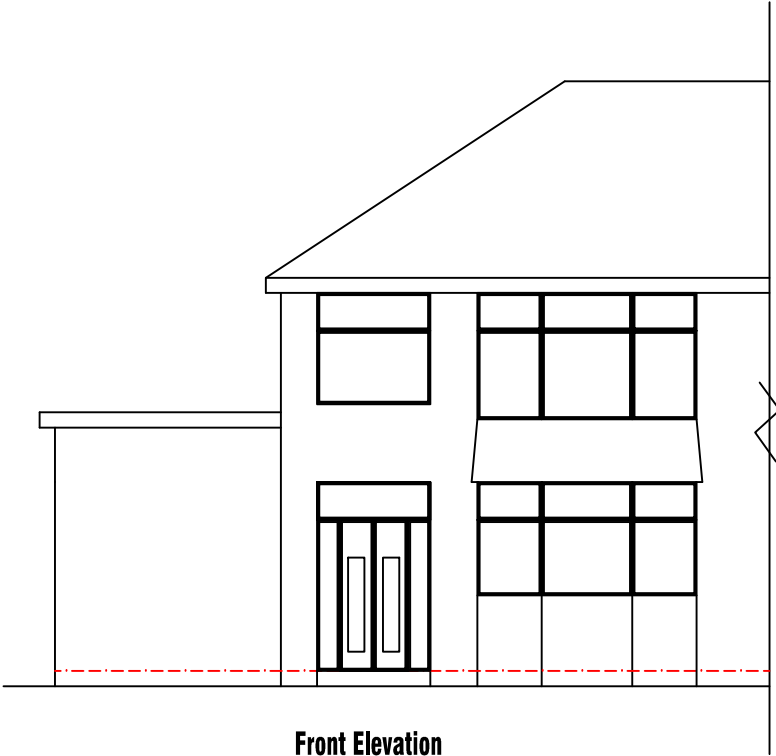

Front Elevation

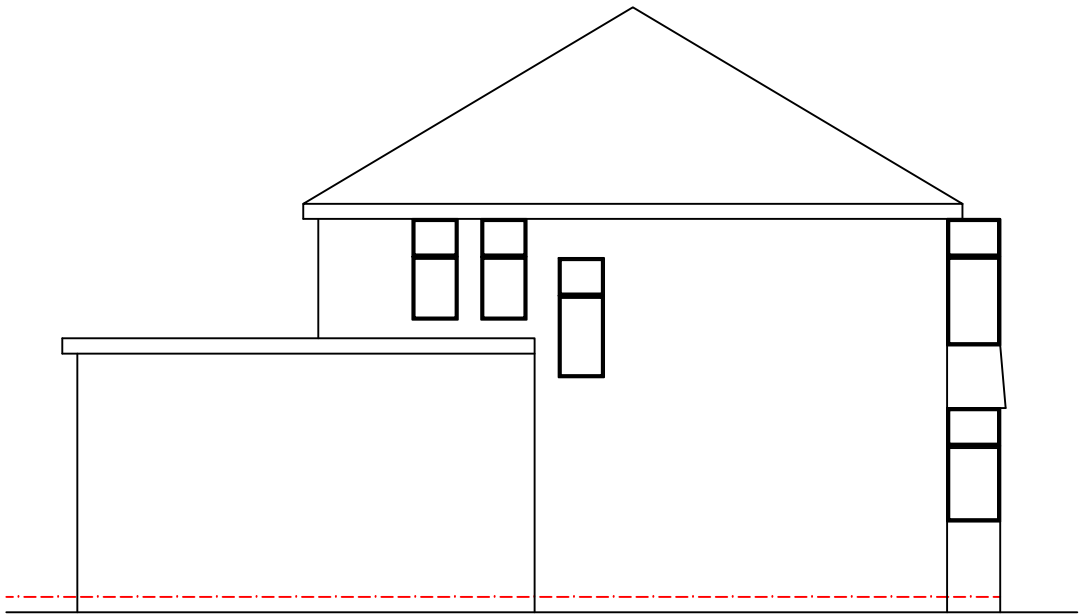

Side Elevation

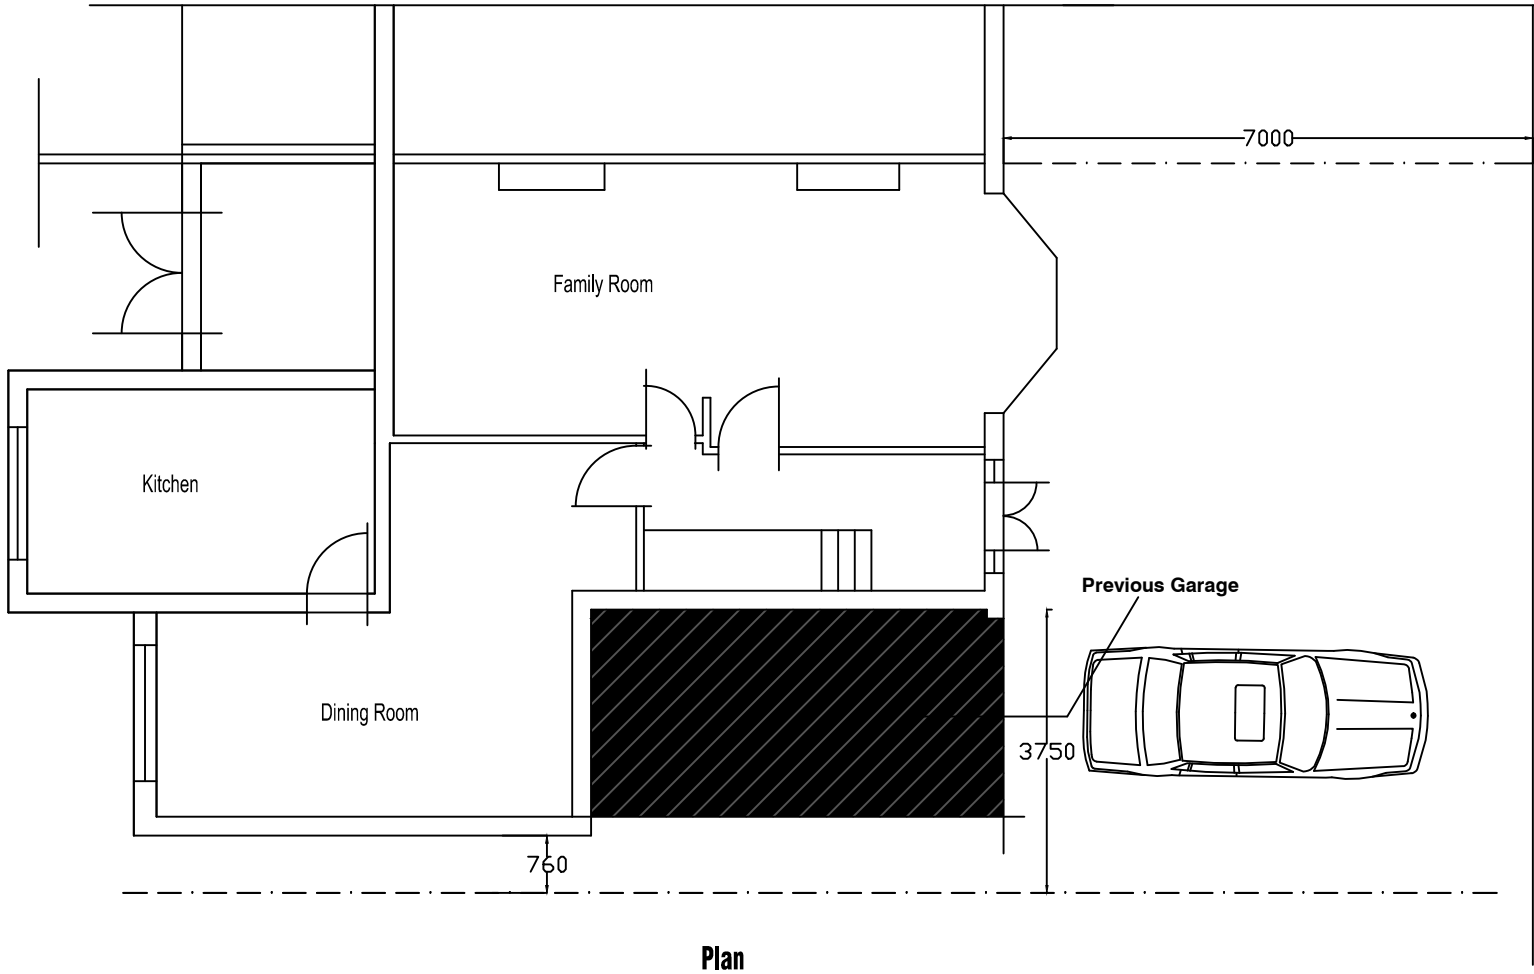

Plan

Date	Rev	Description	
17.9.20	A	Planning	
H S H Engineering Design Services 428 Cheetham Hill Road Cheetham Manchester M8 9LE. UK 01617956385,07940197 333			
project title	Proposed construction of a porch and a garage conversion		
client	Mrs N Khan		
dwg. title	Existing Plan & Elevations		
dwg.no.	sheet no.	scale.	job no.
02A		1:100 @ A3	
46 Sheepfoot Lane Prestwich M25 ODL			
drawn by.	checked by.	approved by.	date
TZ			May 2020