



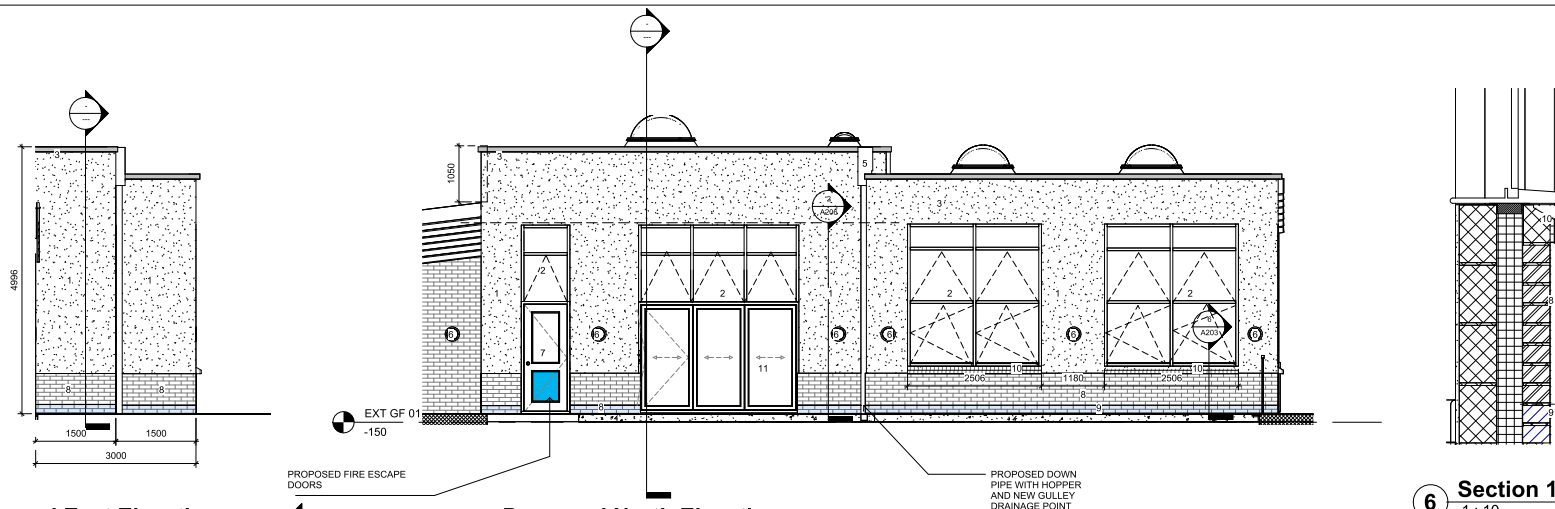


6 Section 12
1:10

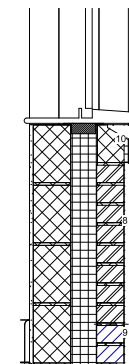


3 Proposed East Elevation
1:50

1 Proposed North Elevation
1:50

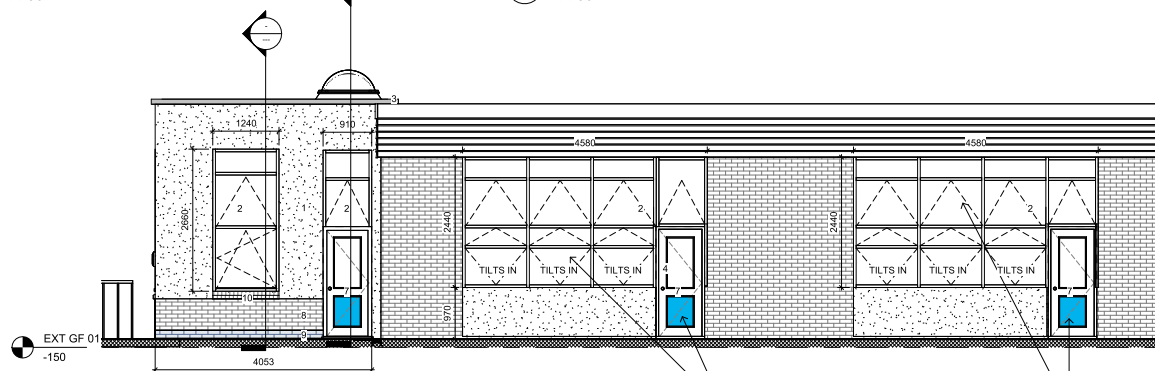

2 Proposed West Elevation
1:50

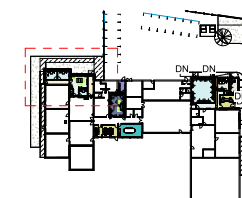

5 Proposed North Elevation - EXTENDED
1:100

FINISHING KEY

1. K-REND RENDER COLOUR TO BE DECIDED
2. WHITE UPVC DOUBLE GLAZED FRAMES - VEKA
3. BMI ICO PAL ROOF TRIM
4. COMPOSITE PANEL EXTERNAL FIRE EXIT DOOR
5. HOPPER TO BOTH ROOFS DIRECTING TO NEW GULLY
6. EXTERNAL LIGHTING TO CA APPROVAL
7. WHITE UPVC DOUBLE GLAZED FIRE ESCAPE DOORS WITH SOLVENT BLUE BOTTOM PANELS
8. FACING BRICK TO MATCH EXISTING
9. BLUE ENGINEERING BRICK TO DPC
10. PLINTH BRICK SILL DETAIL
11. BI-FOLD ALU DOUBLE GLAZED DOOR - WHITE



This design/document has been prepared by Bury MBC Architectural Services. It should not, without prior permission, be used for any use other than the use originally intended.

Department of
Operations
Architectural Services

Bury
COUNCIL

Town Hall
Knowsley Street,
Room 7
Ground Floor
Bury, Lancs
BL9 0SW

Tel: 0161 253 5390
Fax: 0161 253 6193
Web:
www.bury.gov.uk

Bury | Fradwick | Radcliffe | Ramsbottom | Tottington | Whitefield

Rev	Description	Date

CODE	SUITABILITY DESCRIPTION
STATUS	PURPOSE OF ISSUE

TENDER

PROJECT

CHANTLERS PRIMARY SCHOOL
FOULDS AVE, BURY - EXTENSION -
PHASE 2

TITLE

PROPOSED ELEVATIONS

CLIENT

CHILDREN SERVICES

DRAWN BY NK	CHECKED BY KB	DATE 12/04/23
SCALE (@ A1) As indicated	PROJECT NUMBER 22305	
DRAWING NUMBER A203		REV A