



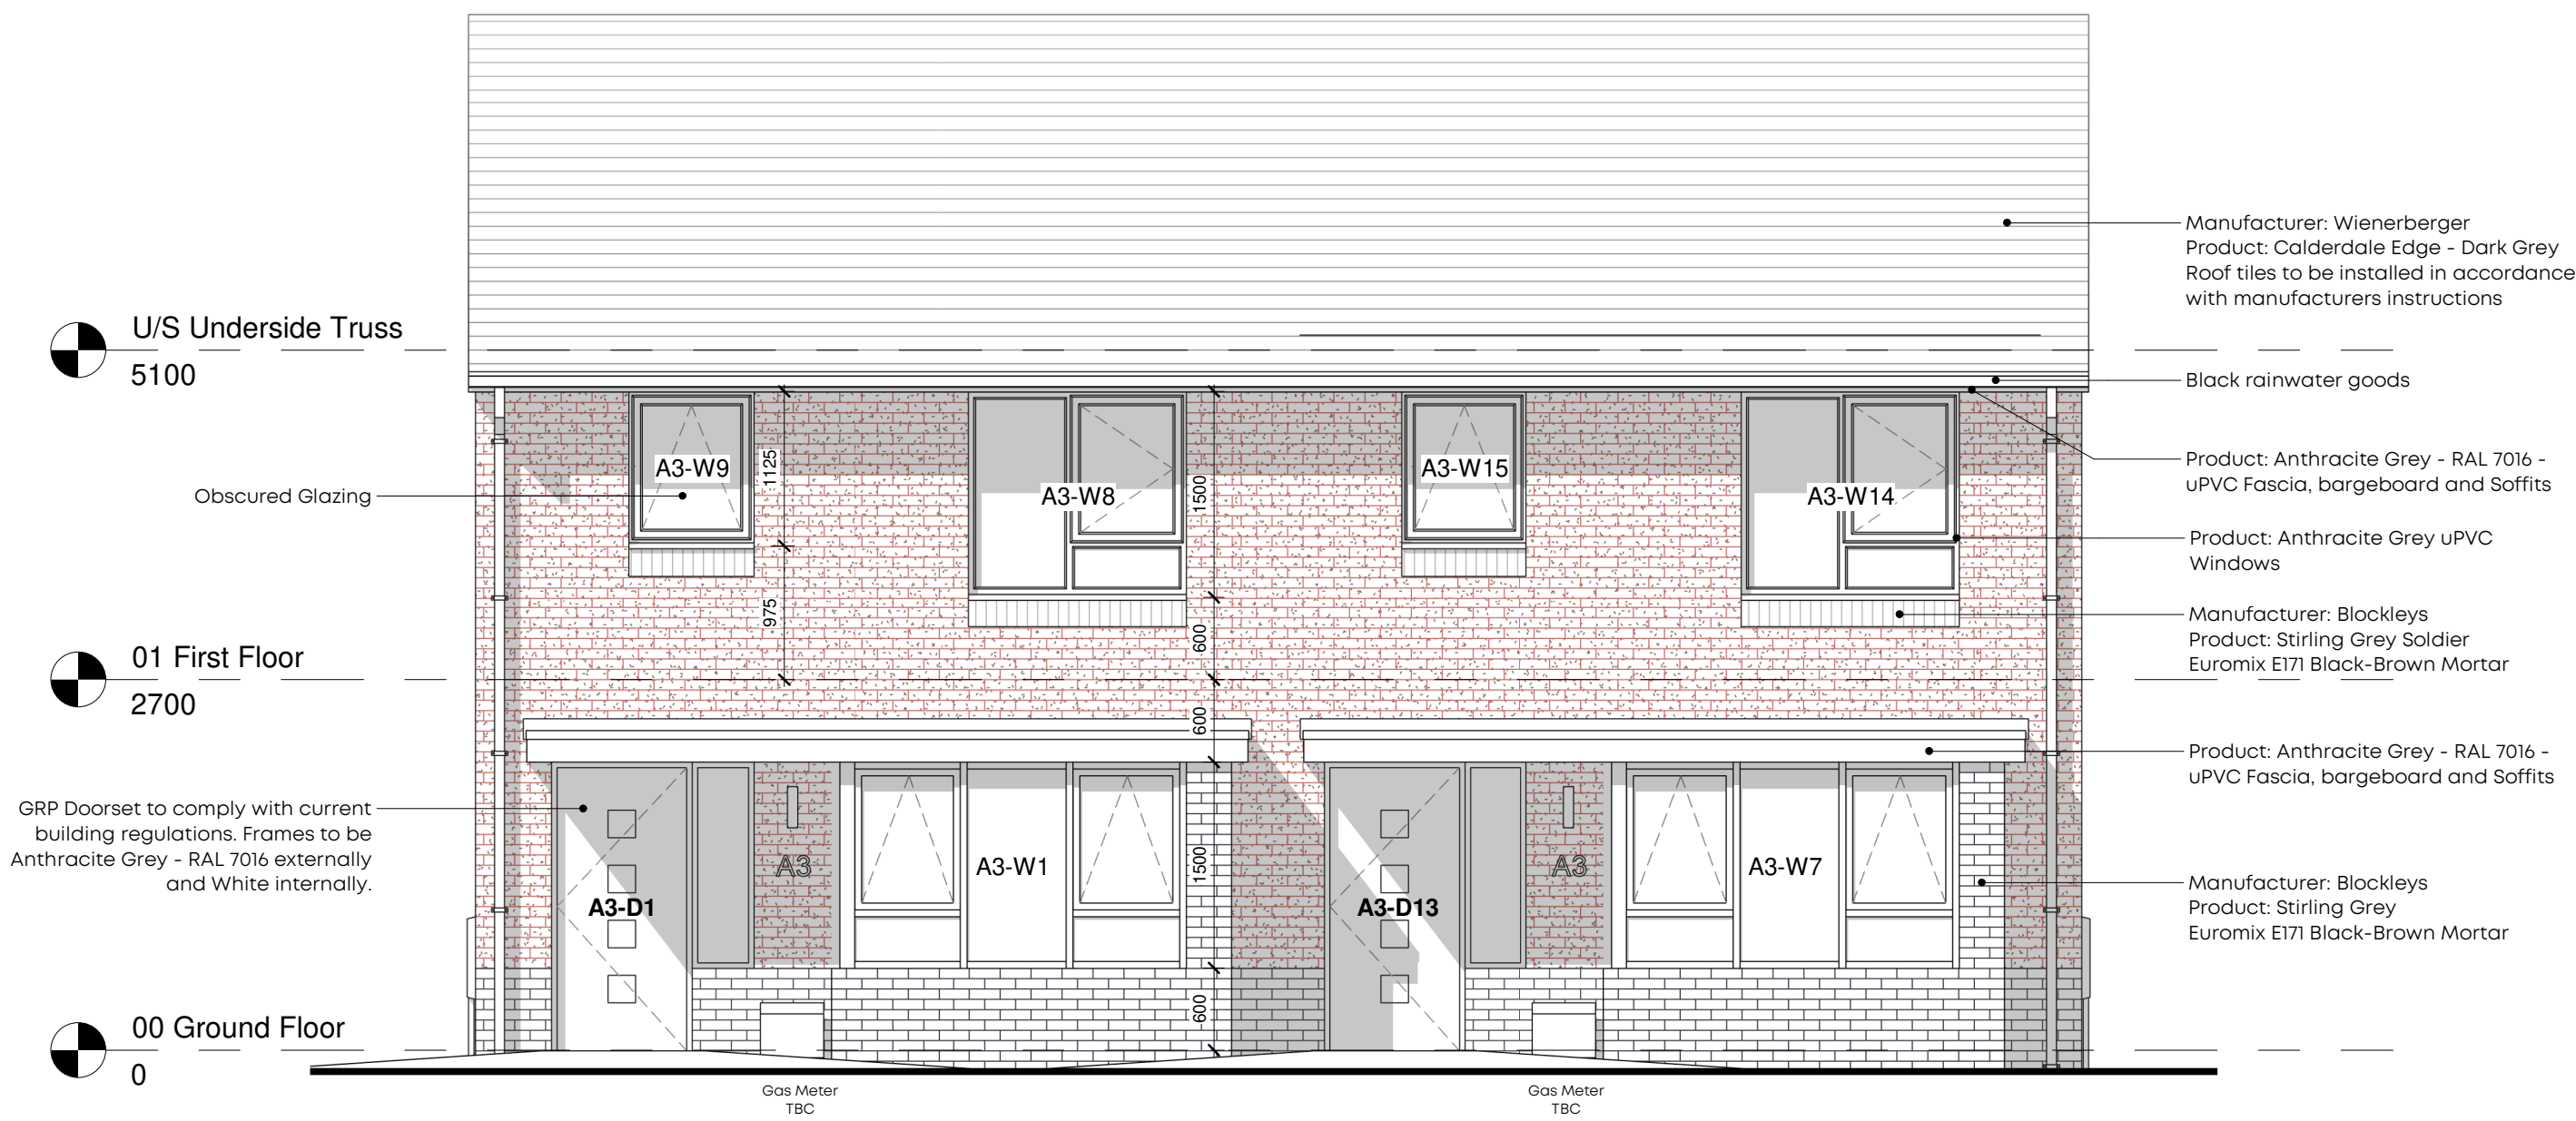


GA Front Elevation
1:50



GA Rear Elevation
1:50

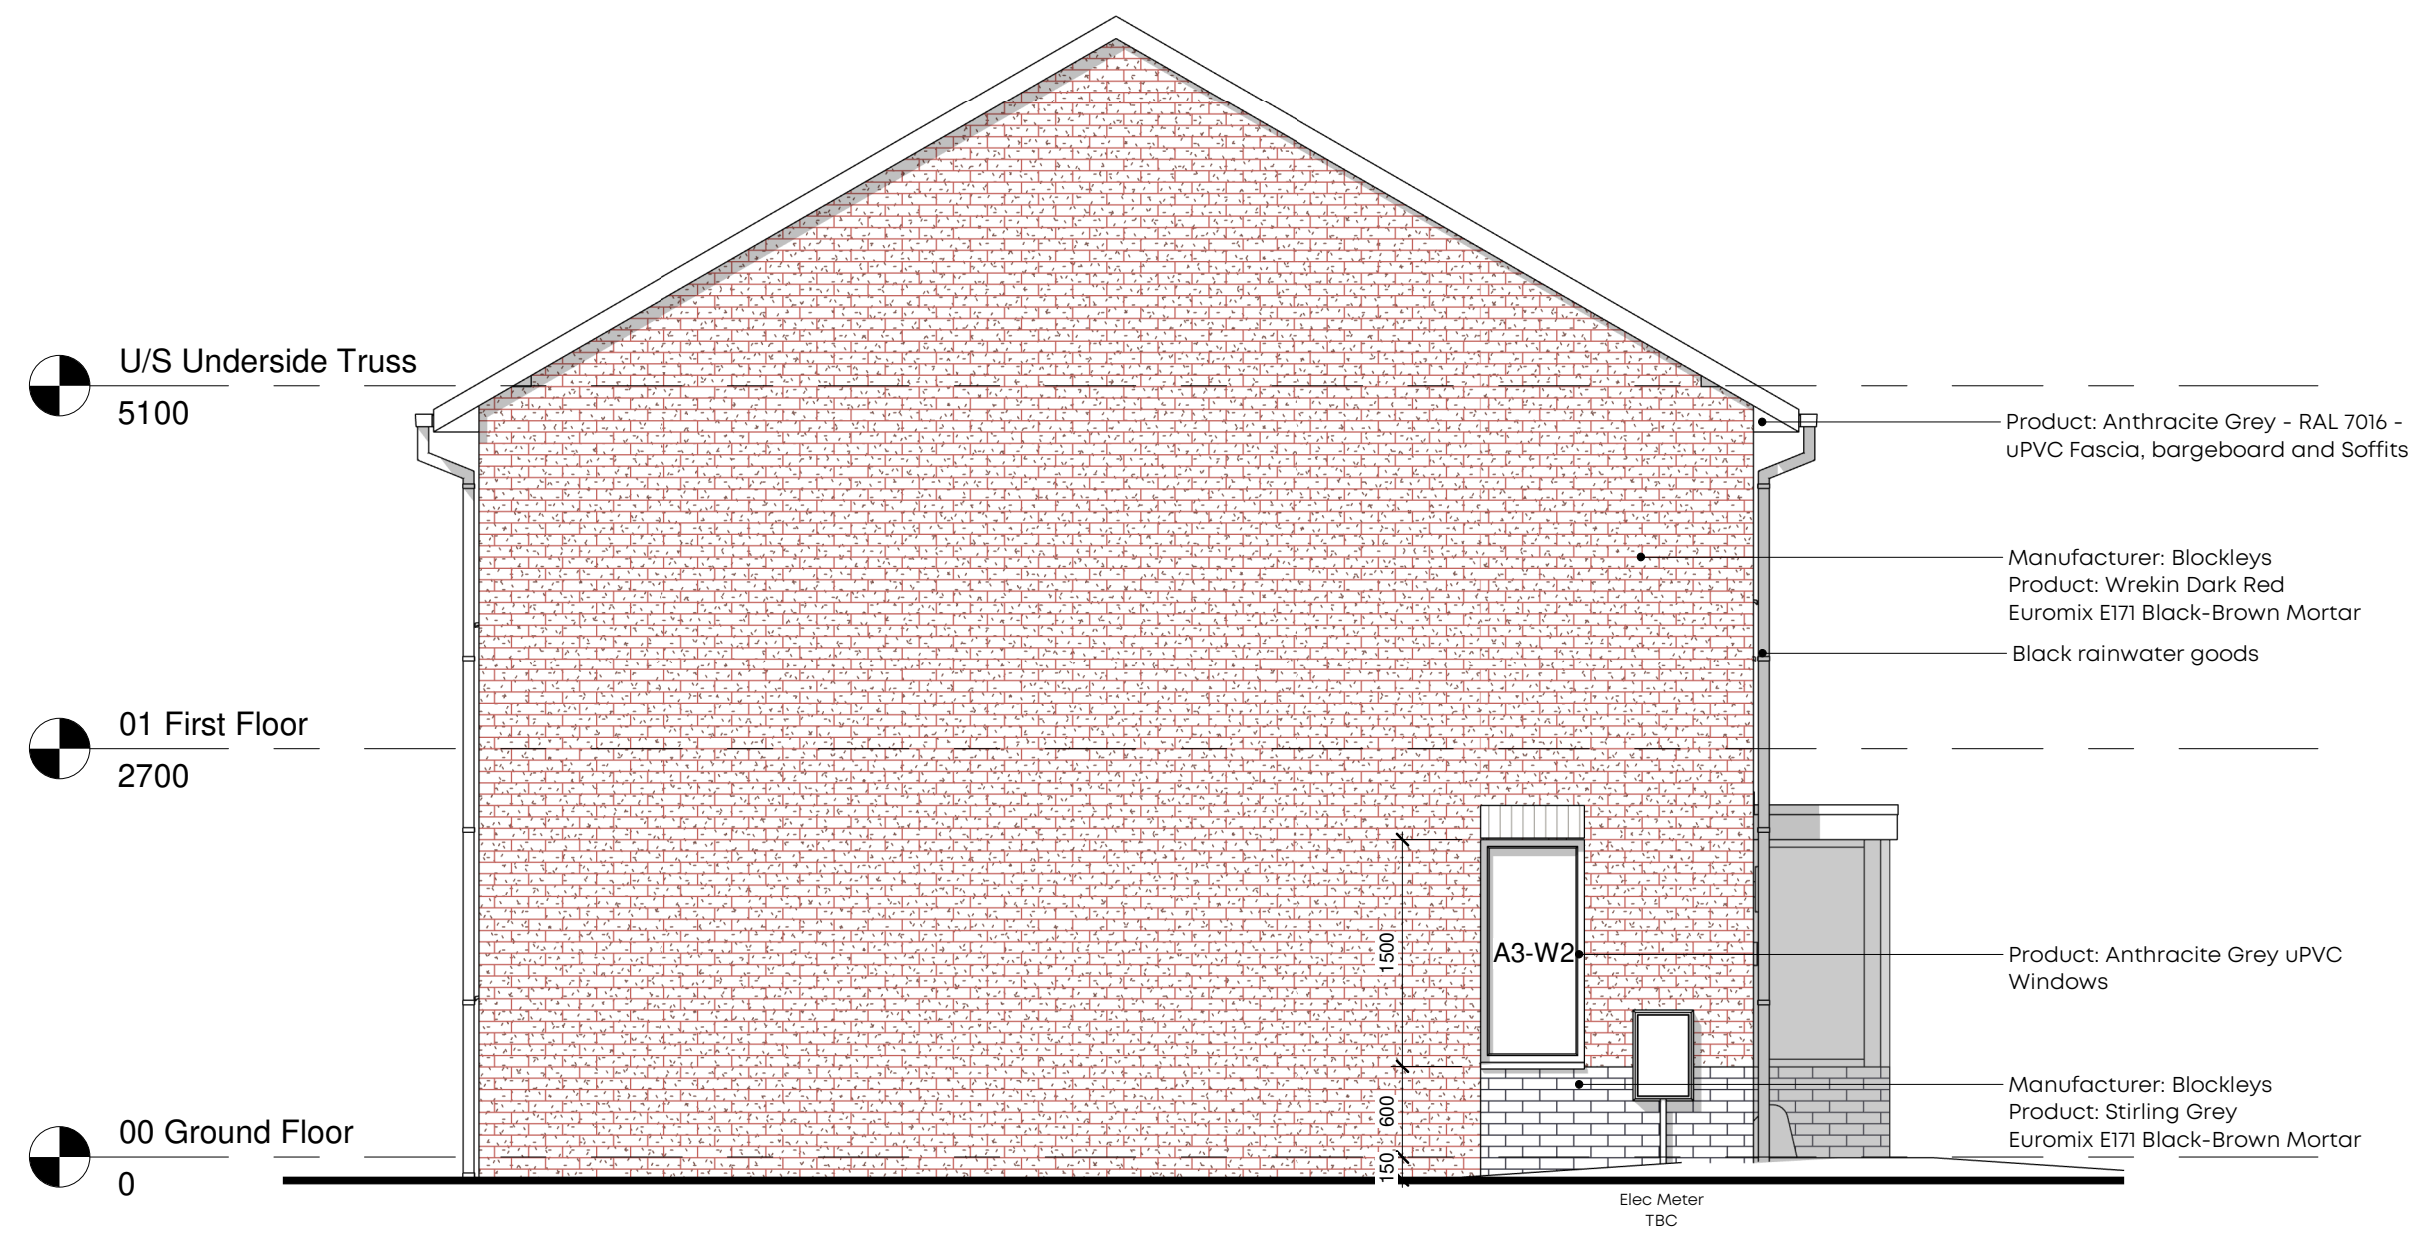

GA Side Elevation 1
1:50

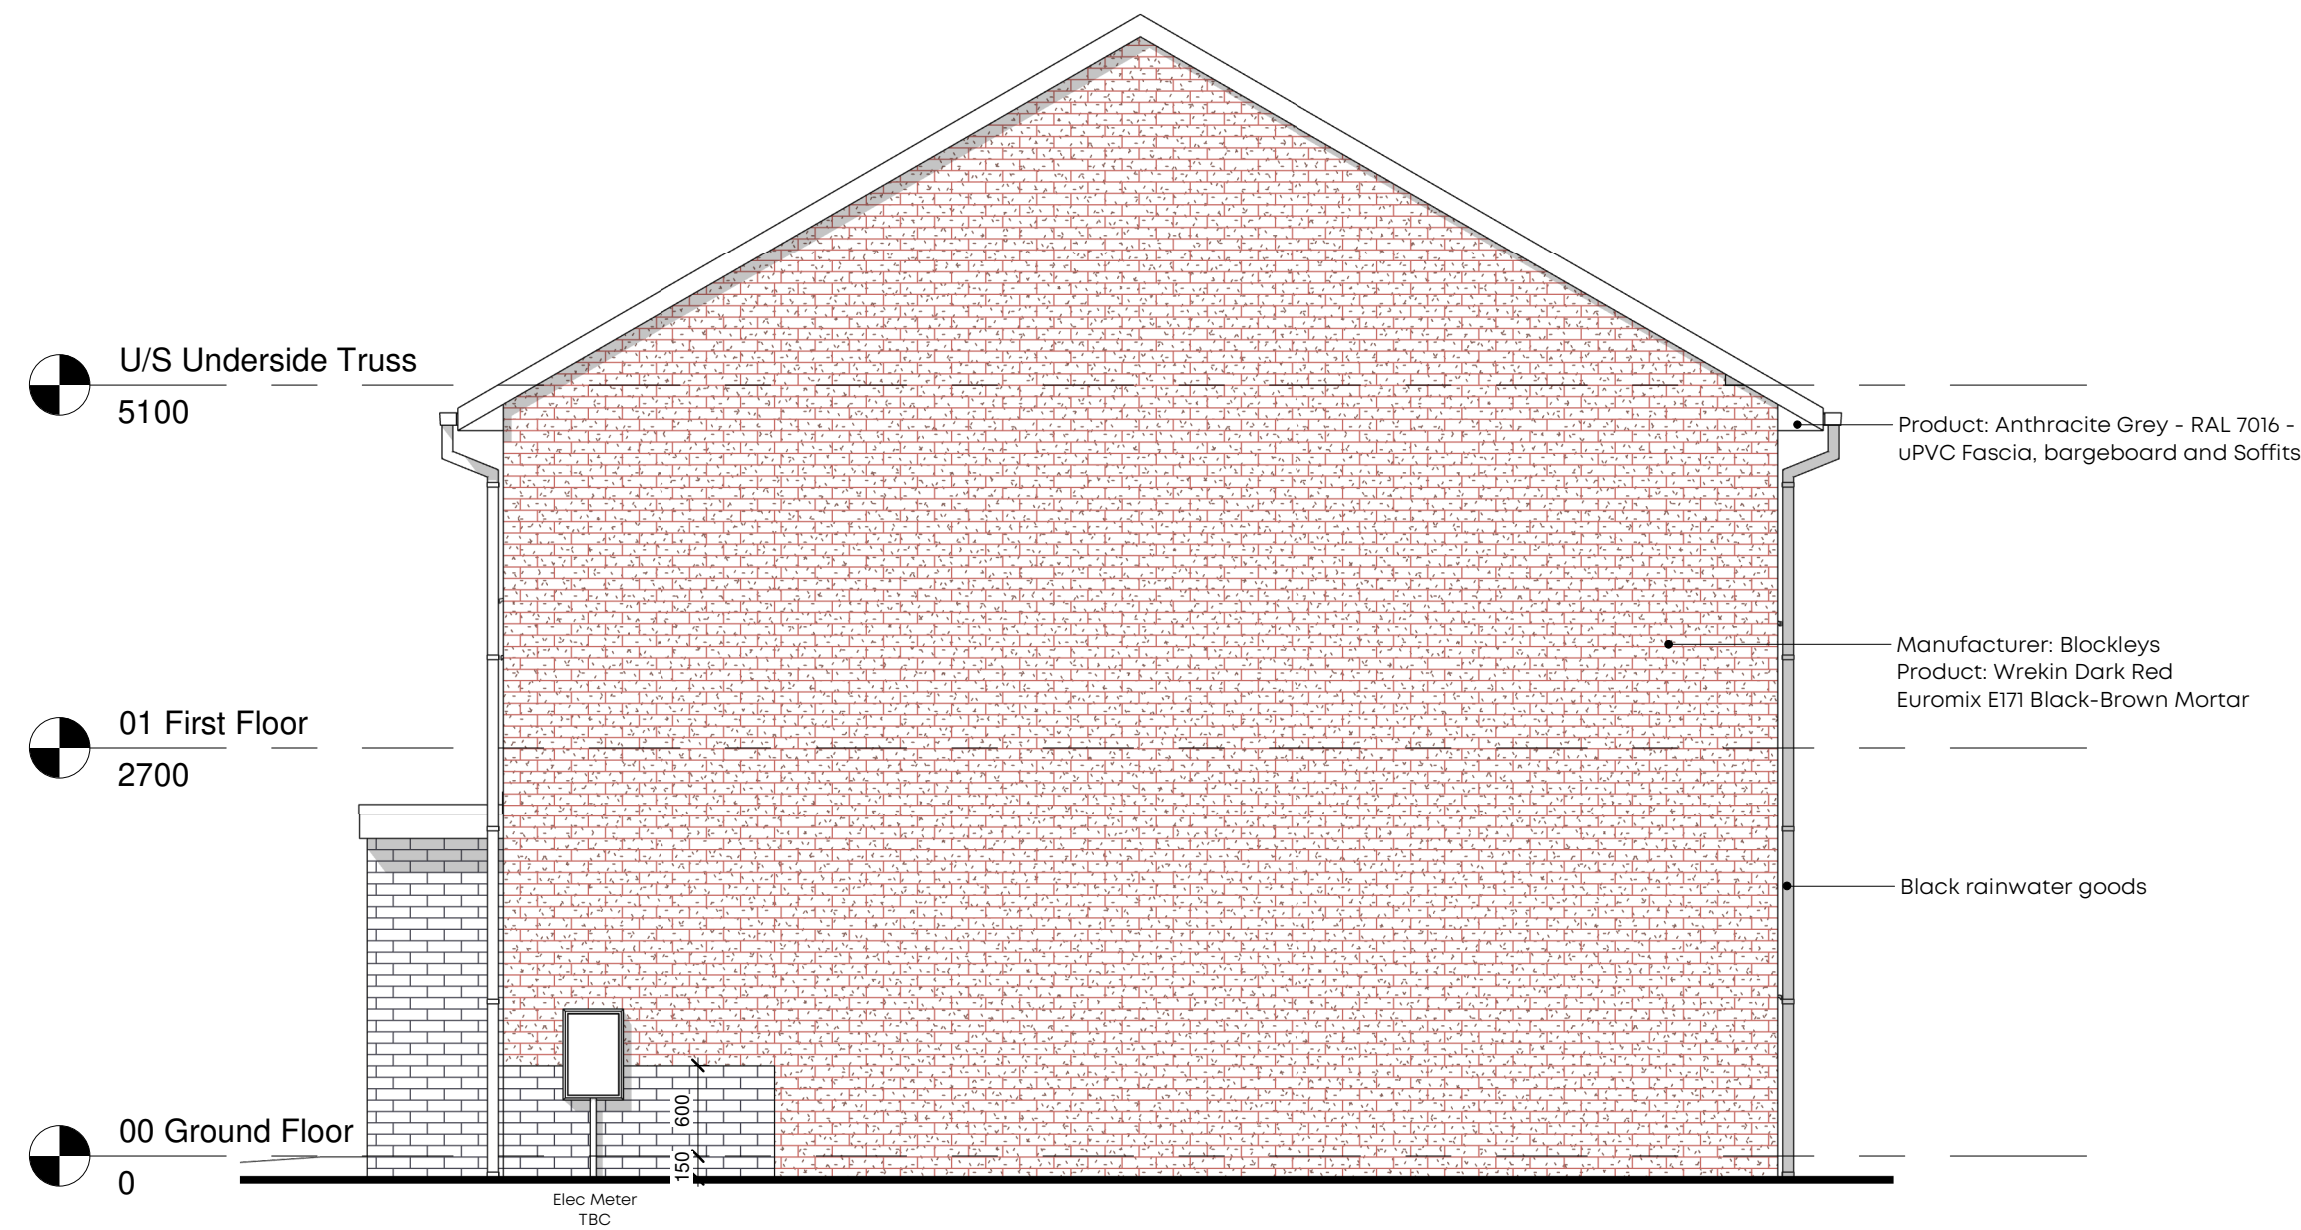

GA Side Elevation 2
1:50

0m 1m 2m 3m 4m
VISUAL SCALE 1:50 @ A1

CLIENT:
Onward

PROJECT:
New Residential Development
Victoria Avenue, Whitefield, Bury

DRAWING NUMBER:
21059-PJA-A3-ZZ-DR-A-2202

DRAWING TITLE:
House Type A3 - 3B5P House - Elevations

STATUS:

CONSTRUCTION

SCALE: 1:50@A1 DATE: 12/04/23 BY: SD CHECKED: PO

PADDOCK
JOHNSON

Studio 2, The Lyceum,
Both Street, Port Sunlight,
Merseyside, CH62 4JU
0151 643 1234
admin@paddockjohnson.com
www.paddockjohnson.com
Paddock Johnson Partnership
Limited. Registered in England
and Wales. No. 06684275