




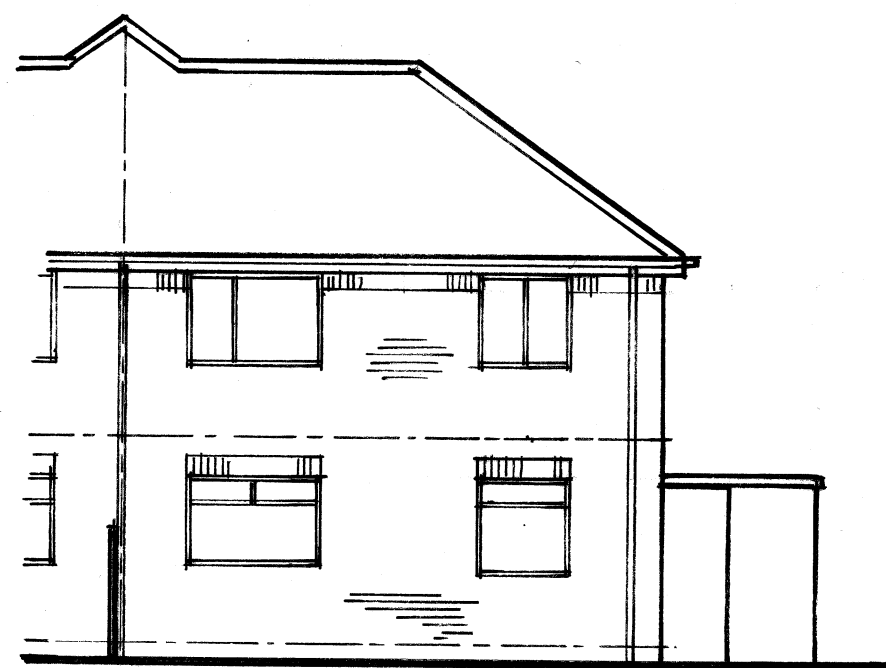

REAR ELEVATION. 1:100
ROAD - BOLTON ROAD WEST.

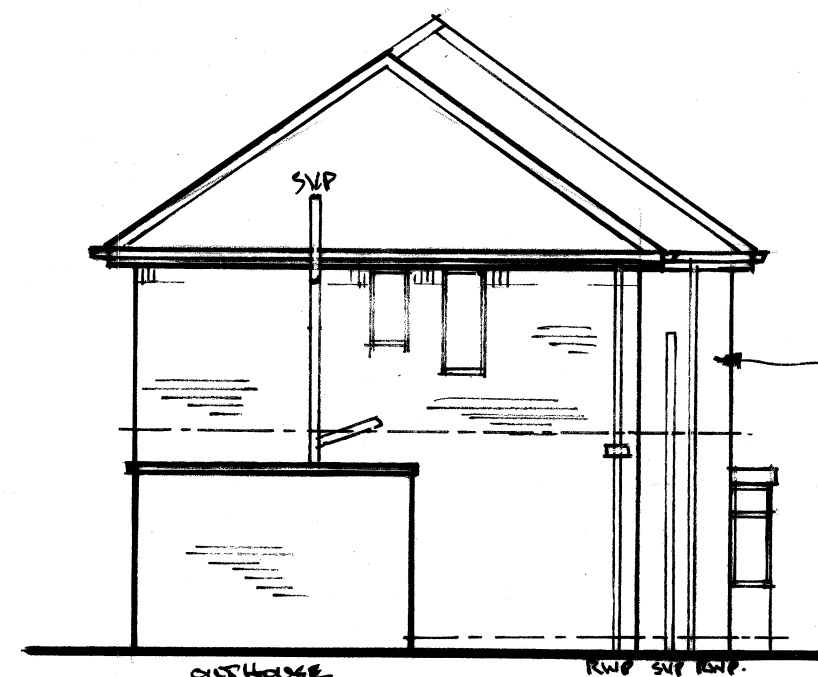


SIDE ELEVATION

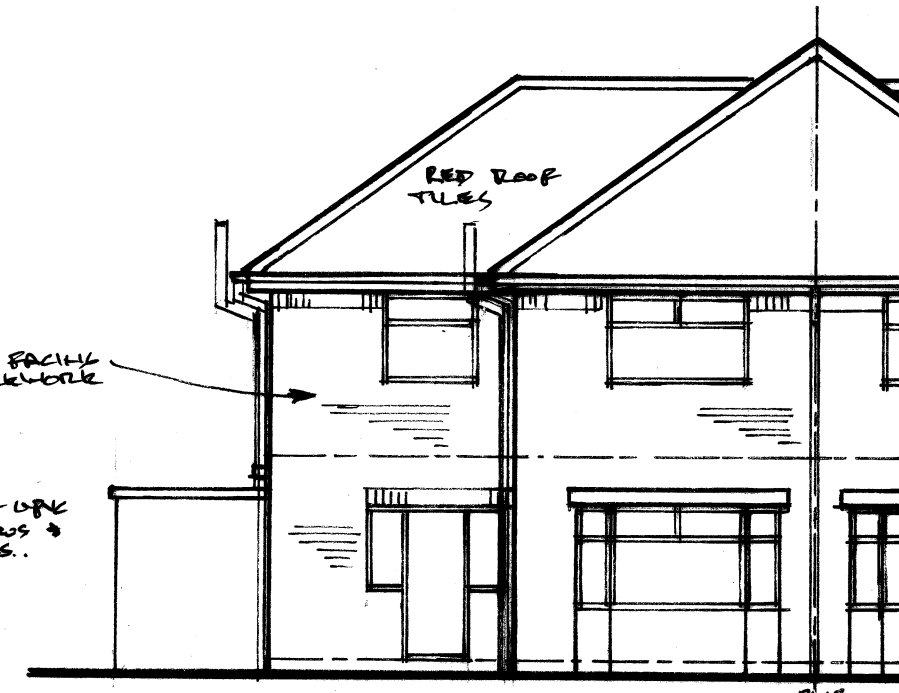


FRONT ELEVATION

RED FACIAL
BRICKWORK
WHITE UP
WINDOWS &
DOOR ELS.

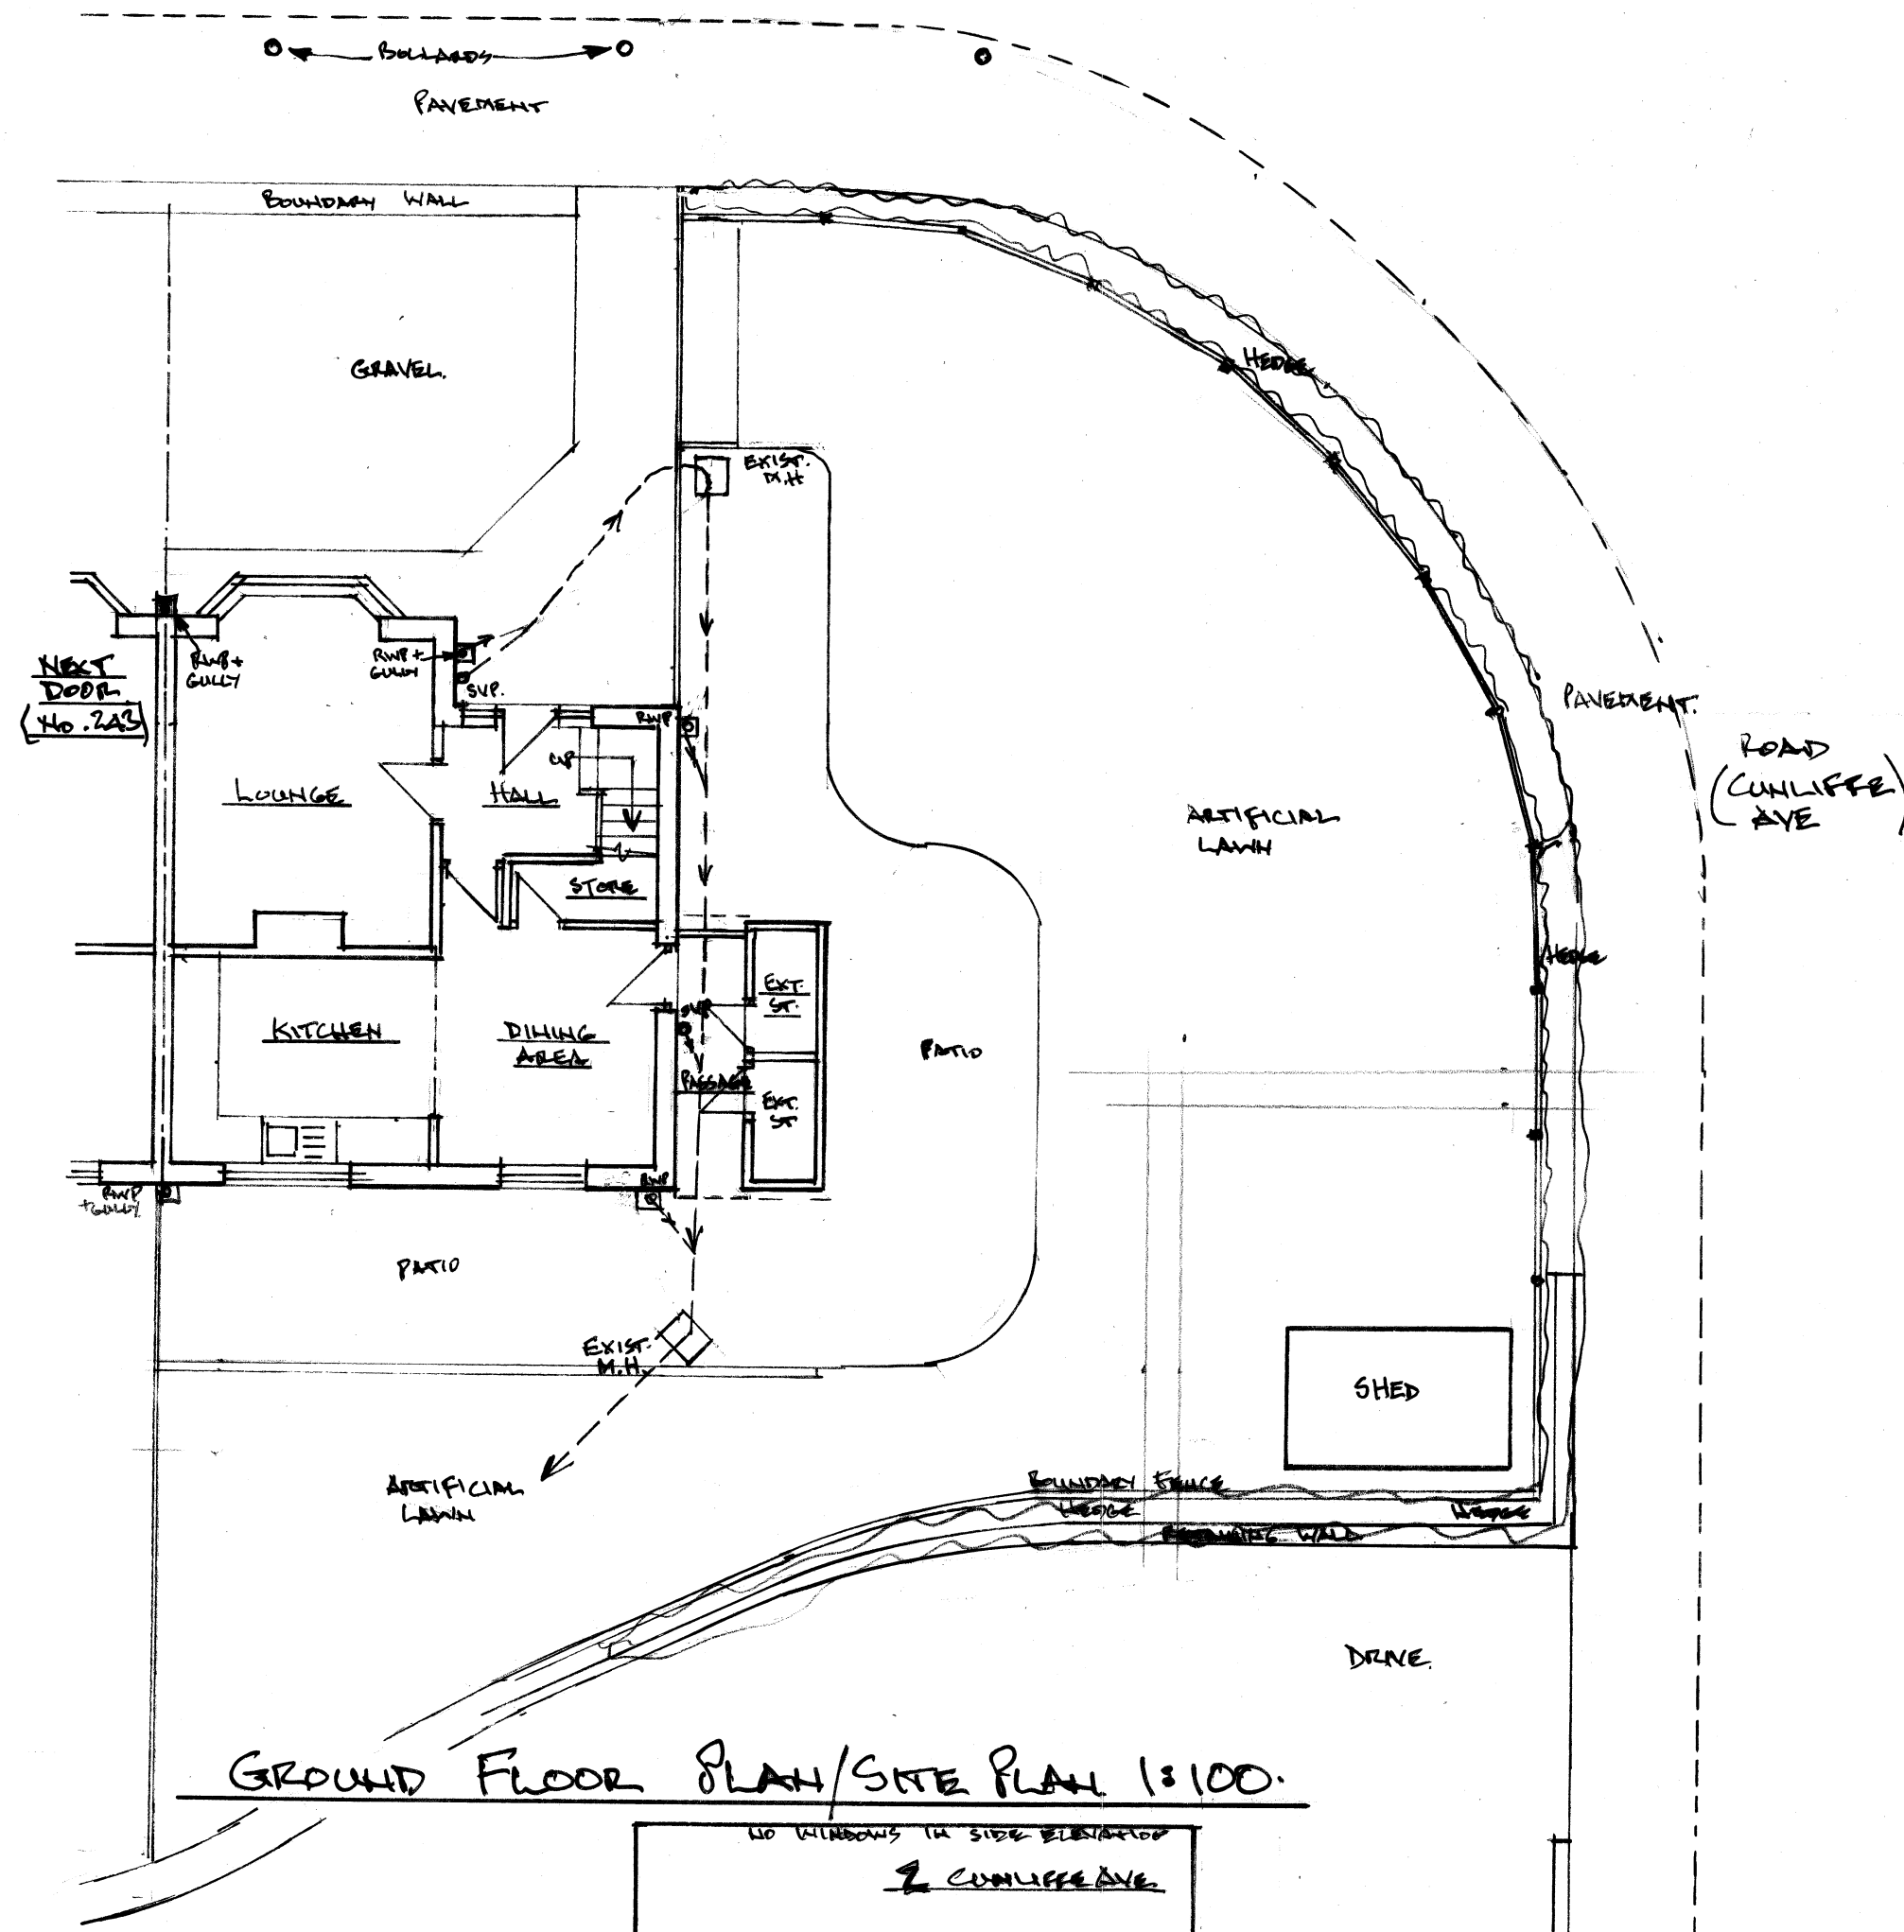


GROUND FLOOR PLAN/SITE PLAN 1:100.

NO WINDOWS IN SIDE ELEVATION
2 CUNLIFFE AVE

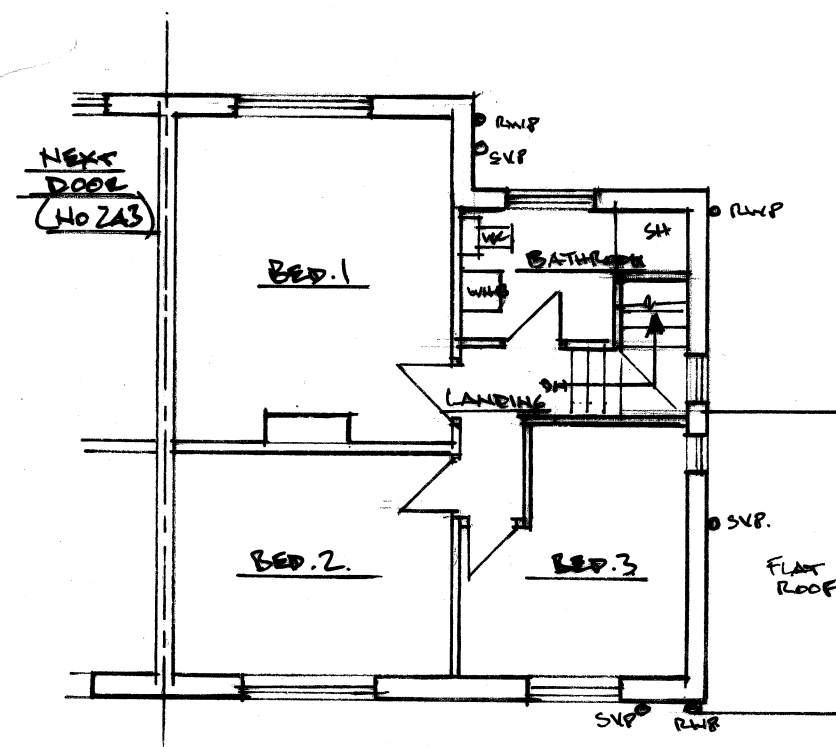

FIRST FLOOR PLAN

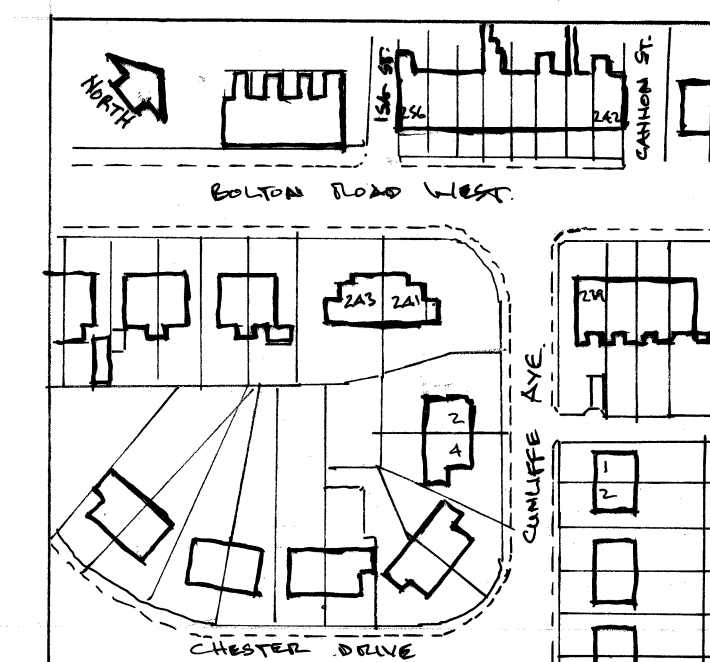

LOCATION PLAN 1:1250.

Architectural & Building Services			
NEIL BUTTERWORTH			
Tel: 07785 275483			
Mobile: 07785 275483			
89 Higher Ainsworth Road, Radcliffe, Manchester, M26 4JJ.			
Job Title <u>PROPOSED SINGLE STOREY SIDE EXTENSION, & EXT./INTERNAL ALTERATIONS AT 241 BOLTON ROAD WEST, HOLCOMBE BROOK, BURY.</u>			
Drawing Title <u>EXISTING PLANS & ELEVATIONS</u>			
Scale	Date	Drawn by	Drawing No.
1:100	MAR. 26	N.B.	1