


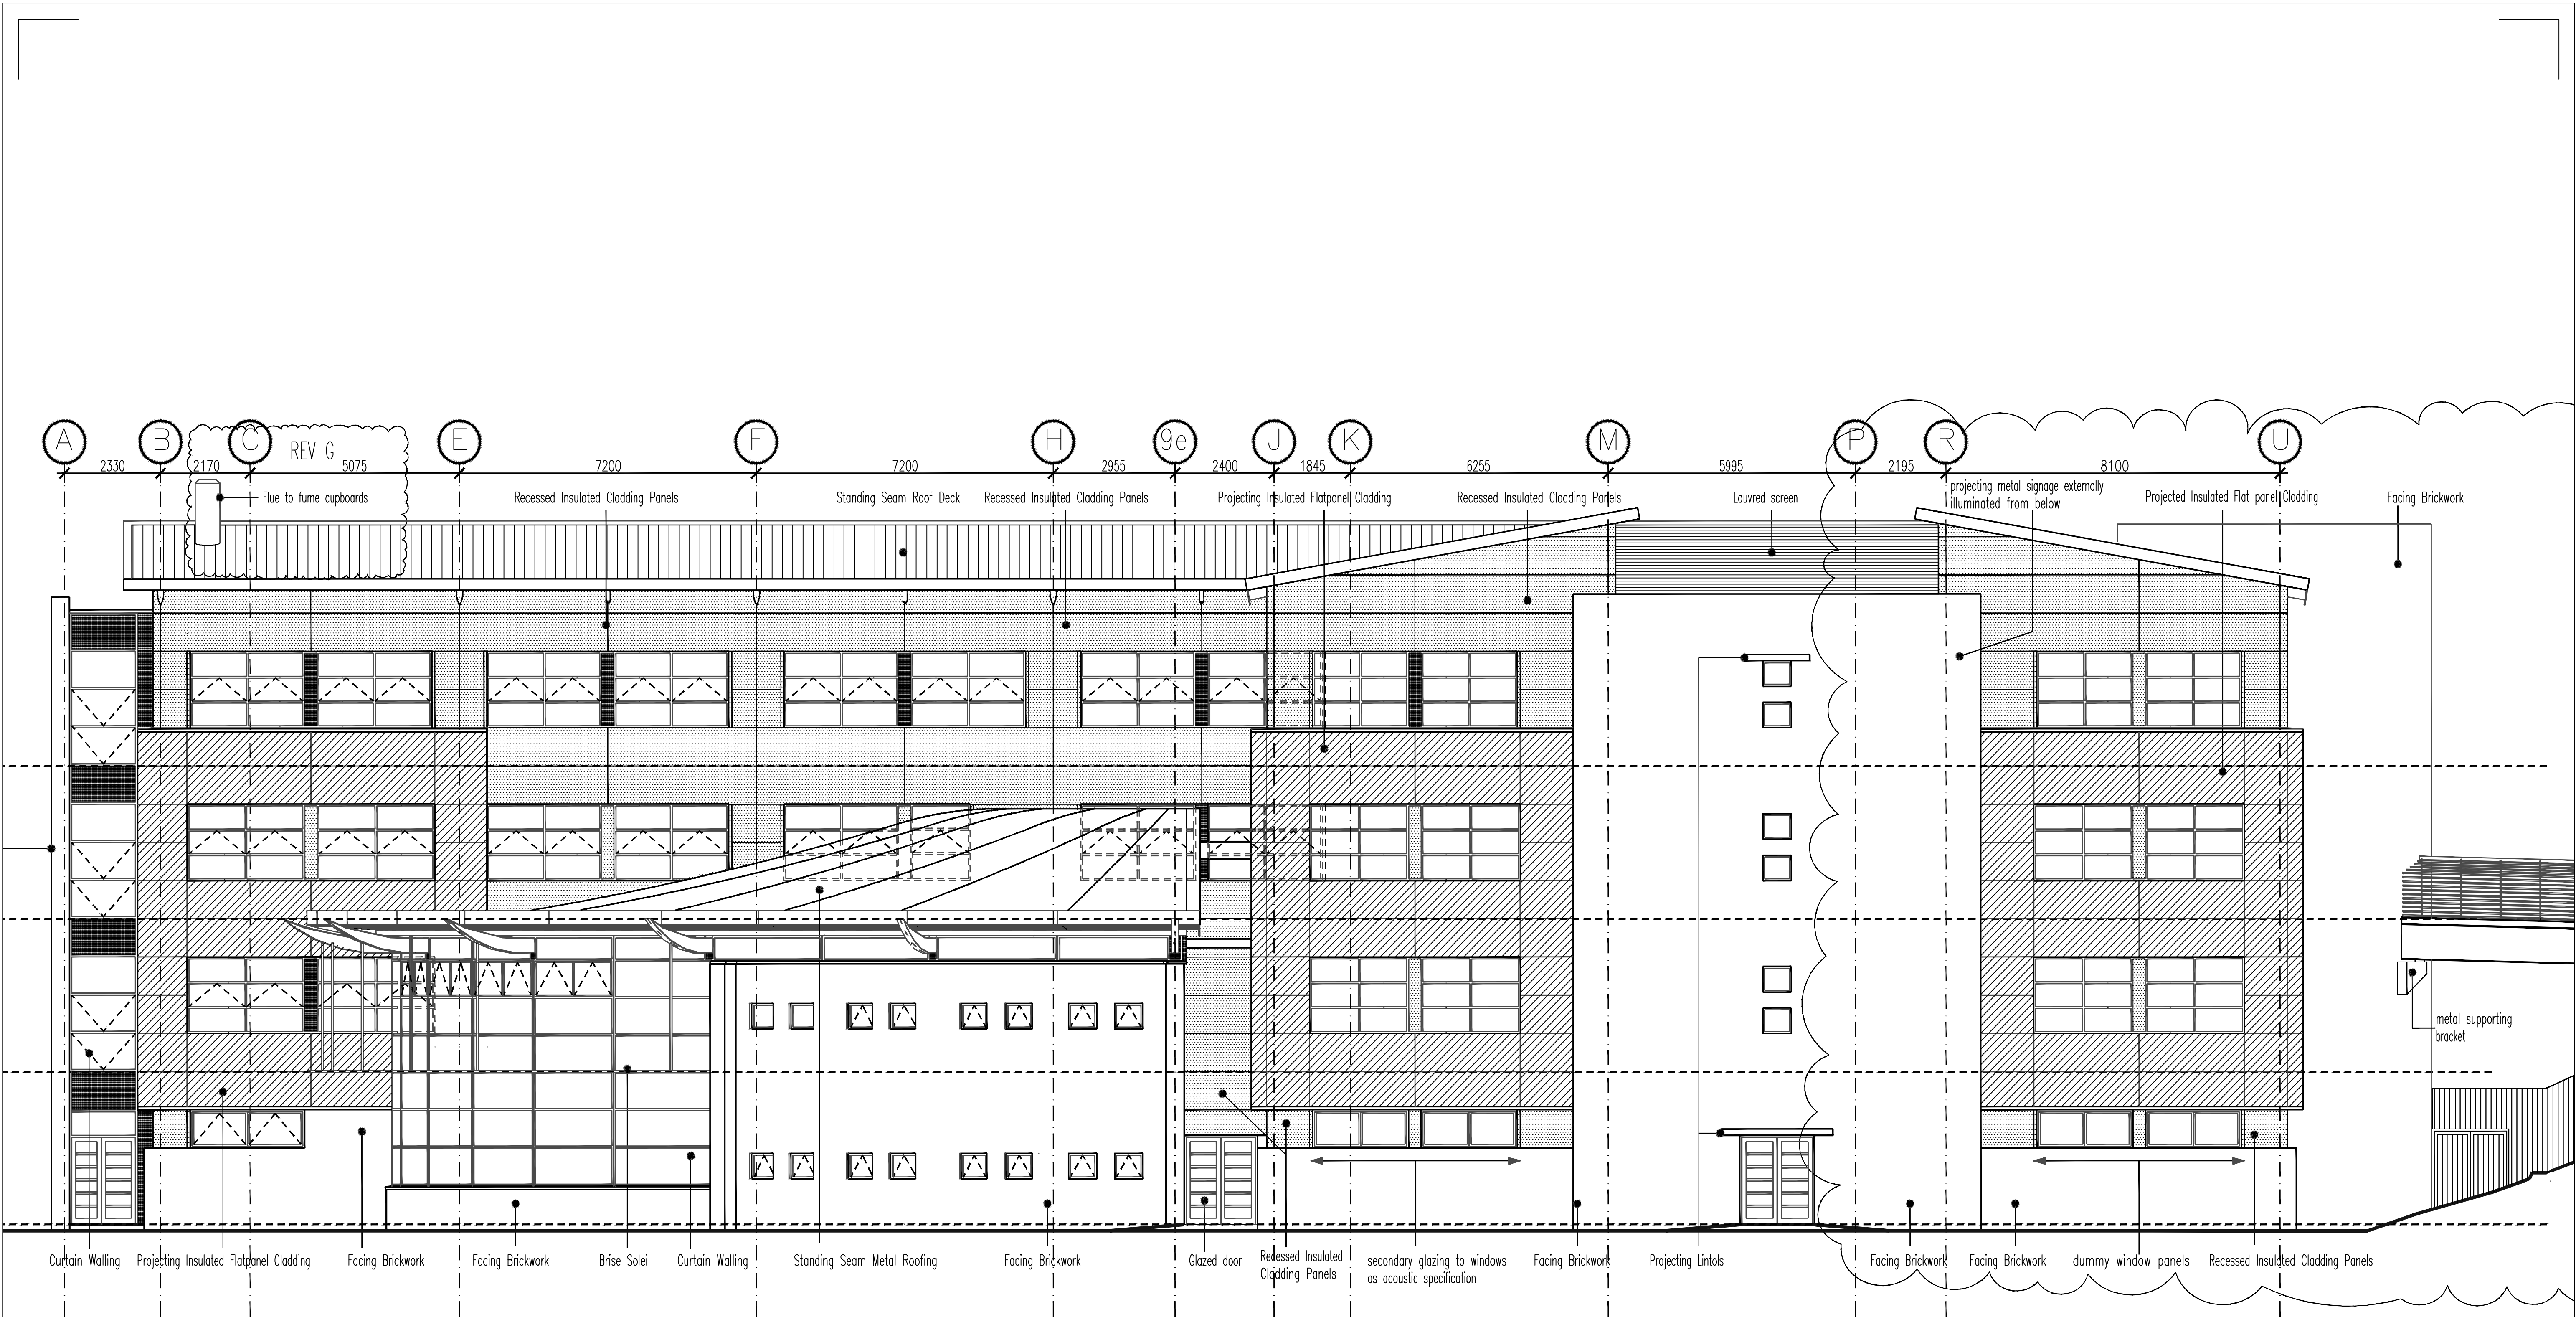

SOUTH ELEVATION

2. TO BE READ IN CONJUNCTION WITH ALL OTHER CONSULTANTS / SPECIALISTS DRAWINGS. REPORT ANY DISCREPANCIES BEFORE AFFECTED WORK COMMENCES.
3. ALL SETTING OUT DIMENSIONS TO BE CHECKED ON SITE BY CONTRACTOR BEFORE WORK COMMENCES.

BUILDING
ELEVATION
CAMPUS
DATE
DRAWN BY

Millennium
South
Millennium Campus
27/10/2022
Michael Bromley

