






EXISTING ELEVATIONS 1 : 100

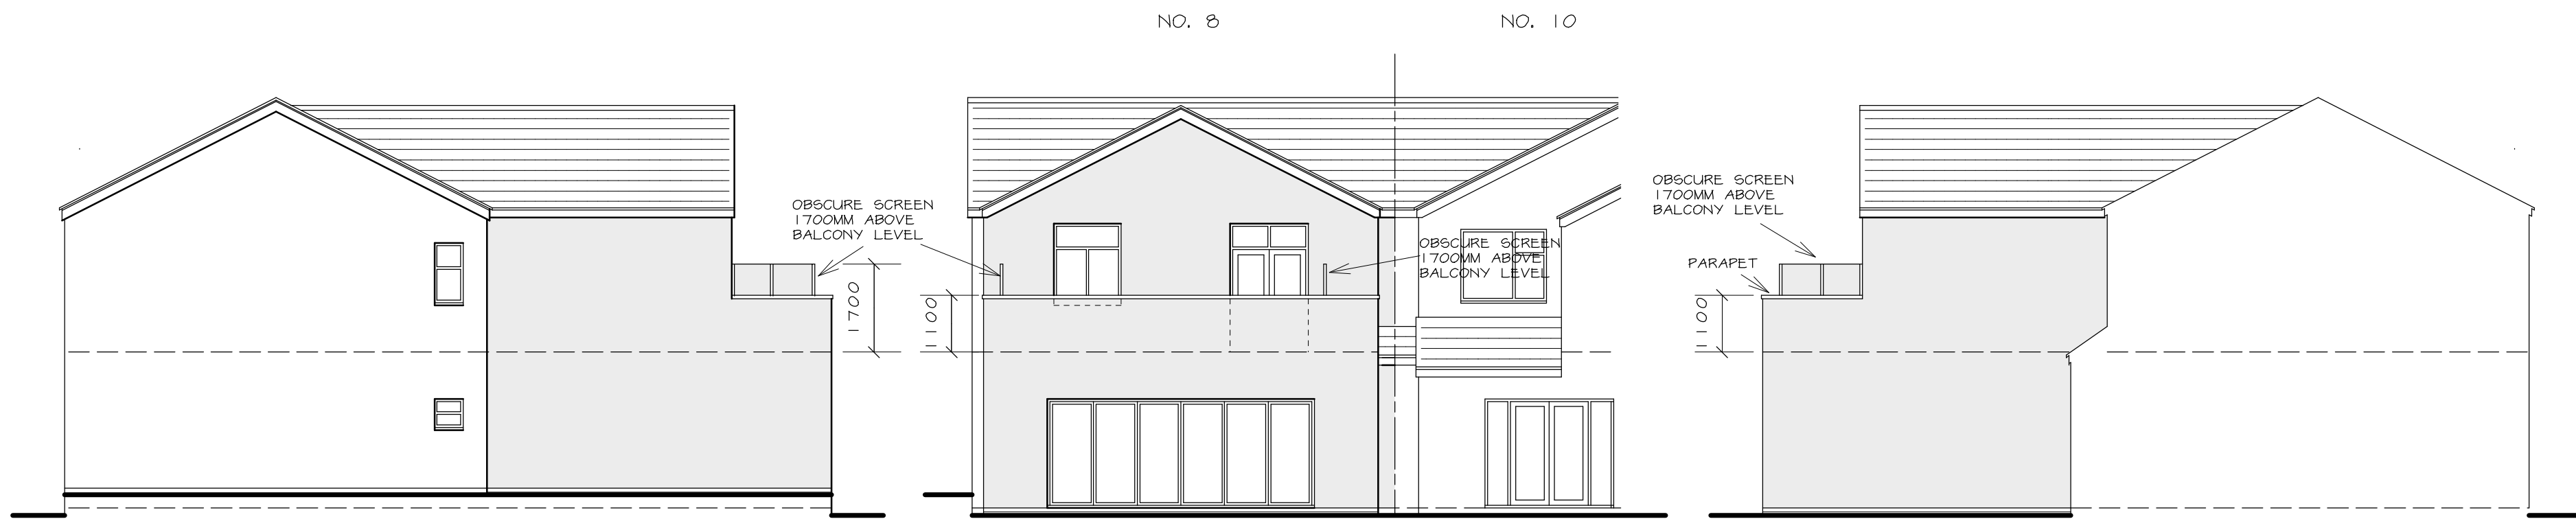


PROPOSED ELEVATIONS 1 : 100

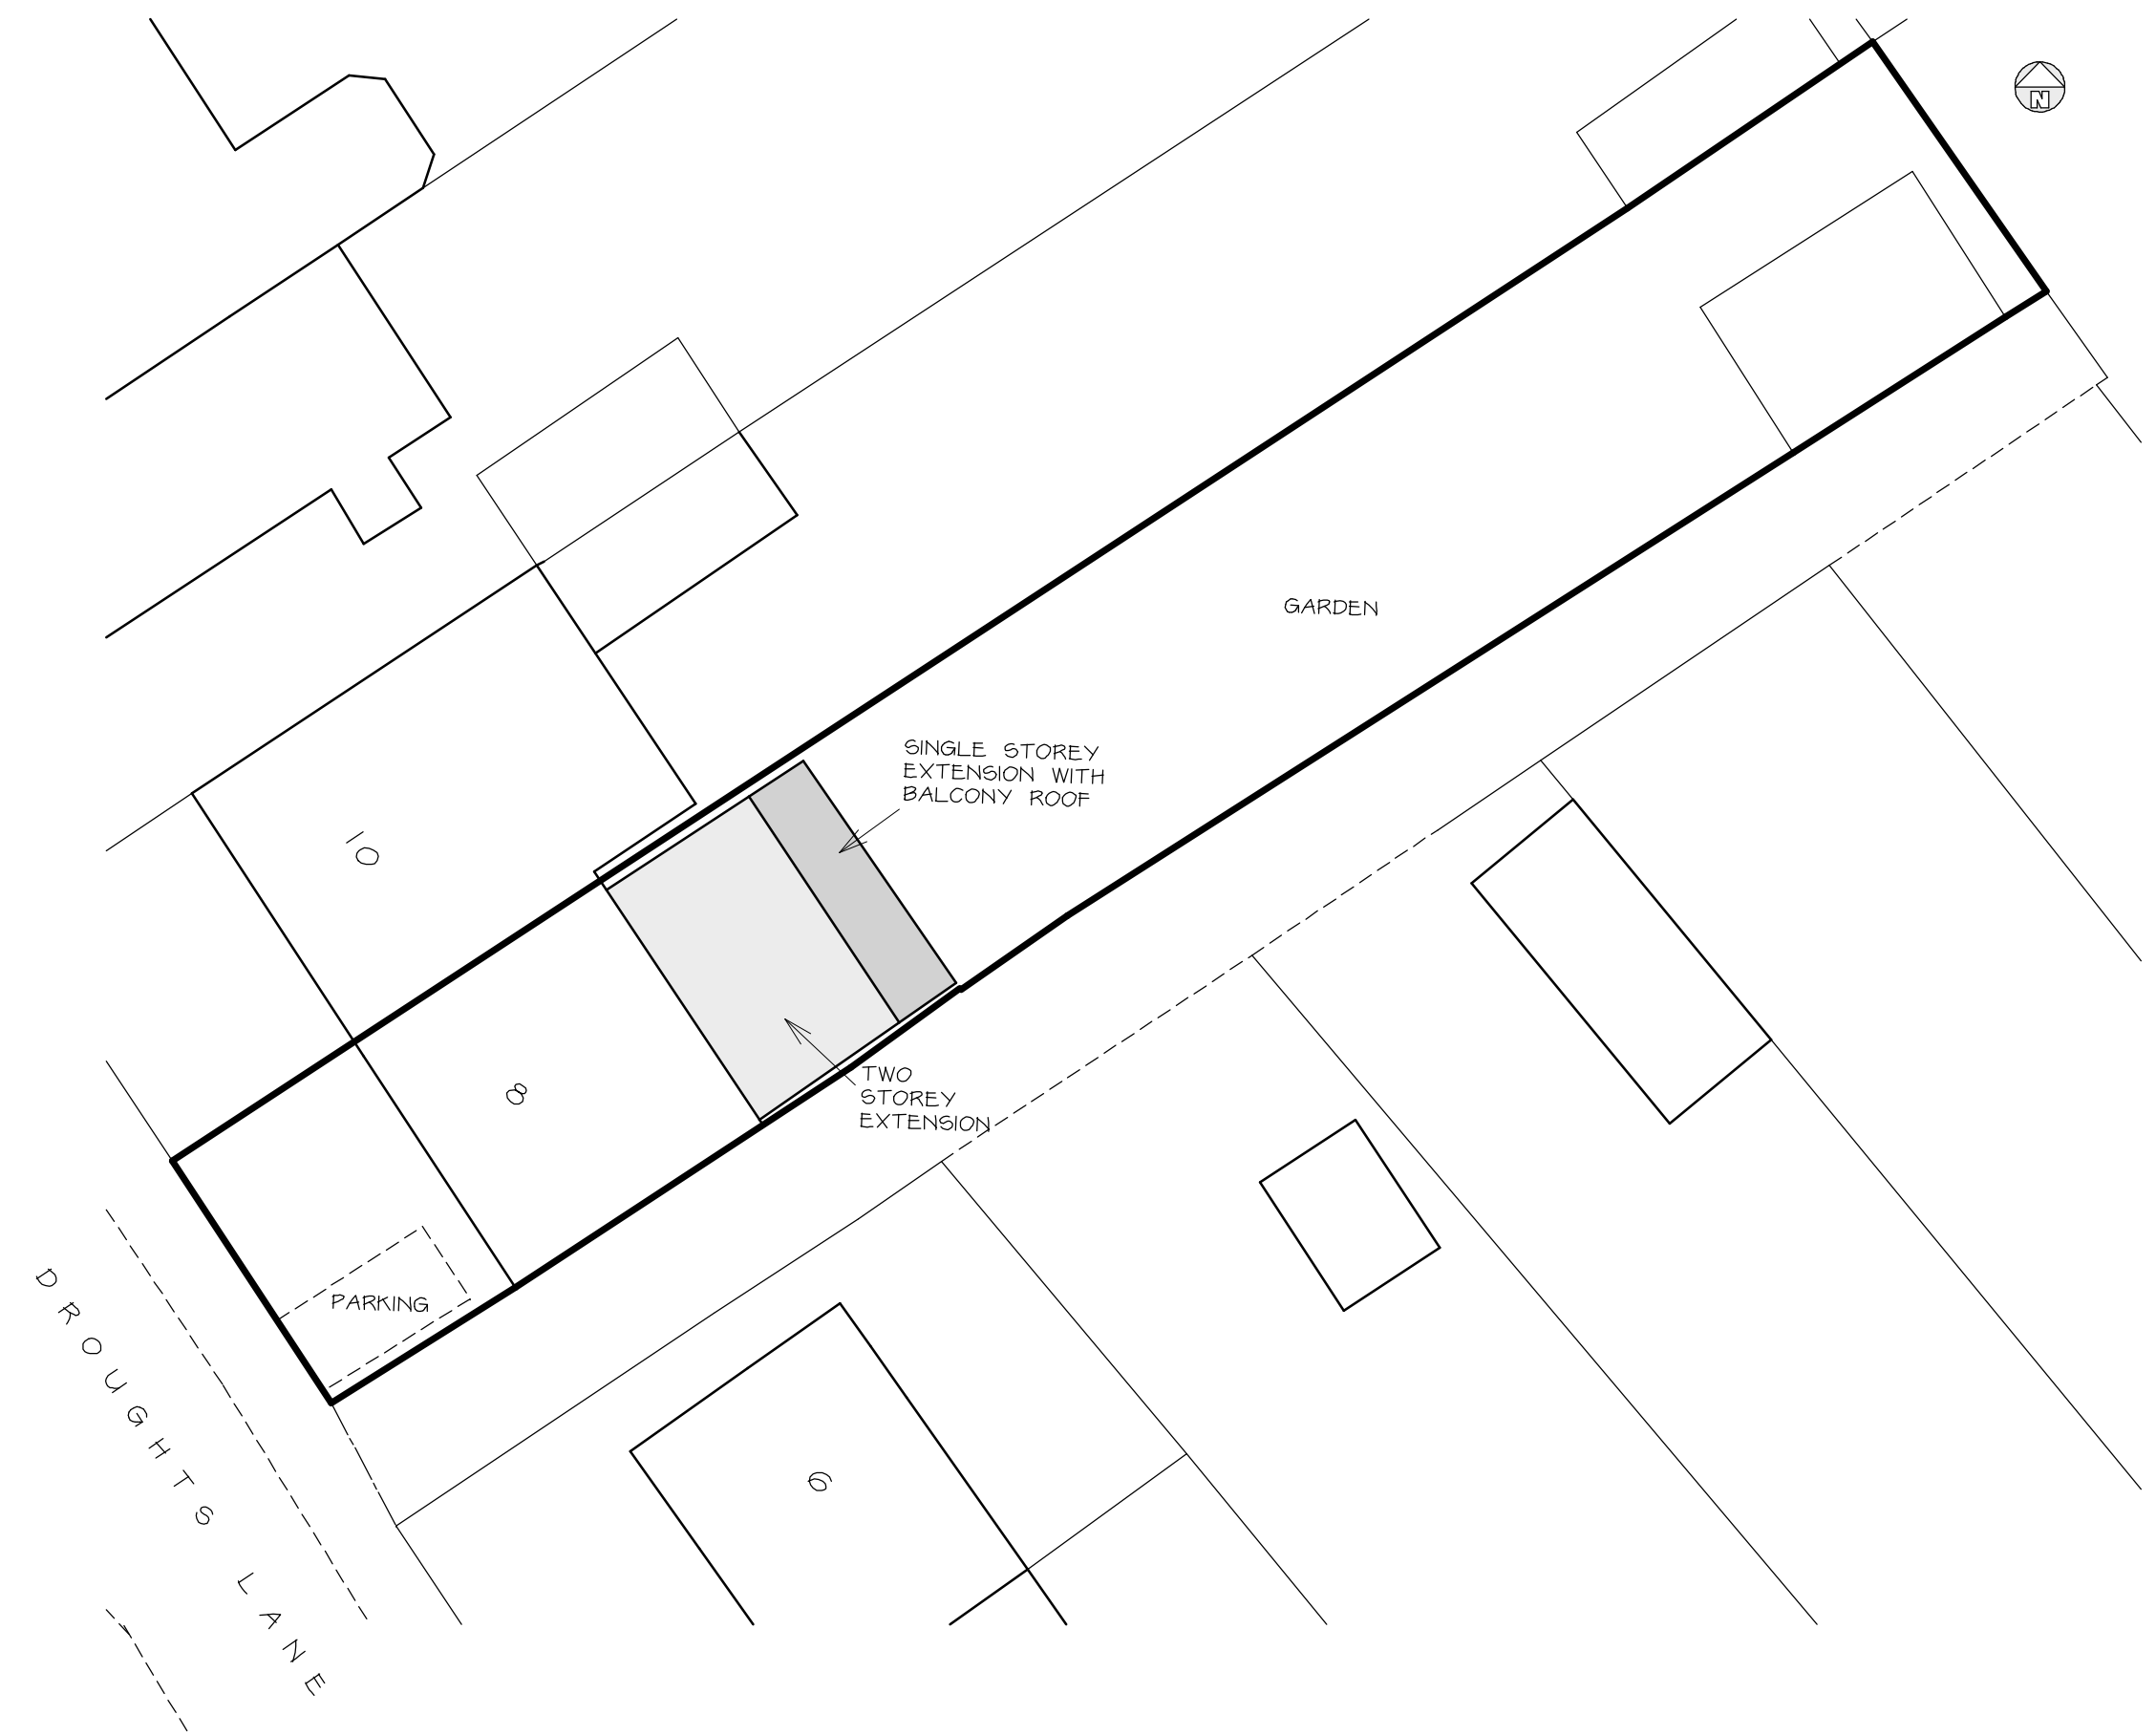


SITE PLAN 1 : 200

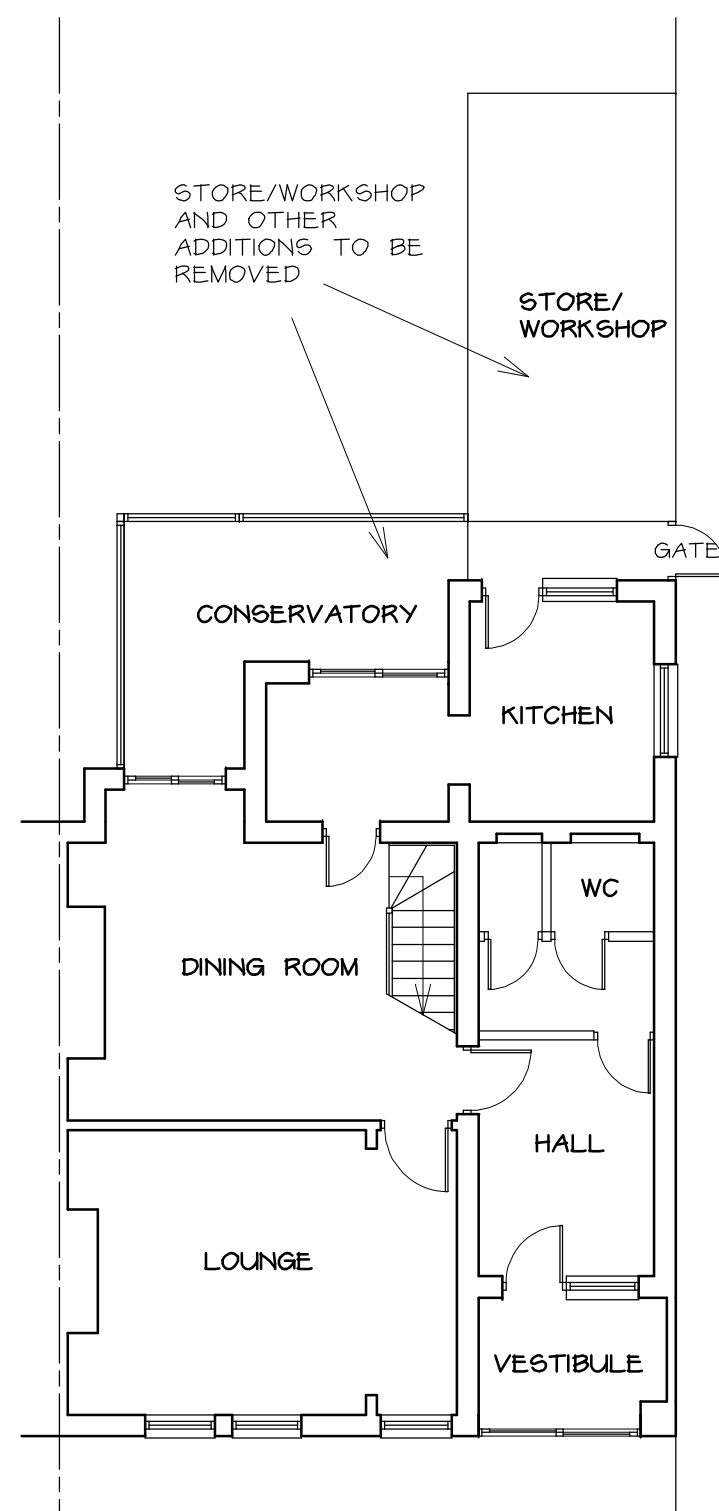


EXISTING GROUND FLOOR PLAN 1 : 100

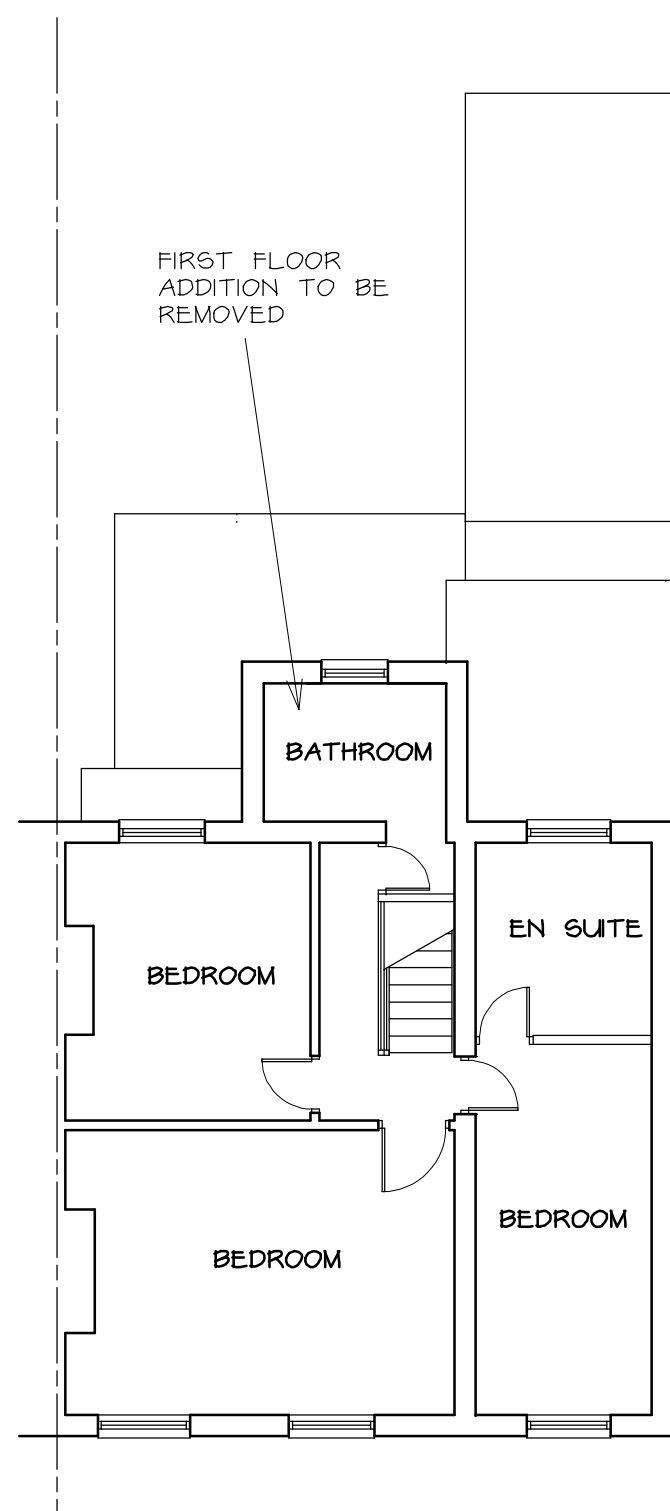


EXISTING FIRST FLOOR PLAN 1 : 100

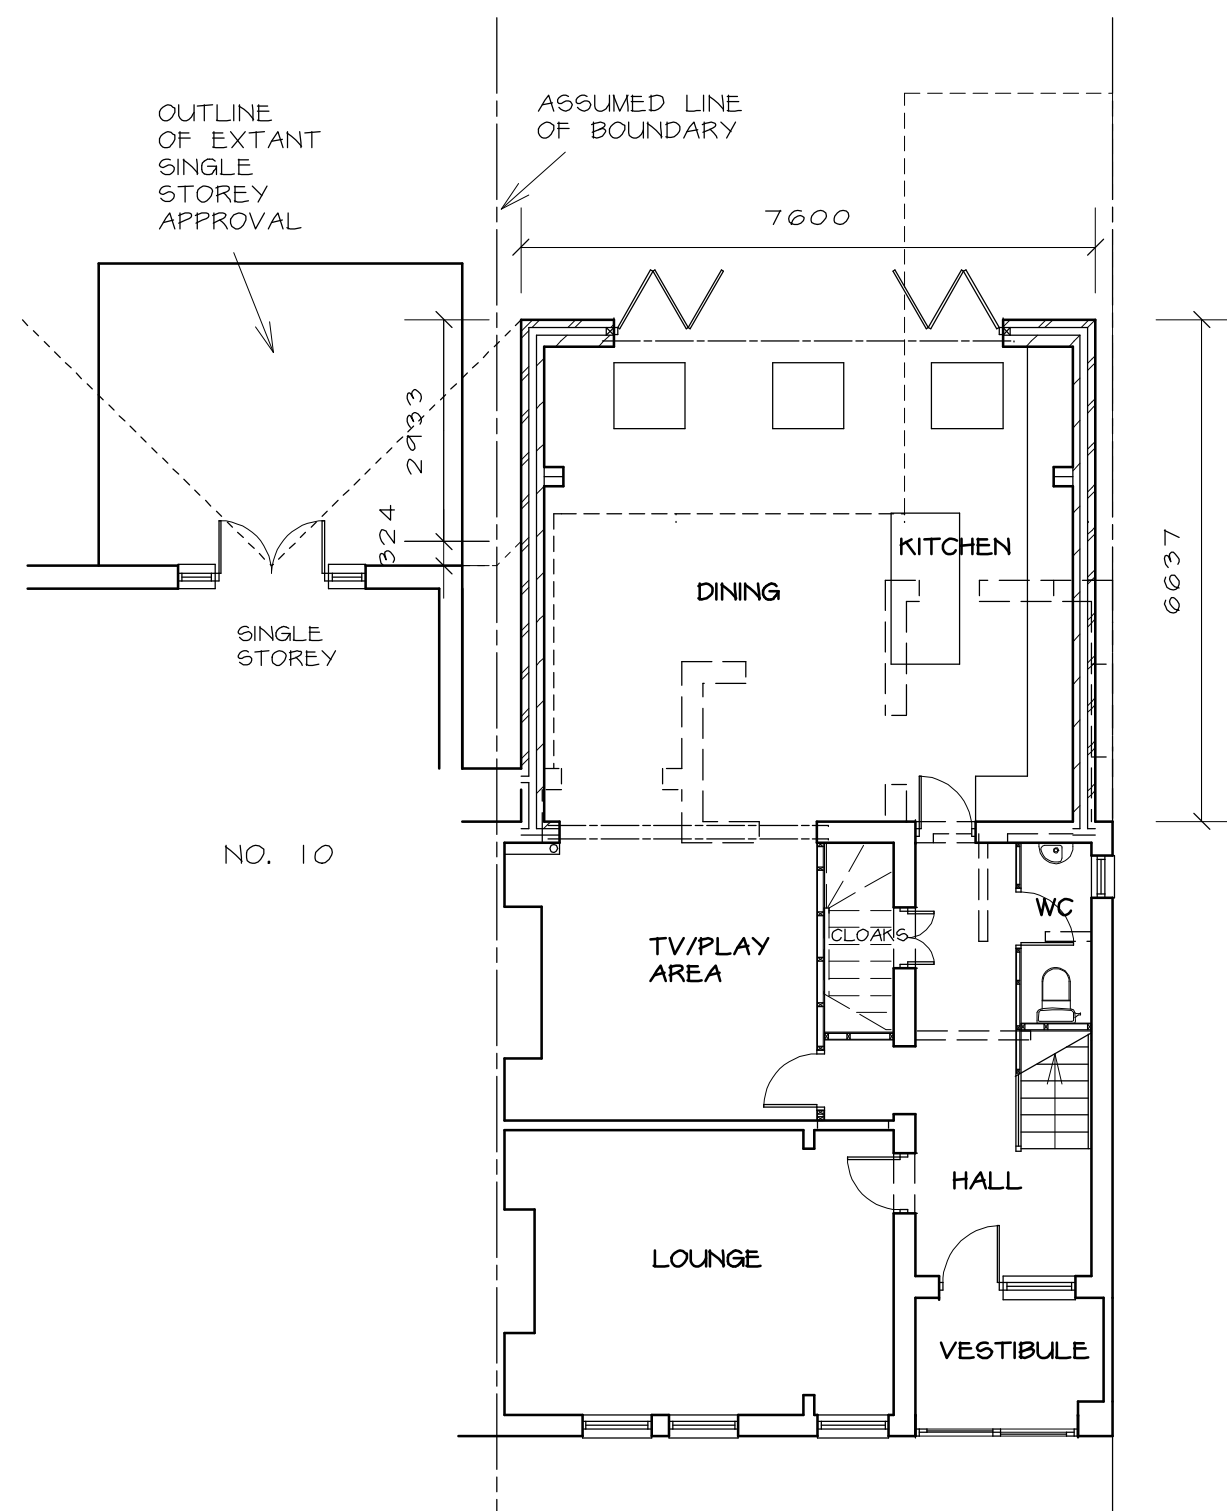

PROPOSED GROUND FLOOR PLAN 1 : 100

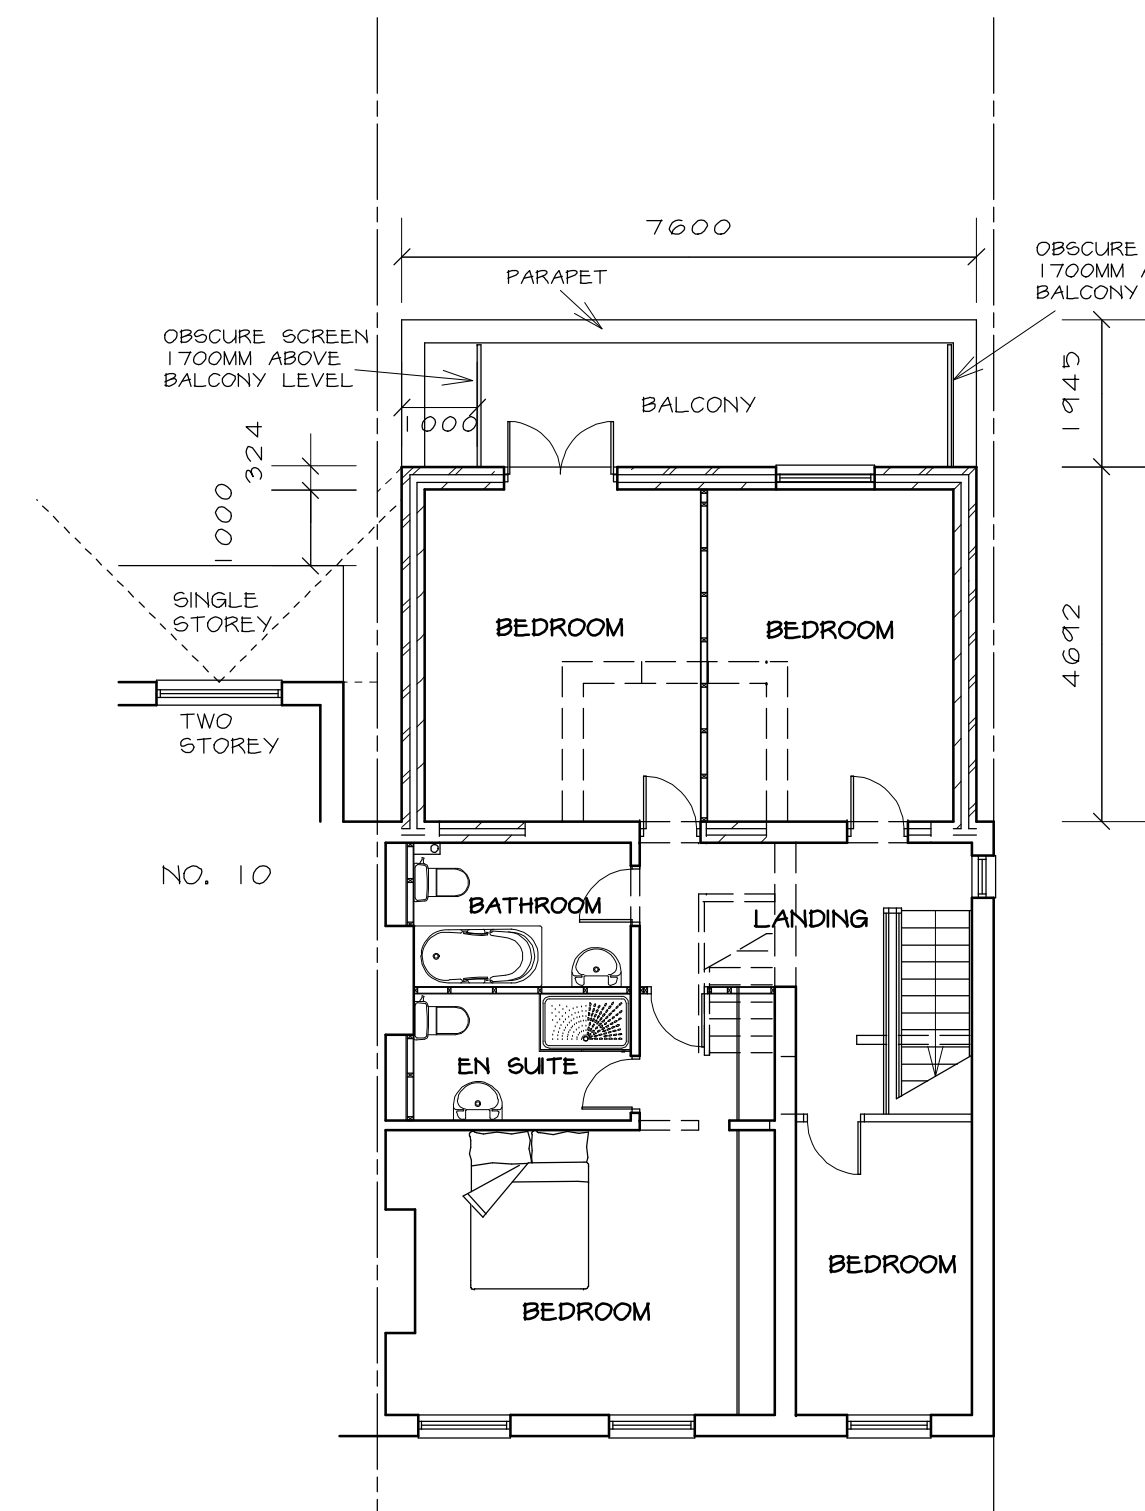

PROPOSED FIRST FLOOR PLAN 1 : 100

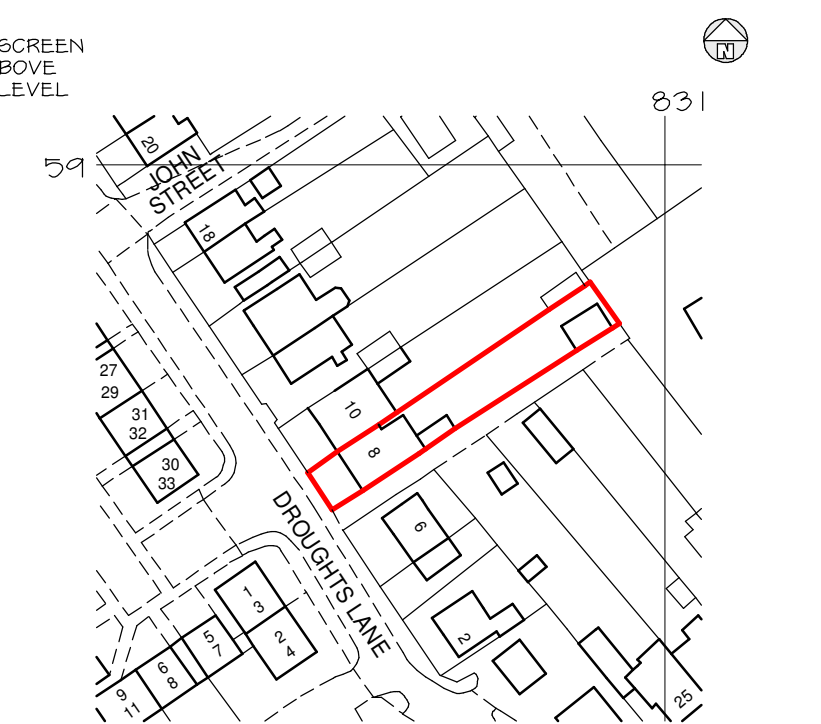

LOCATION PLAN 1 : 1250

MATERIALS

MAIN ROOF - BLUE SLATE TO MATCH EXISTING MAIN ROOF SLATES

FLAT BALCONY ROOF WITH PARAPET WALL

EXTERNAL WALLS - NEW AND EXISTING EXTERNAL WALLS TO BE RENDERED (CREAM)

Telephone

0161 643 2422

Northside Plans Ltd

Planning and Building Design

116 Simister Lane Prestwich Manchester M25 2SB

Project

PROPOSED TWO STOREY AND SINGLE REAR STOREY EXTENSION

8 DROUGHTS LANE PRESTWICH

Title

FLOOR PLANS, ELEVATIONS AND SITE PLAN

Scale 1:50 1:100 1:200 (A1) Date 07/2024

Drawn by NIGEL TAM6 Dwg.no. 8/DL/1/E