

[illegible]

1. ALL DIMENSIONS IN MM UNLESS OTHERWISE NOTED.

B	Proposed Plan Revised	ADK	GBC	06.09.22
A	Issued for Planning	SGD	RWB	08.08.22
REV	MODIFICATION	BY	CH	DATE

450 Longwater Avenue,
Green Park,
Reading,
RG2 6GF



Great British Communications
Lapwing House, Block 3 Forward Point,
Tan House Lane, Widnes, Cheshire, WAB 0SL
t. 44 (0)151 420 4128
www.gbcservices.co.uk

JUBILEE WAY

BRY21703

WOODHILL FOLD, BUCKLEY WELLS
BURY
GREATER MANCHESTER
BL9 0AL

001 DRAWING REGISTER

UNILATERAL SW

PLANNING

MBNL/TM/H3G Cell ID:
MAN635/88056/BL0387


Drawing No: BRY21703_MAN635_88056_BL0387_GA_REV_B

SITE LOCATION



Reproduced by permission of Ordnance Survey on behalf of the Controller of Her Majesty's Stationery Office
All rights reserved. © Crown Copyright licence no. 100022432


SITE AREA PLAN

 

SITE PHOTOGRAPH




PARKING LOCATION

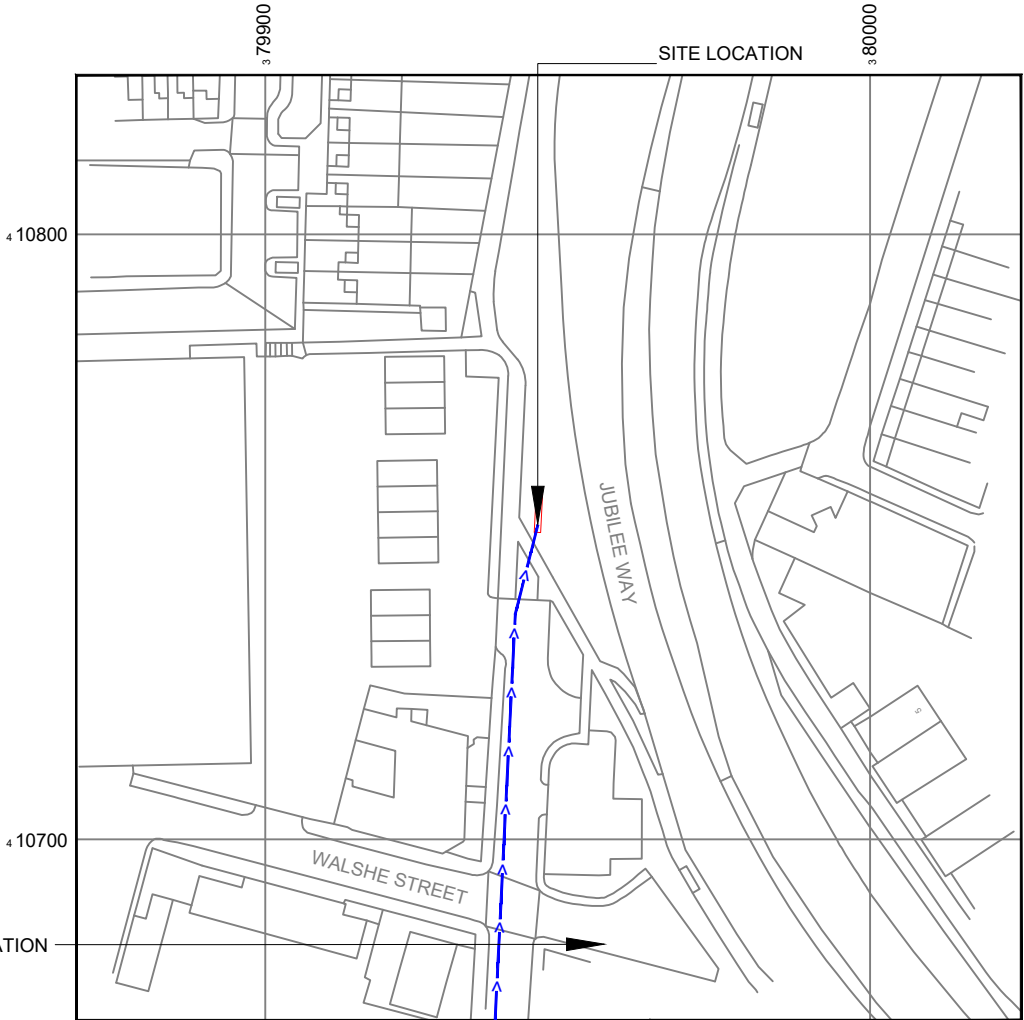

Reproduced by permission of Ordnance Survey on behalf of
the Controller of Her Majesty's Stationery Office
All rights reserved. © Crown Copyright licence no. 100022432

NGR E: 379945 N: 410752

SITE LOCATION PLAN

 

GOOGLE MAPS QR CODE

GOOGLE MAPS - <https://tinyurl.com/y4mwdb3v>

STREETVIEW - <https://tinyurl.com/yjr9pjrs>

NOTES:

1. ALL DIMENSIONS IN MM UNLESS OTHERWISE NOTED.

Access Route To Site:



Directions To Site: -

Leave M60 at junction 18 heading north onto M66. Continue on M66 for approx 5km until junction/exit 2. Exit M66 onto A58 (Rochdale Road) heading west. Continue on A58 (passing Angoulene Way retail park on left) until large crossroads junction. Continue straight over junction bearing right onto Jubilee Way (A58). Take the first left turn onto Tenerden Street, then first right turning onto Tenterden Street. Continue to end of road, site can be found on verge/bank to right at end of Tenterden Road.

REV	MODIFICATION	BY	CH	DATE
B	Proposed Plan Revised	ADK	GBC	06.09.22
A	Issued for Planning	SGD	RWB	08.08.22

CK Hutchison
Networks (UK)
Limited

450 Longwater Avenue,
Green Park,
Reading,
RG2 6GF

Design Consultant & Principal Contractor:



Great British Communications
Lapwing House, Block 3 Forward Point,
Tan House Lane, Widnes, Cheshire, WAB 0SL
t. 44 (0)151 420 4128
www.gbcservices.co.uk

Site Name: JUBILEE WAY

3UK Nominal ID: BRY21703

Address:
WOODHILL FOLD, BUCKLEY WELLS
BURY
GREATER MANCHESTER
BL9 0AL

Title: 002 SITE LOCATION PLAN


Project: UNILATERAL SW

Purpose of Issue: PLANNING


MBNL/TM/H3G Cell ID:
MAN635/88056/BL0387

Drawing No: BRY21703_MAN635_88056_BL0387_GA_REV_B

Issue: B

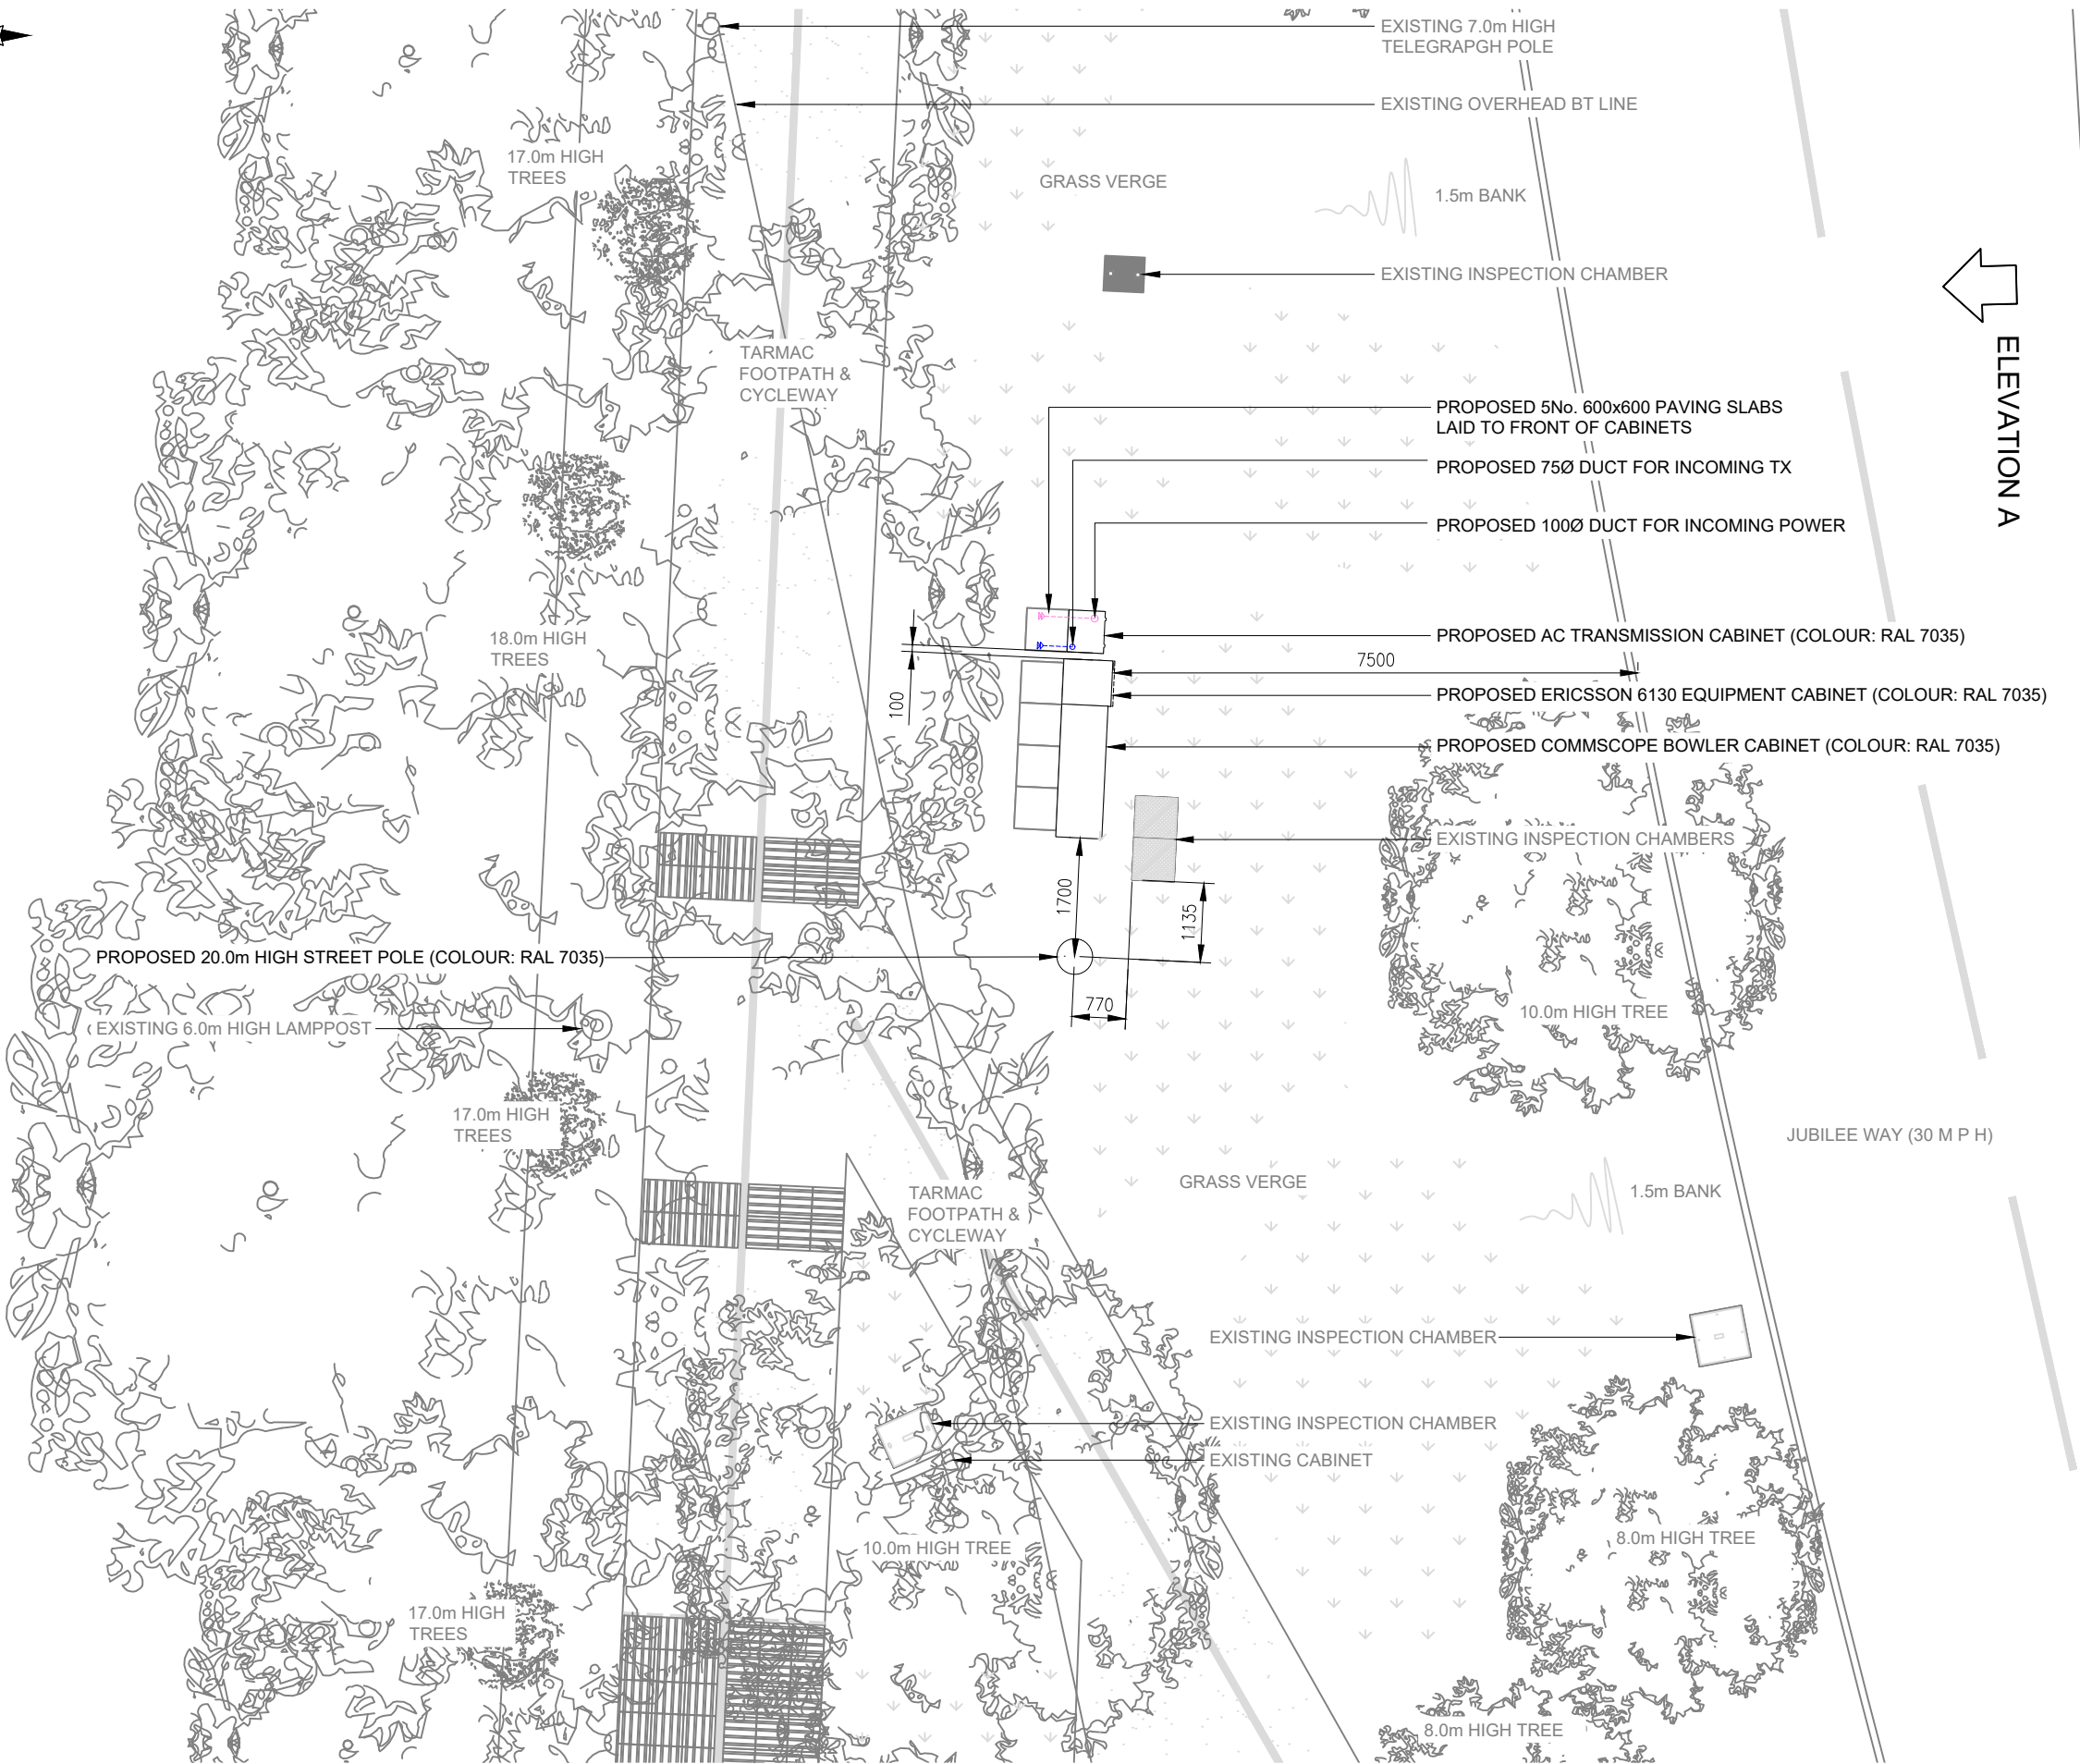

PROPOSED SITE PLAN

 

NOTES:

1. ALL DIMENSIONS IN MM UNLESS OTHERWISE NOTED.

REV	MODIFICATION	BY	CH	DATE
B	Proposed Plan Revised	ADK	GBC	06.09.22
A	Issued for Planning	SGD	RWB	08.08.22

CK Hutchison
Networks (UK)
Limited

450 Longwater Avenue,
Green Park,
Reading,
RG2 6GF

Design Consultant & Principal Contractor:



Great British Communications
Lapwing House, Block 3 Forward Point,
Tan House Lane, Widnes, Cheshire, WAB 0SL
t. 44 (0)151 420 4128
www.gbcservices.co.uk

Site Name:

JUBILEE WAY

3UK Nominal ID:

BRY21703

Address:

WOODHILL FOLD, BUCKLEY WELLS
BURY
GREATER MANCHESTER
BL9 0AL

Title:

215 PROPOSED SITE PLAN

Project:

UNILATERAL SW

Purpose of Issue:

PLANNING

MBNL/TM/H3G Cell ID:


MAN635/88056/BL0387

Drawing No:

BRY21703_MAN635_88056_BL0387_GA_REV_B

Issue:

B

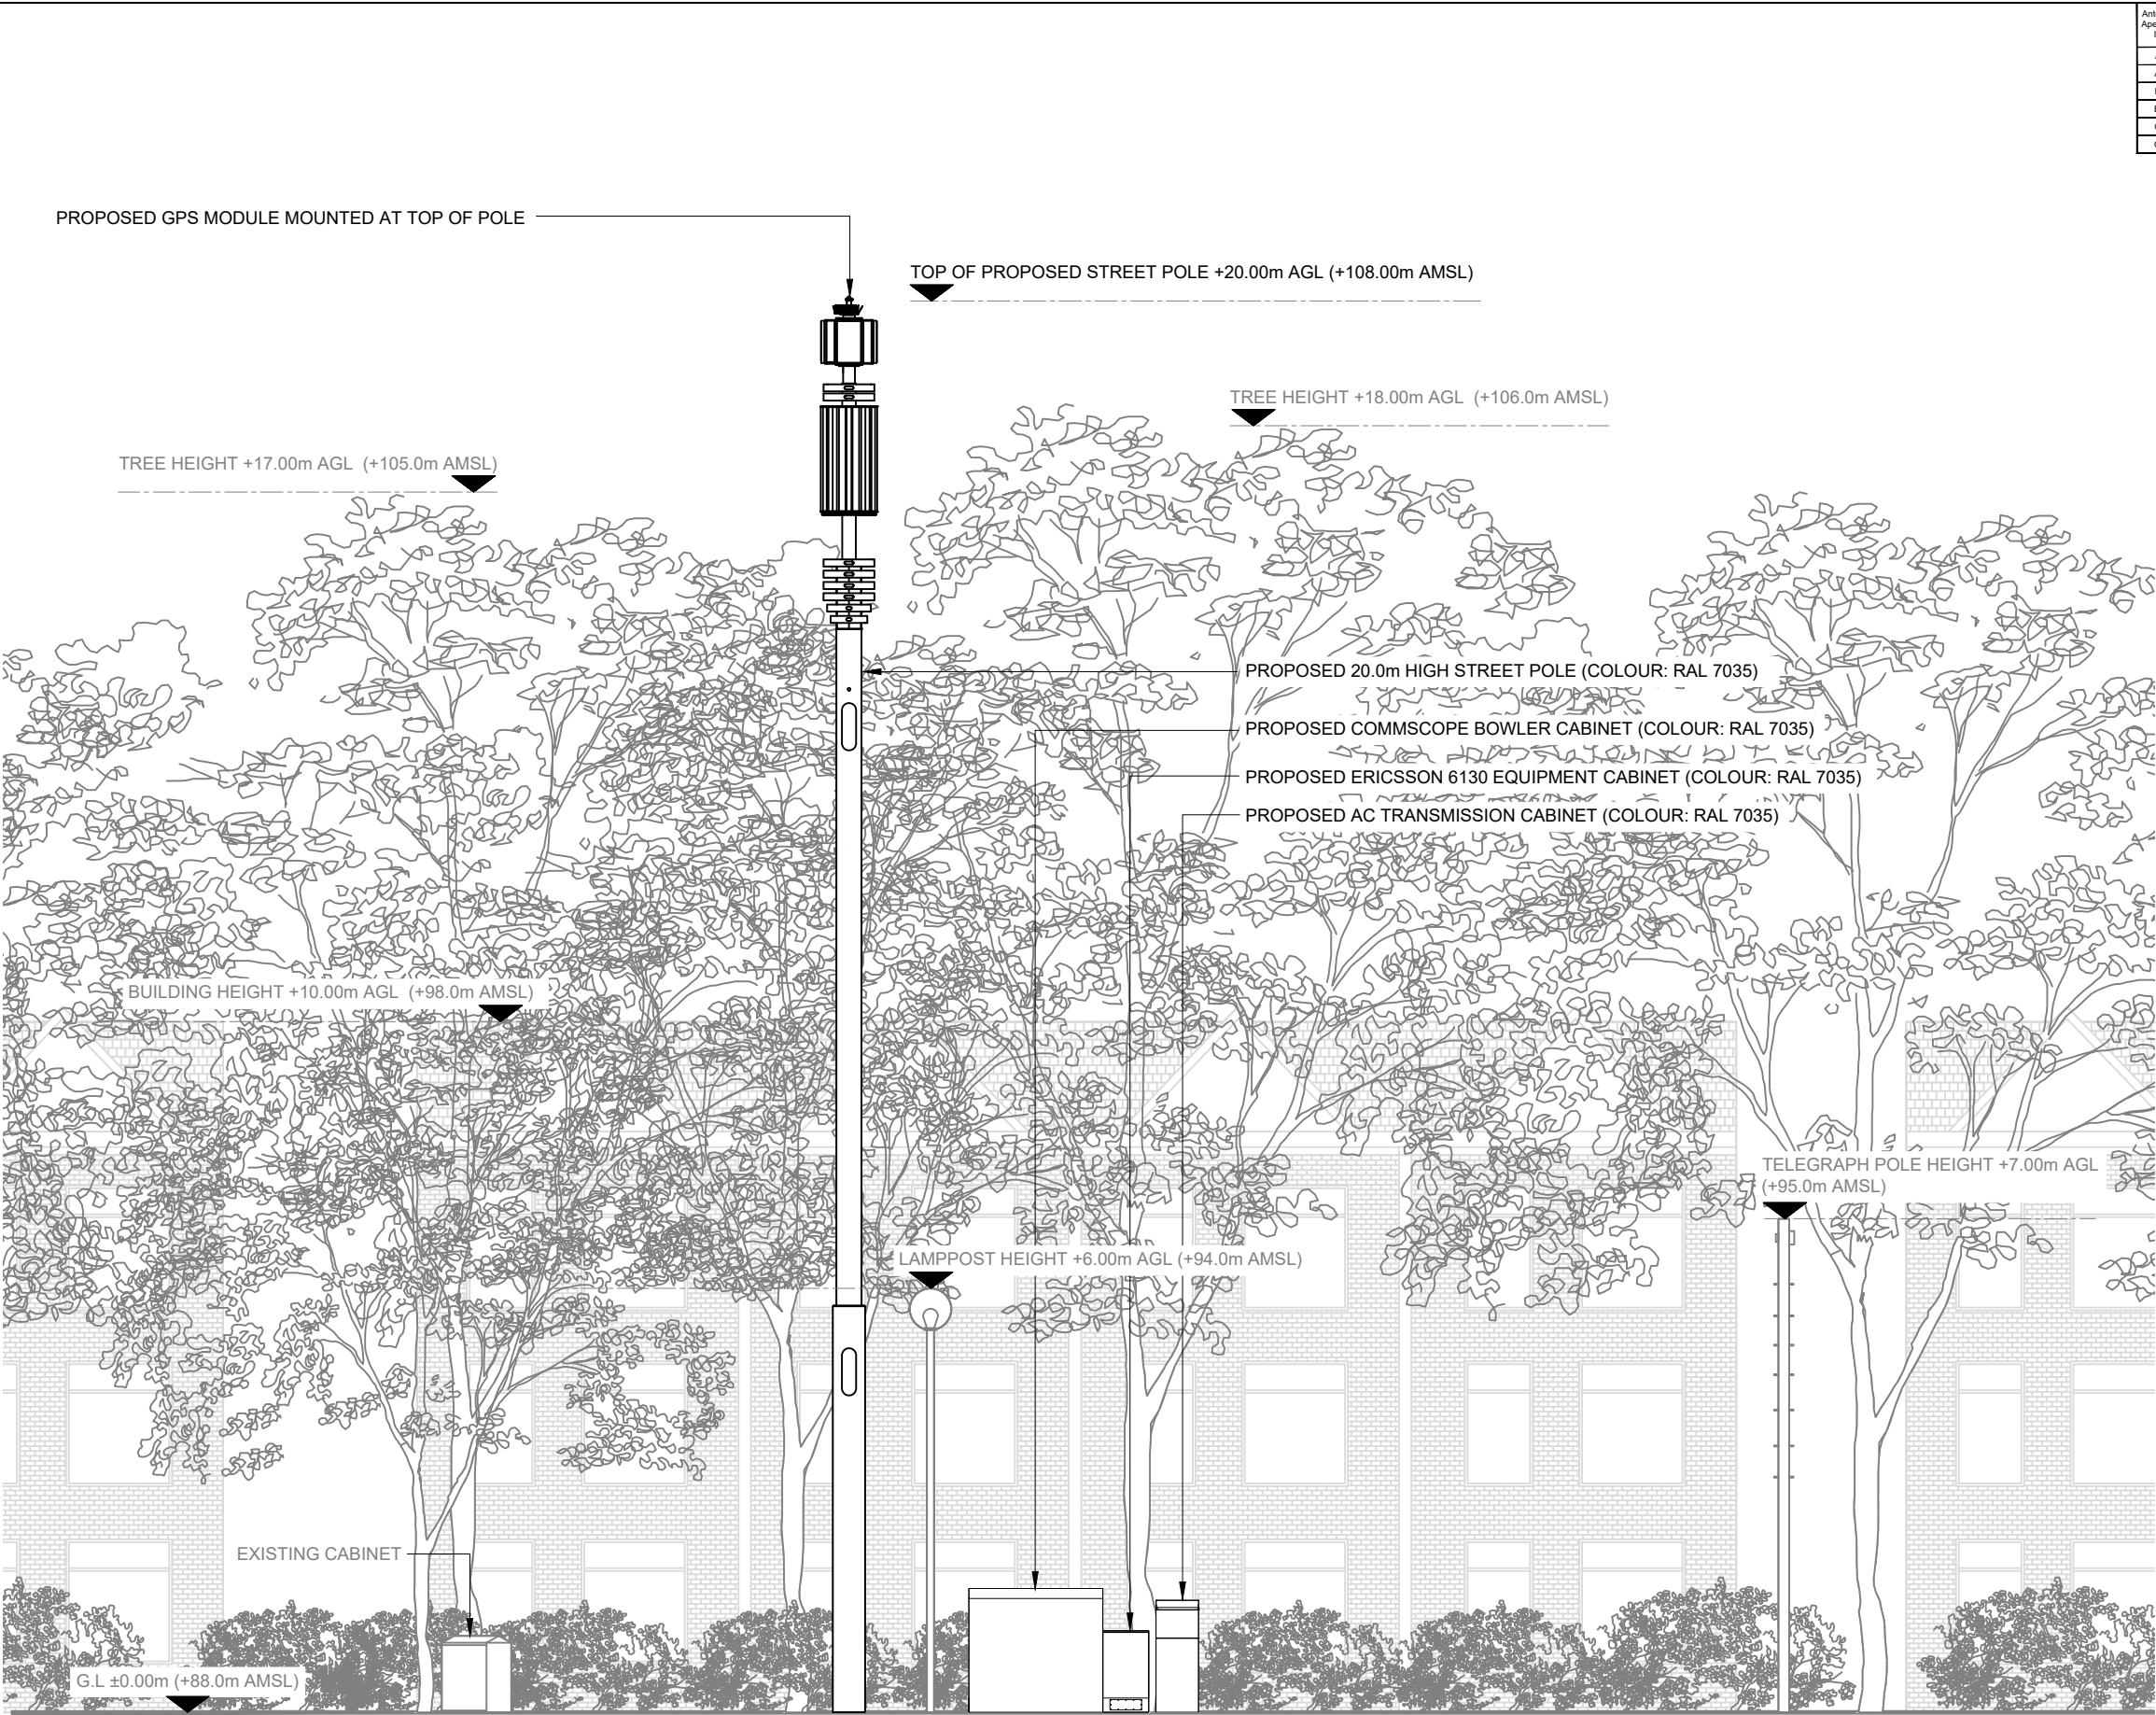

Antenna Aperture ID	Proposed 4G/5G Bearing
A1	330°
A2	330°
B1	90°
B2	90°
C1	210°
C2	210°

- NOTES:
- ALL DIMENSIONS IN MM UNLESS OTHERWISE NOTED.

REV	MODIFICATION	BY	CH	DATE
B	Proposed Plan Revised	ADK	GBC	06.09.22
A	Issued for Planning	SGD	RWB	08.08.22

**CK Hutchison
Networks (UK)
Limited**

450 Longwater Avenue,
Green Park,
Reading,
RG2 6GF

Design Consultant & Principal Contractor:



Great British Communications
Lapwing House, Block 3 Forward Point,
Tan House Lane, Widnes, Cheshire, WA8 0SL
t. 44 (0)151 420 4128
www.gbcservices.co.uk

Site Name: JUBILEE WAY

3UK Nominal ID: BRY21703

Address:
WOODHILL FOLD, BUCKLEY WELLS
BURY
GREATER MANCHESTER
BL9 0AL

Title: 265 PROPOSED SITE ELEVATION

Project: UNILATERAL SW

Purpose of Issue: PLANNING

MBNL/TM/H3G Cell ID:
MAN635/88056/BL0387

Drawing No: BRY21703_MAN635_88056_BL0387_GA_REV_B

Issue: B

PROPOSED SITE ELEVATION A

