
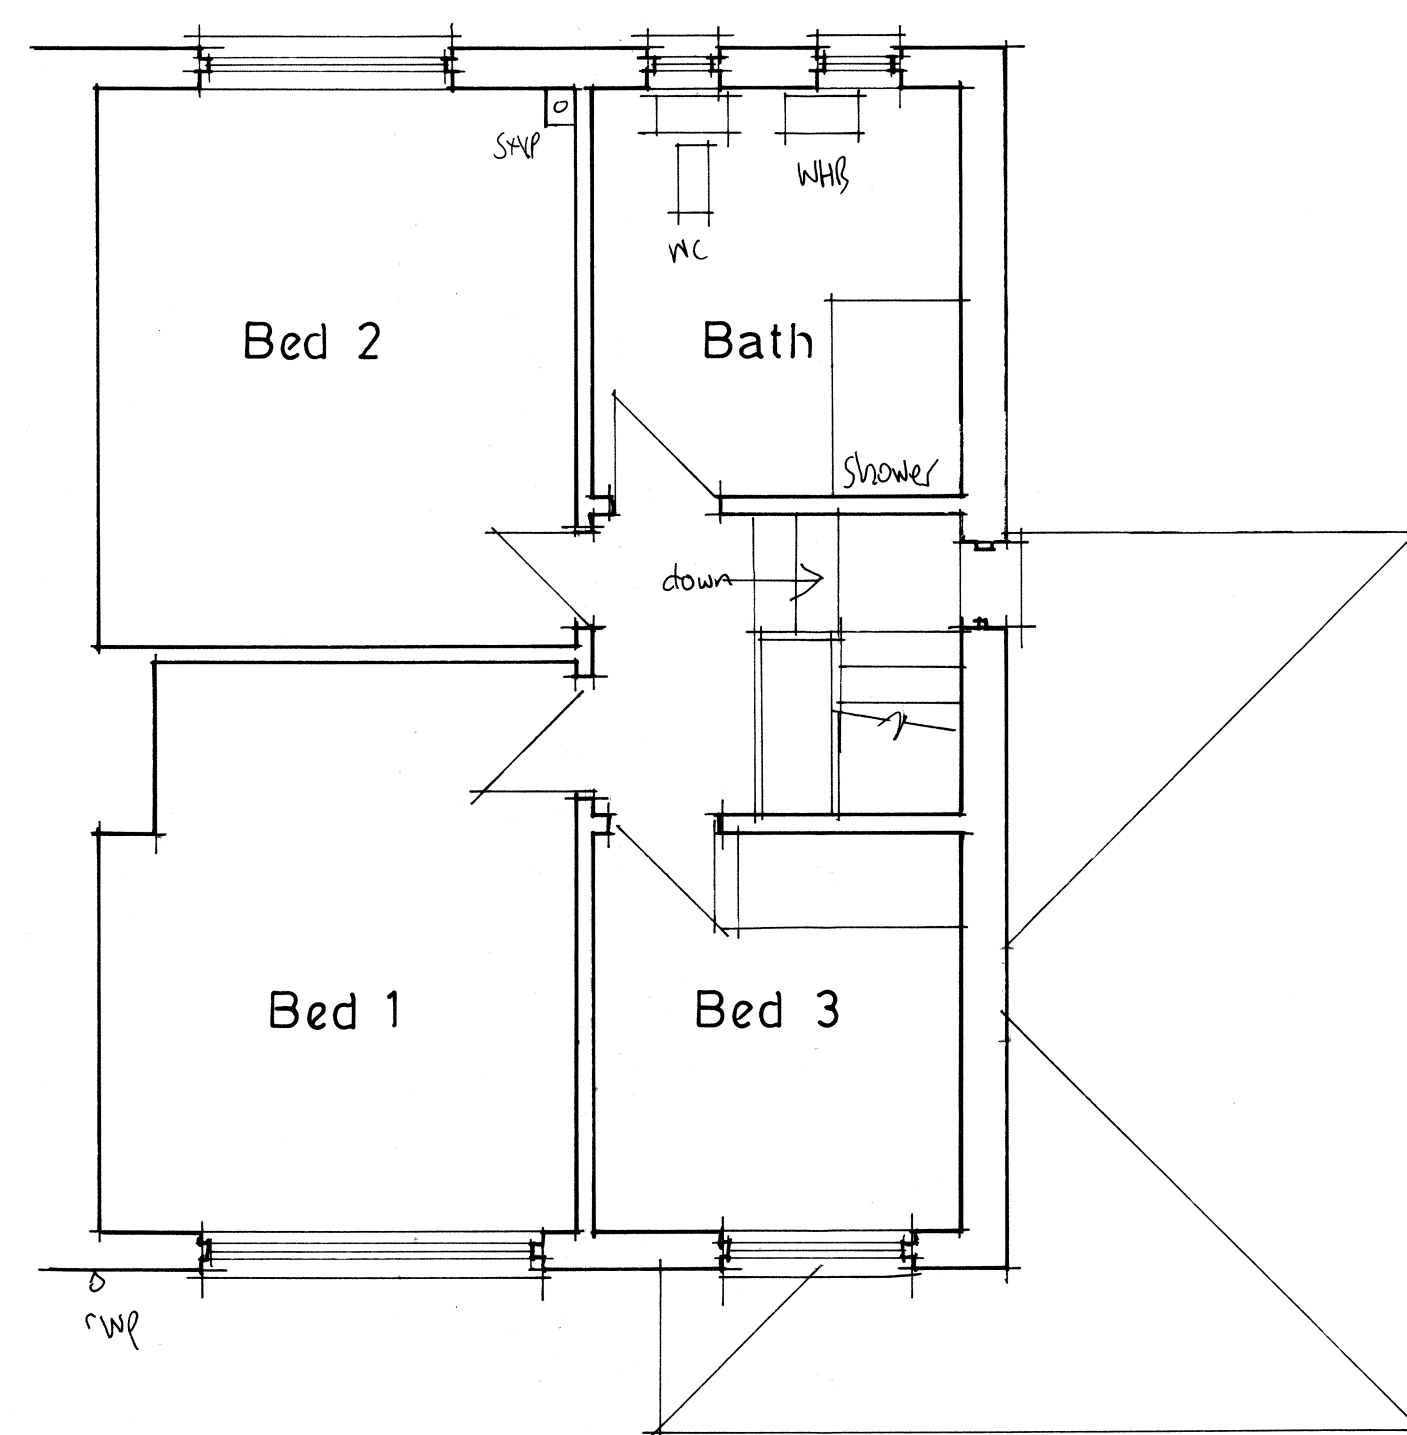


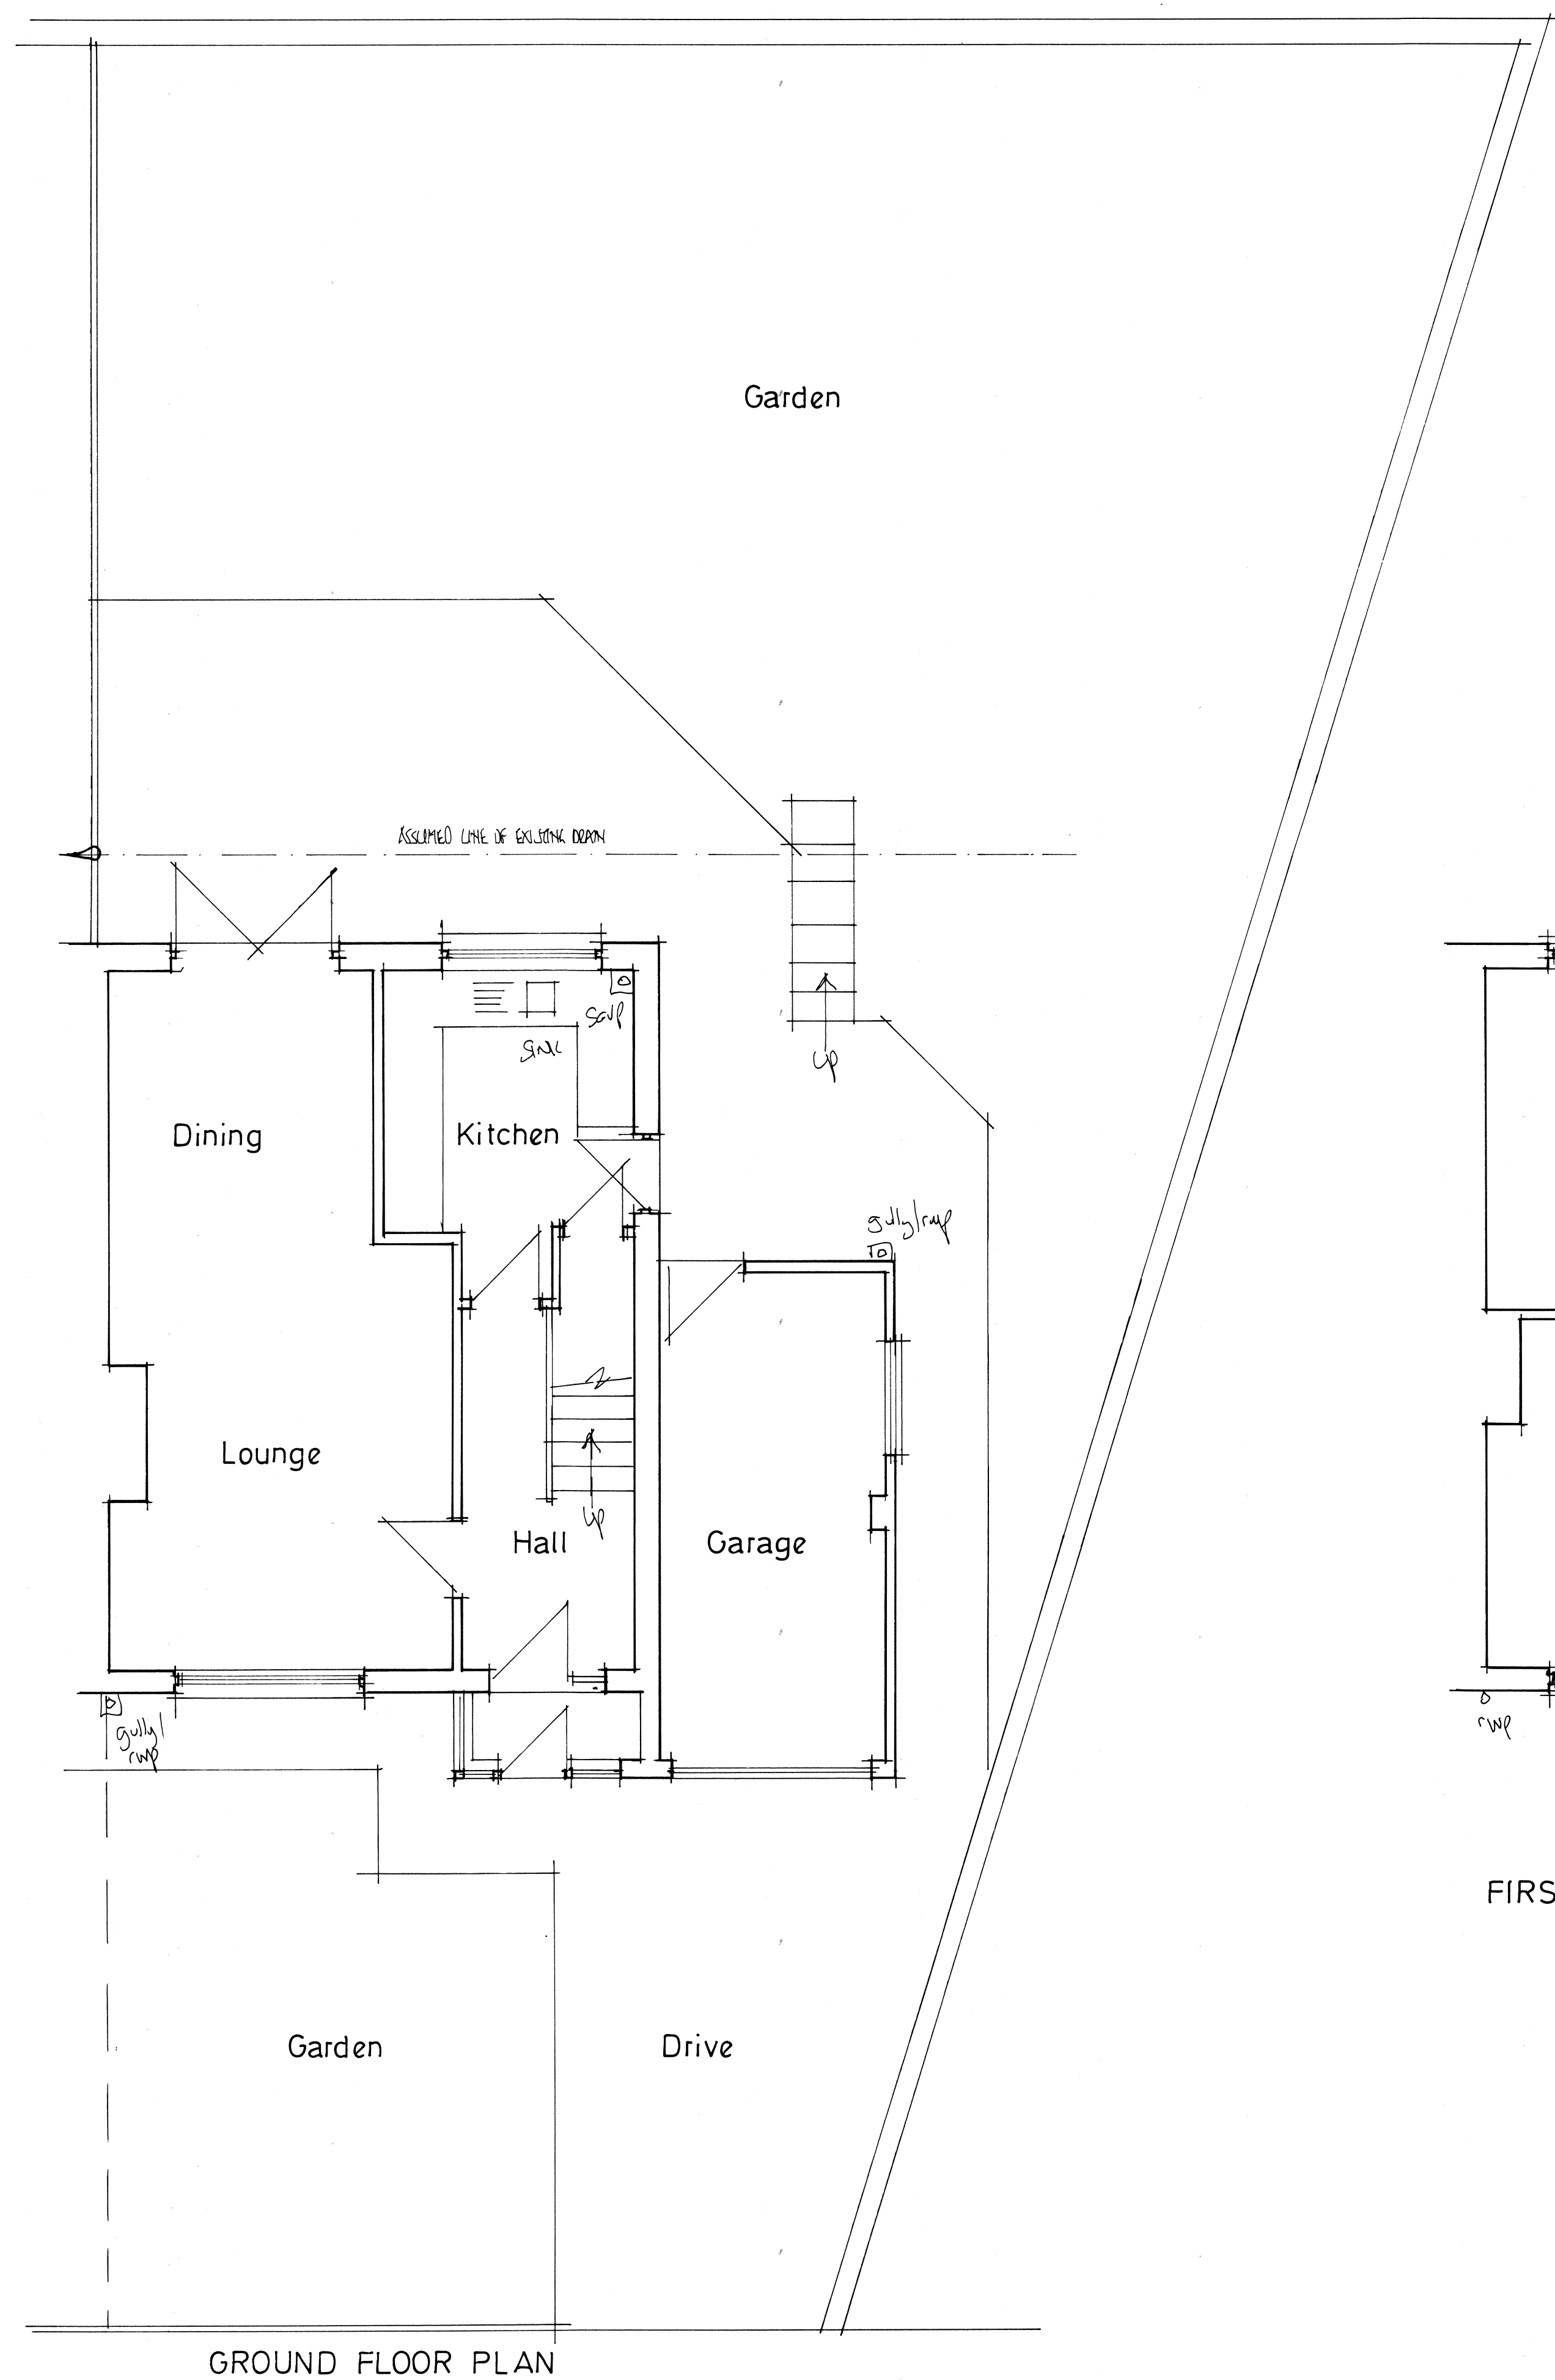

FIRST FLOOR PLAN

PROJECT
 PROPOSED TWO STOREY
 SIDE EXTENSION.
DRAWING TITLE
 EXISTING LAYOUTS.
CLIENT
 MRS. BETH ALLEN.
ADDRESS
 6, BRAMWORTH AVE,
 RAMSBOTTOM. BLO 9ET.
SCALE 1:50@A1 DATE OCT 2021.
DRAWING No
 ADL 10215712/1.