


6. Bramworth Avenue, Ramsbottom, Bury, BL0 9EJ

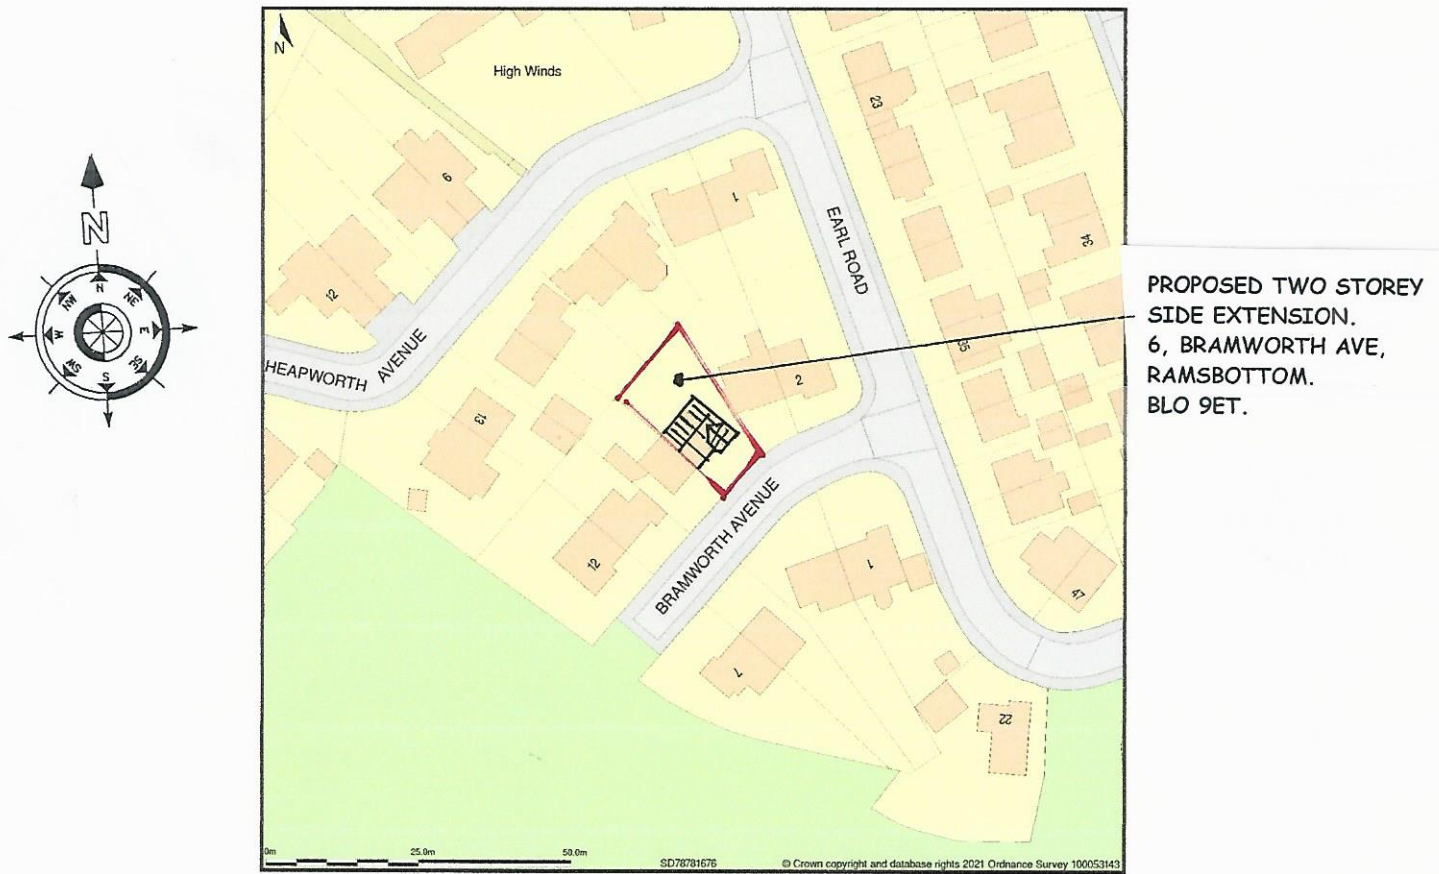

Site Plan shows area bounded by: 378710.44, 416697.16, 378851.86, 416838.58 (at a scale of 1:1250), OSGridRef: SD78781676. The representation of a road, track or path is no evidence of a right of way. The representation of features as lines is no evidence of a property boundary.

Produced on 11th Oct 2021 from the Ordnance Survey National Geographic Database and incorporating surveyed revision available at this date. Reproduction in whole or part is prohibited without the prior permission of Ordnance Survey. © Crown copyright 2021. Supplied by www.buyaplan.co.uk a licensed Ordnance Survey partner (100053143). Unique plan reference: #00675077-395066

Ordnance Survey and the OS Symbol are registered trademarks of Ordnance Survey, the national mapping agency of Great Britain. Buy A Plan logo, pdf design and the www.buyaplan.co.uk website are Copyright © Pass Inc Ltd 2021

PROJECT

**PROPOSED TWO STOREY
SIDE EXTENSION.**

DRAWING TITLE

LOCATION PLAN.

CLIENT

MRS. BETH ALLEN.

ADDRESS

**6, BRAMWORTH AVE,
RAMSBOTTOM. BL0 9ET.**

SCALE

SCALE 1:1250@A4.

DATE

OCT 2021.

DRAWING No

ADL 10215712/5.