


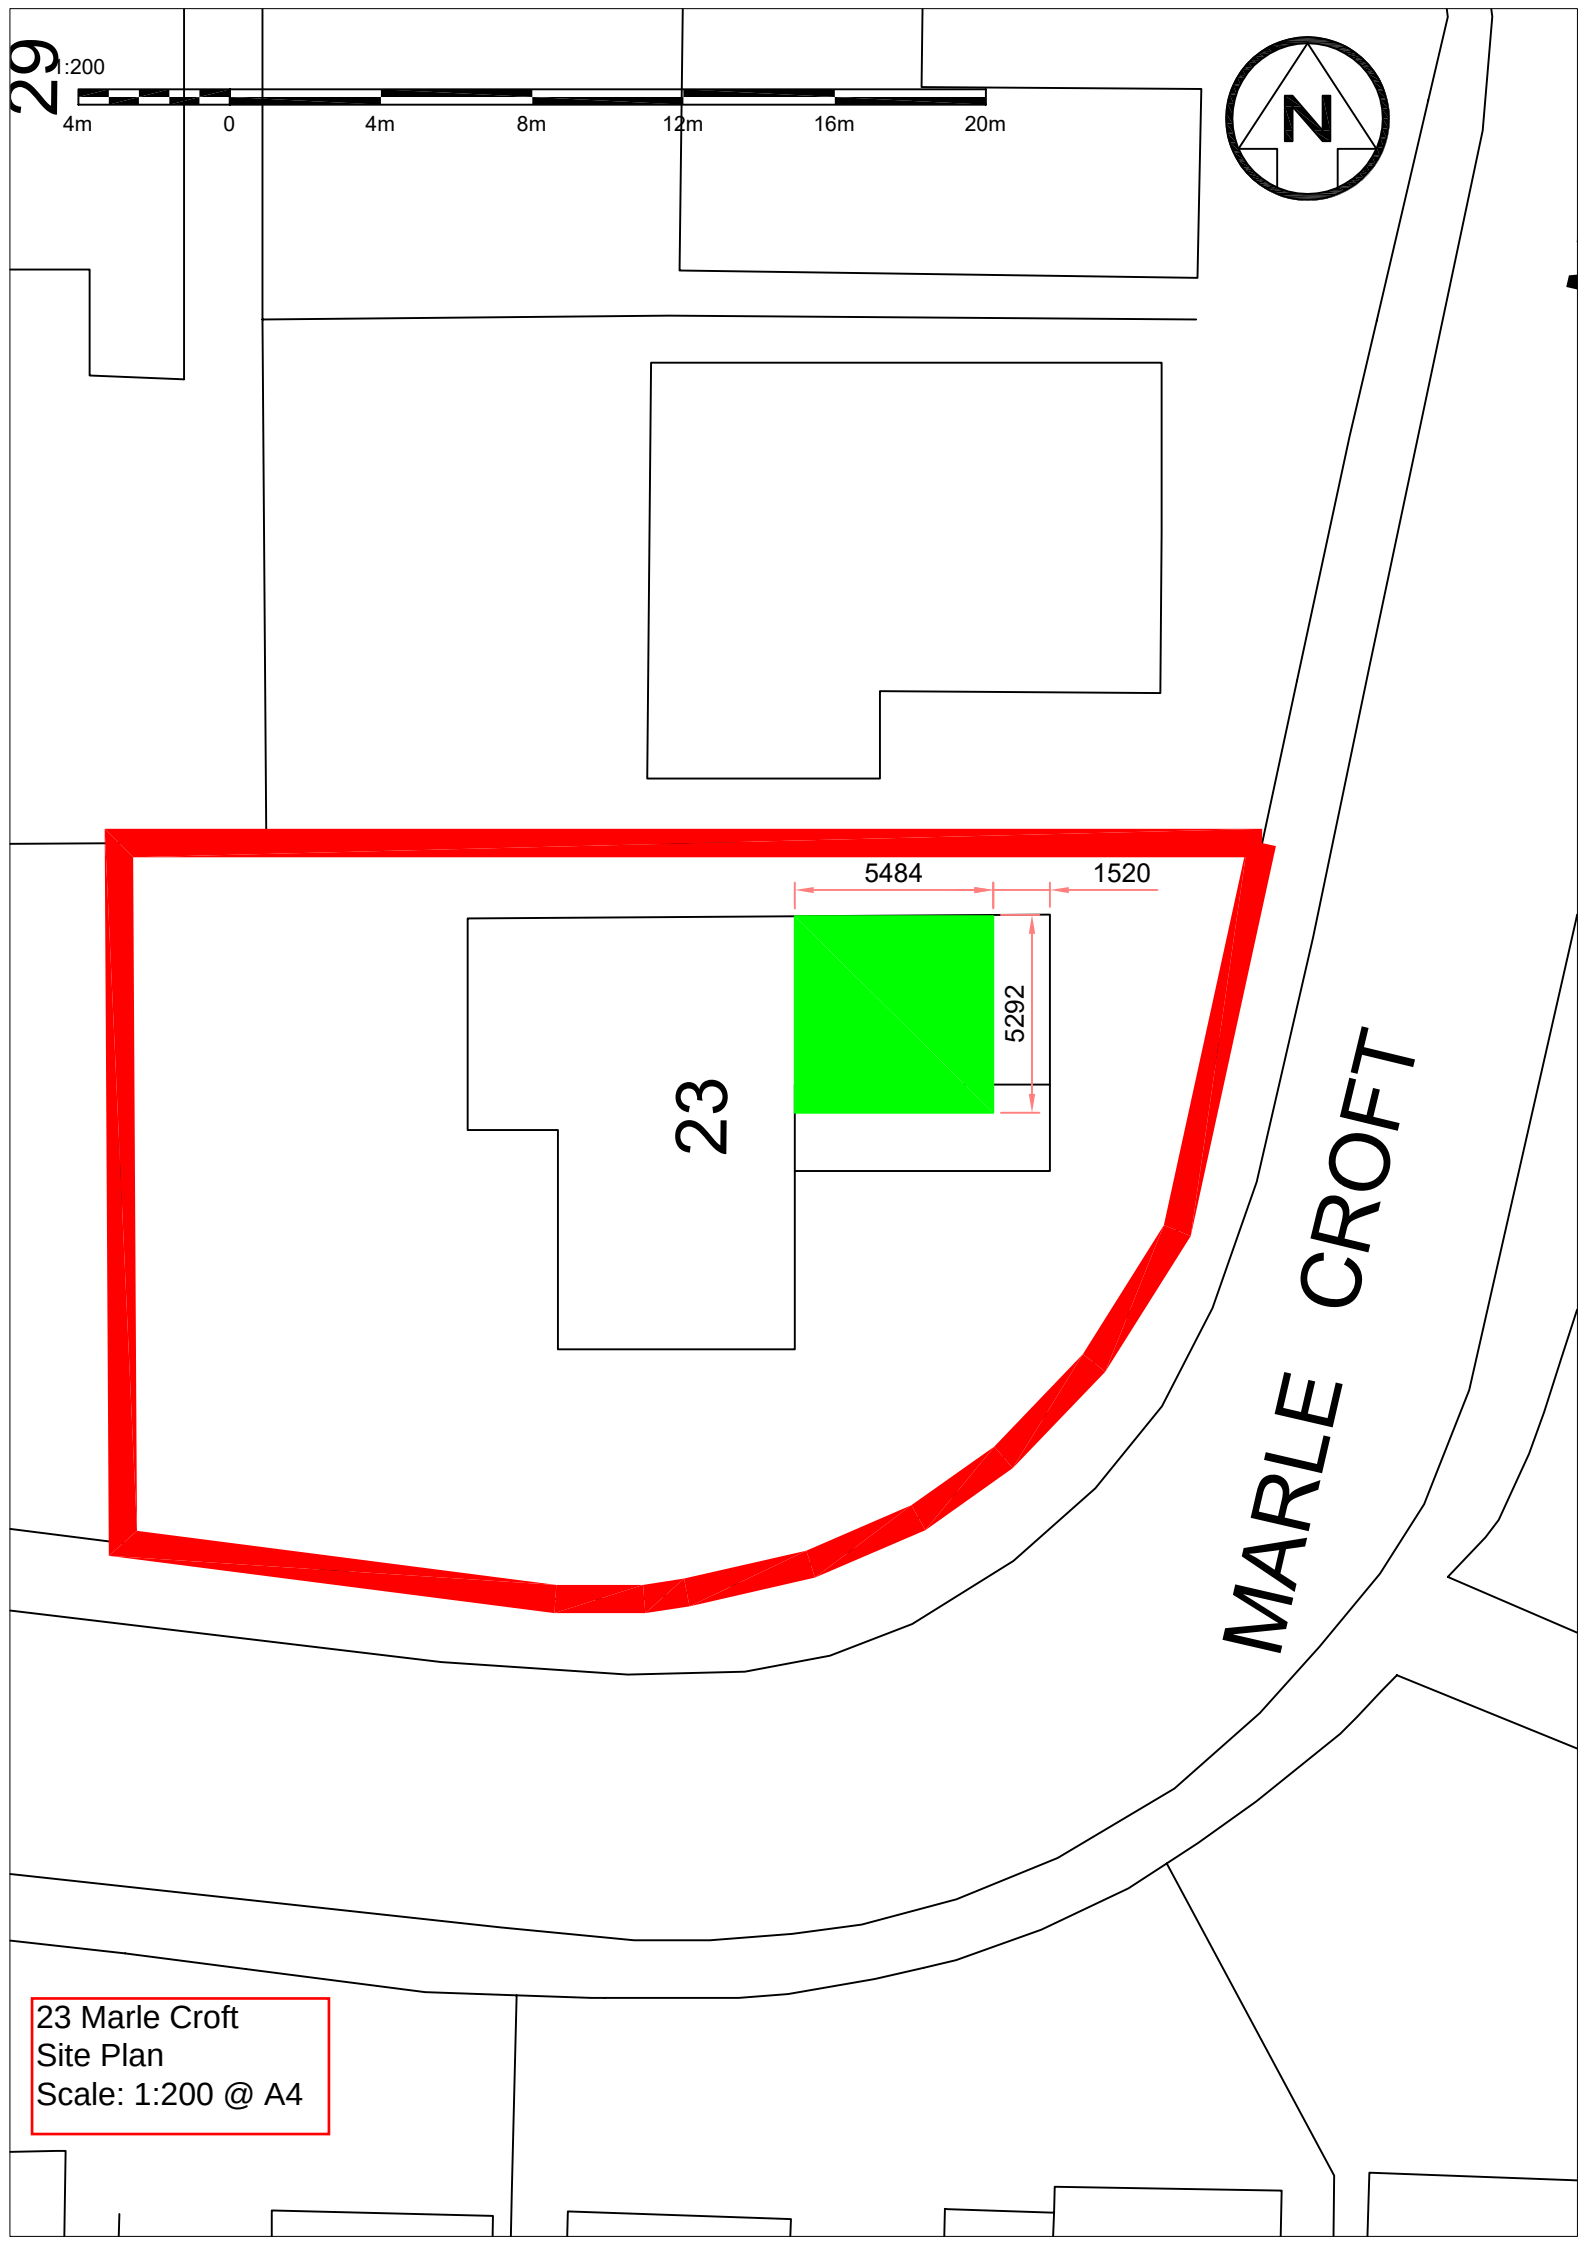

29

1:200
4m

0

4m

8m

12m

16m

20m



23

5484

1520

5292

MARLE CROFT

23 Marle Croft
Site Plan
Scale: 1:200 @ A4