


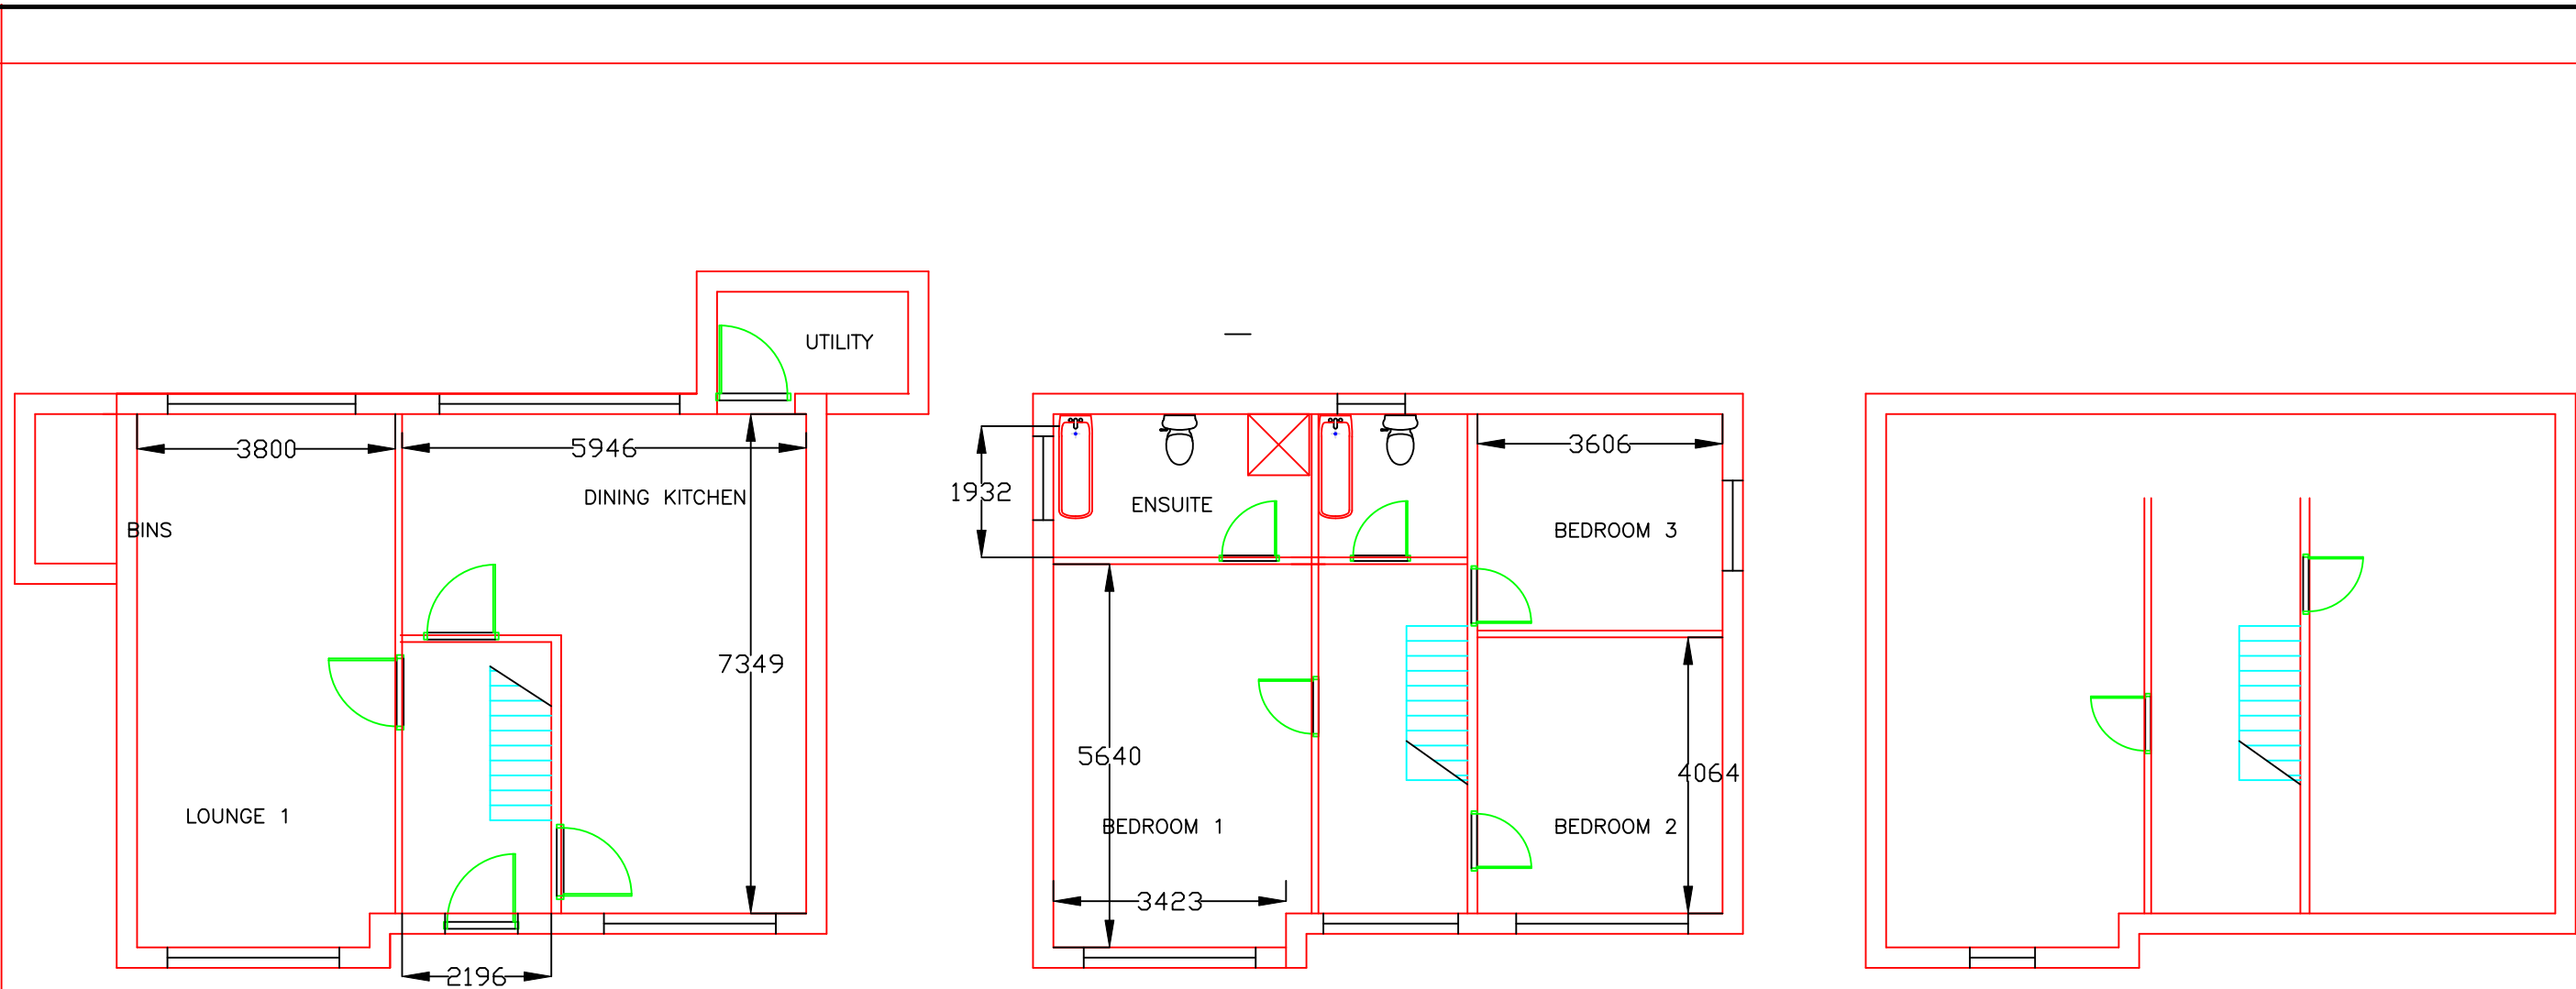

GROUND FLOOR

FIRST FLOOR

SECOND FLOOR



CLIENT AYAZ KHAWAJA	JOB LAND ADJACENT TO 7 RINGLEY DRIVE & 11 DOVEHOUSE CLOSE WHITEFIELD M45 7PE	TITLE PROPOSED DEVELOPMENT FLOOR PLANS PARAGRAPH 3	DRAWN DH		RFP SURVEYS	Consulting Engineers Tel: 0161 655 3703 Fax: 0161 655 3150 920 Edenfield Road, Norden, Rochdale, OL12 7SS
			DATE	AUG 2021	CHECKED	
			SCALE	1 : 100@A1	APPROVED	
			DRG No. 21082/14		REV	