




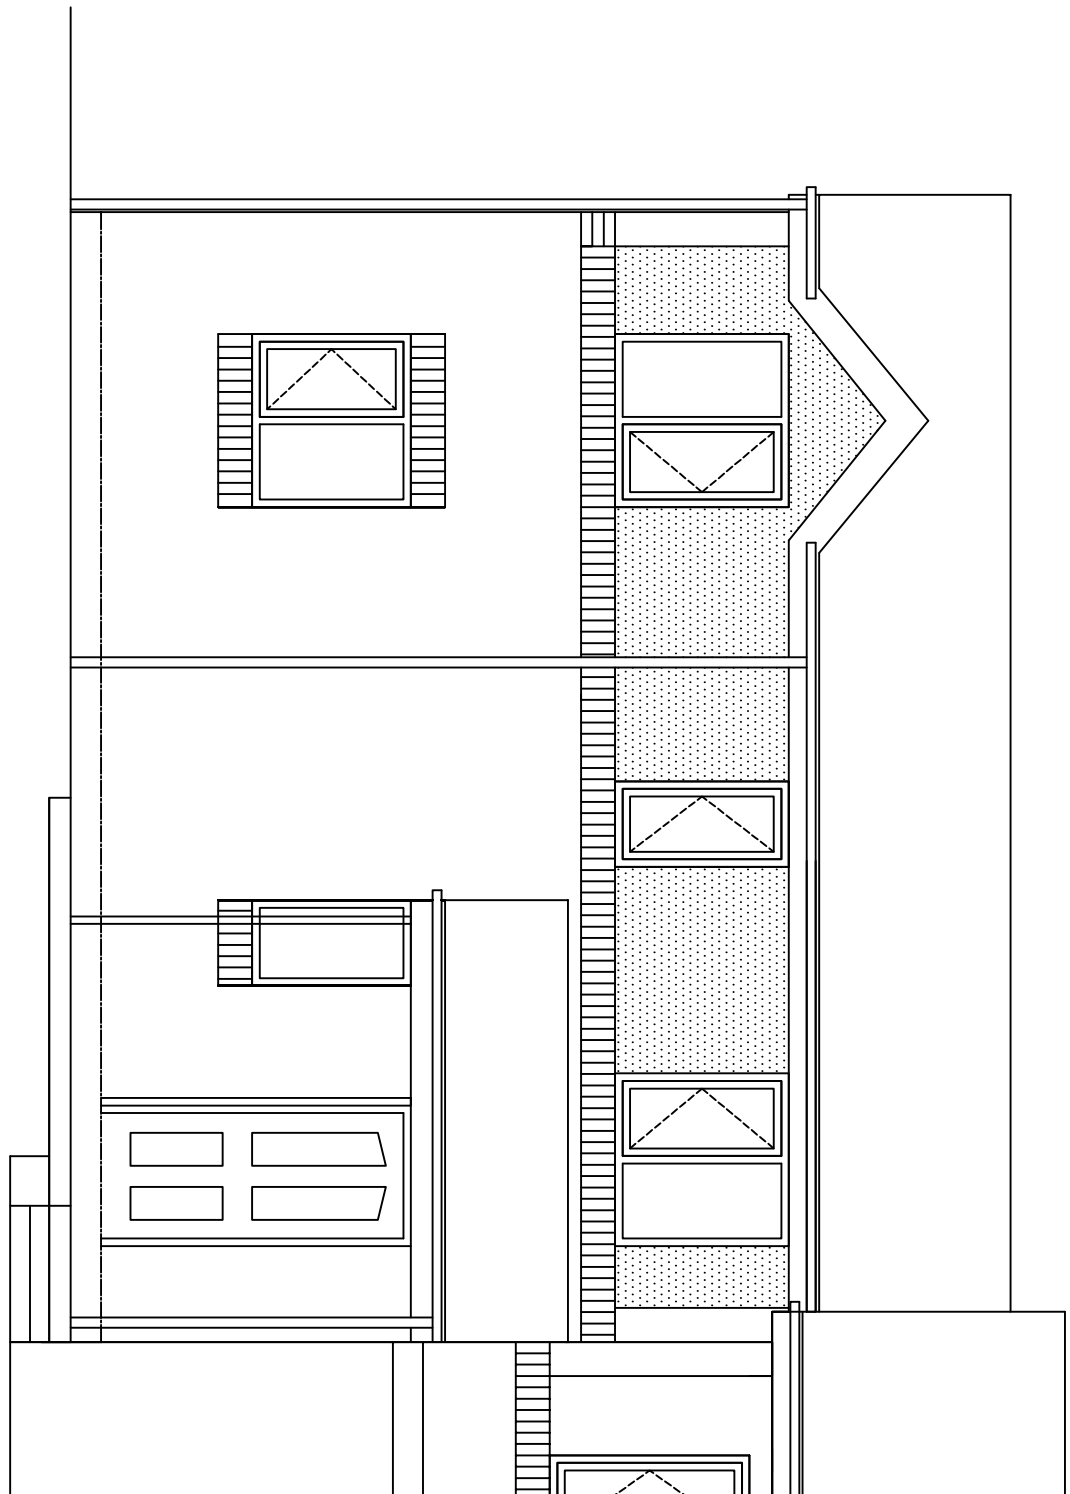


existing front elevation

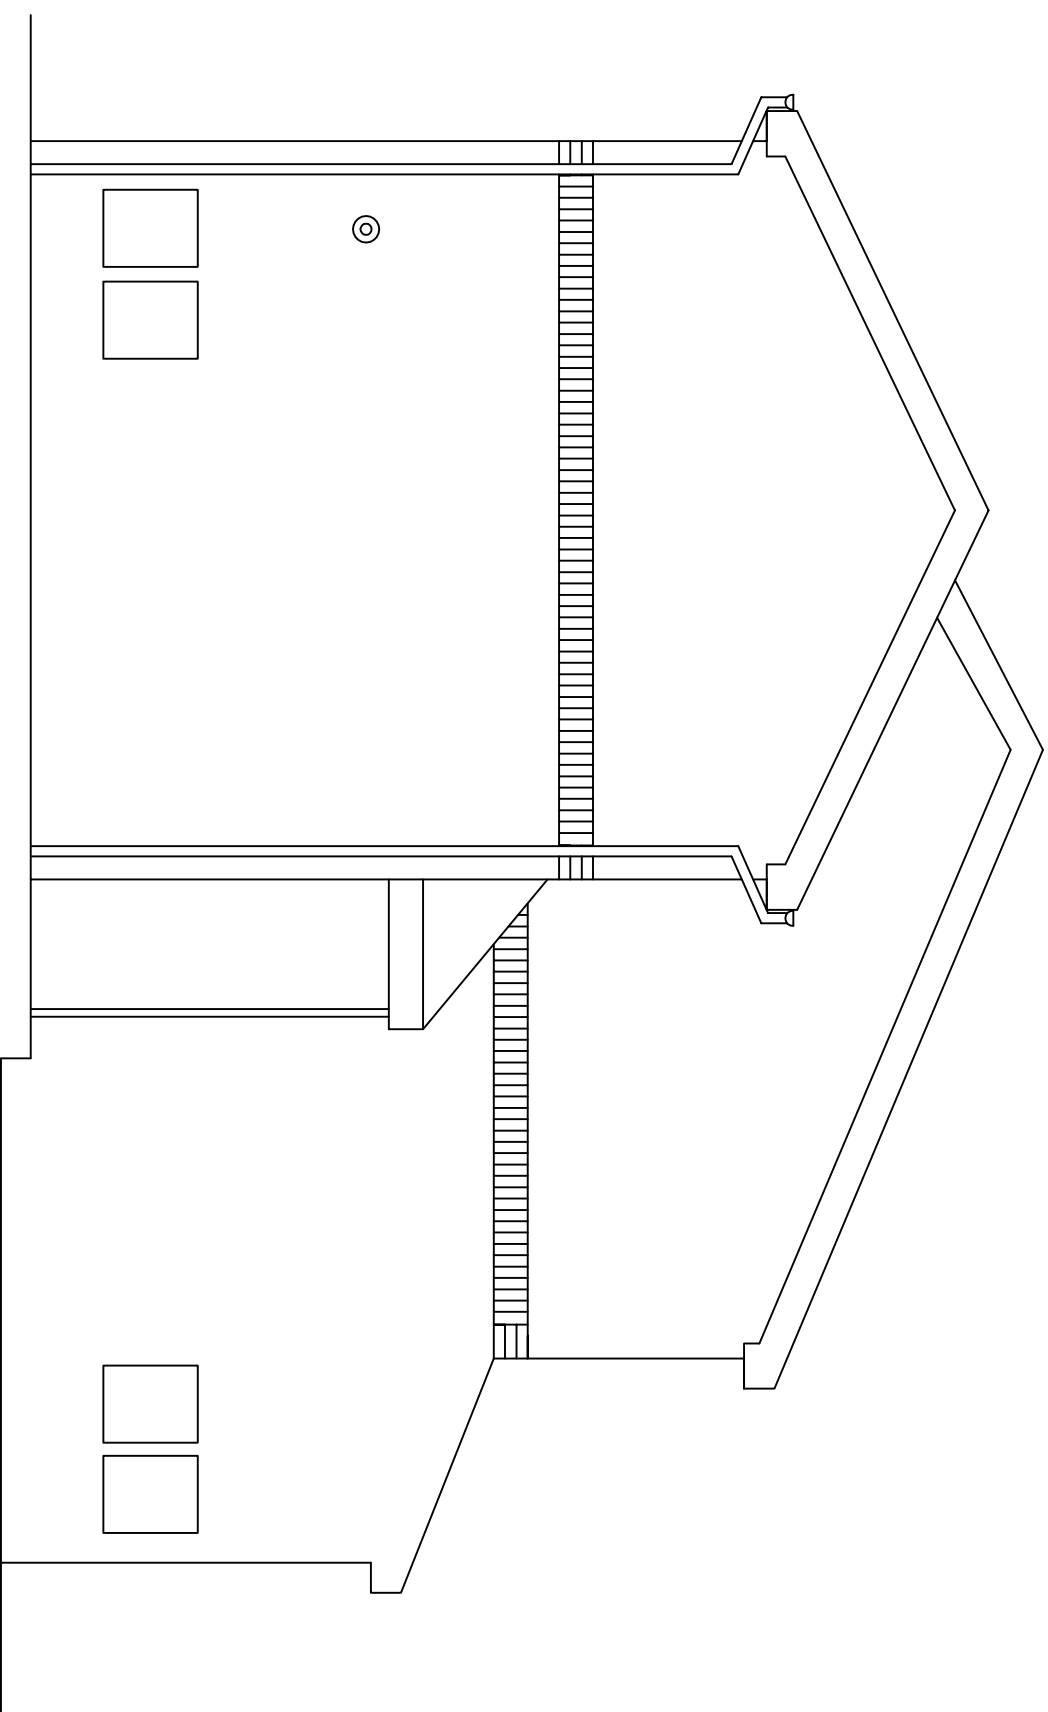


existing side elevation

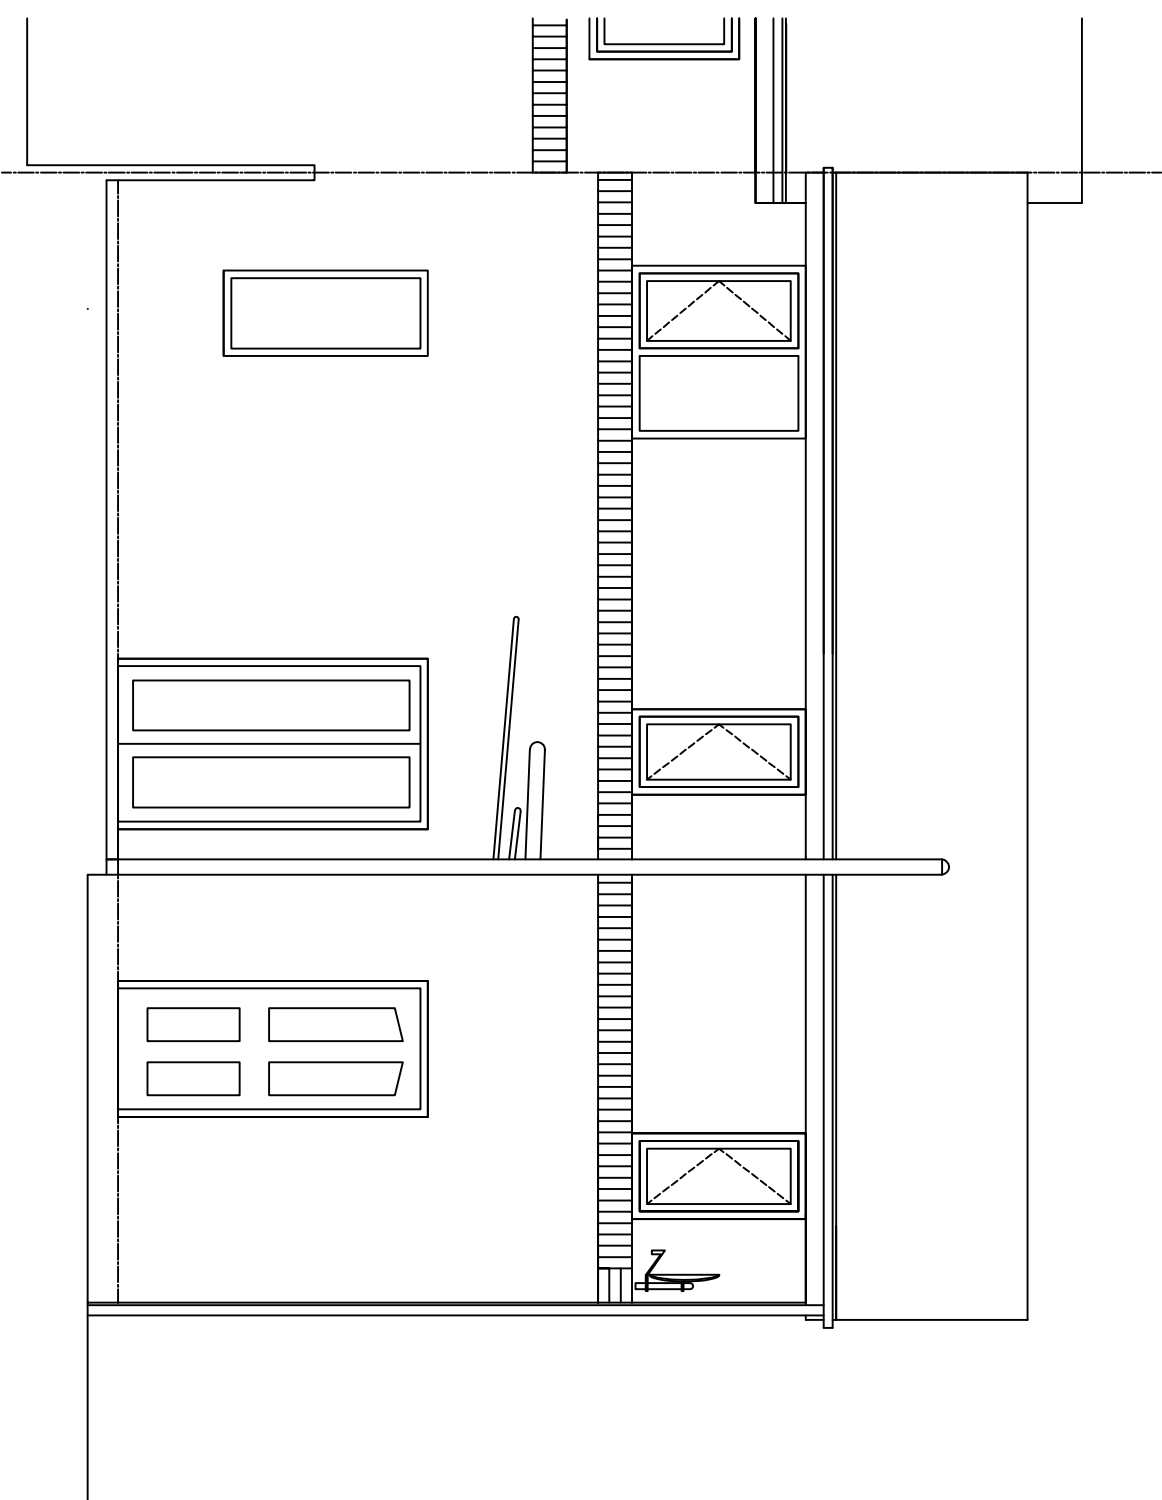

existing rear elevation

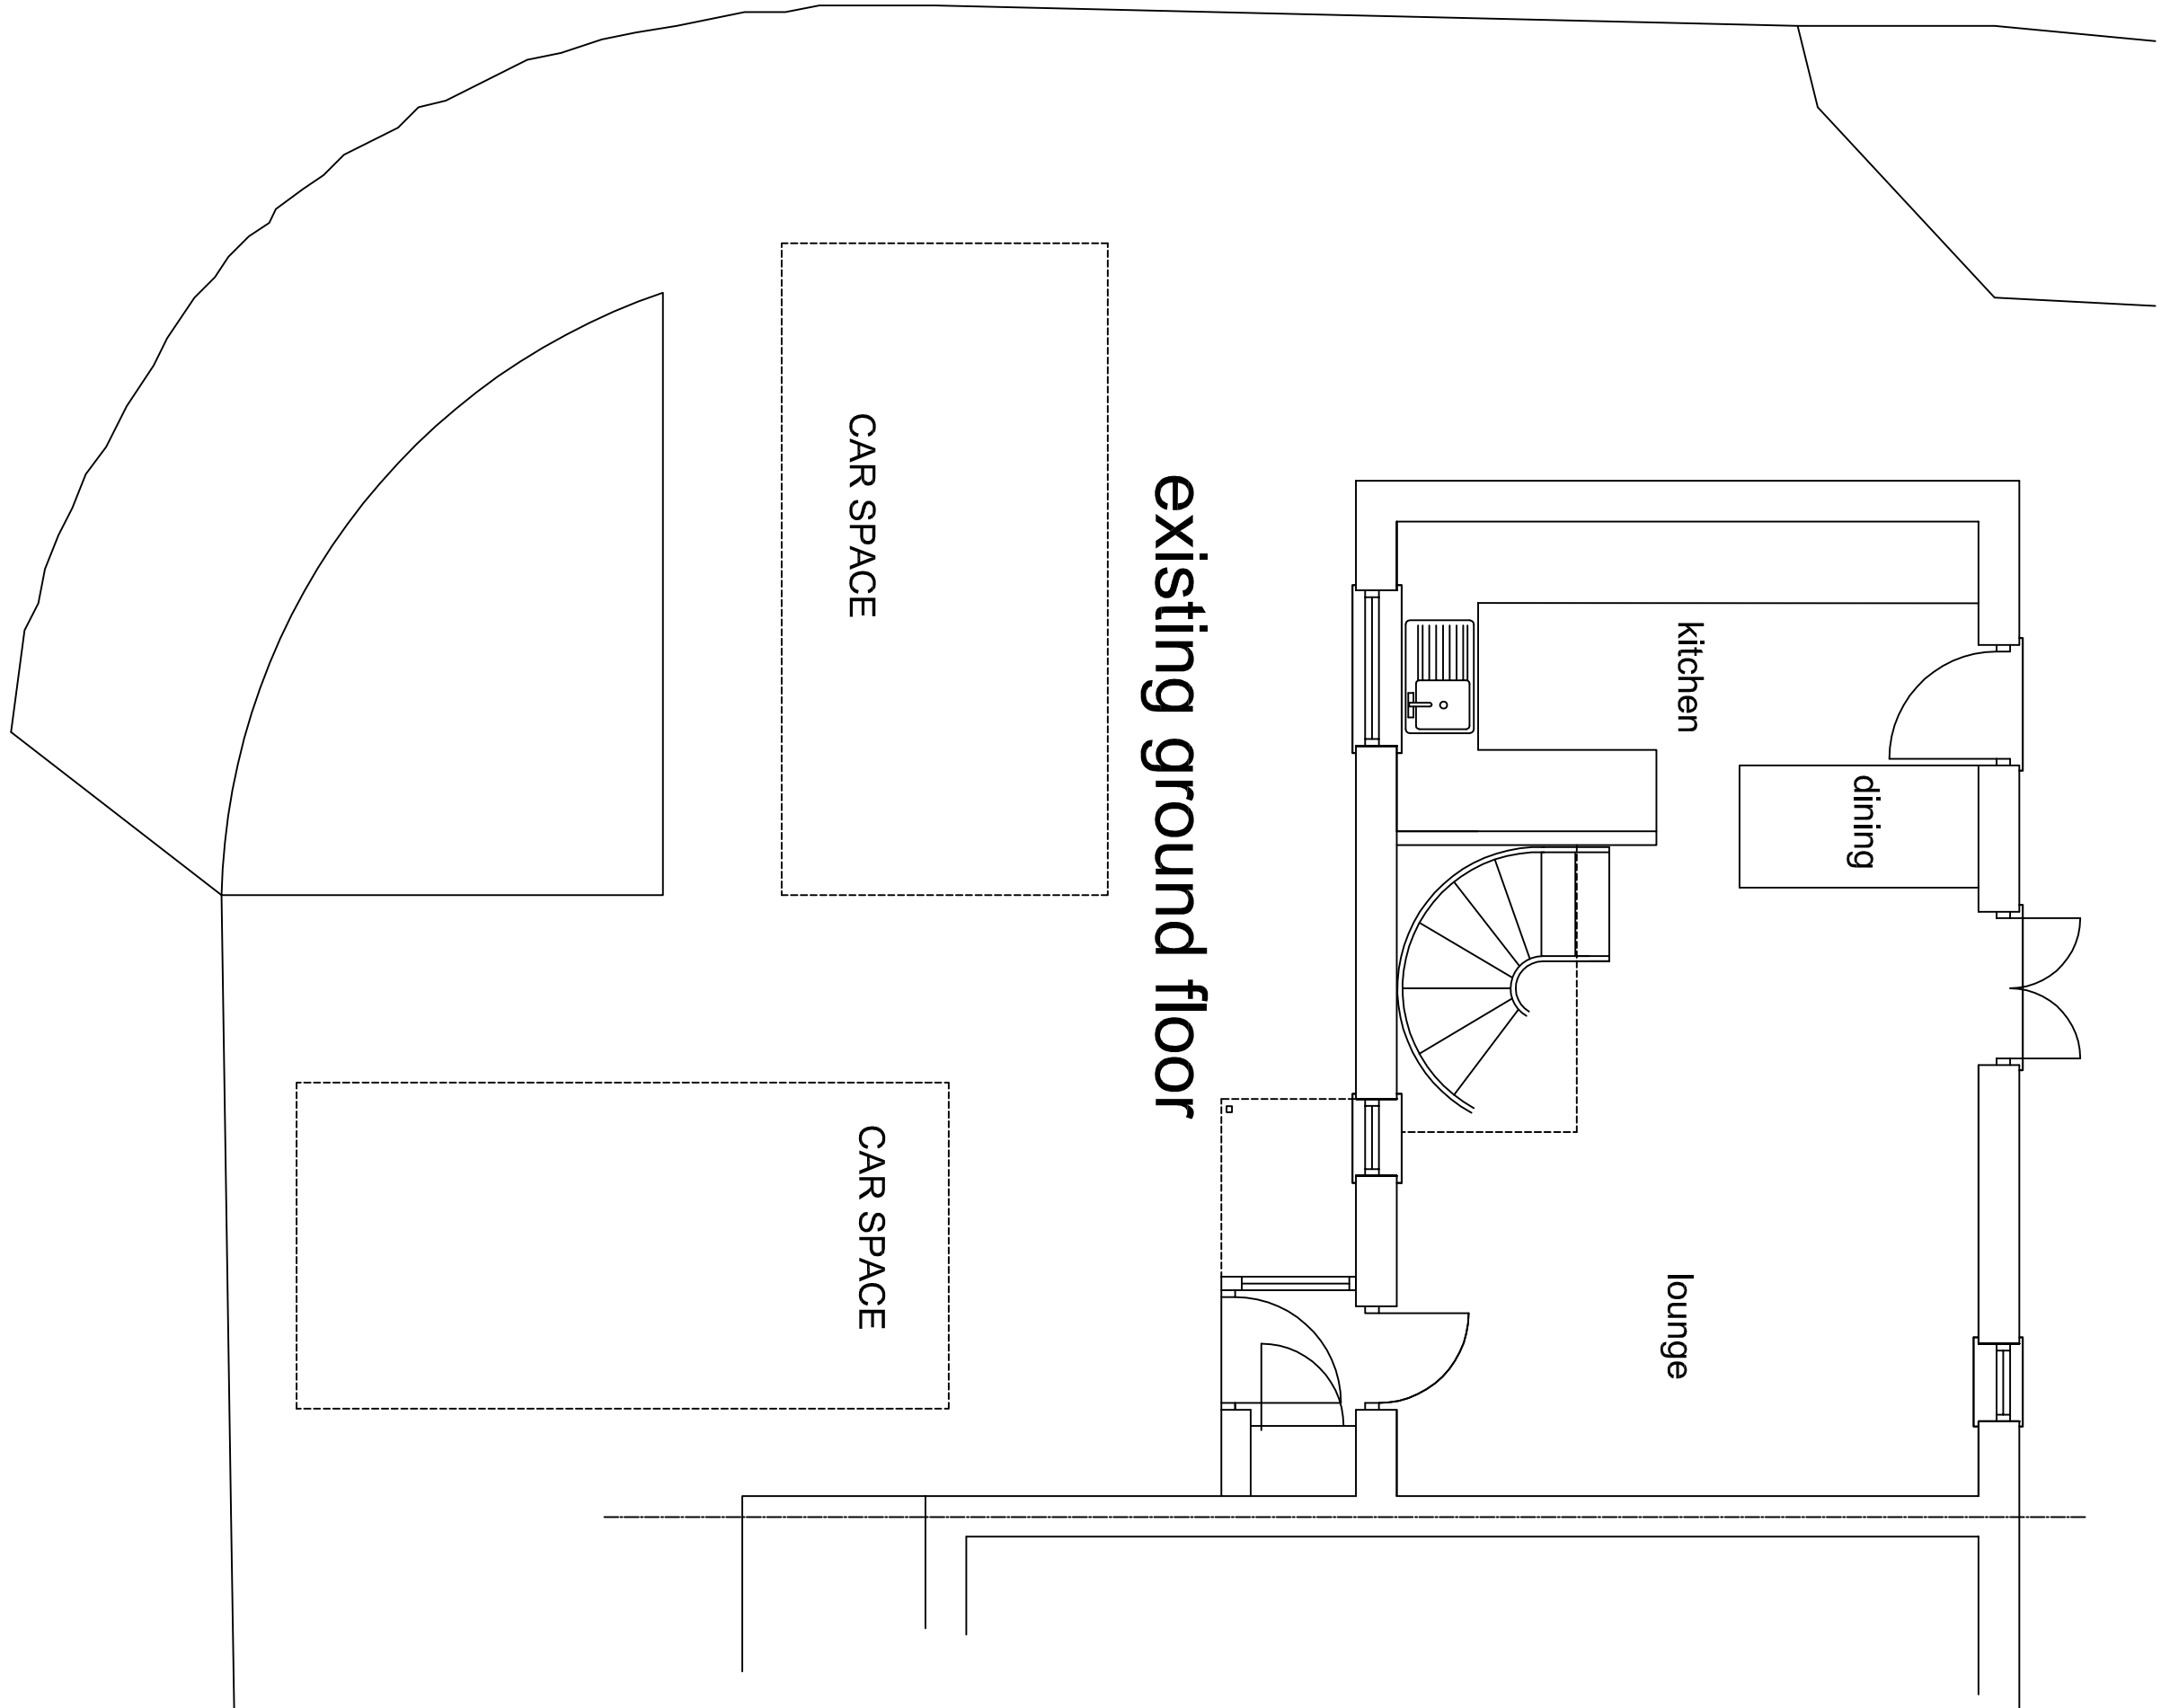

existing ground floor

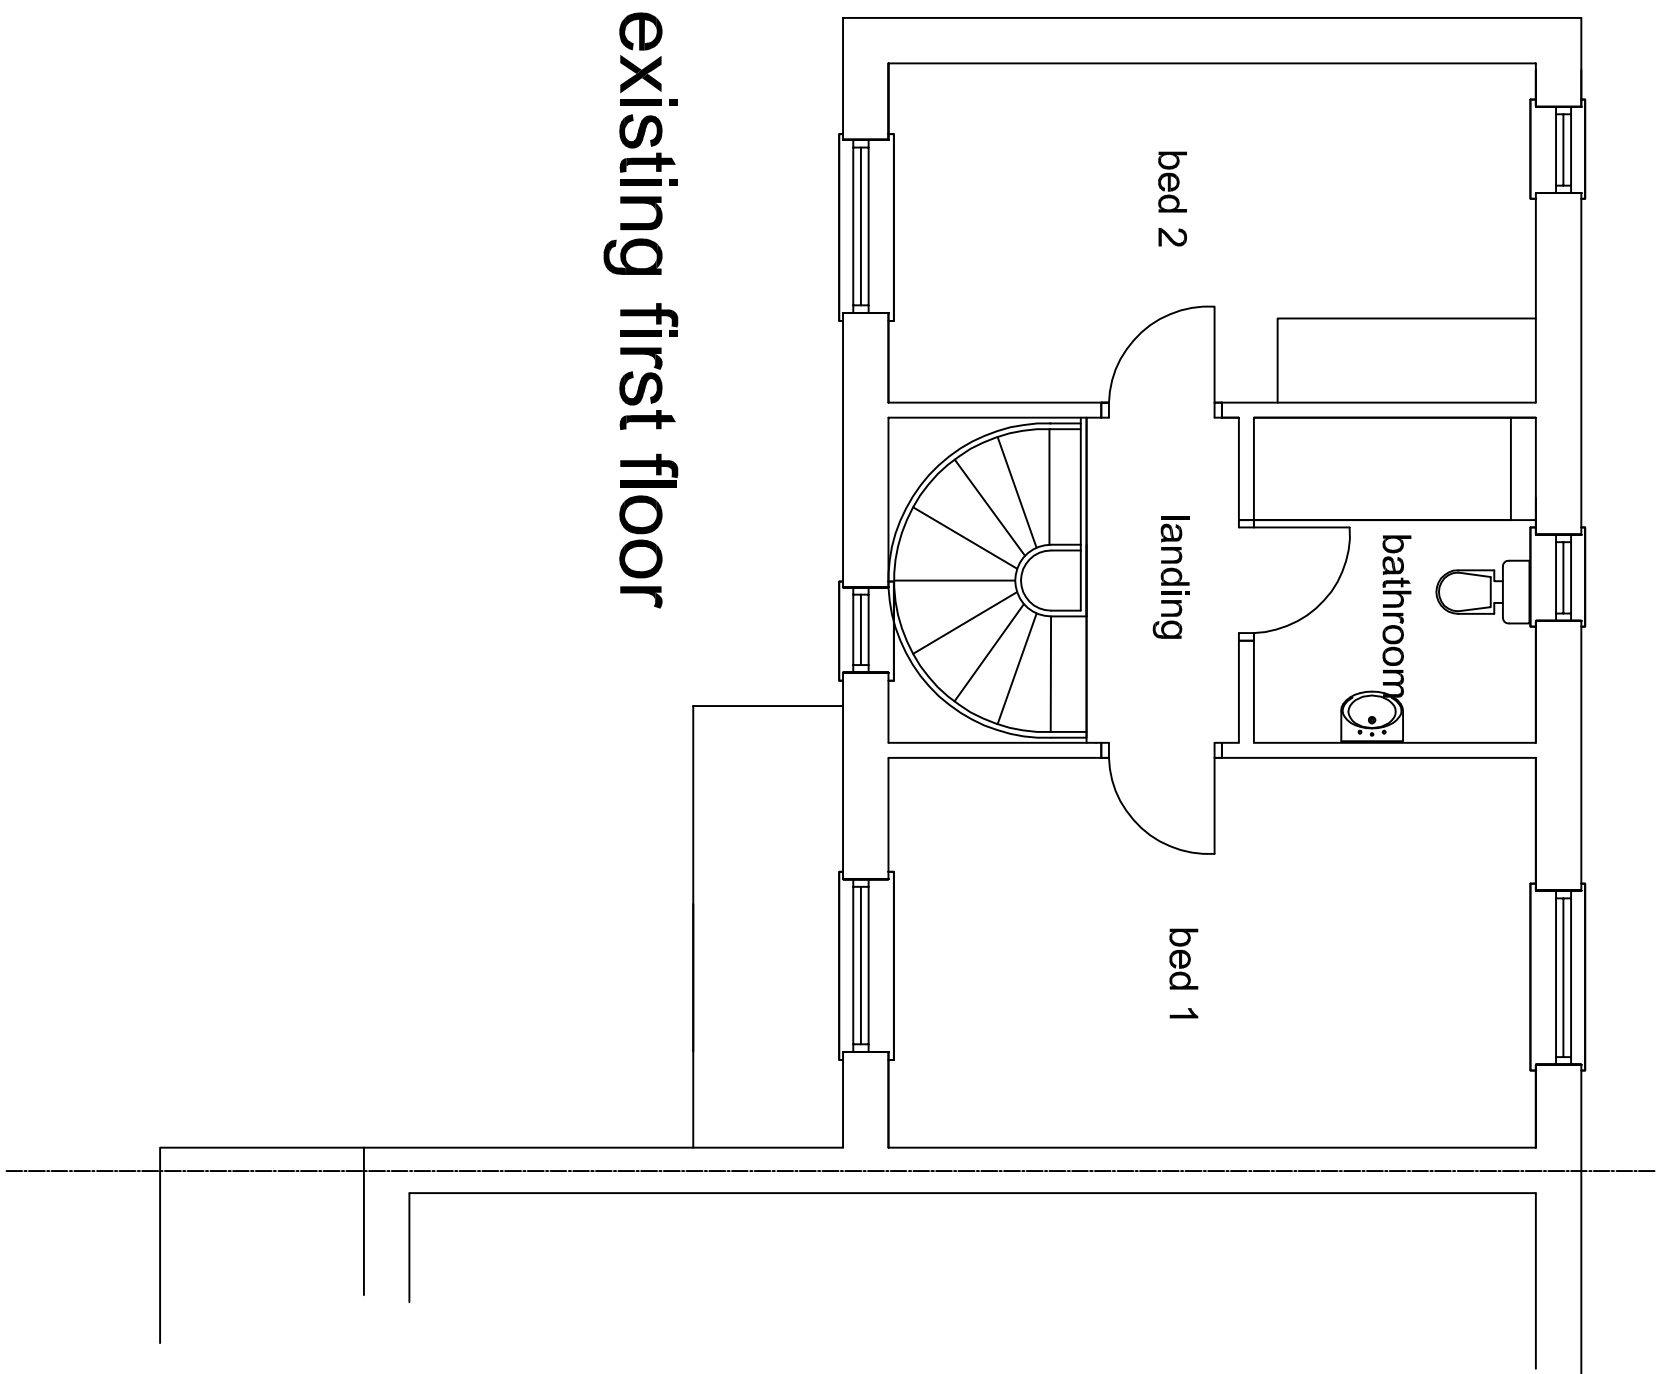

existing first floor

A				17-05-2022			
REV	DESCRIPTION			CHECK	DATE		
CLIENT							
Mrs Brenda Cronshaw							
1, Roseberry Close, Ramsbottom, BL0 9FQ							
PROJECT							
Proposed Single Storey Front Kitchen/Utility Room							
Extension & minor alterations to the rear							
DRAWING							
Existing Plans and Elevations							
SCALE	DATE		DRAWN		CHECKED		
1:50 @ A1	May 2022		tb				
DRAWING NO.	CAD REFERENCE NO.		REVISION				
2135BC/01			A				