


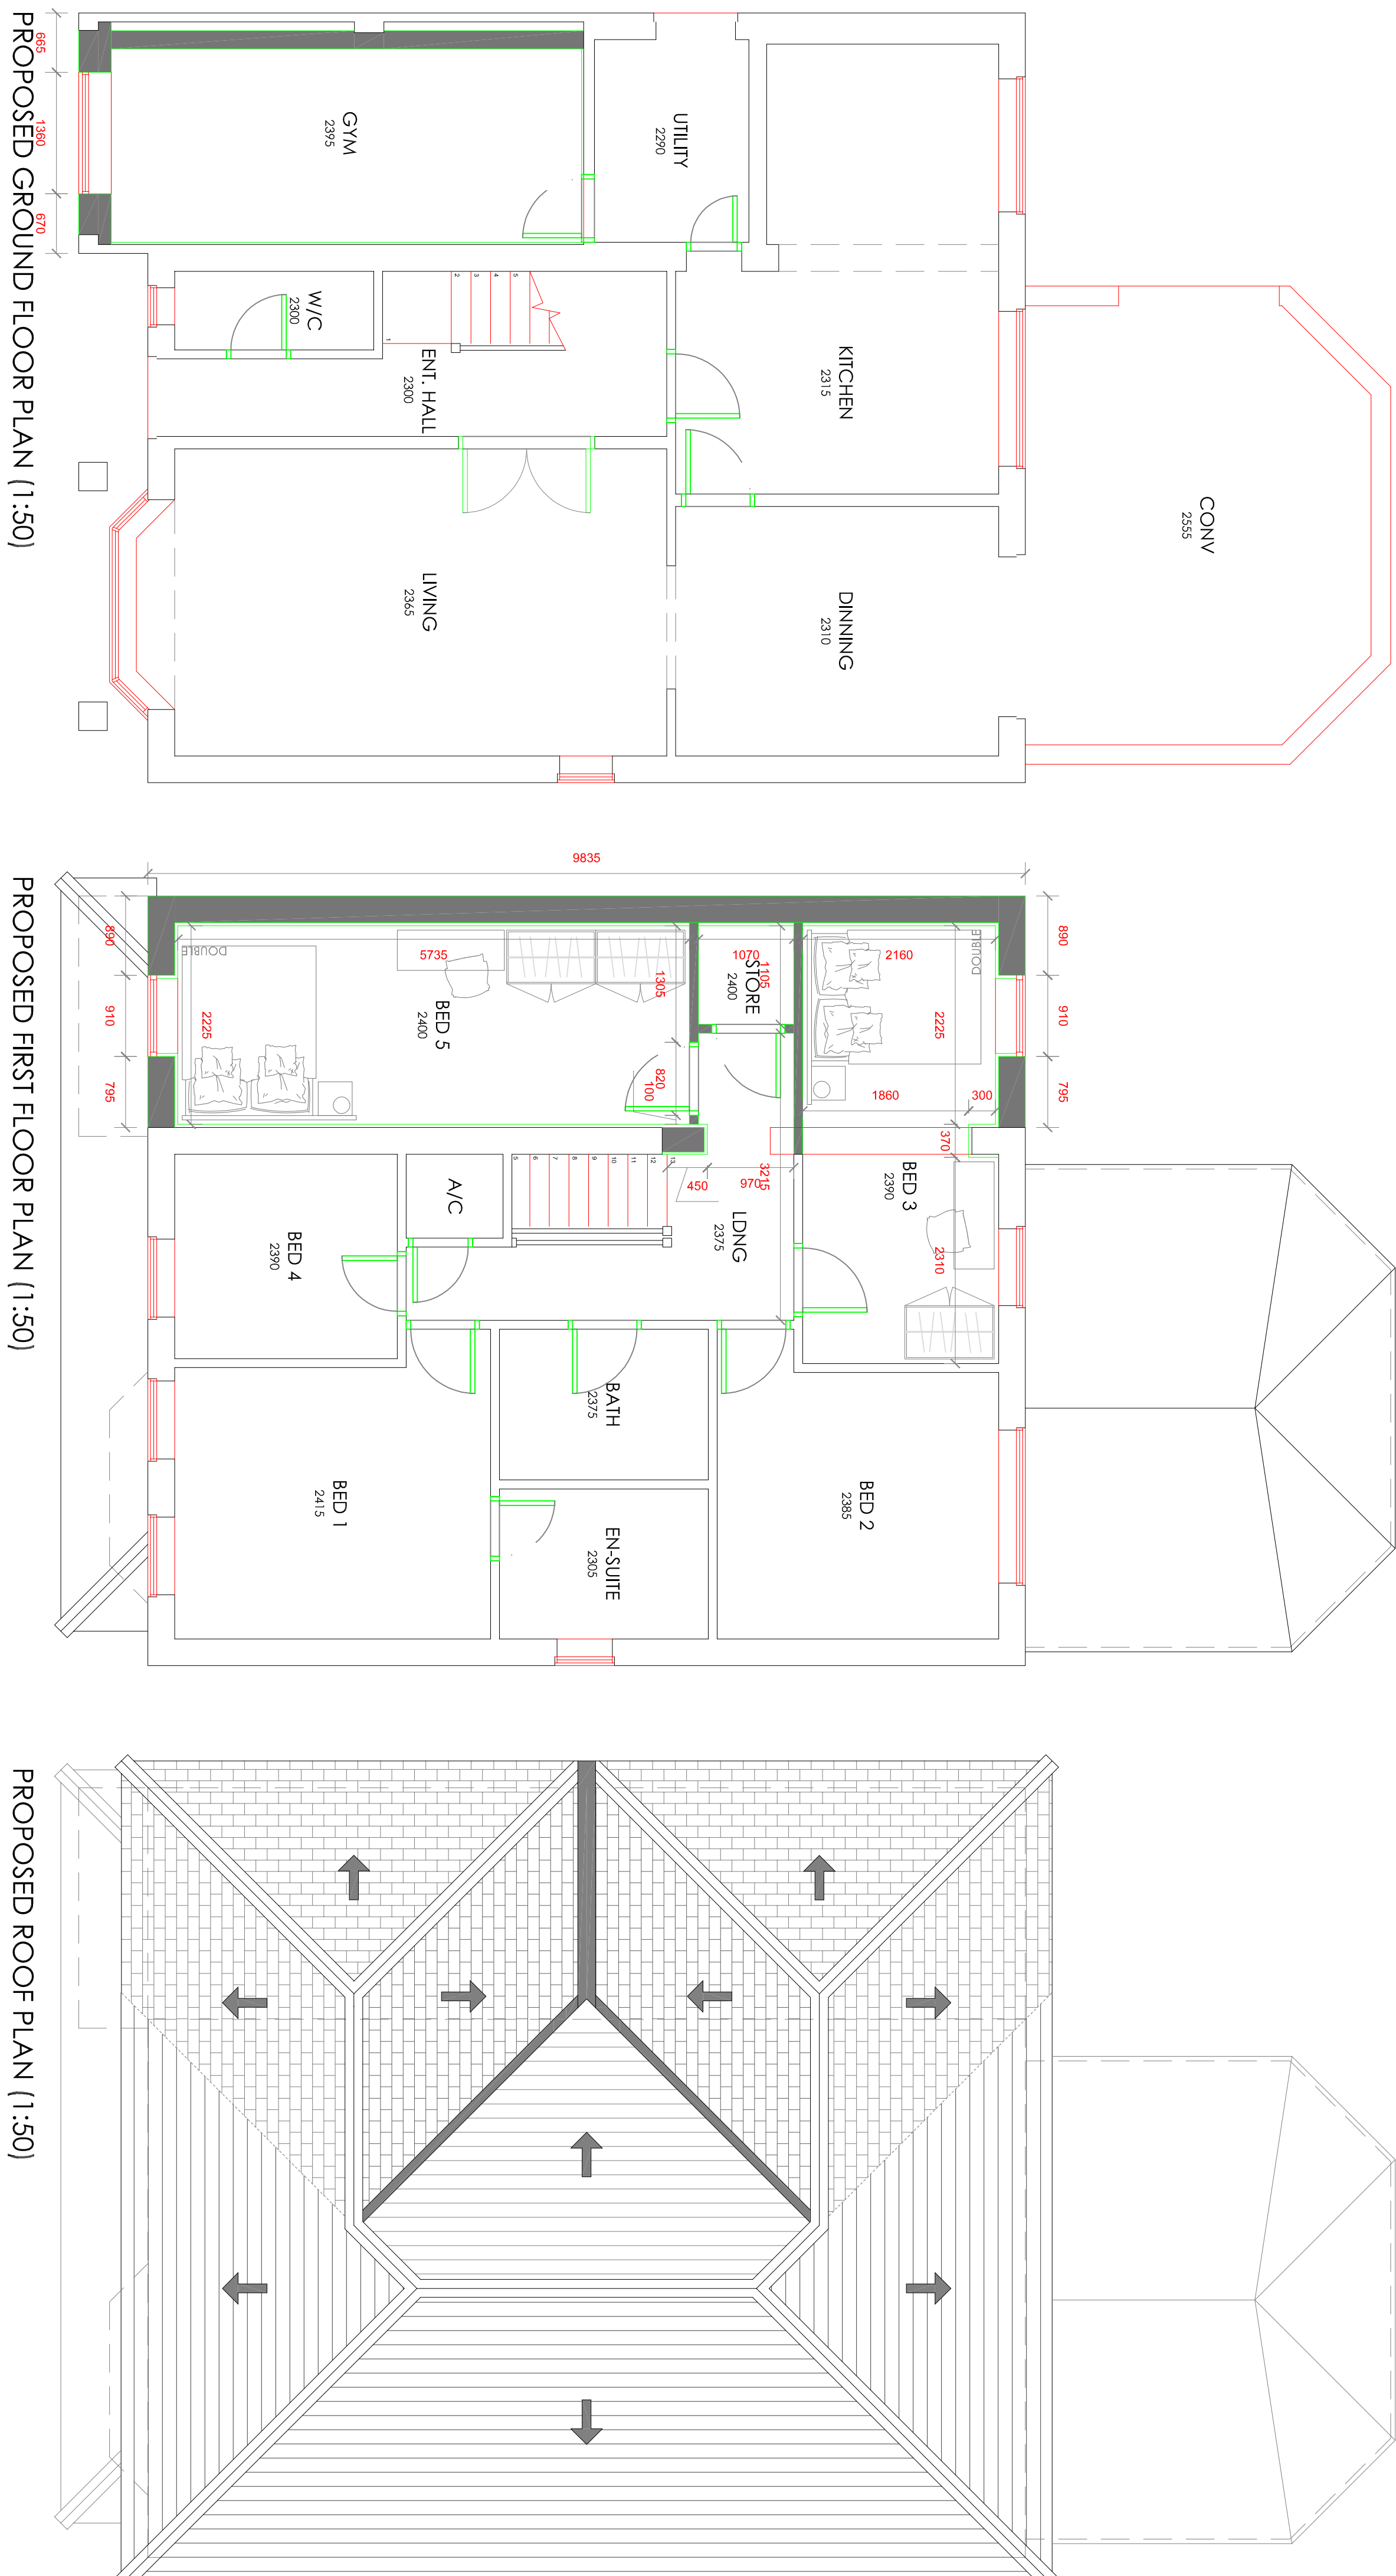

PROJECT REF	006
DRAWING REF	101 A
SCALE	1:50 @ A1
DATE	FEB '26
CLIENT	MRS MILLER 79 GREENBANK ROAD RADCLIFFE MANCHESTER M26 4FR
PROJECT	GARAGE CONVERSION FIRST FLOOR SIDE EXTENSION
DRAWING TITLE	PROPOSED FLOOR PLANS PLANNING
A	CHANGES MADE AS PER PLANNING OFFICERS REQUEST ISSUED FOR PLANNING APPROVAL
03.08.2025	20.07.25