


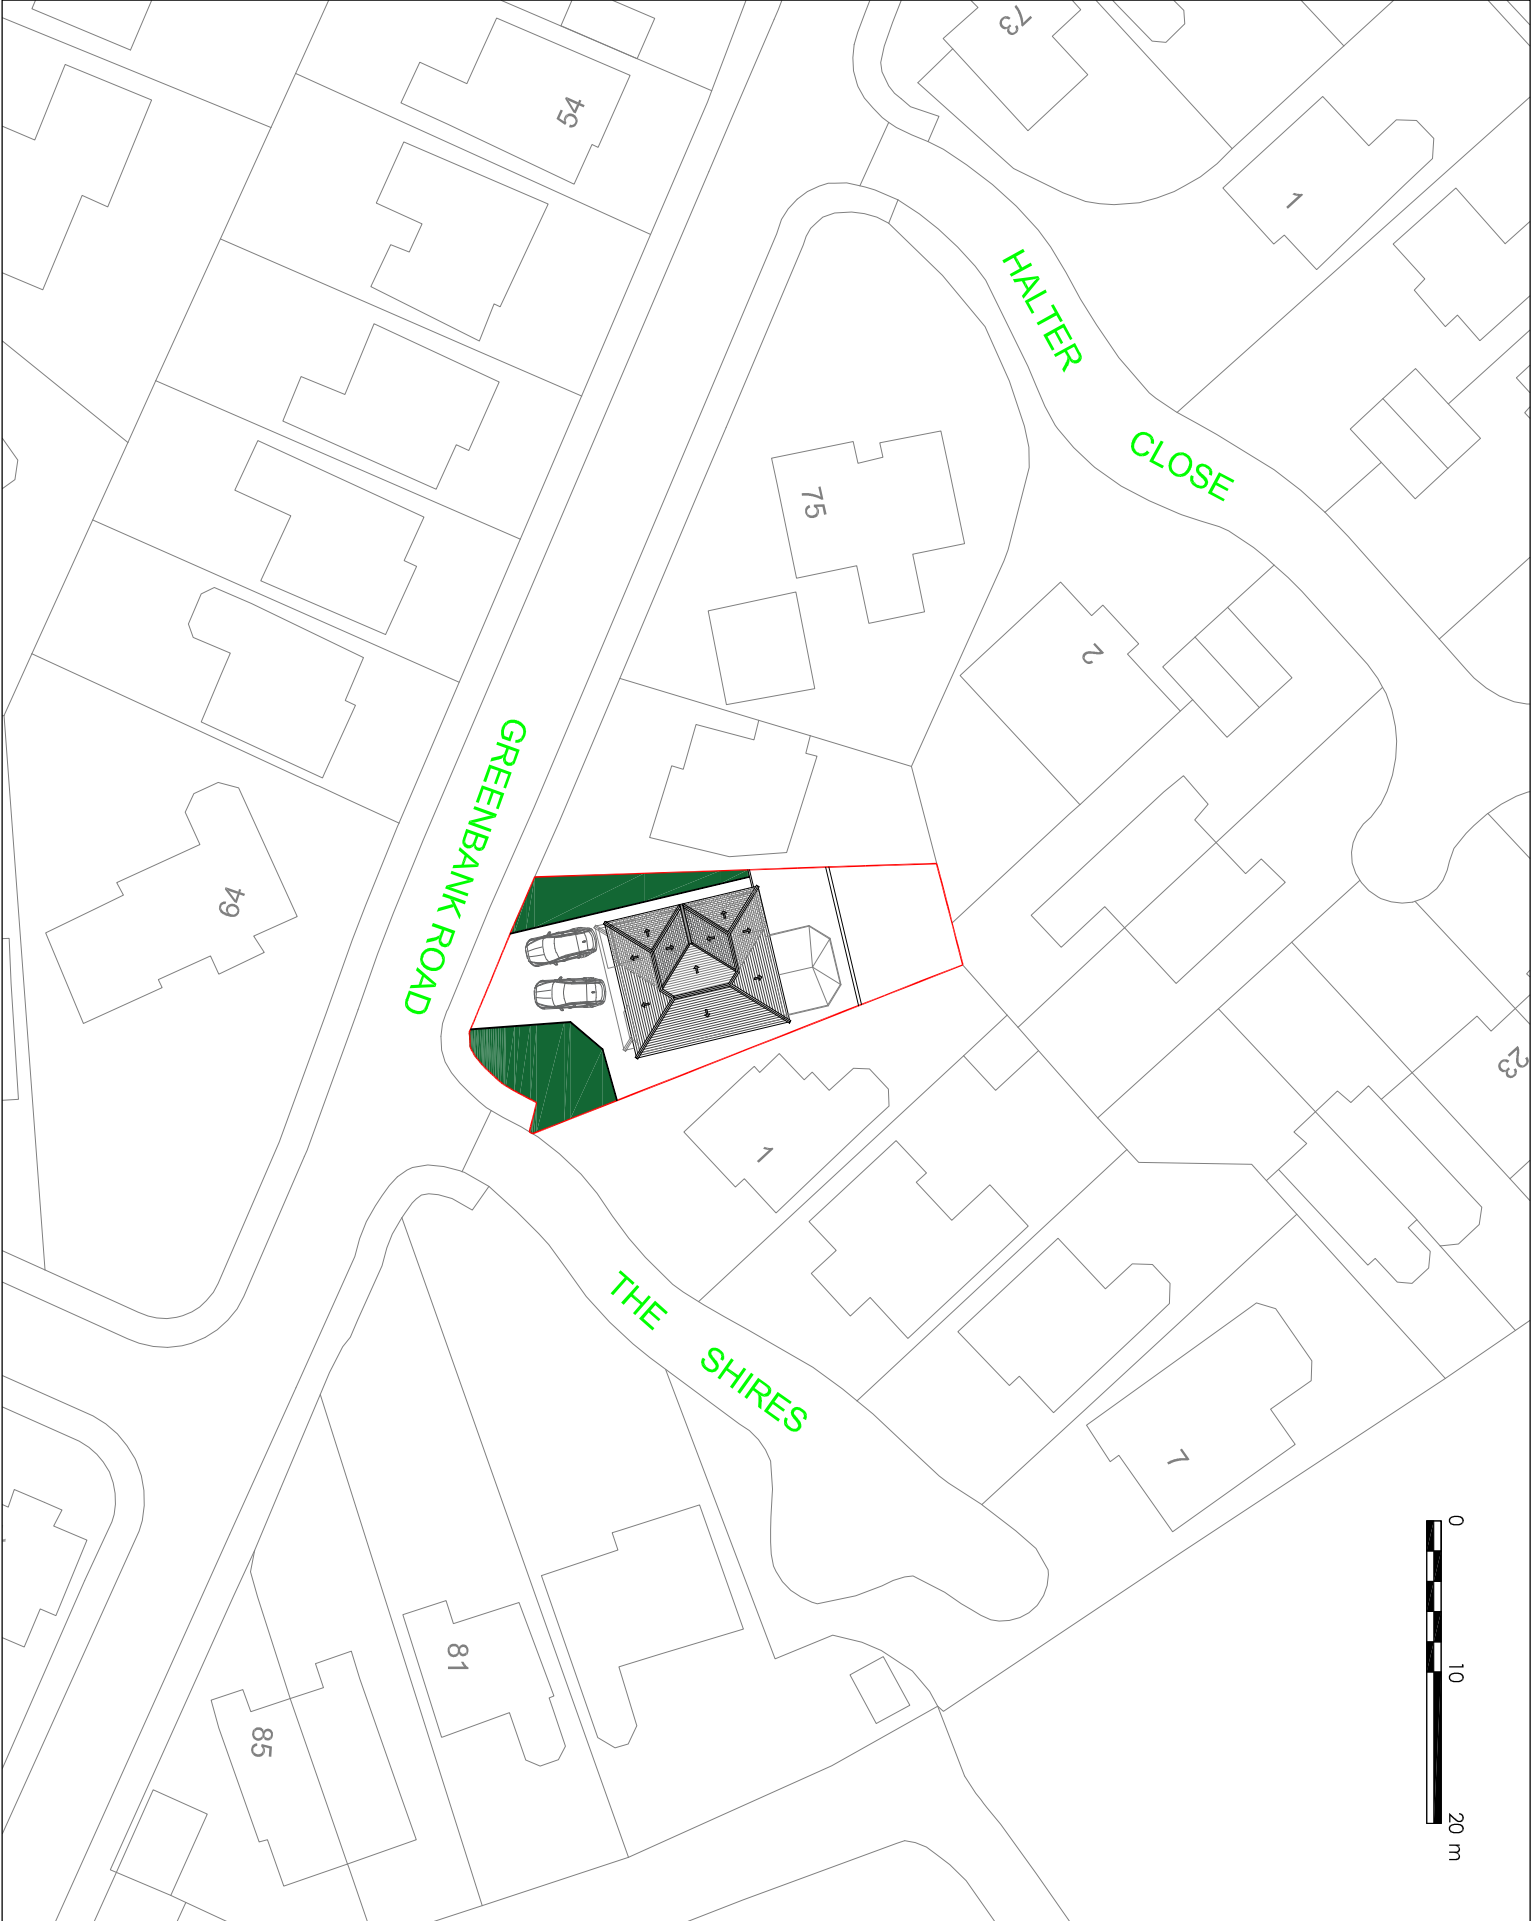

PROJECT #

006

DRAWING #

220 A

SCALE

1:500 @ A4

DATE

FEB 24

MRS MILLER
79 GREENBANK ROAD
RADCLIFFE
MANCHESTER
M26 4FP

PROJECT
GARAGE CONVERSION
FIRST FLOOR SIDE EXTENSION

DRAWING TITLE
PROPOSED SITE PLAN

PLANNING



ISSUED FOR PLANNING APPROVAL
CHANGES MADE AFTER PLANNING
OFFICES REVIEW

20.07.24
03.08.24