

Do not scale from this drawing.

All dimensions are to be checked on site prior to construction, manufacture or any components and ordering of materials and equipment.

Any discrepancies are to be reported to the architect for clarification.


All materials and workmanship to be in accordance with the current British Standards and codes of practice.

This drawing is to be read in conjunction with all relevant Architectural, Structural Engineers, Mechanical Engineers, Electrical Engineers and Specialists drawings and specifications.


As with all construction projects the CDM 2015 regulations apply and the work on this project may require both the issue of a notification to the HSE (because of the duration of the works on site) and the client may also need to appoint a Principal Designer because there may be more than one contractor working on site.

The Principal Designer will be able to coordinate the pre-construction information and also ensure that all duty holders under CDM comply with their relevant duties.


The building owner is to serve a Party Wall Act Notice as applicable to adjoining property owners as outlined in The Party Wall Act 1996. The Building Contractor is to verify the thickness of the party walls prior to commencement of the proposed works.

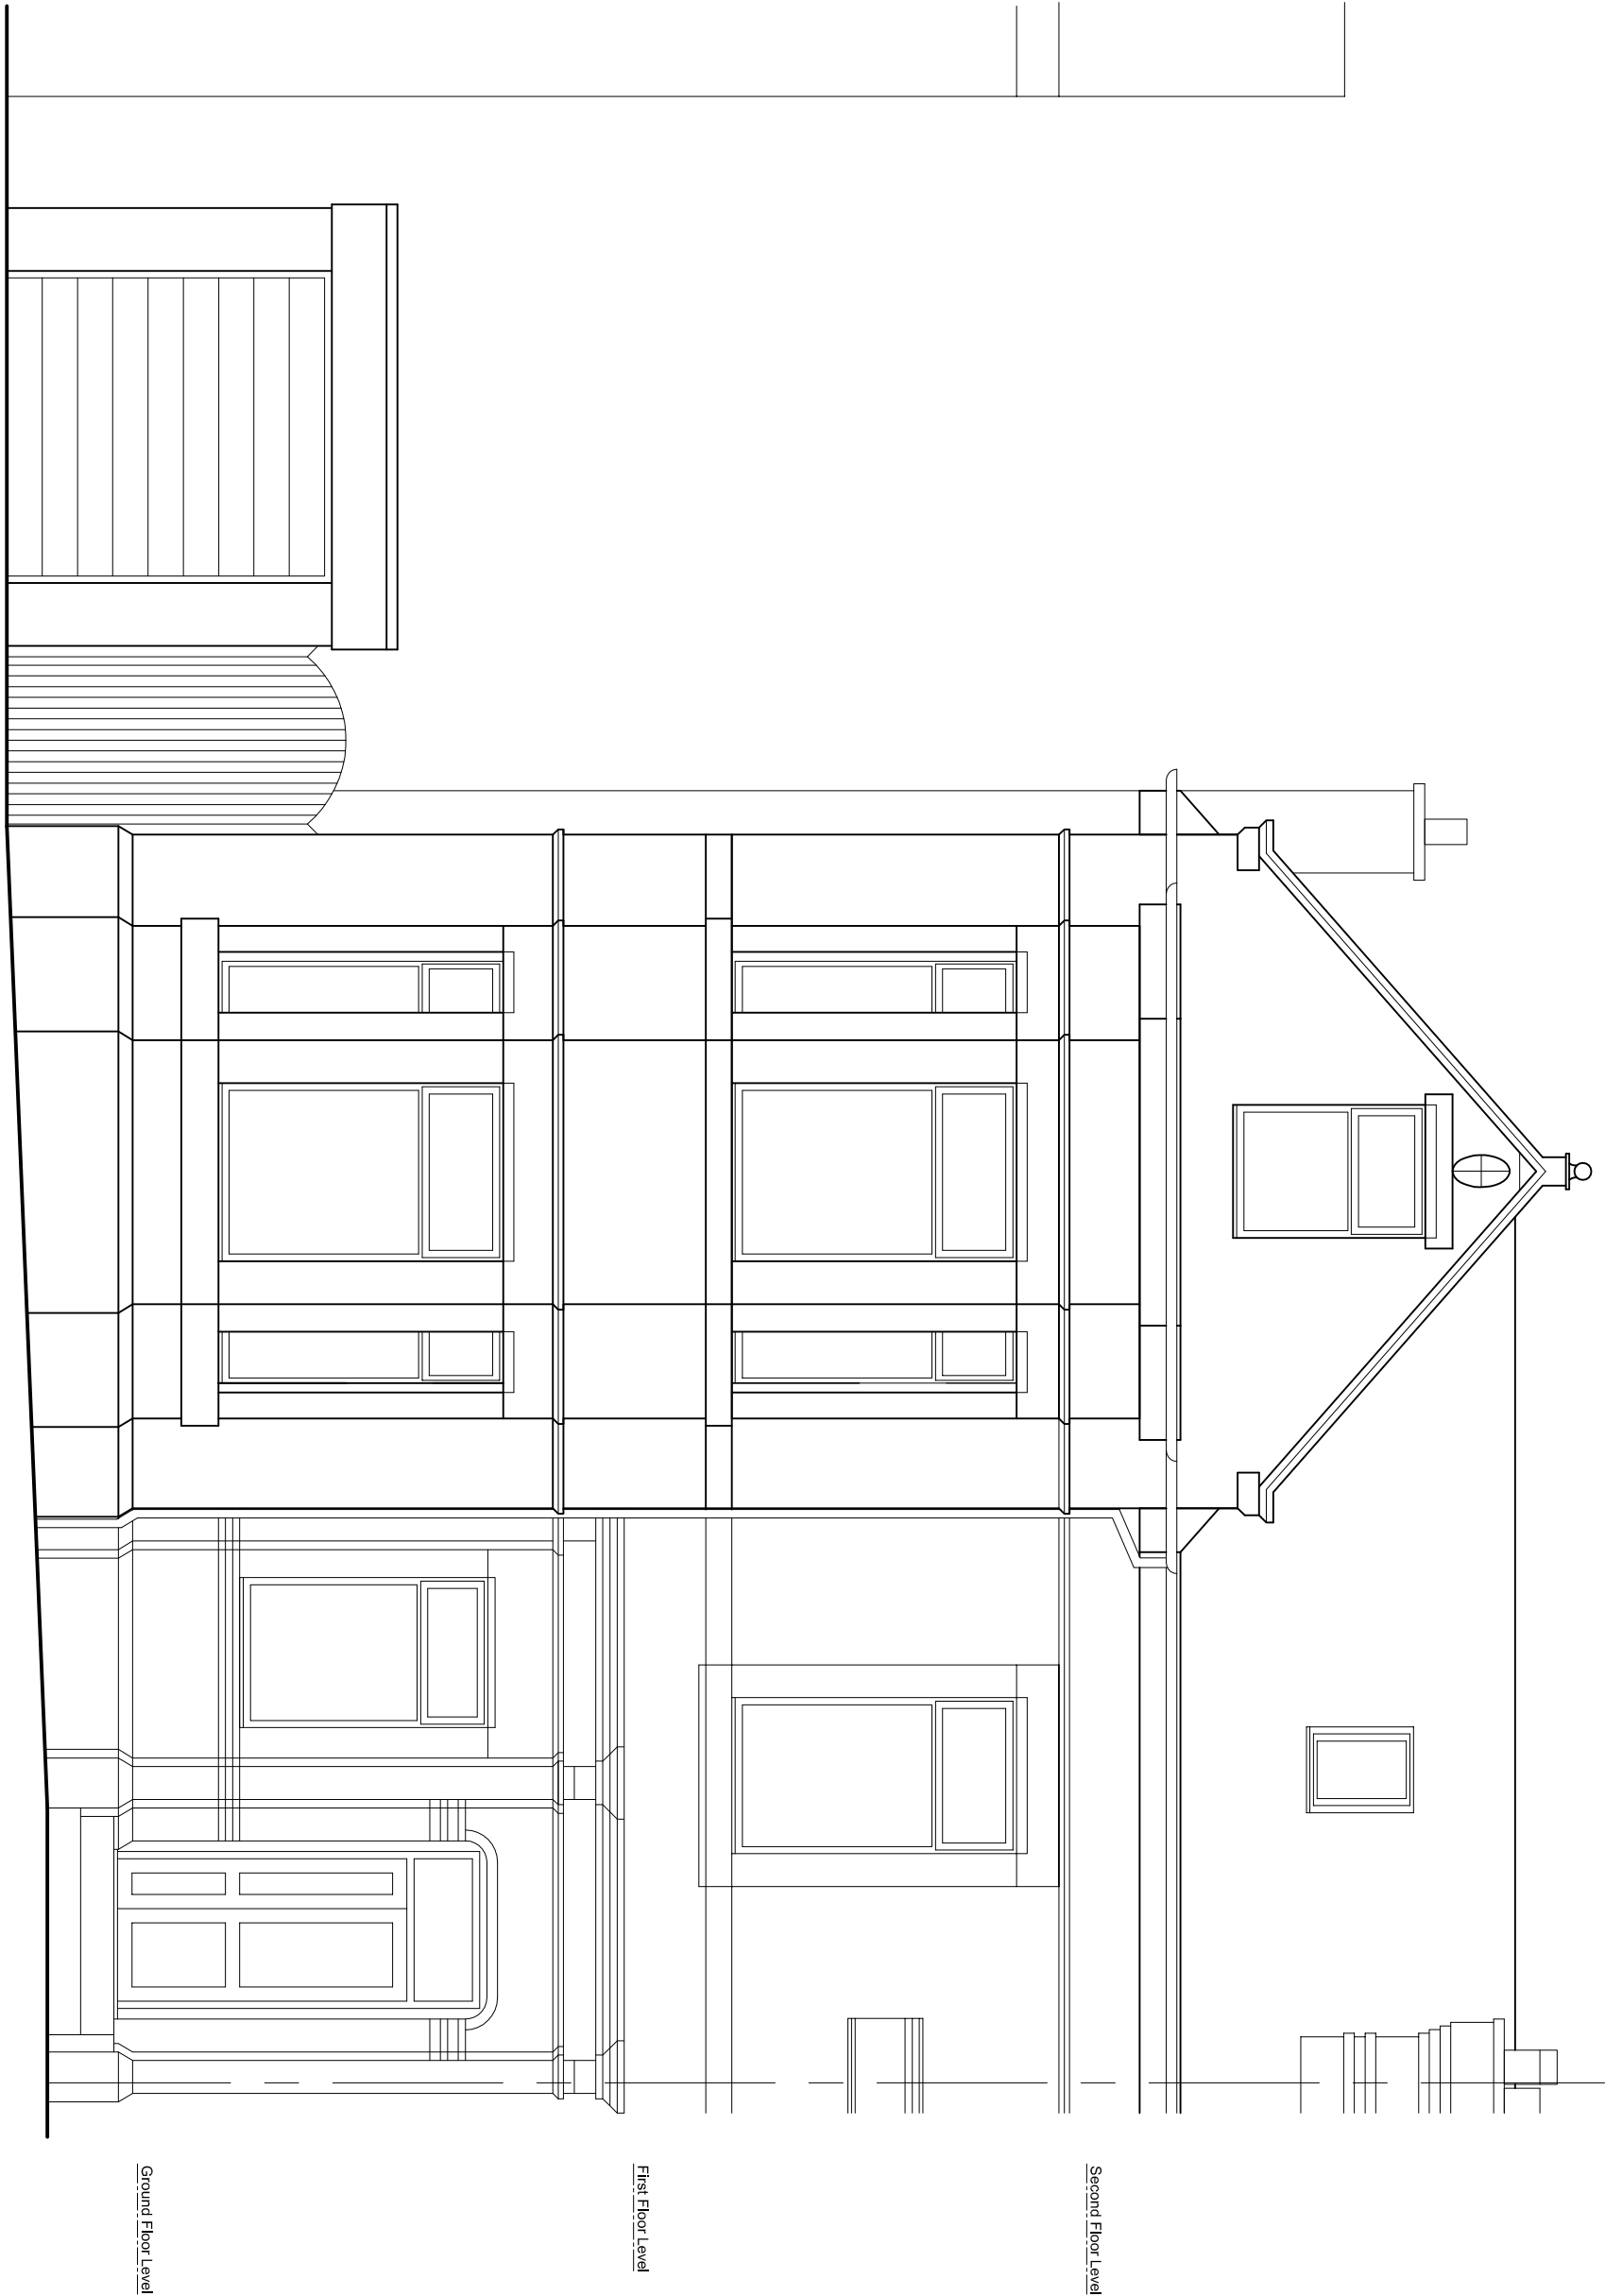

Existing Front Elevation

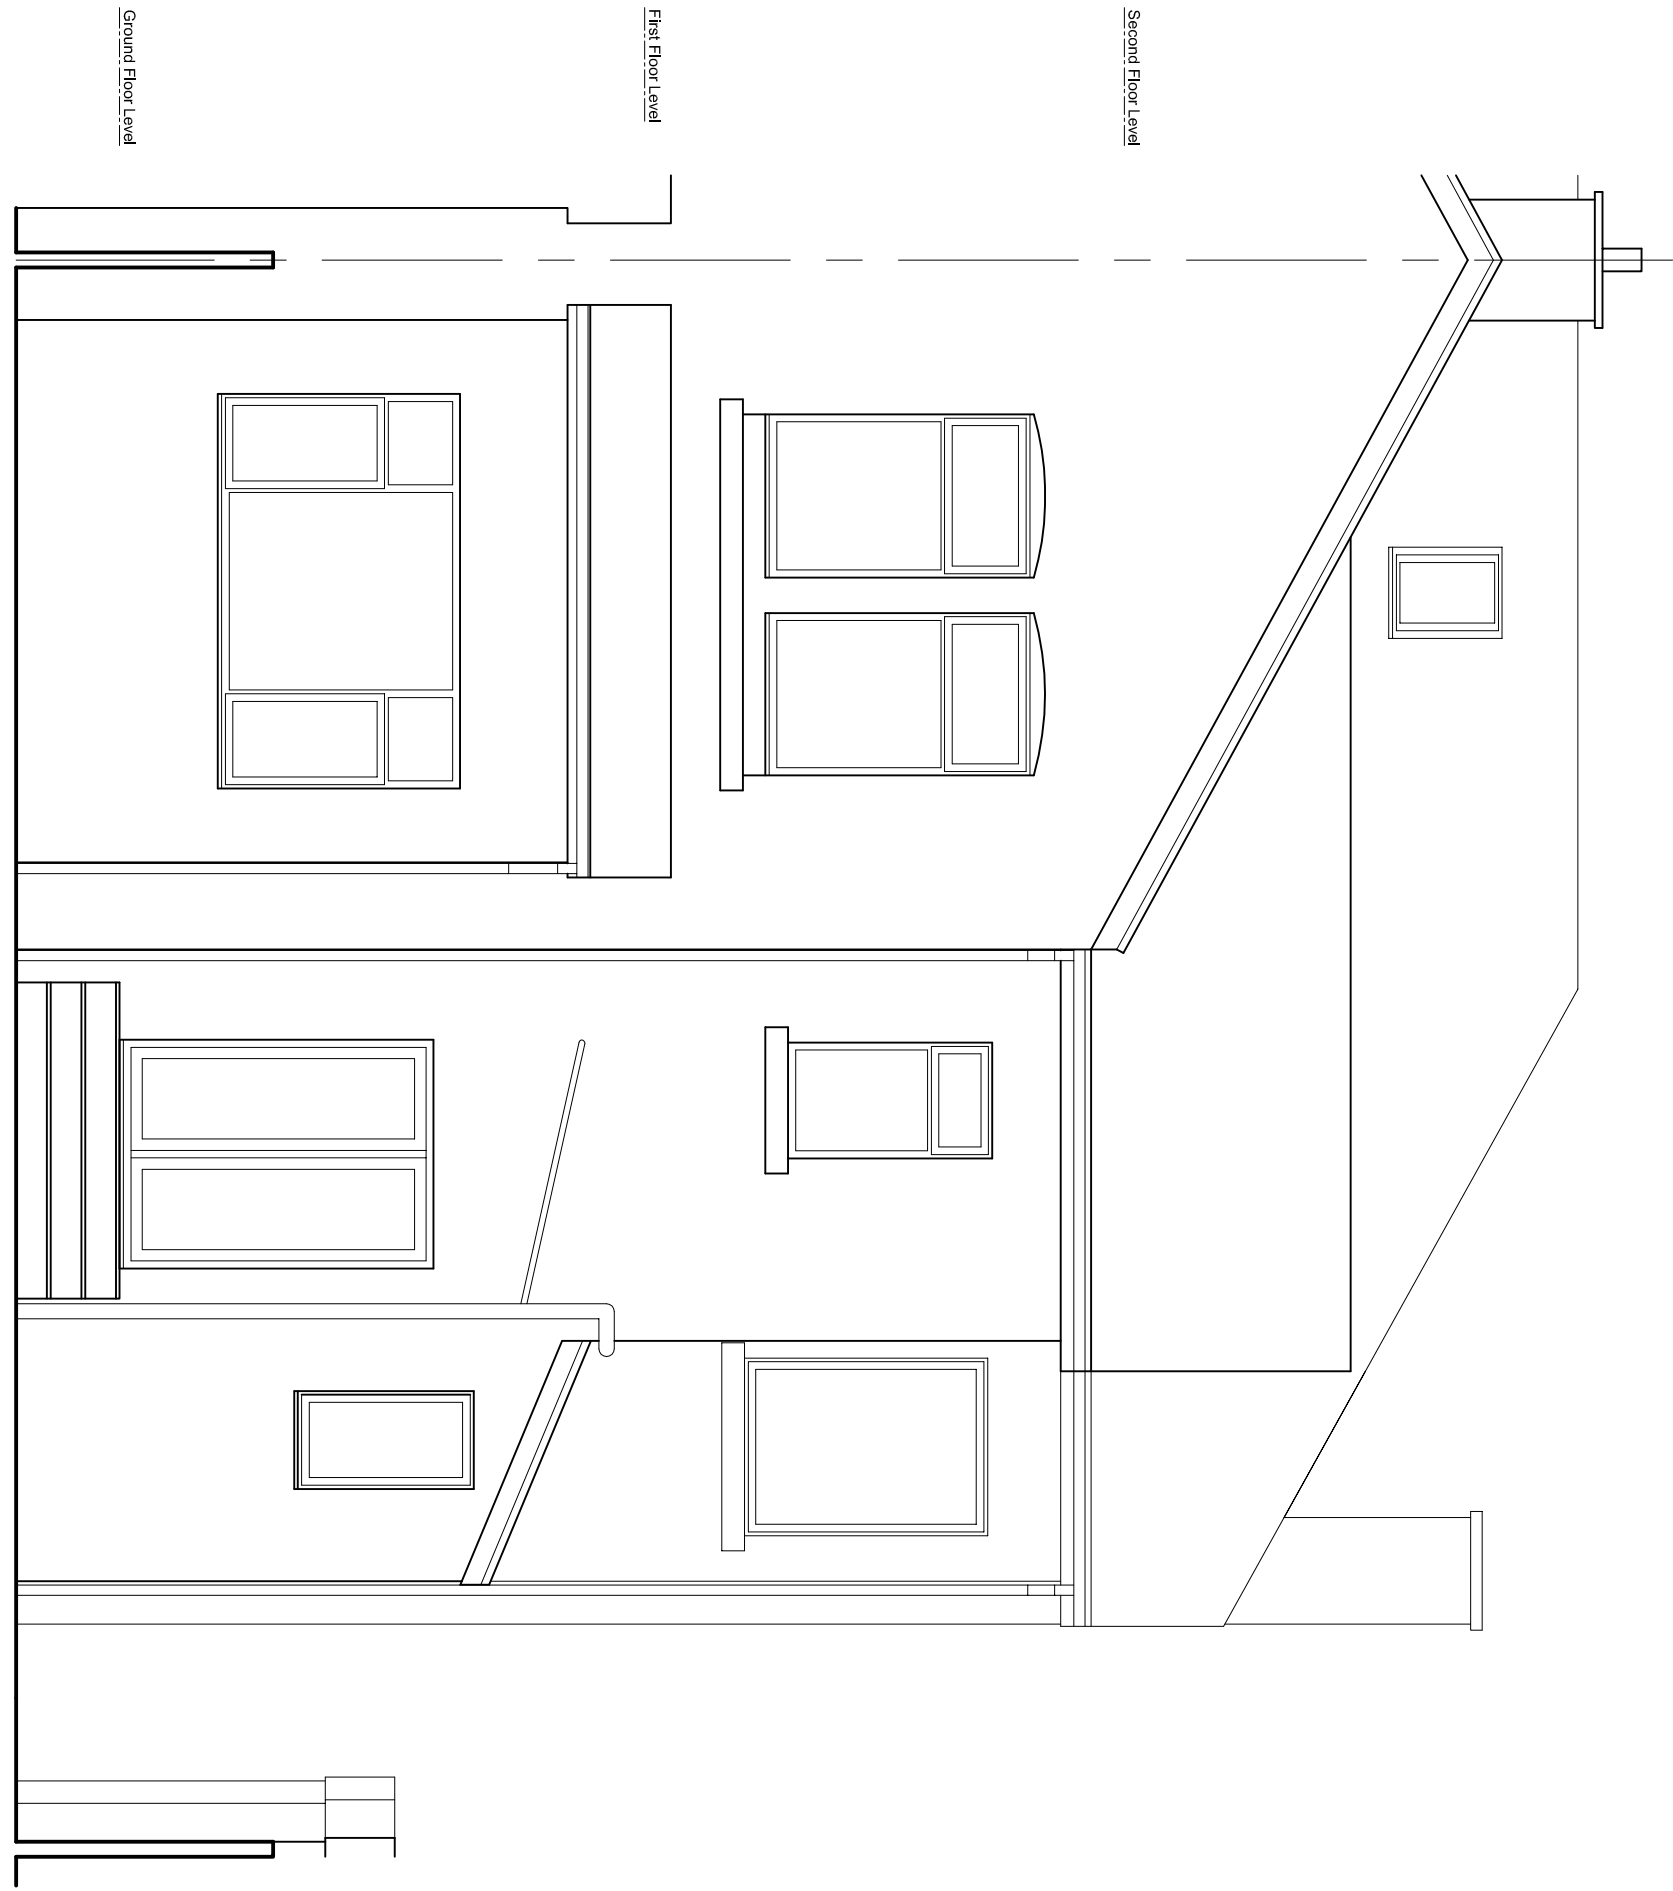

Existing Rear Elevation

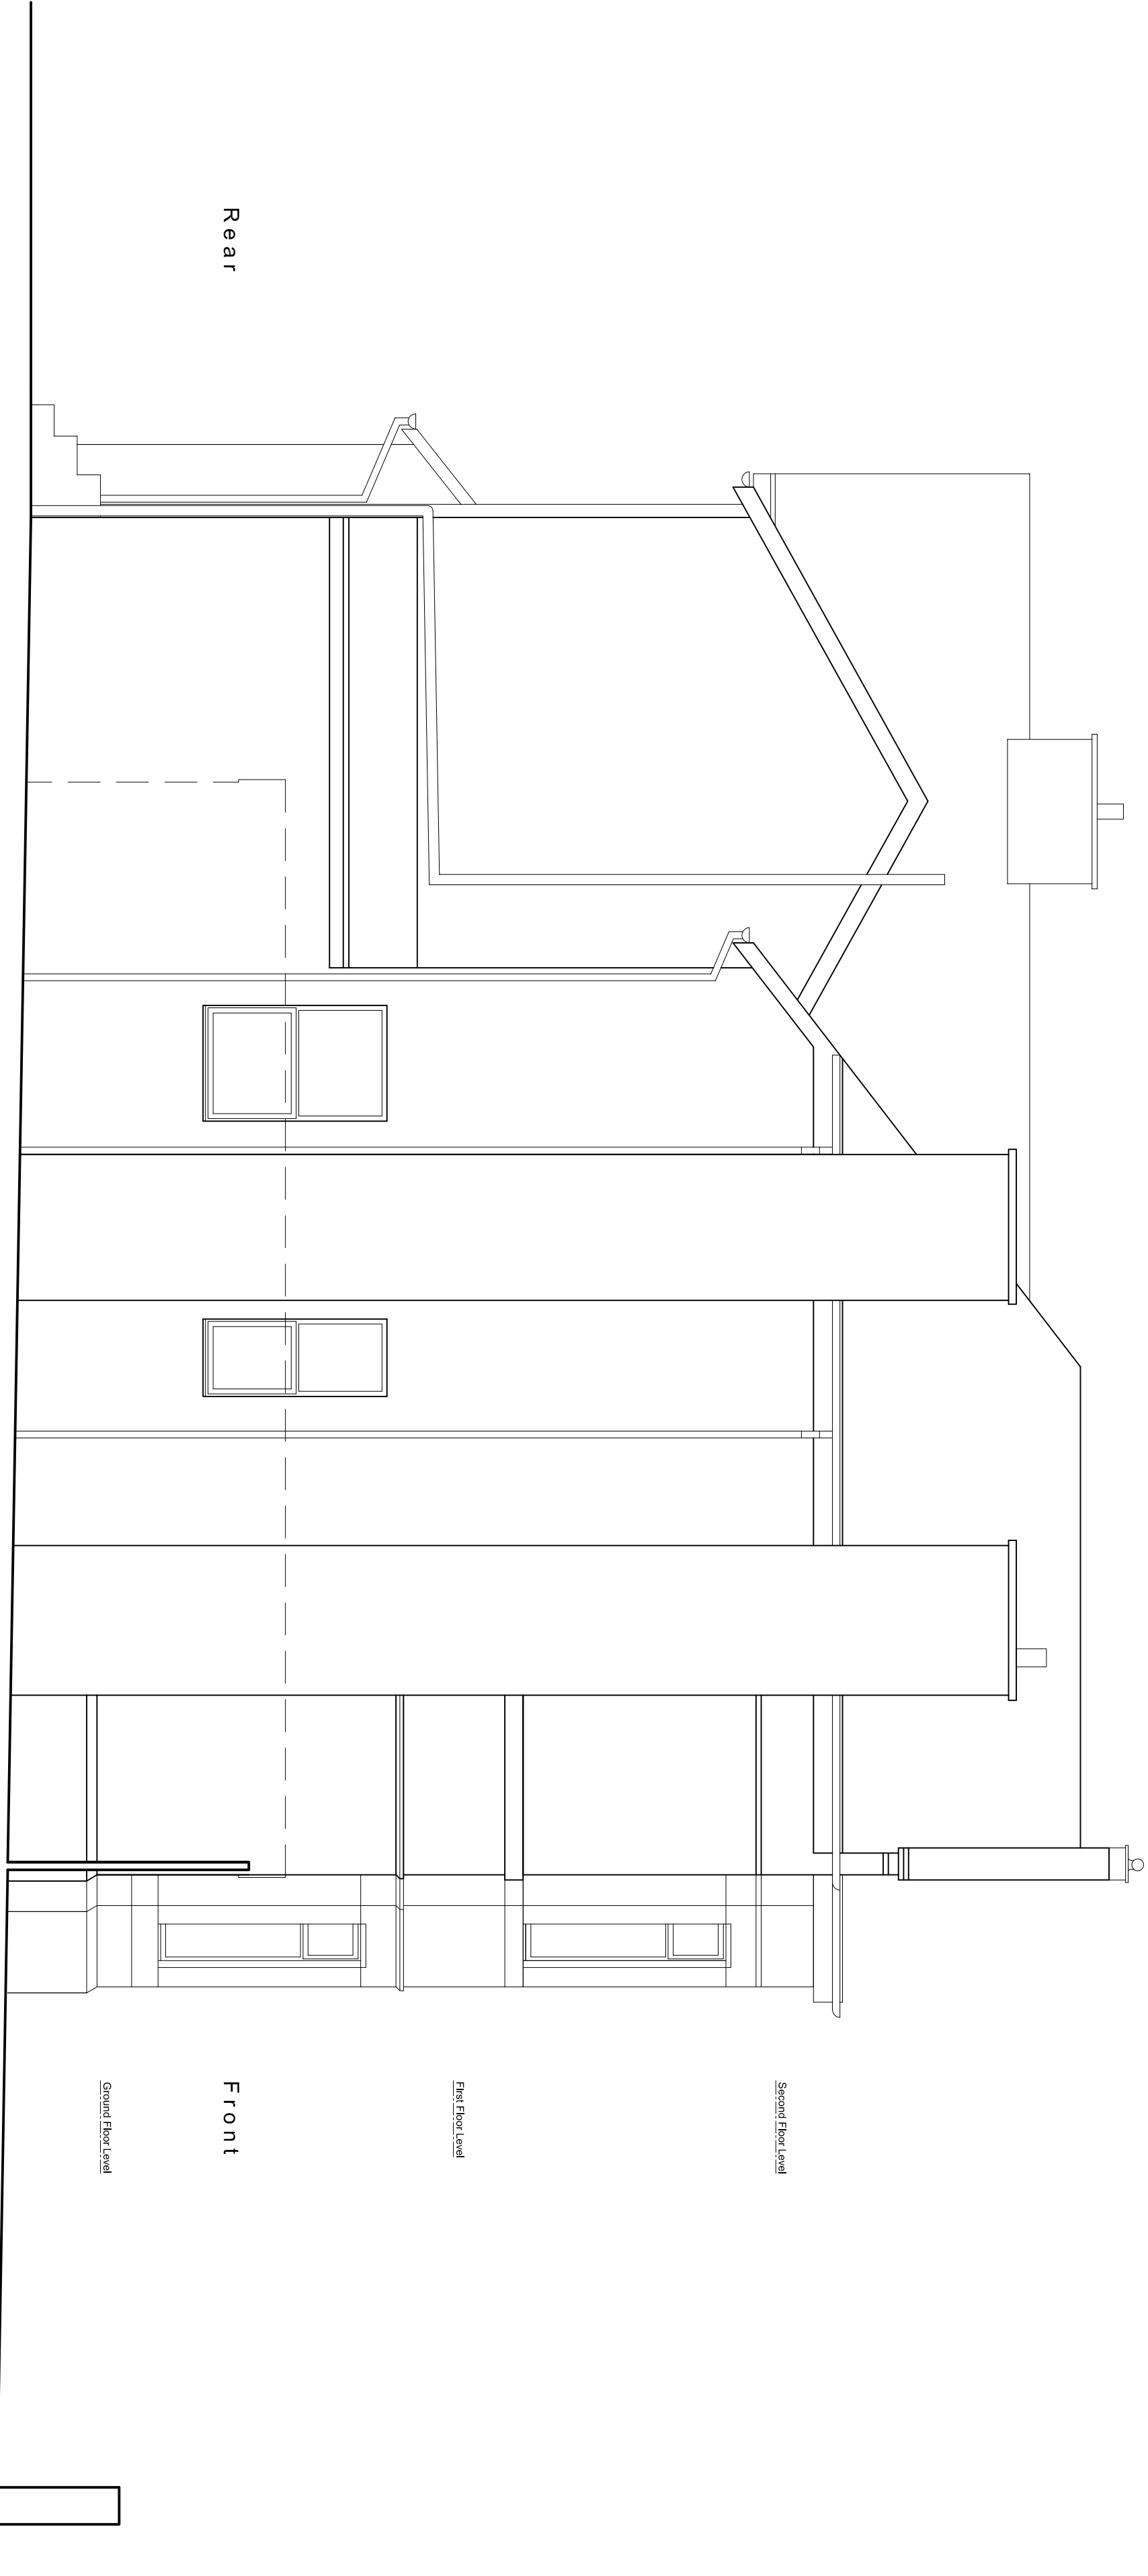

Existing Side Elevation

|     |                                                  |            |
|-----|--------------------------------------------------|------------|
| A   | Drawing updated following additional survey work | 28.01.2021 |
| REV | DESCRIPTION                                      | CHECK DATE |

CLIENT  
Mr and Mrs Jacobs

PROJECT  
Proposed Extension/Remodelling Works at  
19 Guest Road, Prestwich, Manchester M25 3DU

DRAWING  
Existing Elevations

| SCALE       | DATE                 | DRAWN    | CHECKED |
|-------------|----------------------|----------|---------|
| 1:50 A1     | Jan' 2021            | MH       |         |
| DRAWING NO. | CLIENT REFERENCE NO. | REVISION |         |
| R-064-02    |                      | A        |         |

