


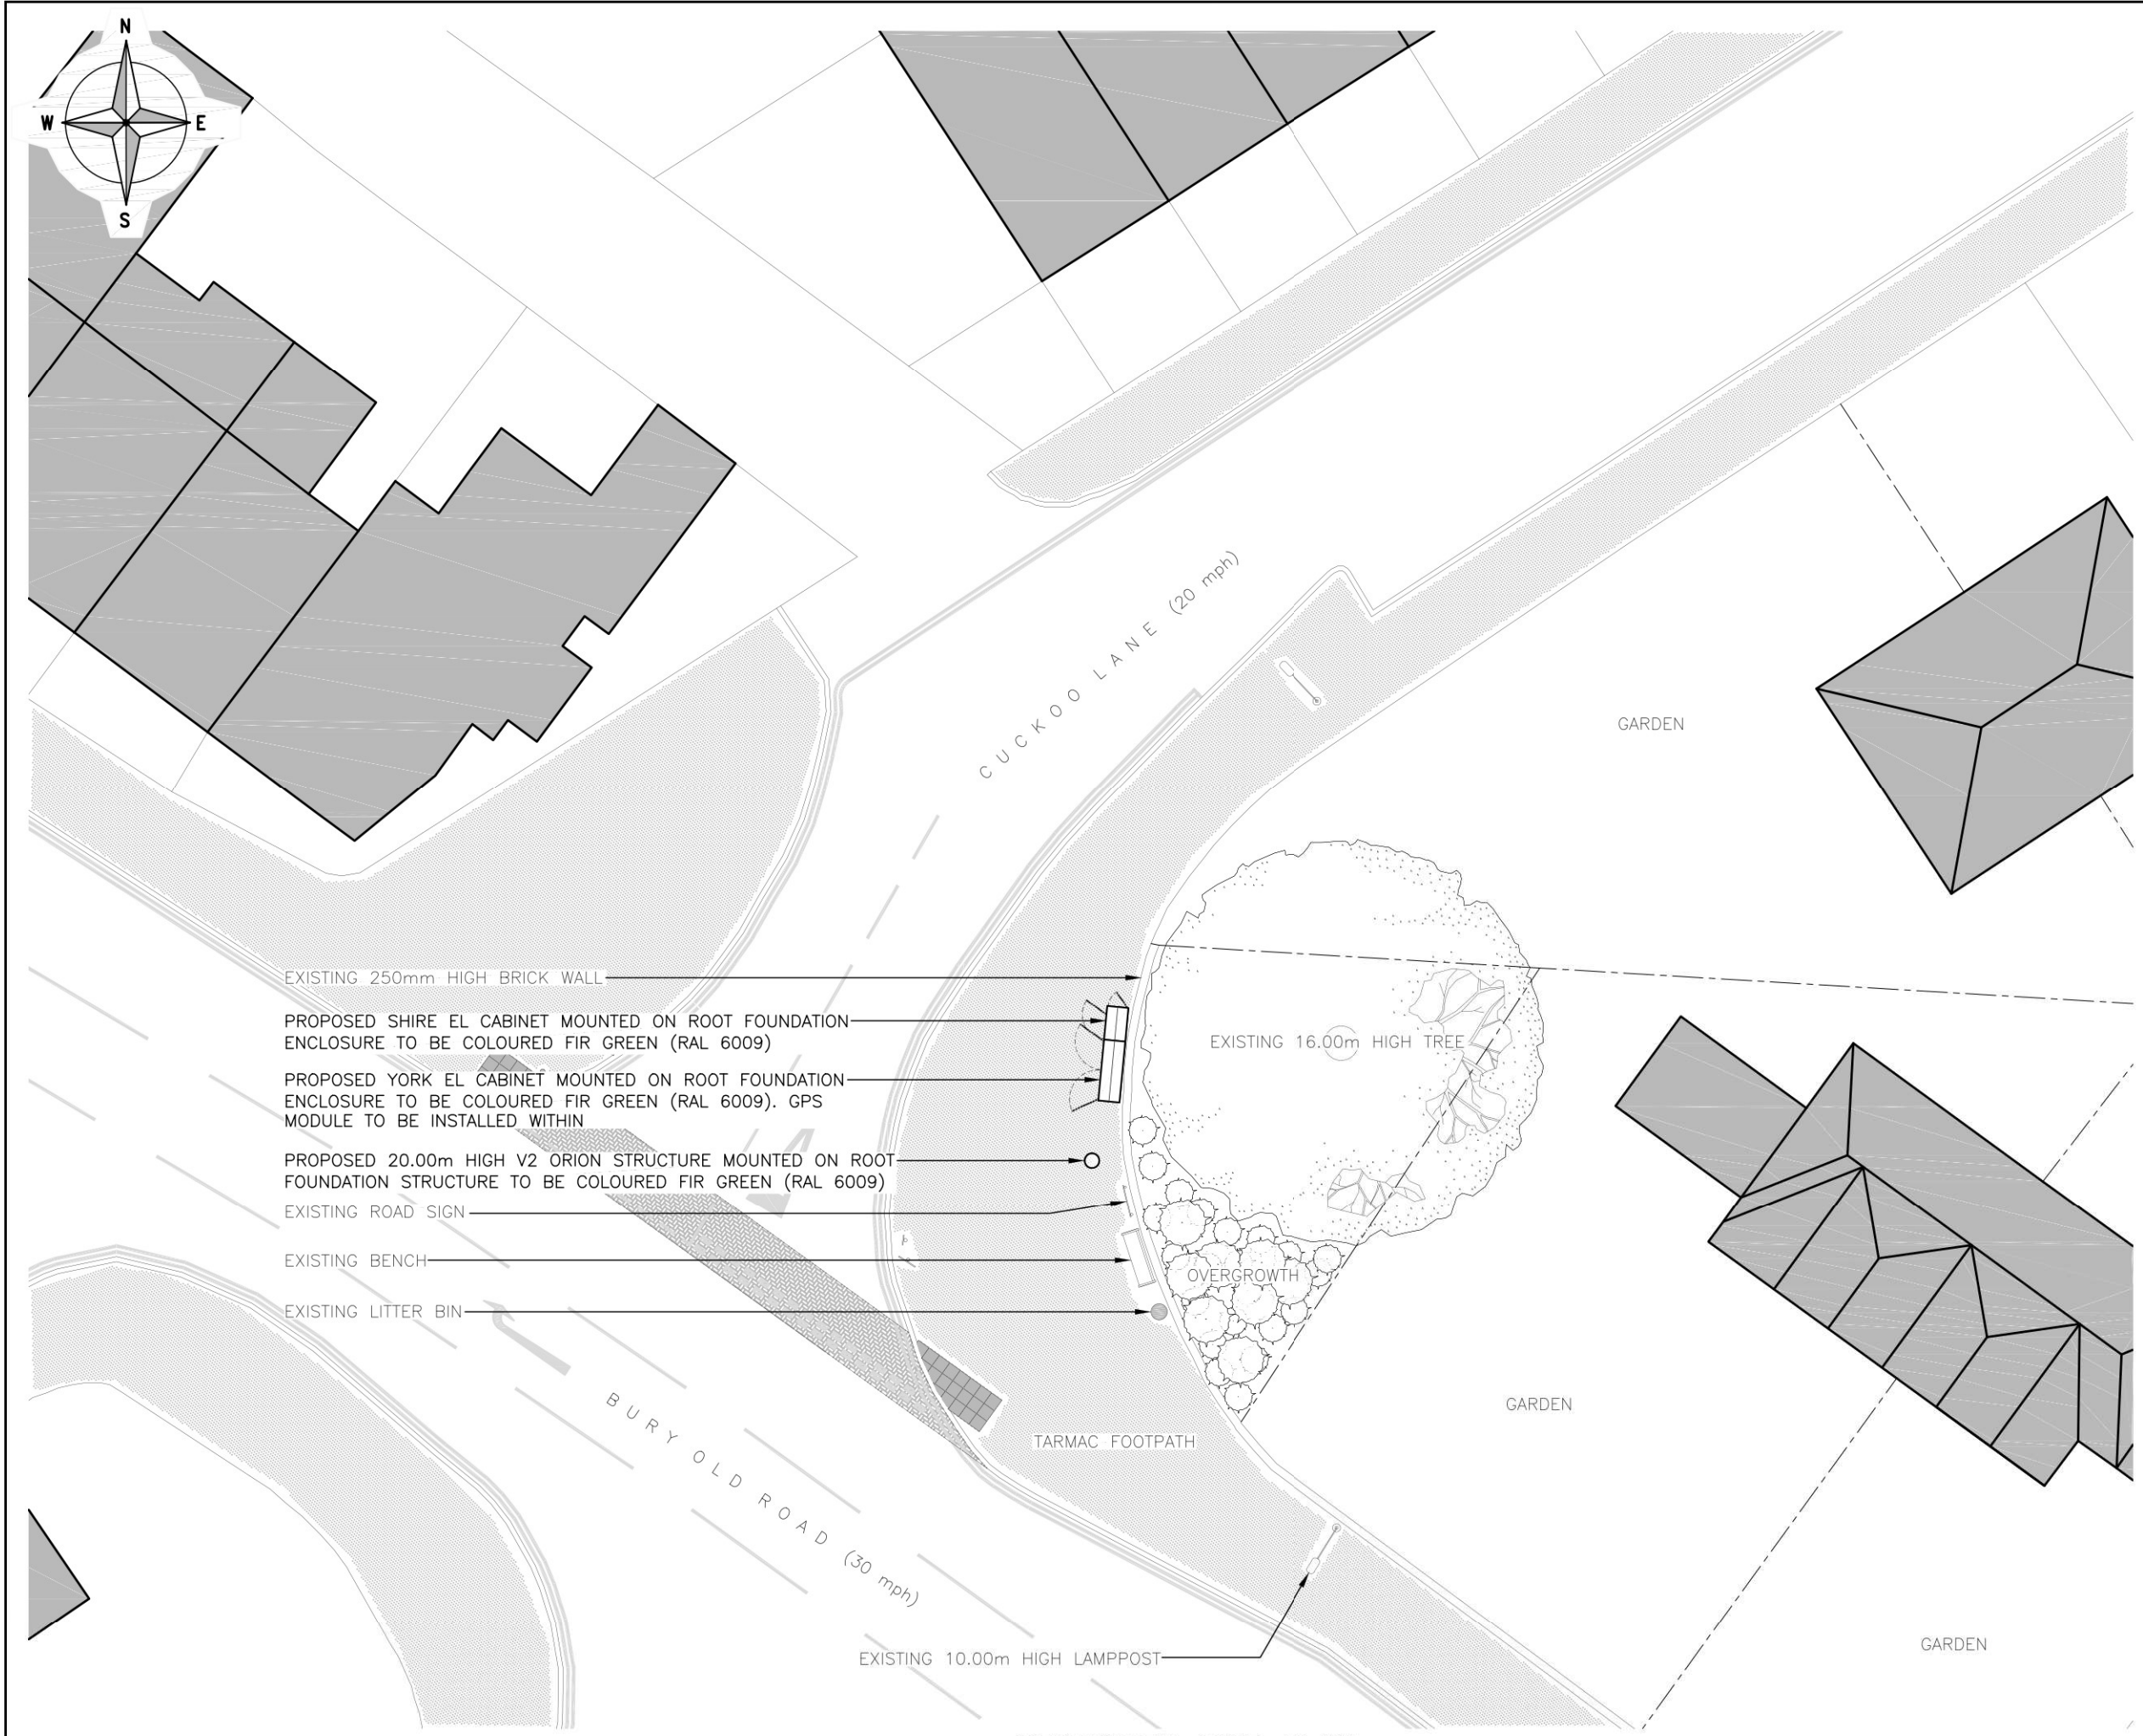

The drawings comply with TEF Standard ICNIRP guidelines.
Designed in accordance with CORNERSTONE document: SDN0013 v2.0

PROPOSED SITE PLAN
(1:200)

ALL DIMENSIONS ARE IN mm UNLESS NOTED OTHERWISE

N.G.R

E: 381568 N: 404735

NOTES:

B	Cabinet Moved Back Against Wall	CS	PW	07.08.23
A	Issued for Approval	CS	DW	12.12.22
REV	MODIFICATION	BY	CH	DATE

CLARKE
telecom

Unit E, Madison Place, Northampton Road,
Manchester, M40 5AG
Tel: 0161 785 4500
Fax: 0161 785 4501
Web: www.clarke-telecom.com

O₂

BEACON 3


Cell Name		Opt.
CUCKOO LANE SW		E
Cell ID No		
CORNERSTONE	TEF	VF
303200_00	089111	N/A

Site Address / Contact Details

JUNCTION OF CUCKOO LANE/BURY OLD ROAD
BURY
GREATER MANCHESTER
M45 6WD

Drawing Title:
PROPOSED SITE PLAN

Purpose of issue:		Dwg Rev:
PLANNING		
Drawing Number:		B
201		
Surveyed By:	Original Sheet Size:	Pack Issue:
DW	A3	
Drawn:	Date:	Checked:
CS	12.12.22	DW
		Date:
		12.12.22
		C

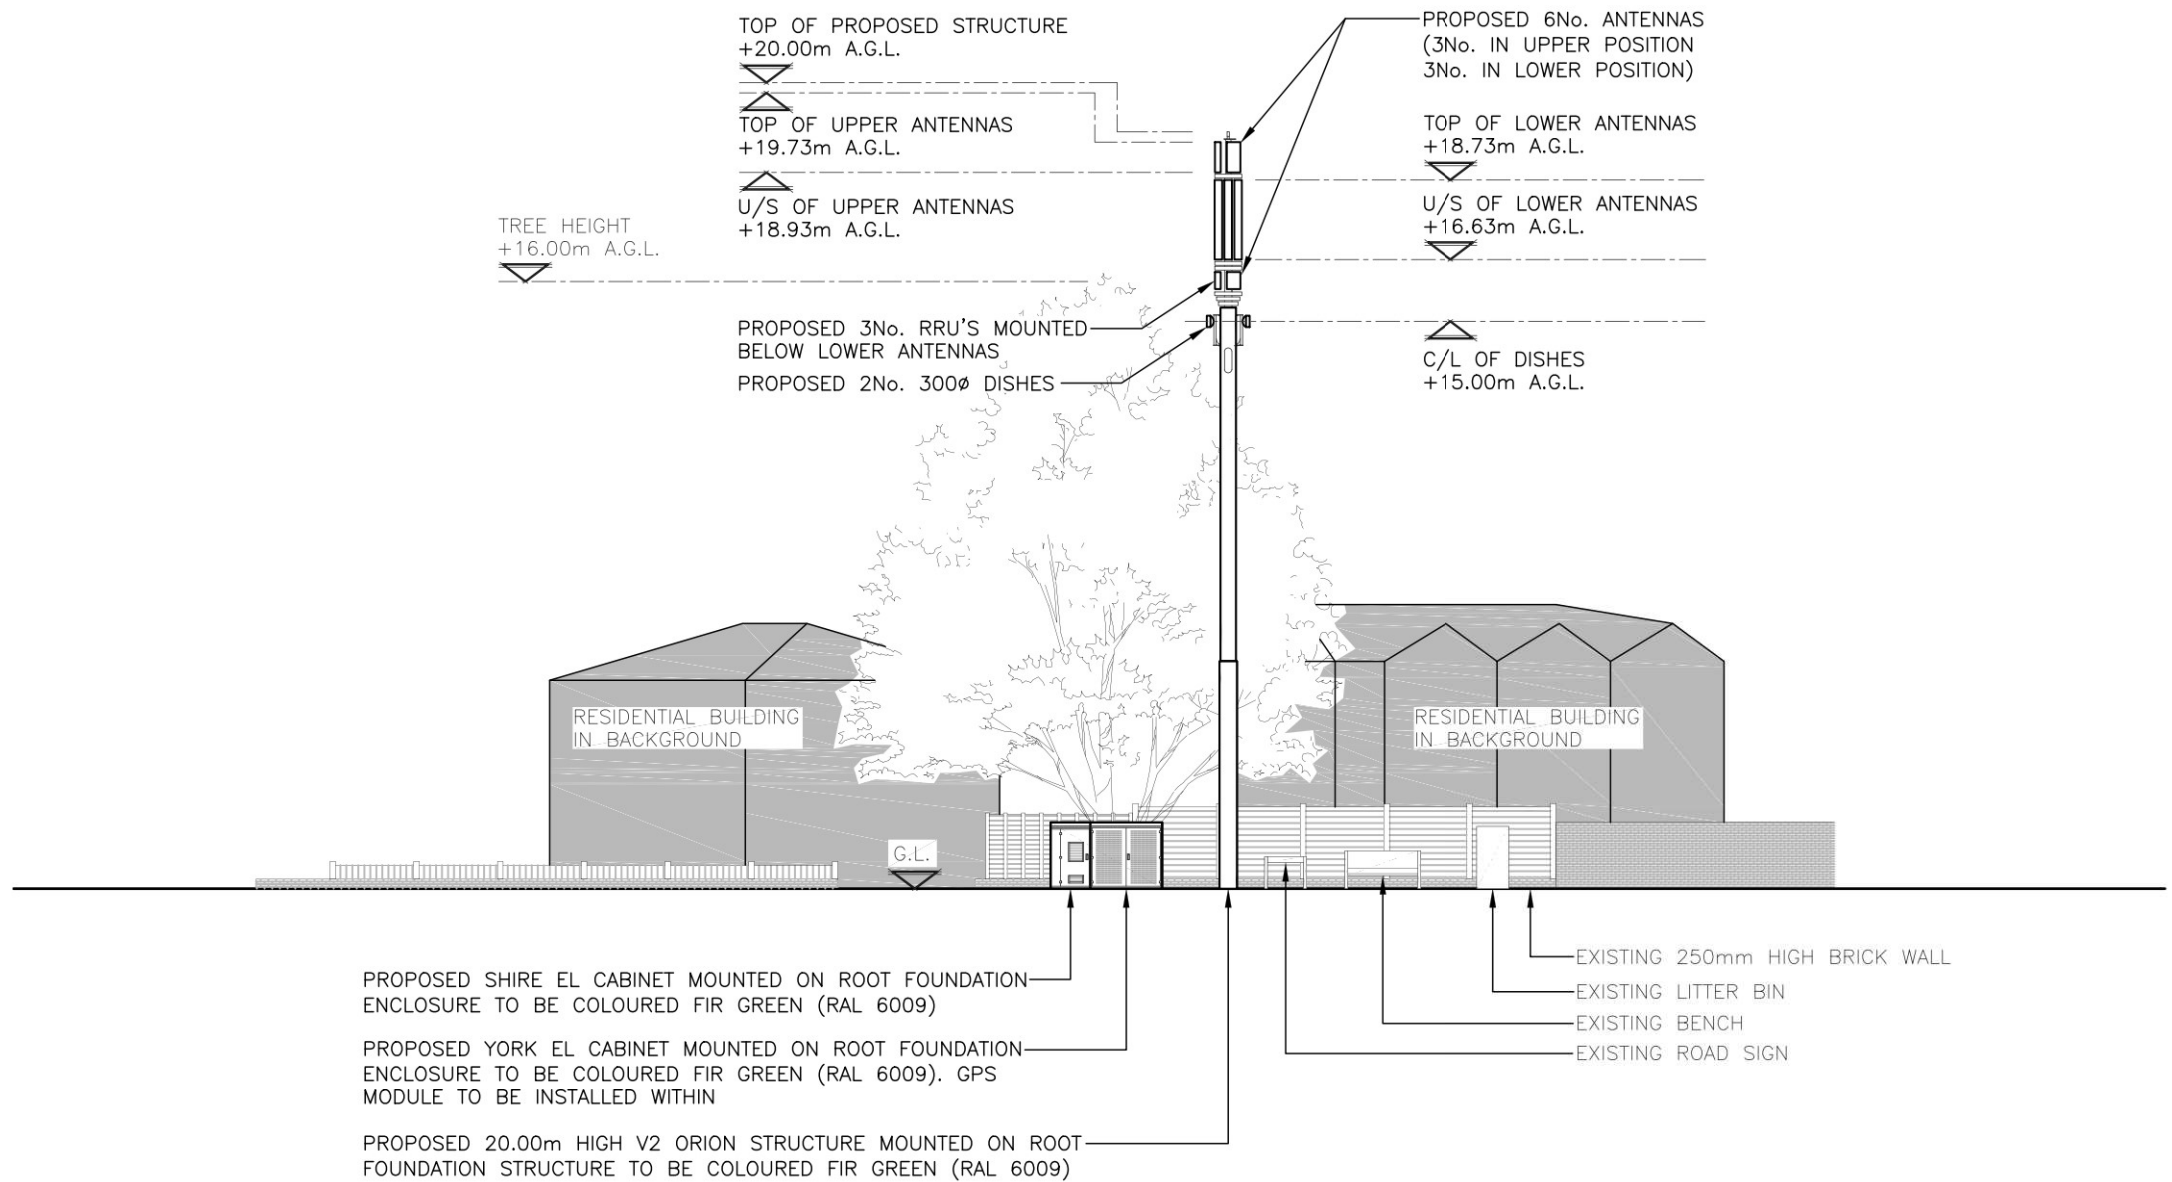

PROPOSED WEST ELEVATION
(1:200)

The drawings comply with TEF Standard ICNIRP guidelines.
Designed in accordance with CORNERSTONE document: SDN0013 v2.0

ALL DIMENSIONS ARE IN mm UNLESS NOTED OTHERWISE

N.G.R | E: 381568 N: 404735

NOTES:

REV	MODIFICATION	BY	CH	DATE
A	Issued for Approval	CS	DW	12.12.22



Unit E, Madison Place, Northampton Road,
Manchester, M40 5AG
Tel: 0161 785 4500
Fax: 0161 785 4501
Web: www.clarke-telecom.com



BEACON 3

Cell Name	Opt.
CUCKOO LANE SW	E

Cell ID No		
CORNERSTONE	TEF	VF
303200_00	089111	N/A

Site Address / Contact Details		
JUNCTION OF CUCKOO LANE/BURY OLD ROAD BURY GREATER MANCHESTER M45 6WD		

Drawing Title: PROPOSED SITE ELEVATION				
Purpose of issue: PLANNING				Dwg Rev: A
Drawing Number: 301				Pack Issue: C
Surveyed By: DW	Original Sheet Size: A3			
Drawn: CS	Date: 12.12.22	Checked: DW	Date: 12.12.22	