


ALL DIMENSIONS TO BE CHECKED ON SITE PRIOR TO ANY MANUFACTURING OR FABRICATION AND ANY ANOMALIES TO BE BROUGHT TO THE ATTENTION OF THE ARCHITECT.




Front Elevation

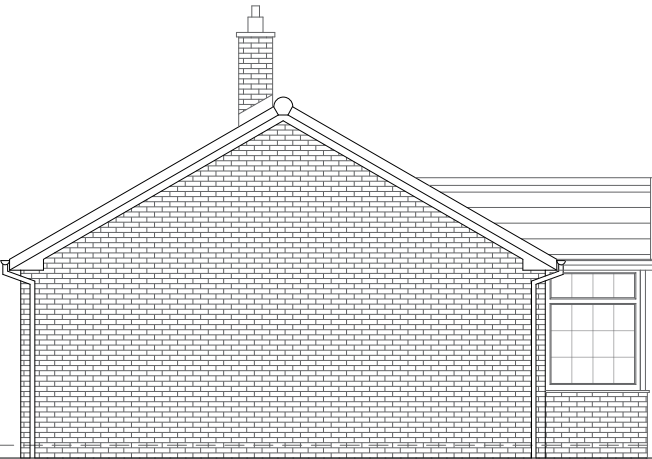


Side Elevation




Rear Elevation

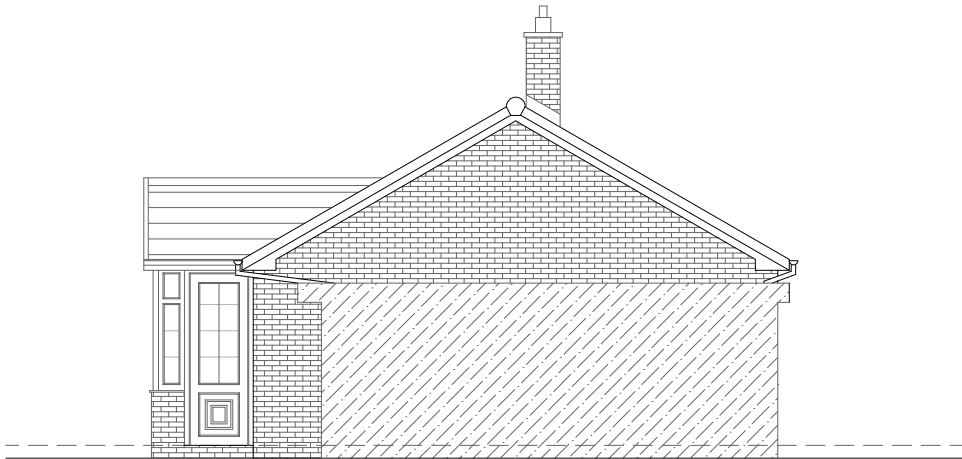



Side Elevation

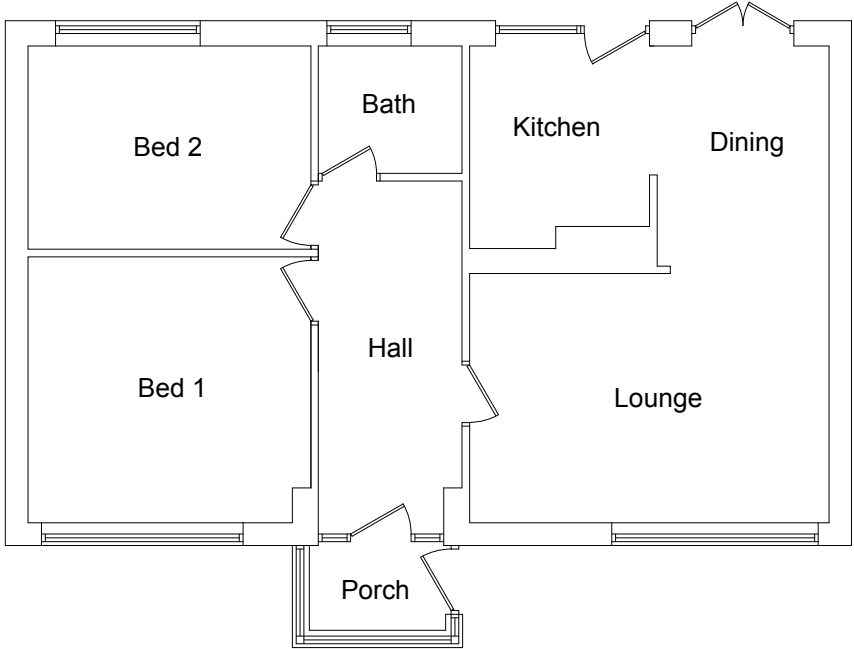

Ground Floor Plan

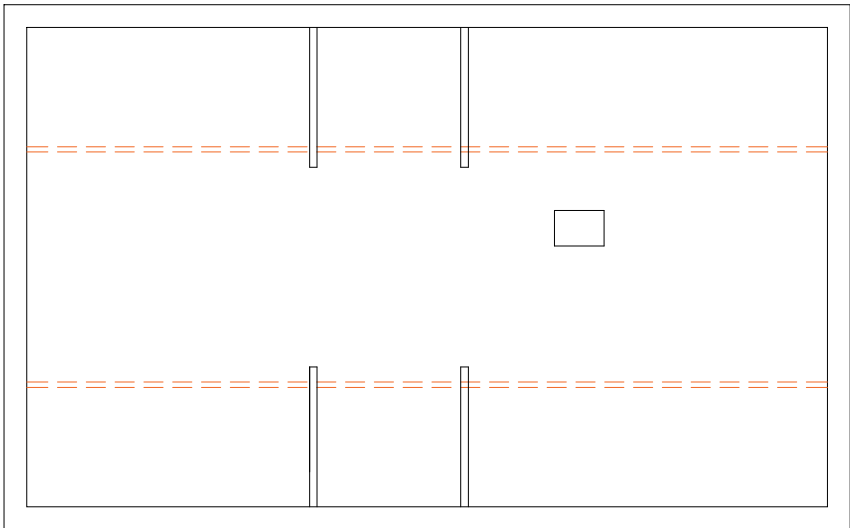

Loft Floor Plan

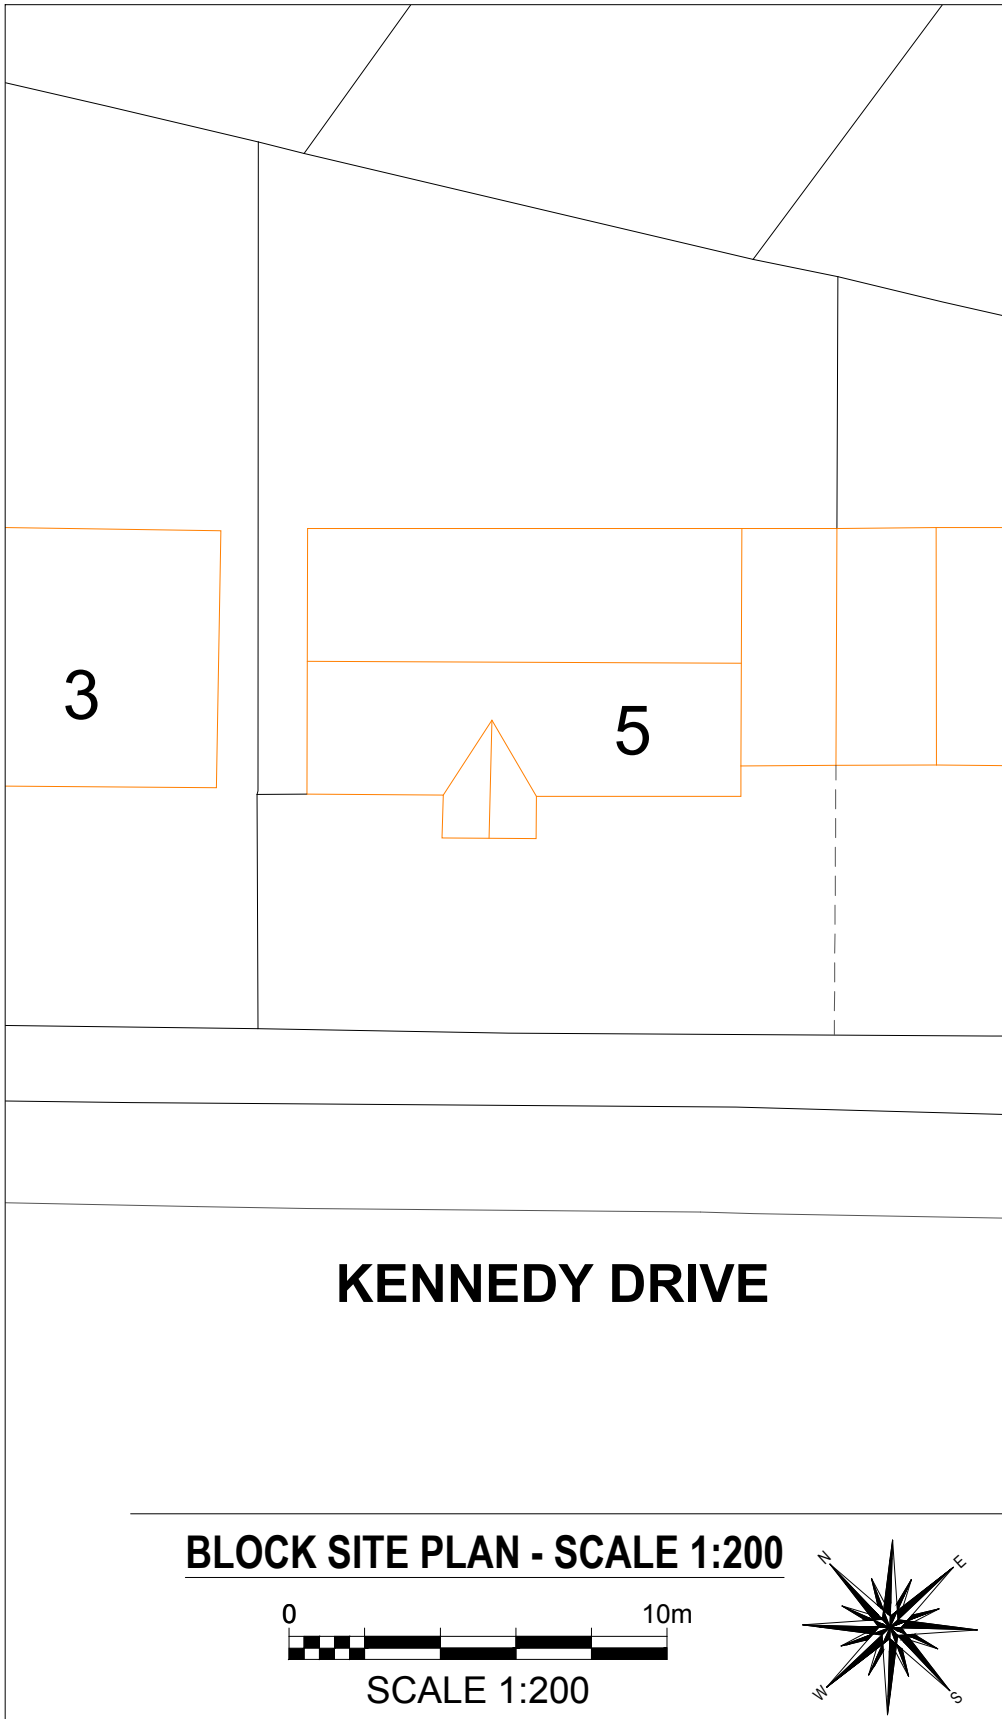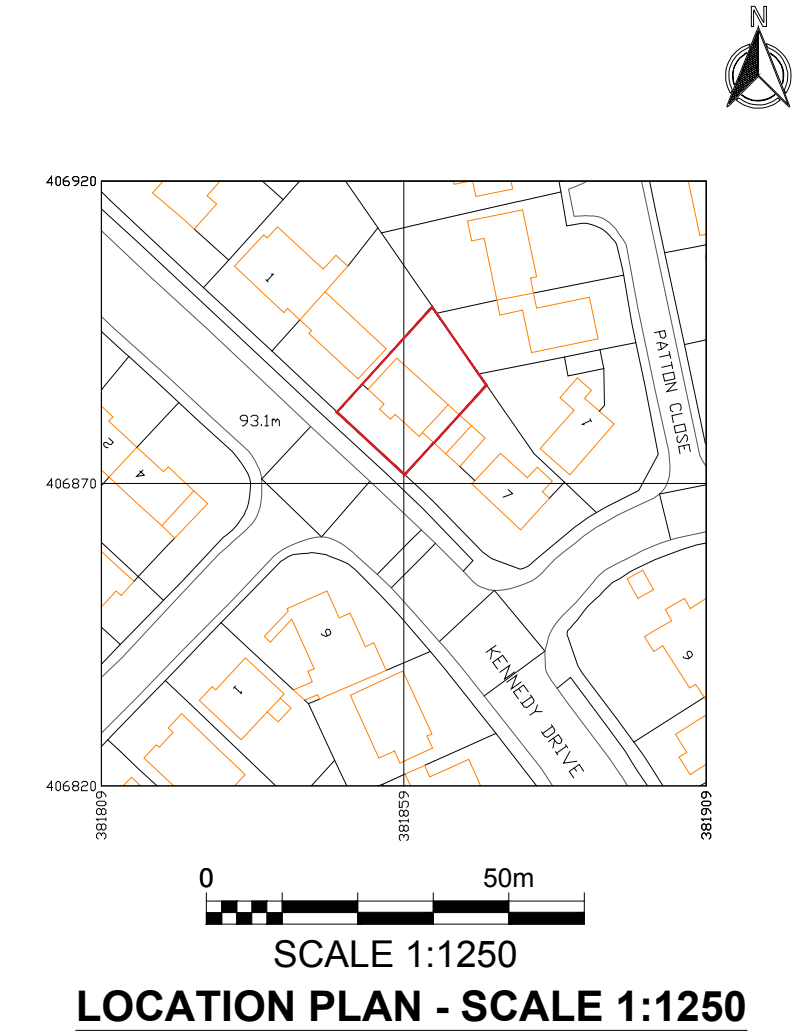

B	LOFT FLOOR PLAN & SIDE ELE ADDED	30.05.23
A	FIRST ISSUE	28.04.23
REV	AMENDMENTS	DATE
JOB		
PROPOSED LOFT CONVERSION 5 KENNEDY DRIVE BURY BL9 8PN		
TITLE		
EXISTING FLOOR PLANS, ELEVATIONS, BLOCKPLAN & LOCATION PLAN		
SCALE	1:100 @ (A2)	DATE APRIL 2023
DWG No.	01	REVISION B