



1 Existing Site Location Plan
1:1250




2 Block Plan
1:1250

ORDINANCE SURVEY (c) Crown Copyright 2021.
All rights reserved.
Licence no. - 100022432



0m 12.5m 25m 37.5m 50m 62.5m
SCALE 1:1250

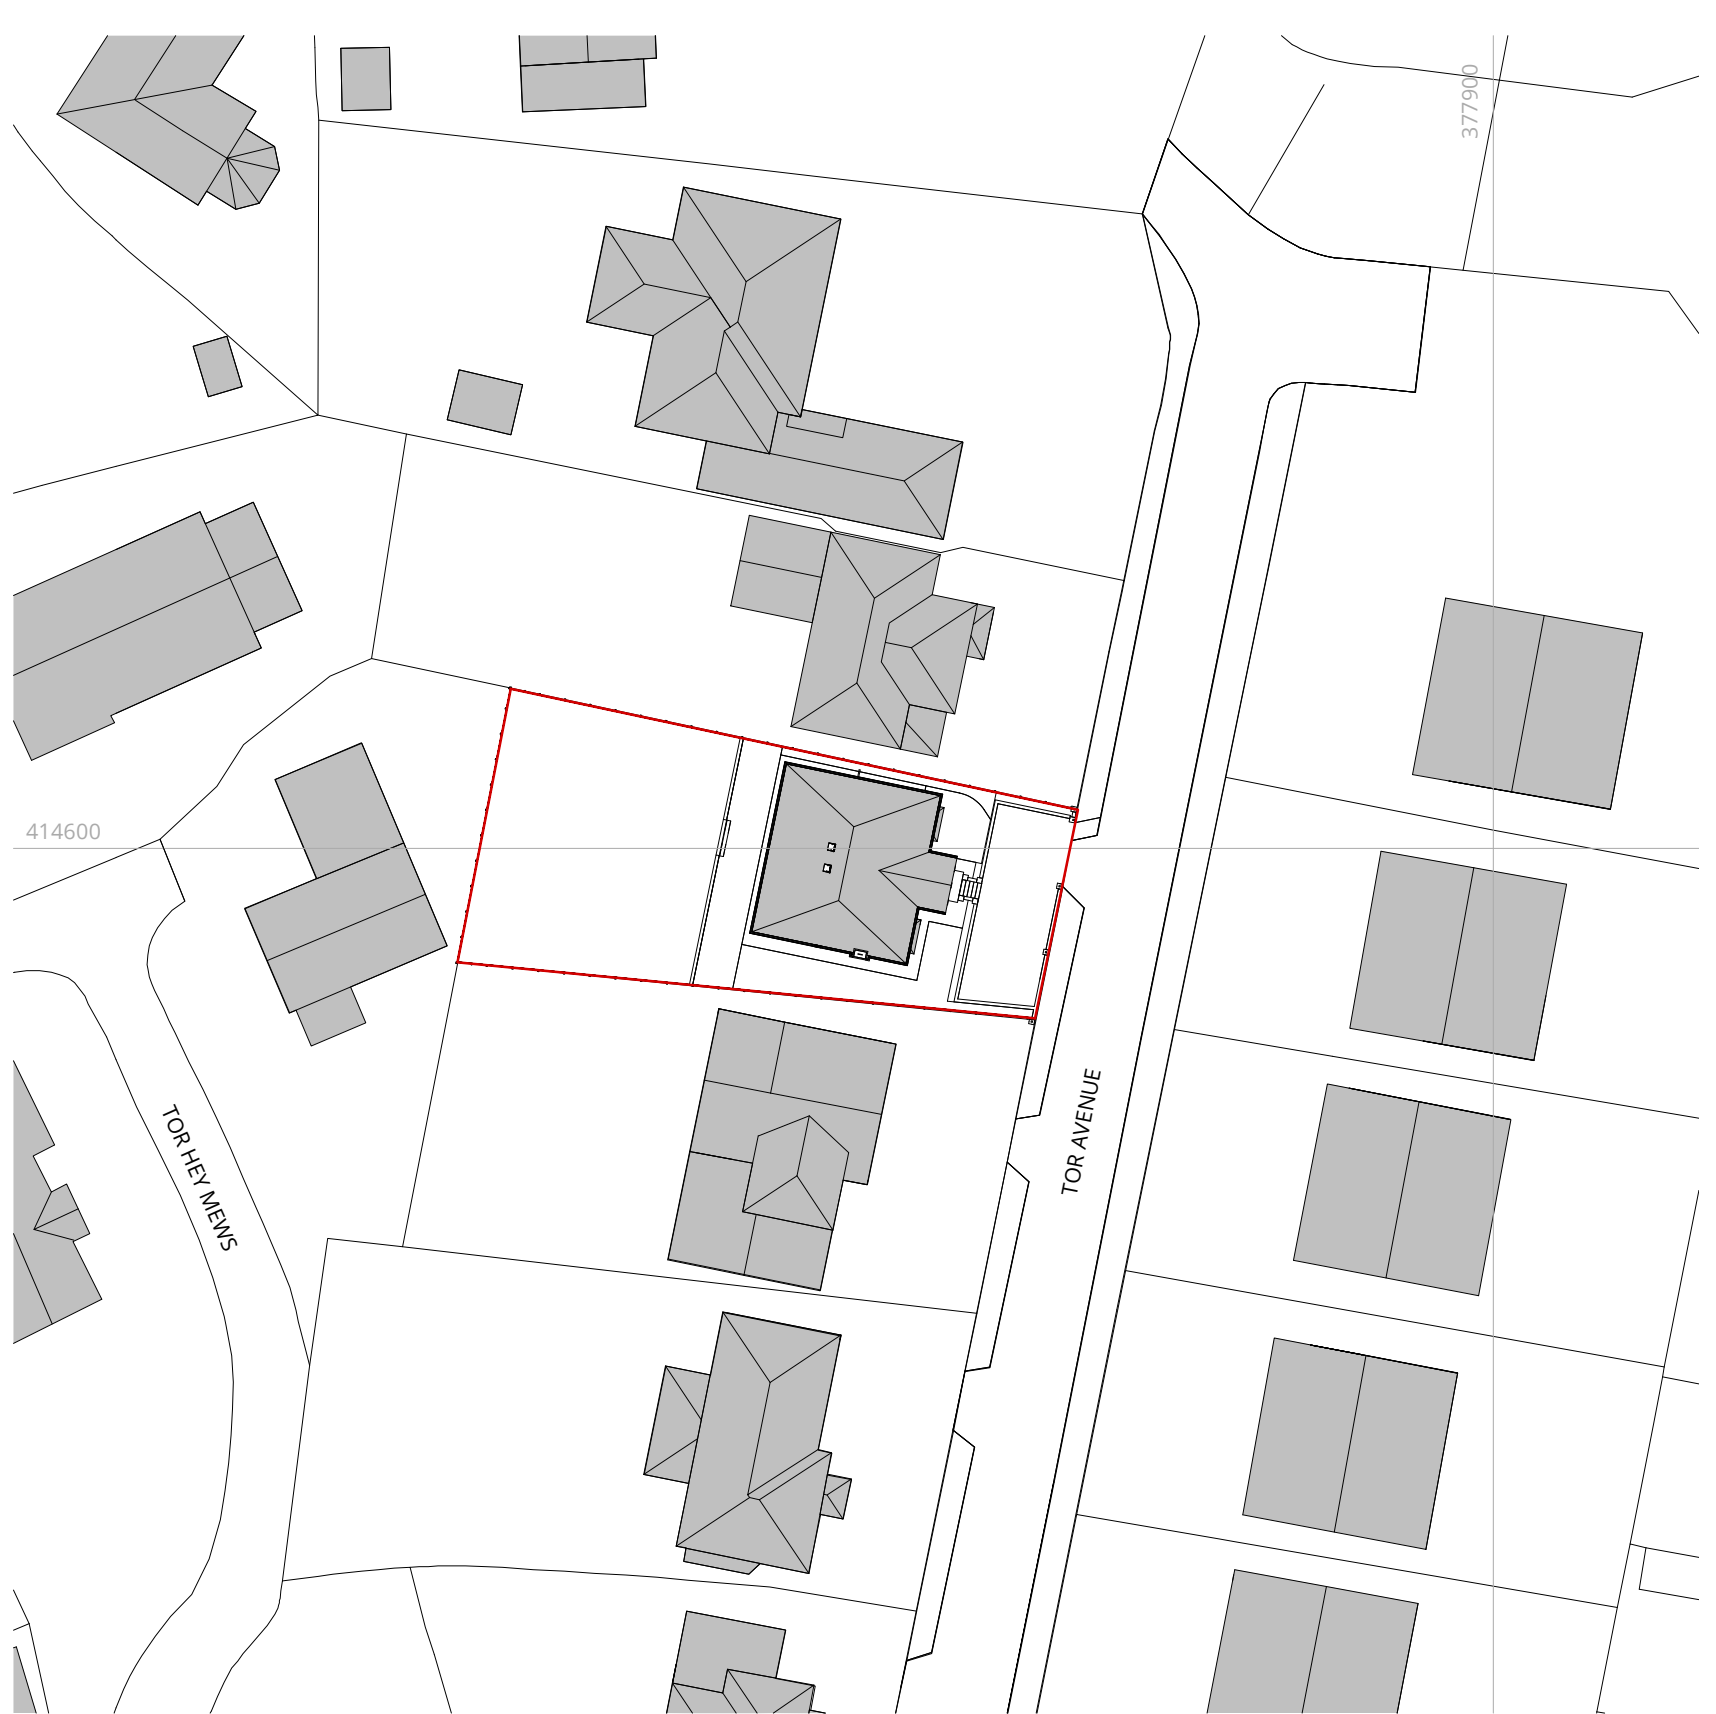

3 Proposed Site Plan
1:500



0m 5m 10m 15m 20m 25m
SCALE 1:500

RALA SHALL HAVE NO RESPONSIBILITY FOR ANY USE MADE OF THIS DOCUMENT OTHER THAN FOR THAT WHICH IT WAS PREPARED AND ISSUED. ALL DIMENSIONS SHOULD BE CHECKED ON SITE. DO NOT SCALE FROM THIS DRAWING

ANY DRAWING ERRORS OR DIVERGENCIES SHOULD BE BROUGHT TO THE ATTENTION OF RALA AT THE ADDRESS SHOWN BELOW.

DRAWINGS SHALL BE READ IN CONJUNCTION WITH THE FOLLOWING BEFORE WORK COMMENCES:

- THE CDM DESIGN ISSUES REGISTER
- THE RALA RISK SERIES OF DRAWINGS
- THE PROJECT CDM RISK REGISTER

NOTES

P00 Planning Issue RB RB 31/12/21

CLIENT

11 Hackford Close,
Brandlesholme,
Bury,
Greater Manchester,
BL8 1XP
United Kingdom

T +44 [0]7564 361 972



PROJECT TITLE
19 Tor Avenue

RDP JOB NUMBER
P0011

ISO 27001 CLASSIFICATION
Planning

DRAWING TITLE
Site Location Plan & Site Plan

SCALE
As @ A3
indicated

DATE FIRST ISSUED
15/11/21

DRAWING NO.
TOR-RALA-ZZ-XX-DR-A-(PL)-0000

REVISION
P00