




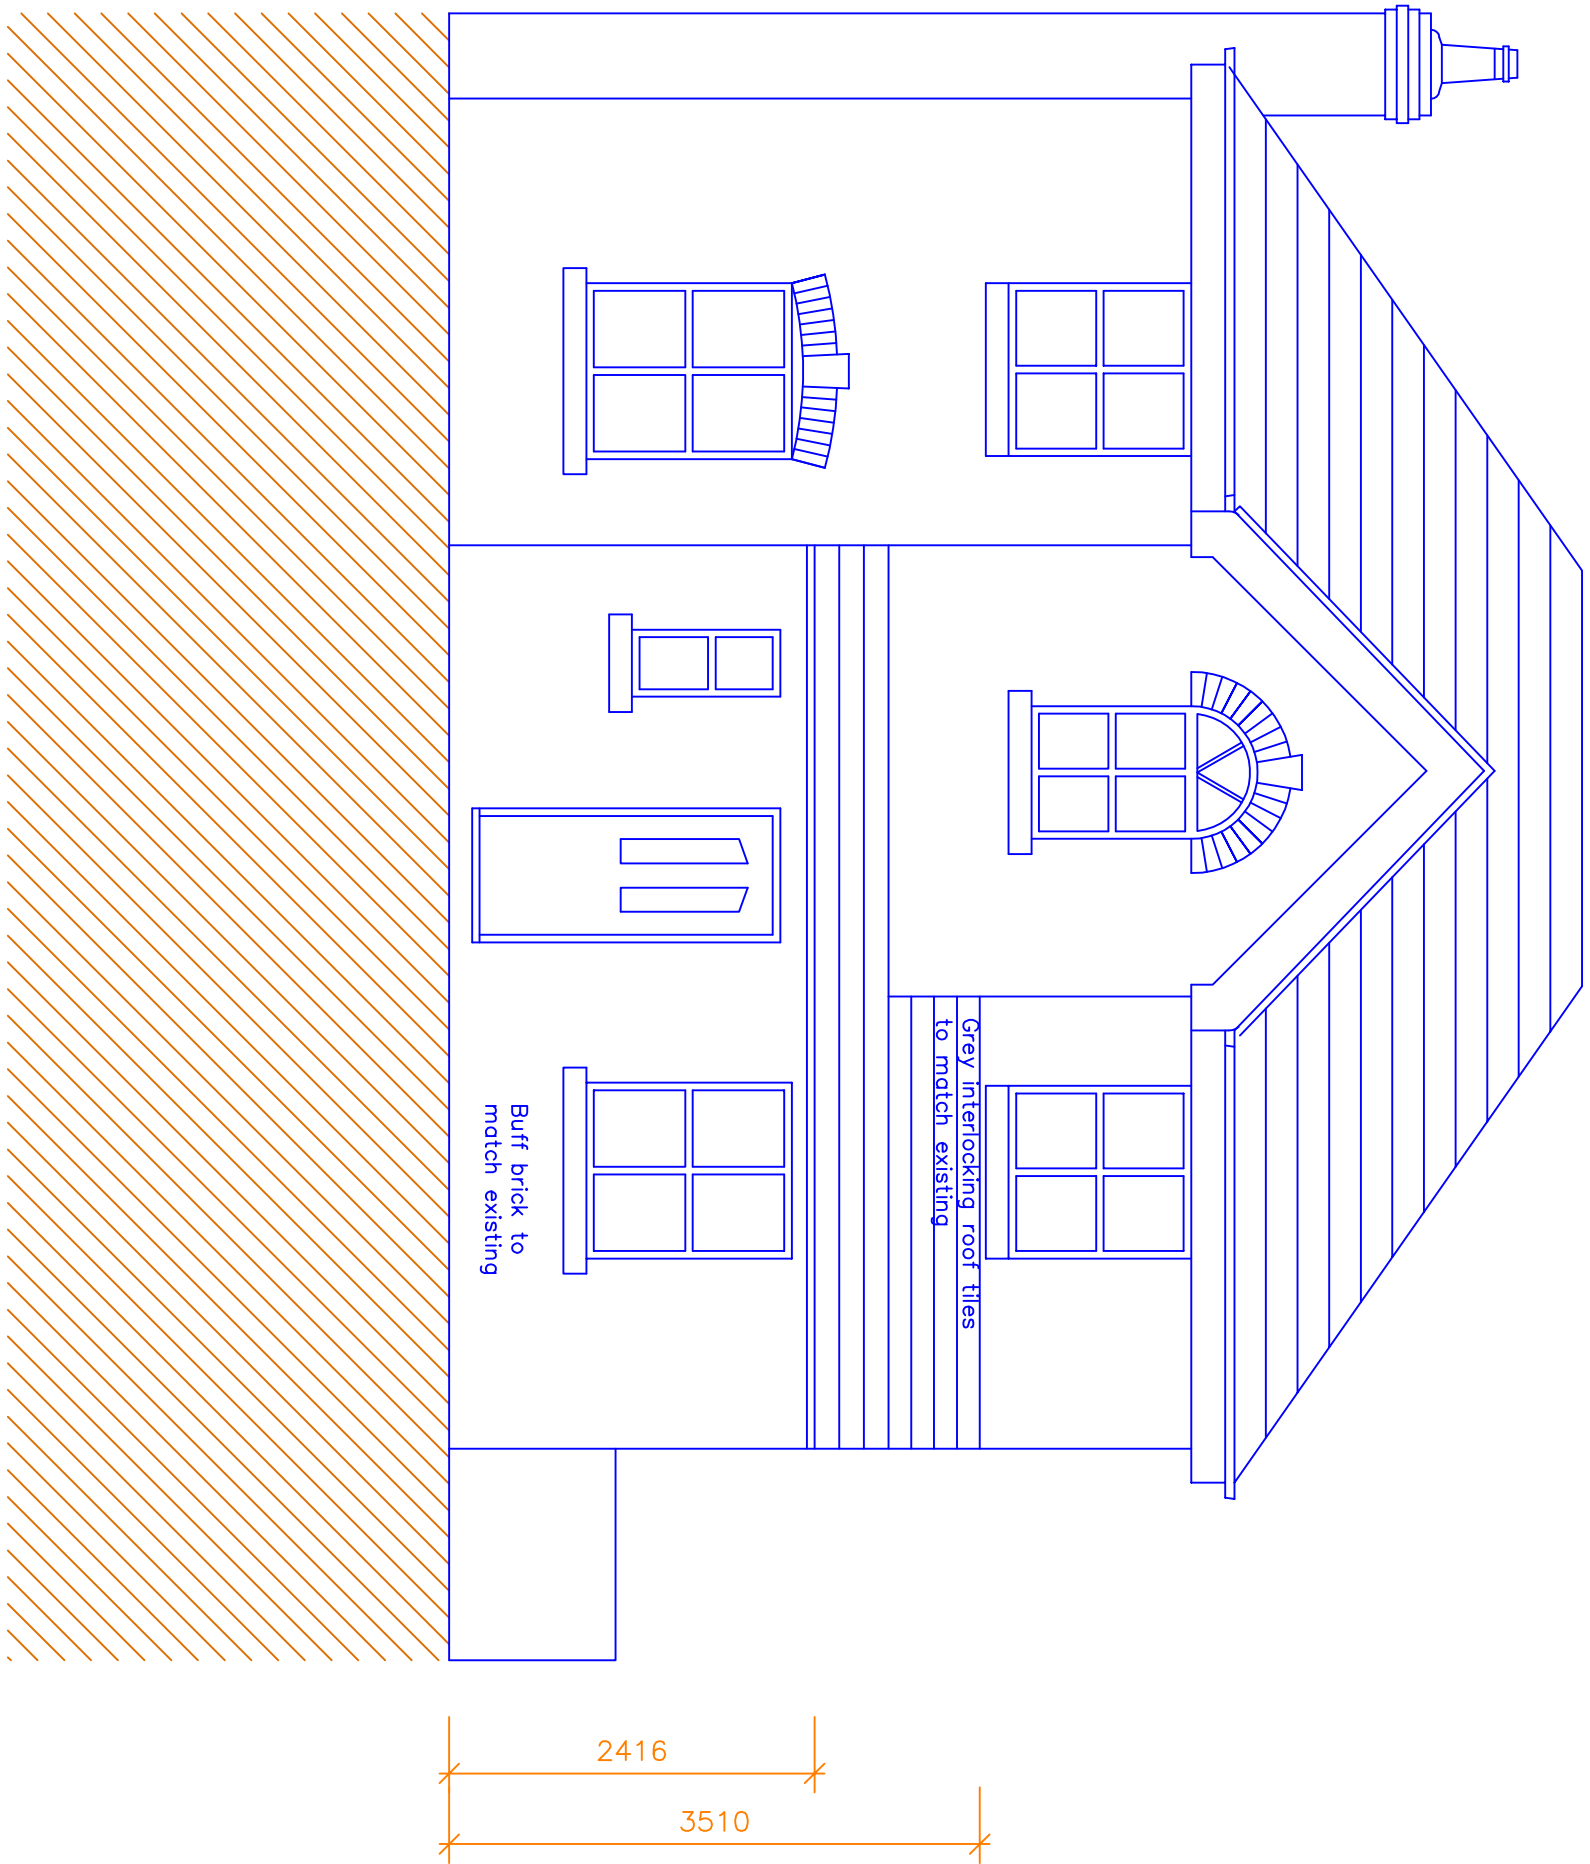


Proposed Front Elevation

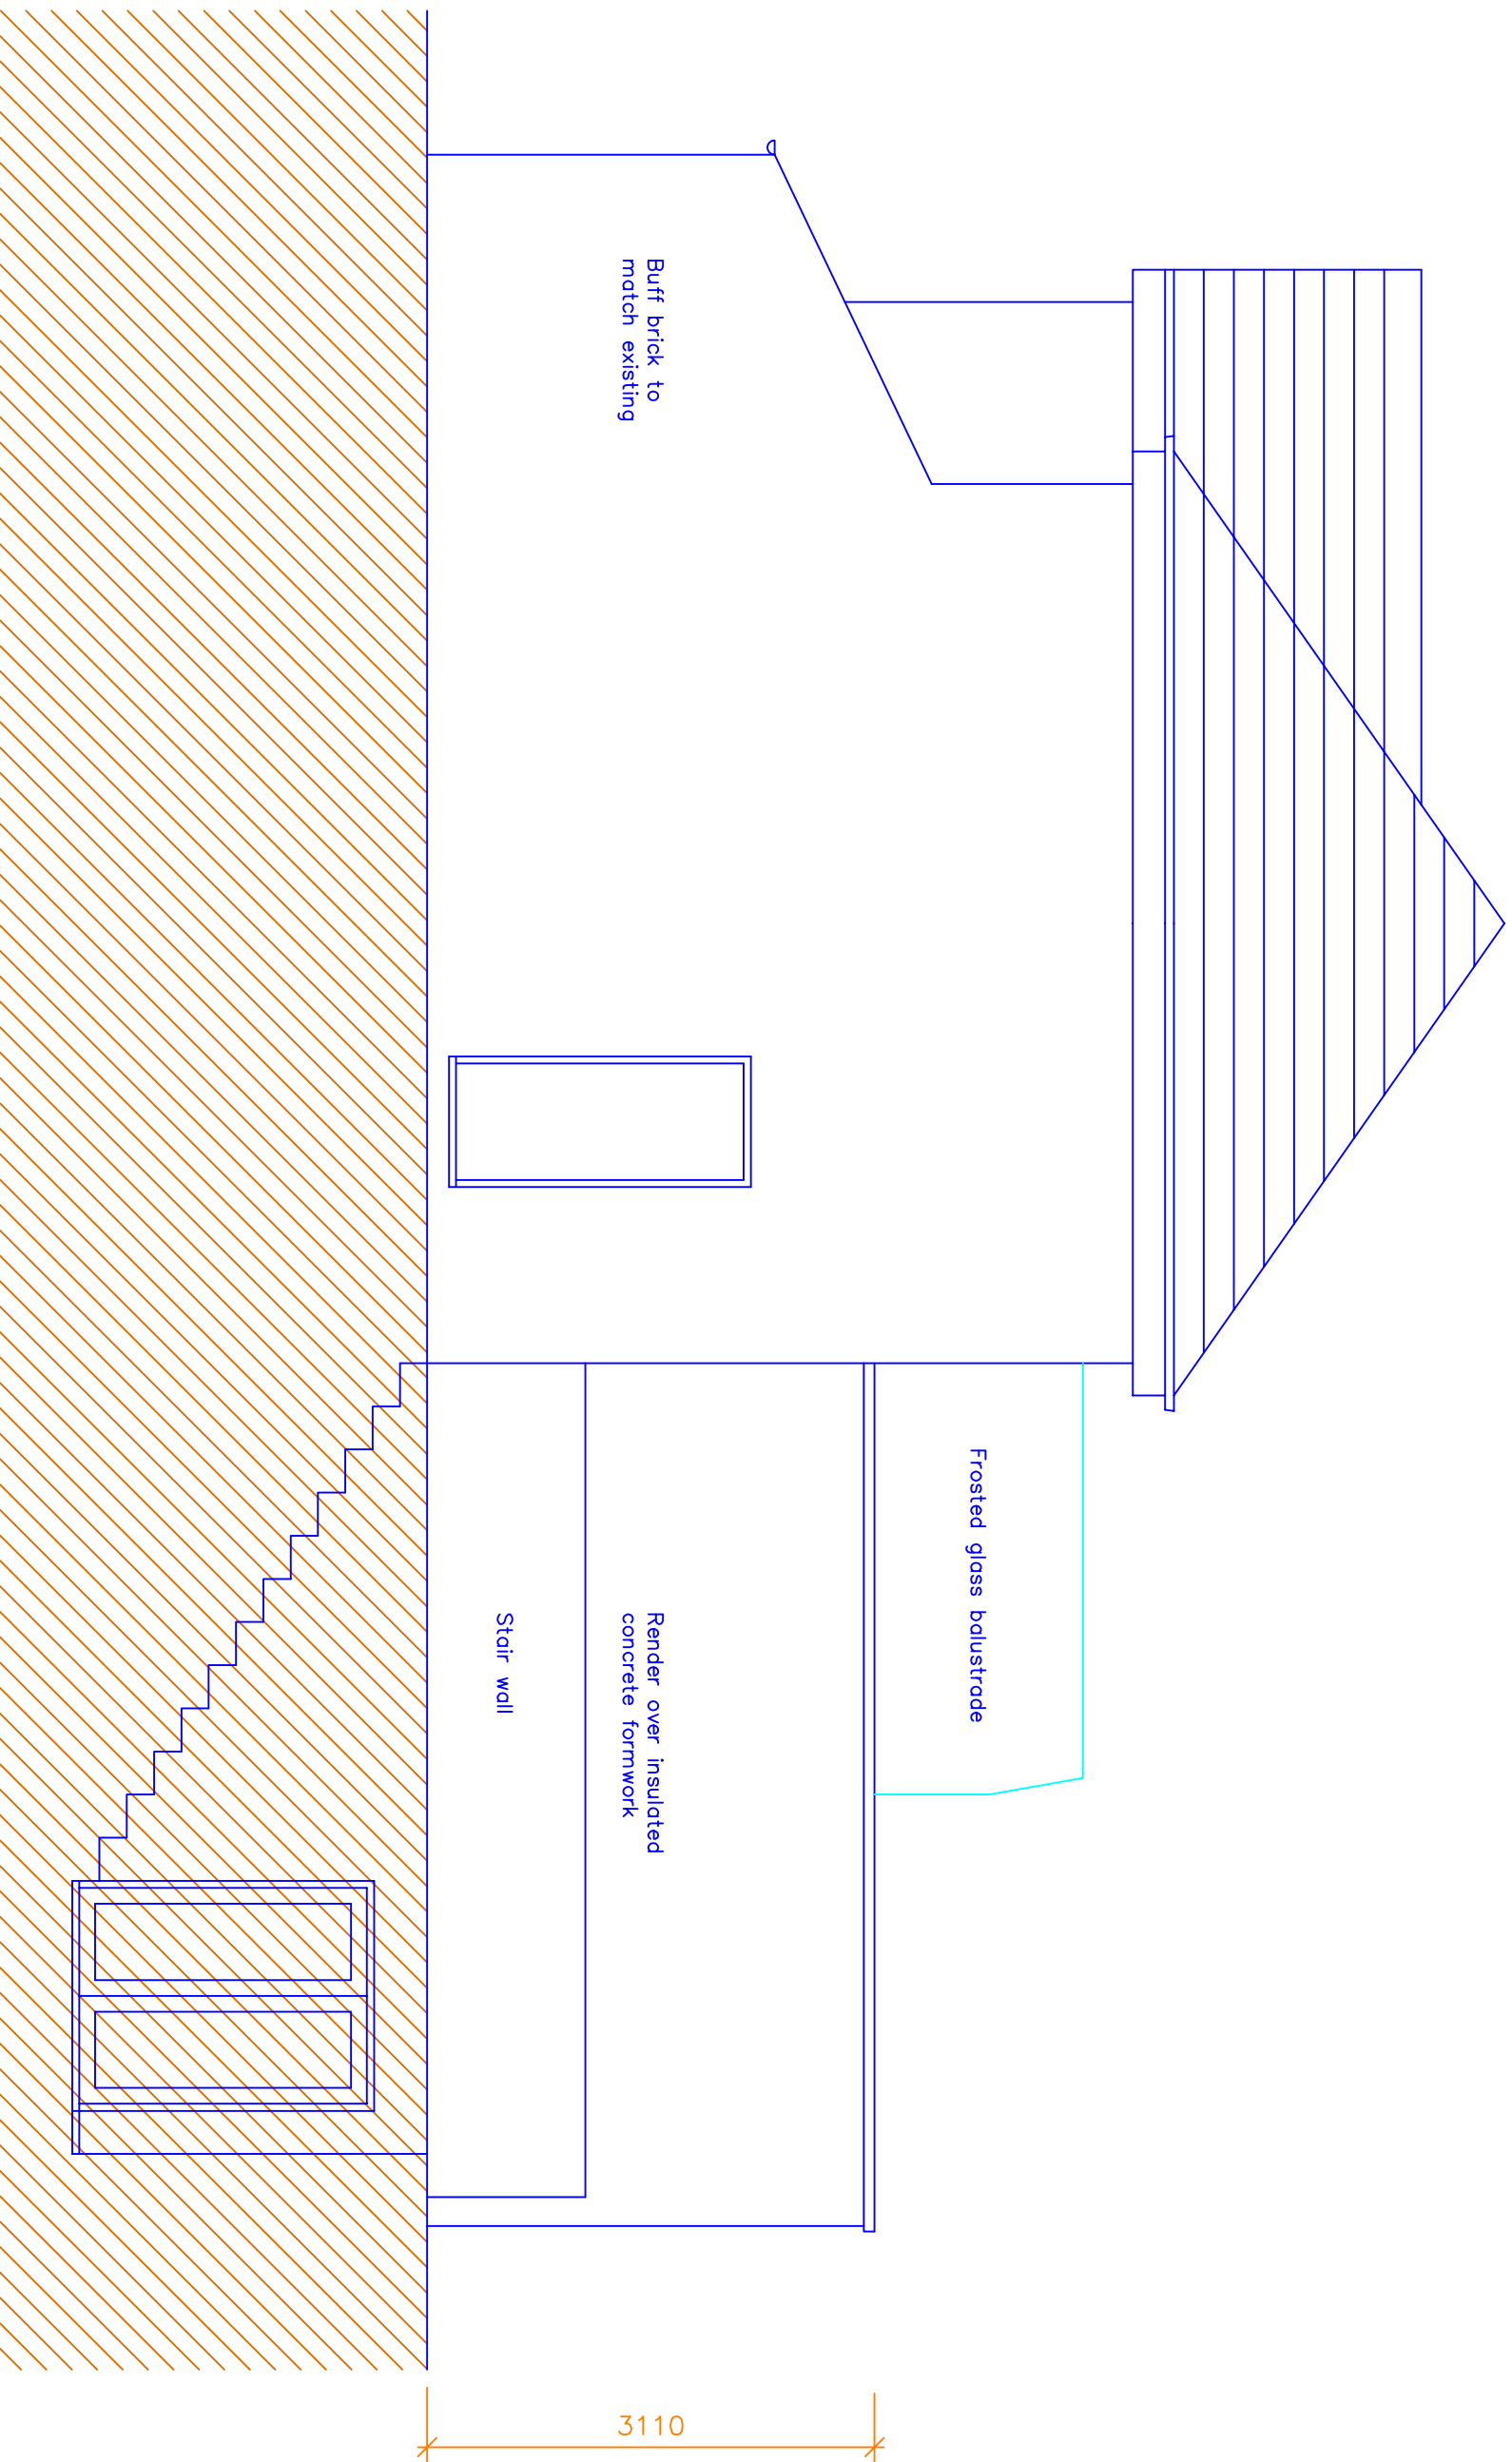

Proposed Side Elevation

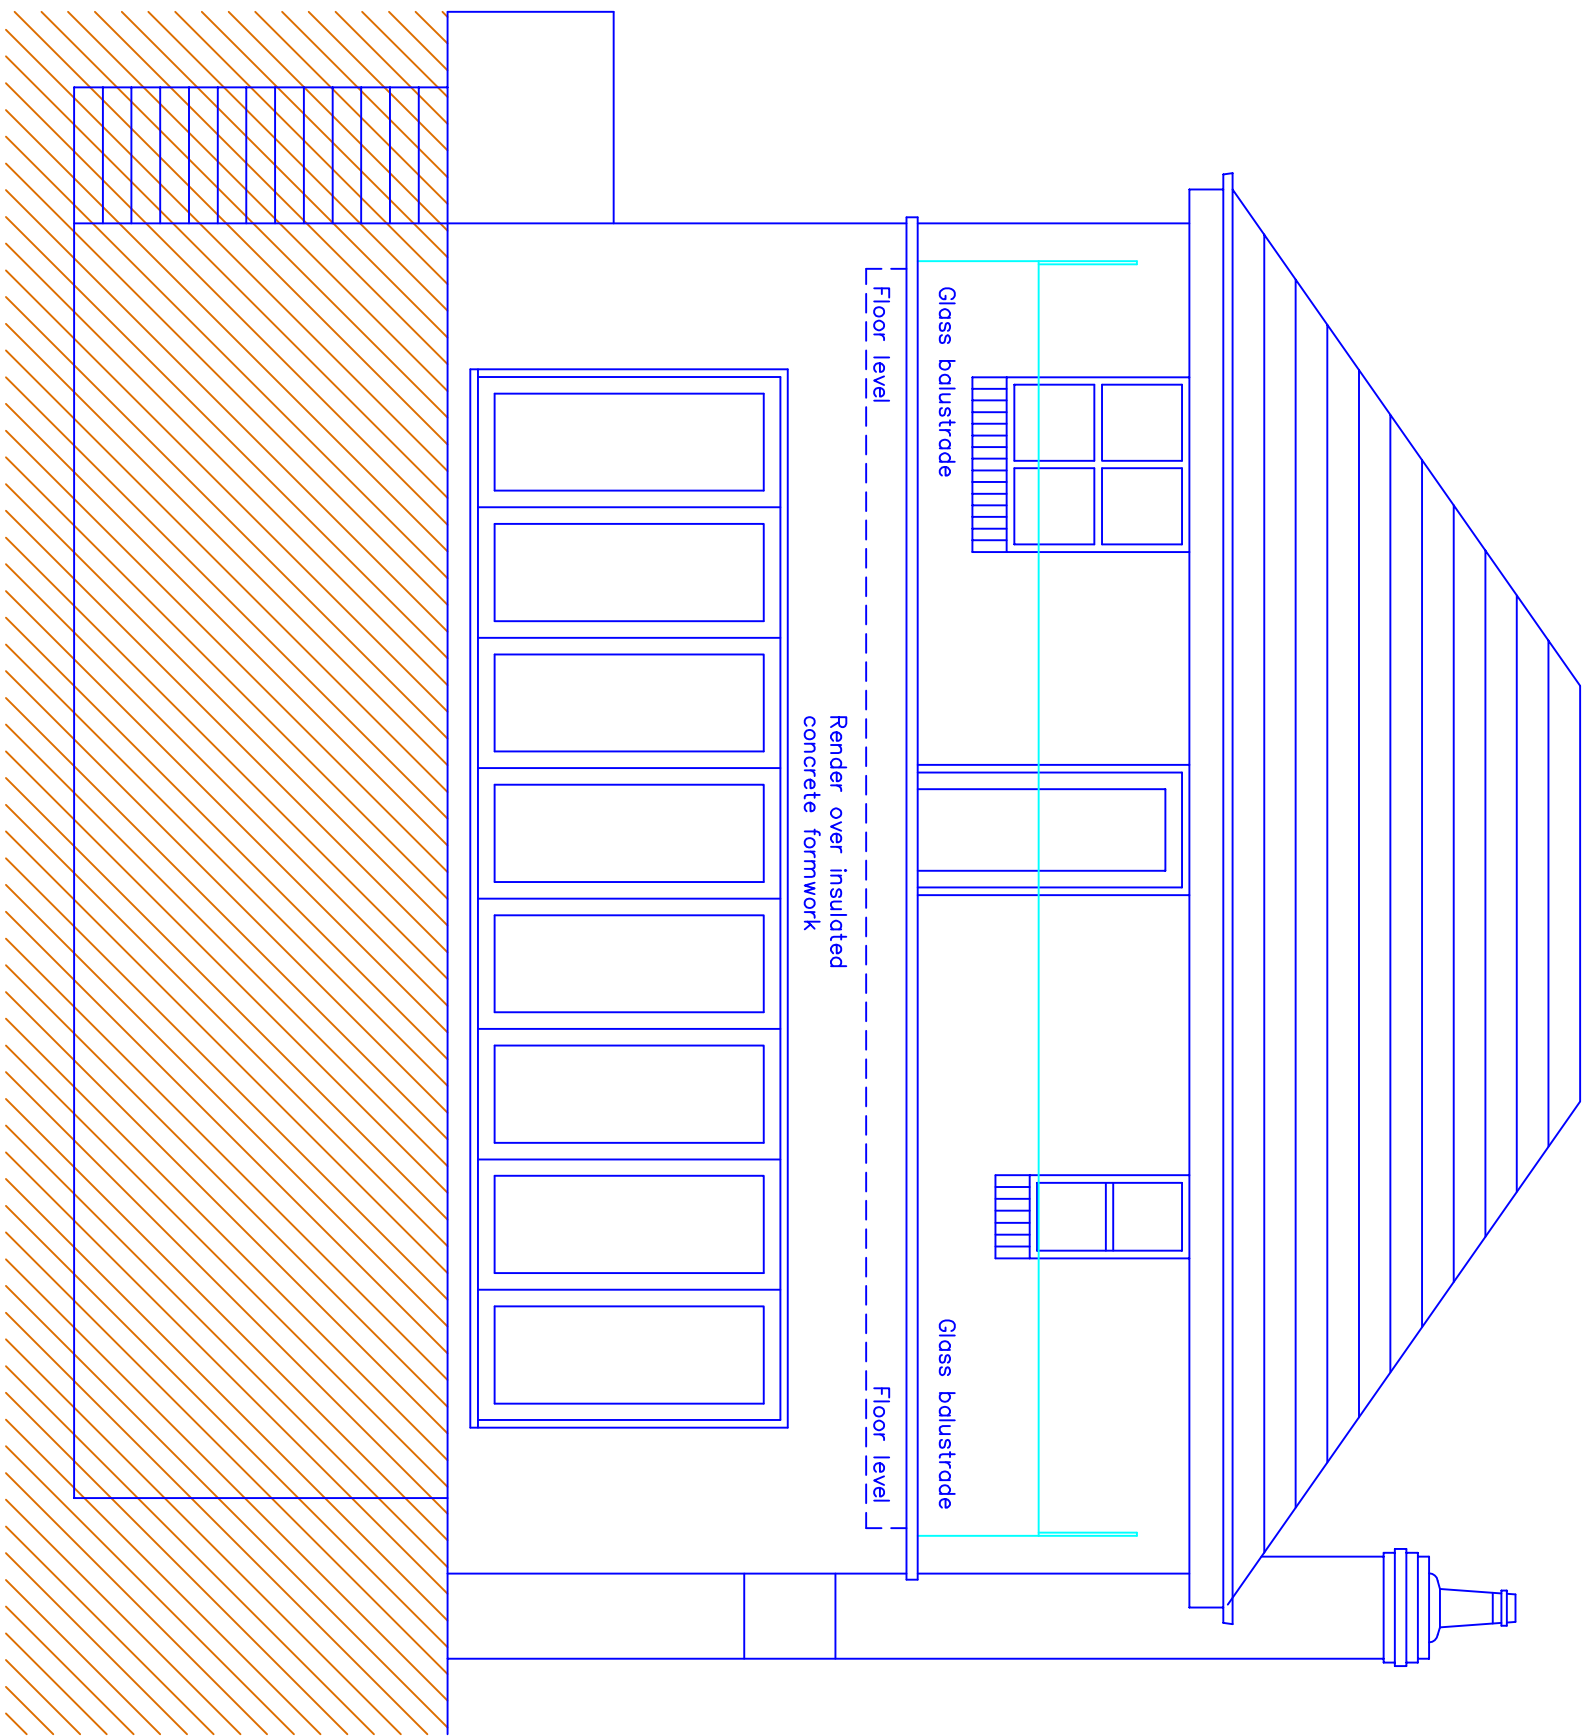

Proposed Rear Elevation

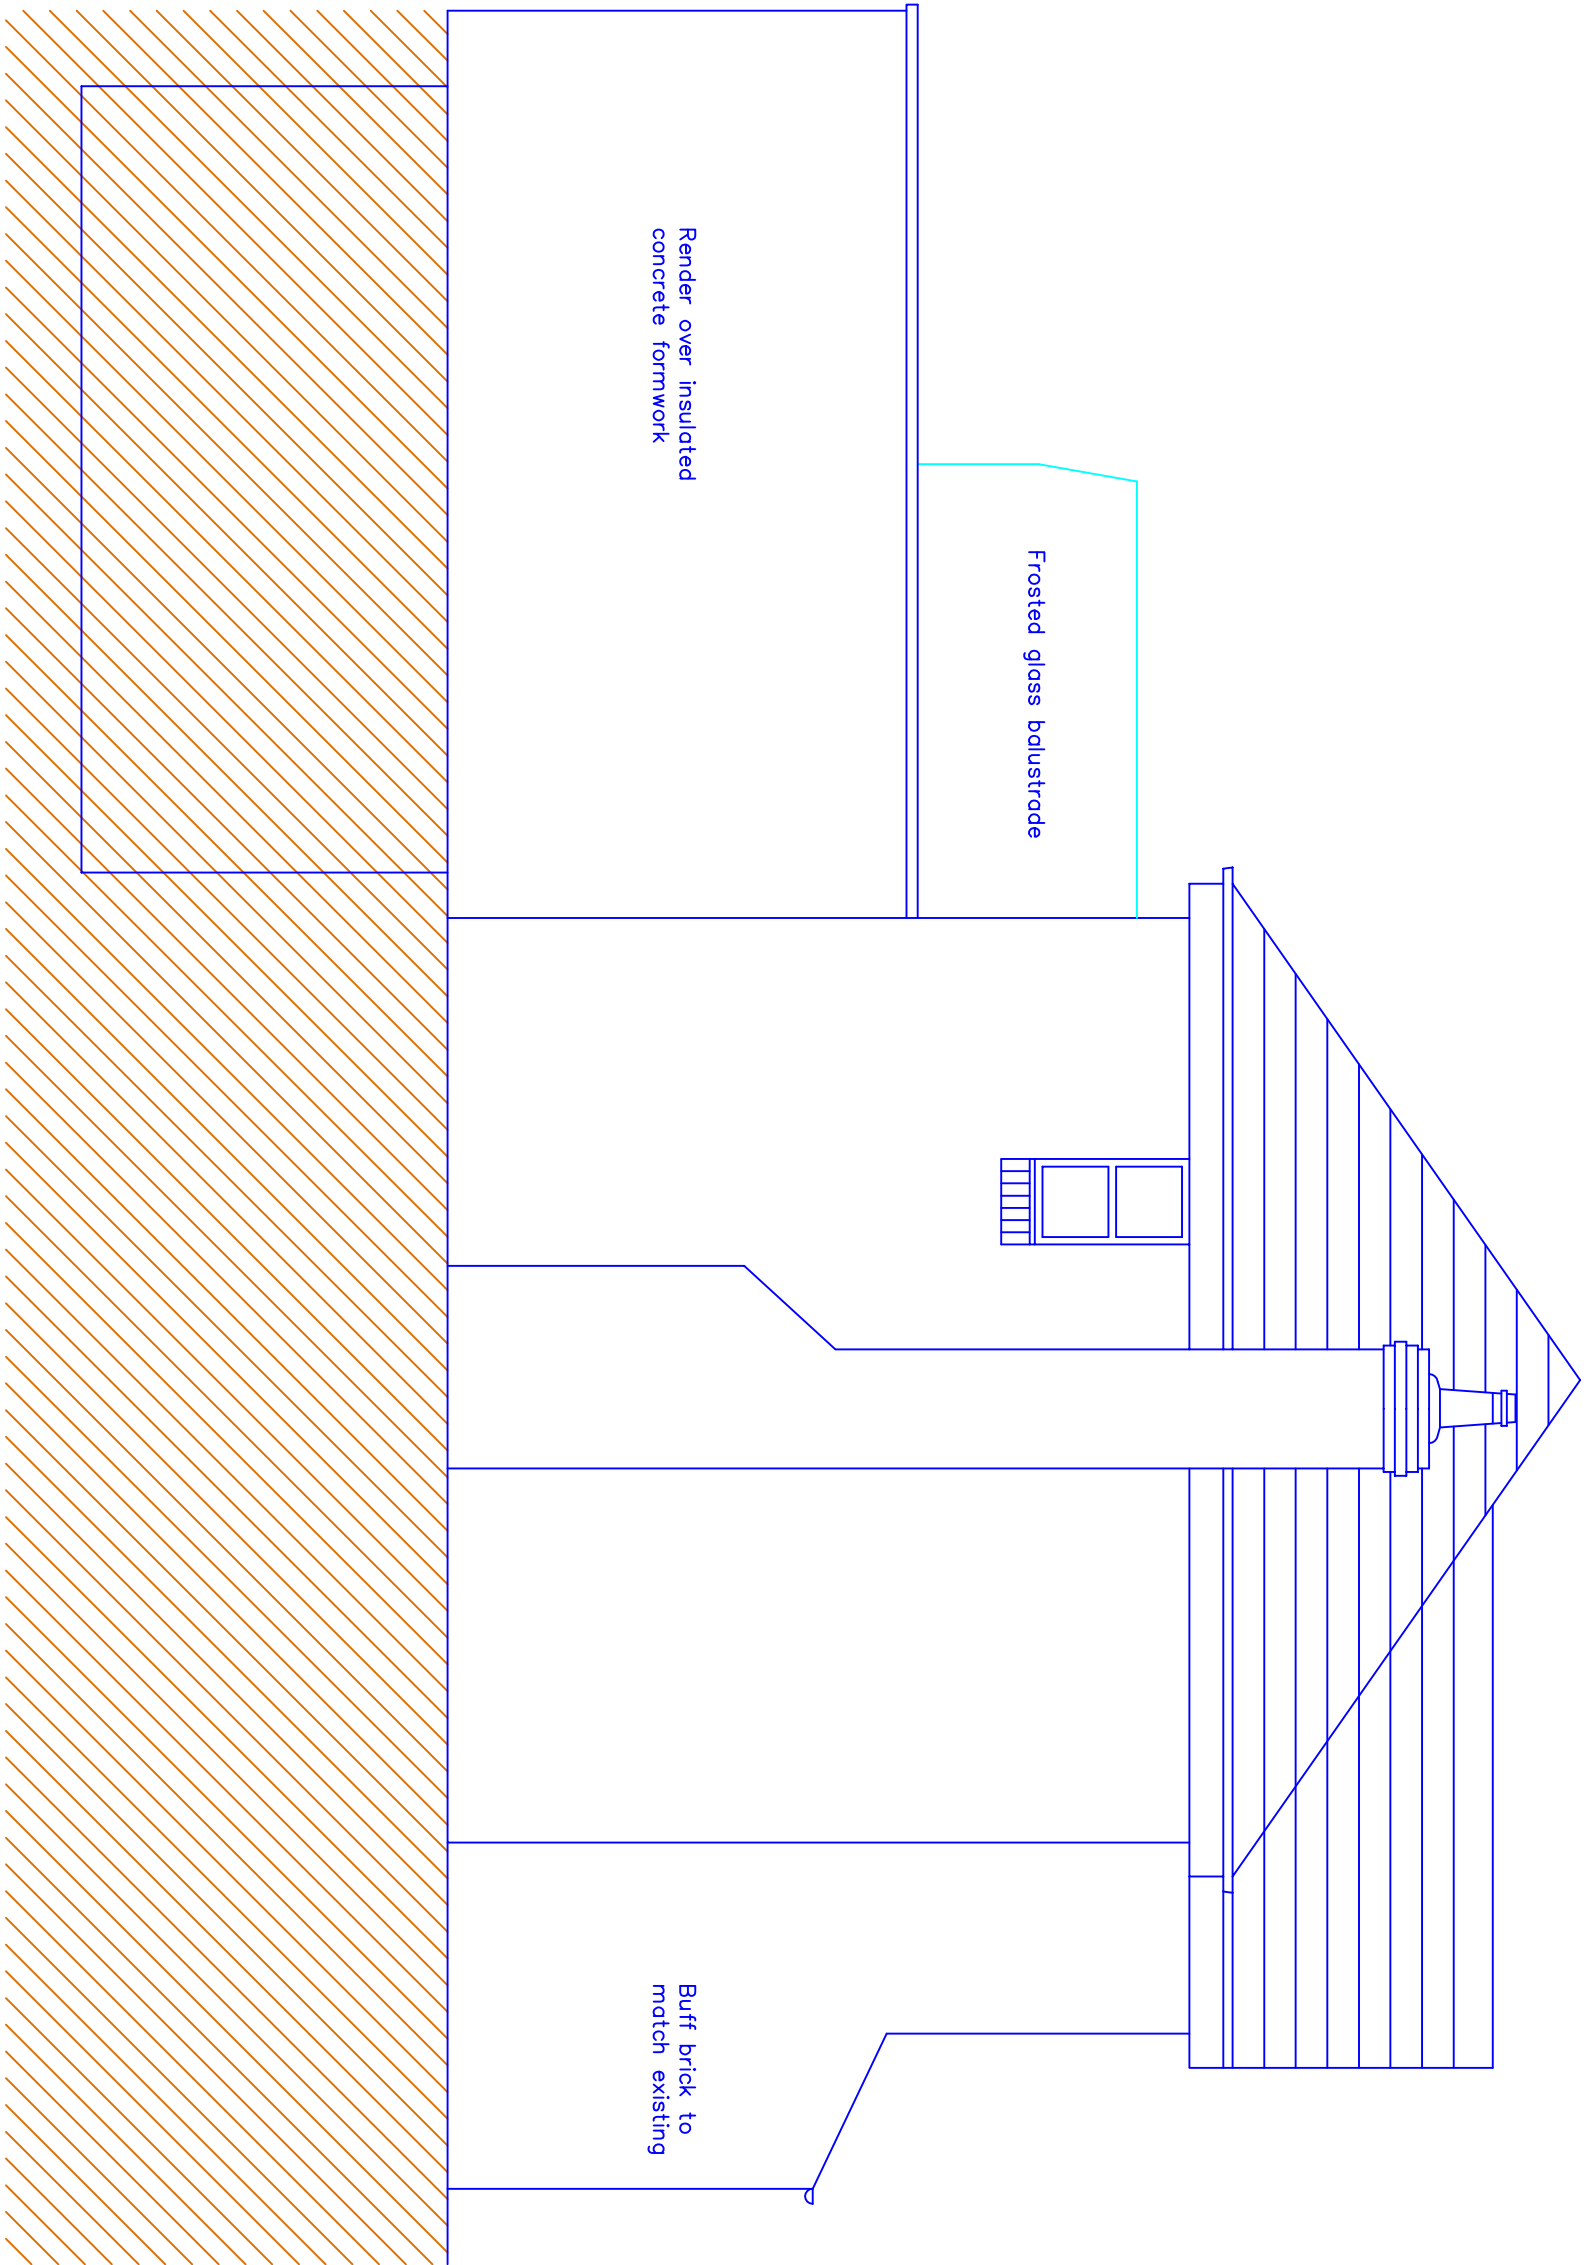

Proposed Side Elevation

This drawing and design concept is the property of PPV design. It should not be reproduced without written permission

2 Helmsford Road, Holcombe Village
Ramsbottom, Lancashire BL8 4PA
Gary Dearden (BA(hons)) DipArch RIBA
gary@ppv-design.co.uk www.ppv-design.co.uk
T: 0706 822731 M: 0712 669482

Revised to follow pre-app advice 19.05.2021

0 1 2 3 m

67 Hutchinson Way

Radclyffe

M25 3AB

scale 1:50 at A1
June 2020

CM1-03A

Proposed Elevations

PPV design Ltd