


note: refer to drawing no: 105
proposed for materials palette




south elevation

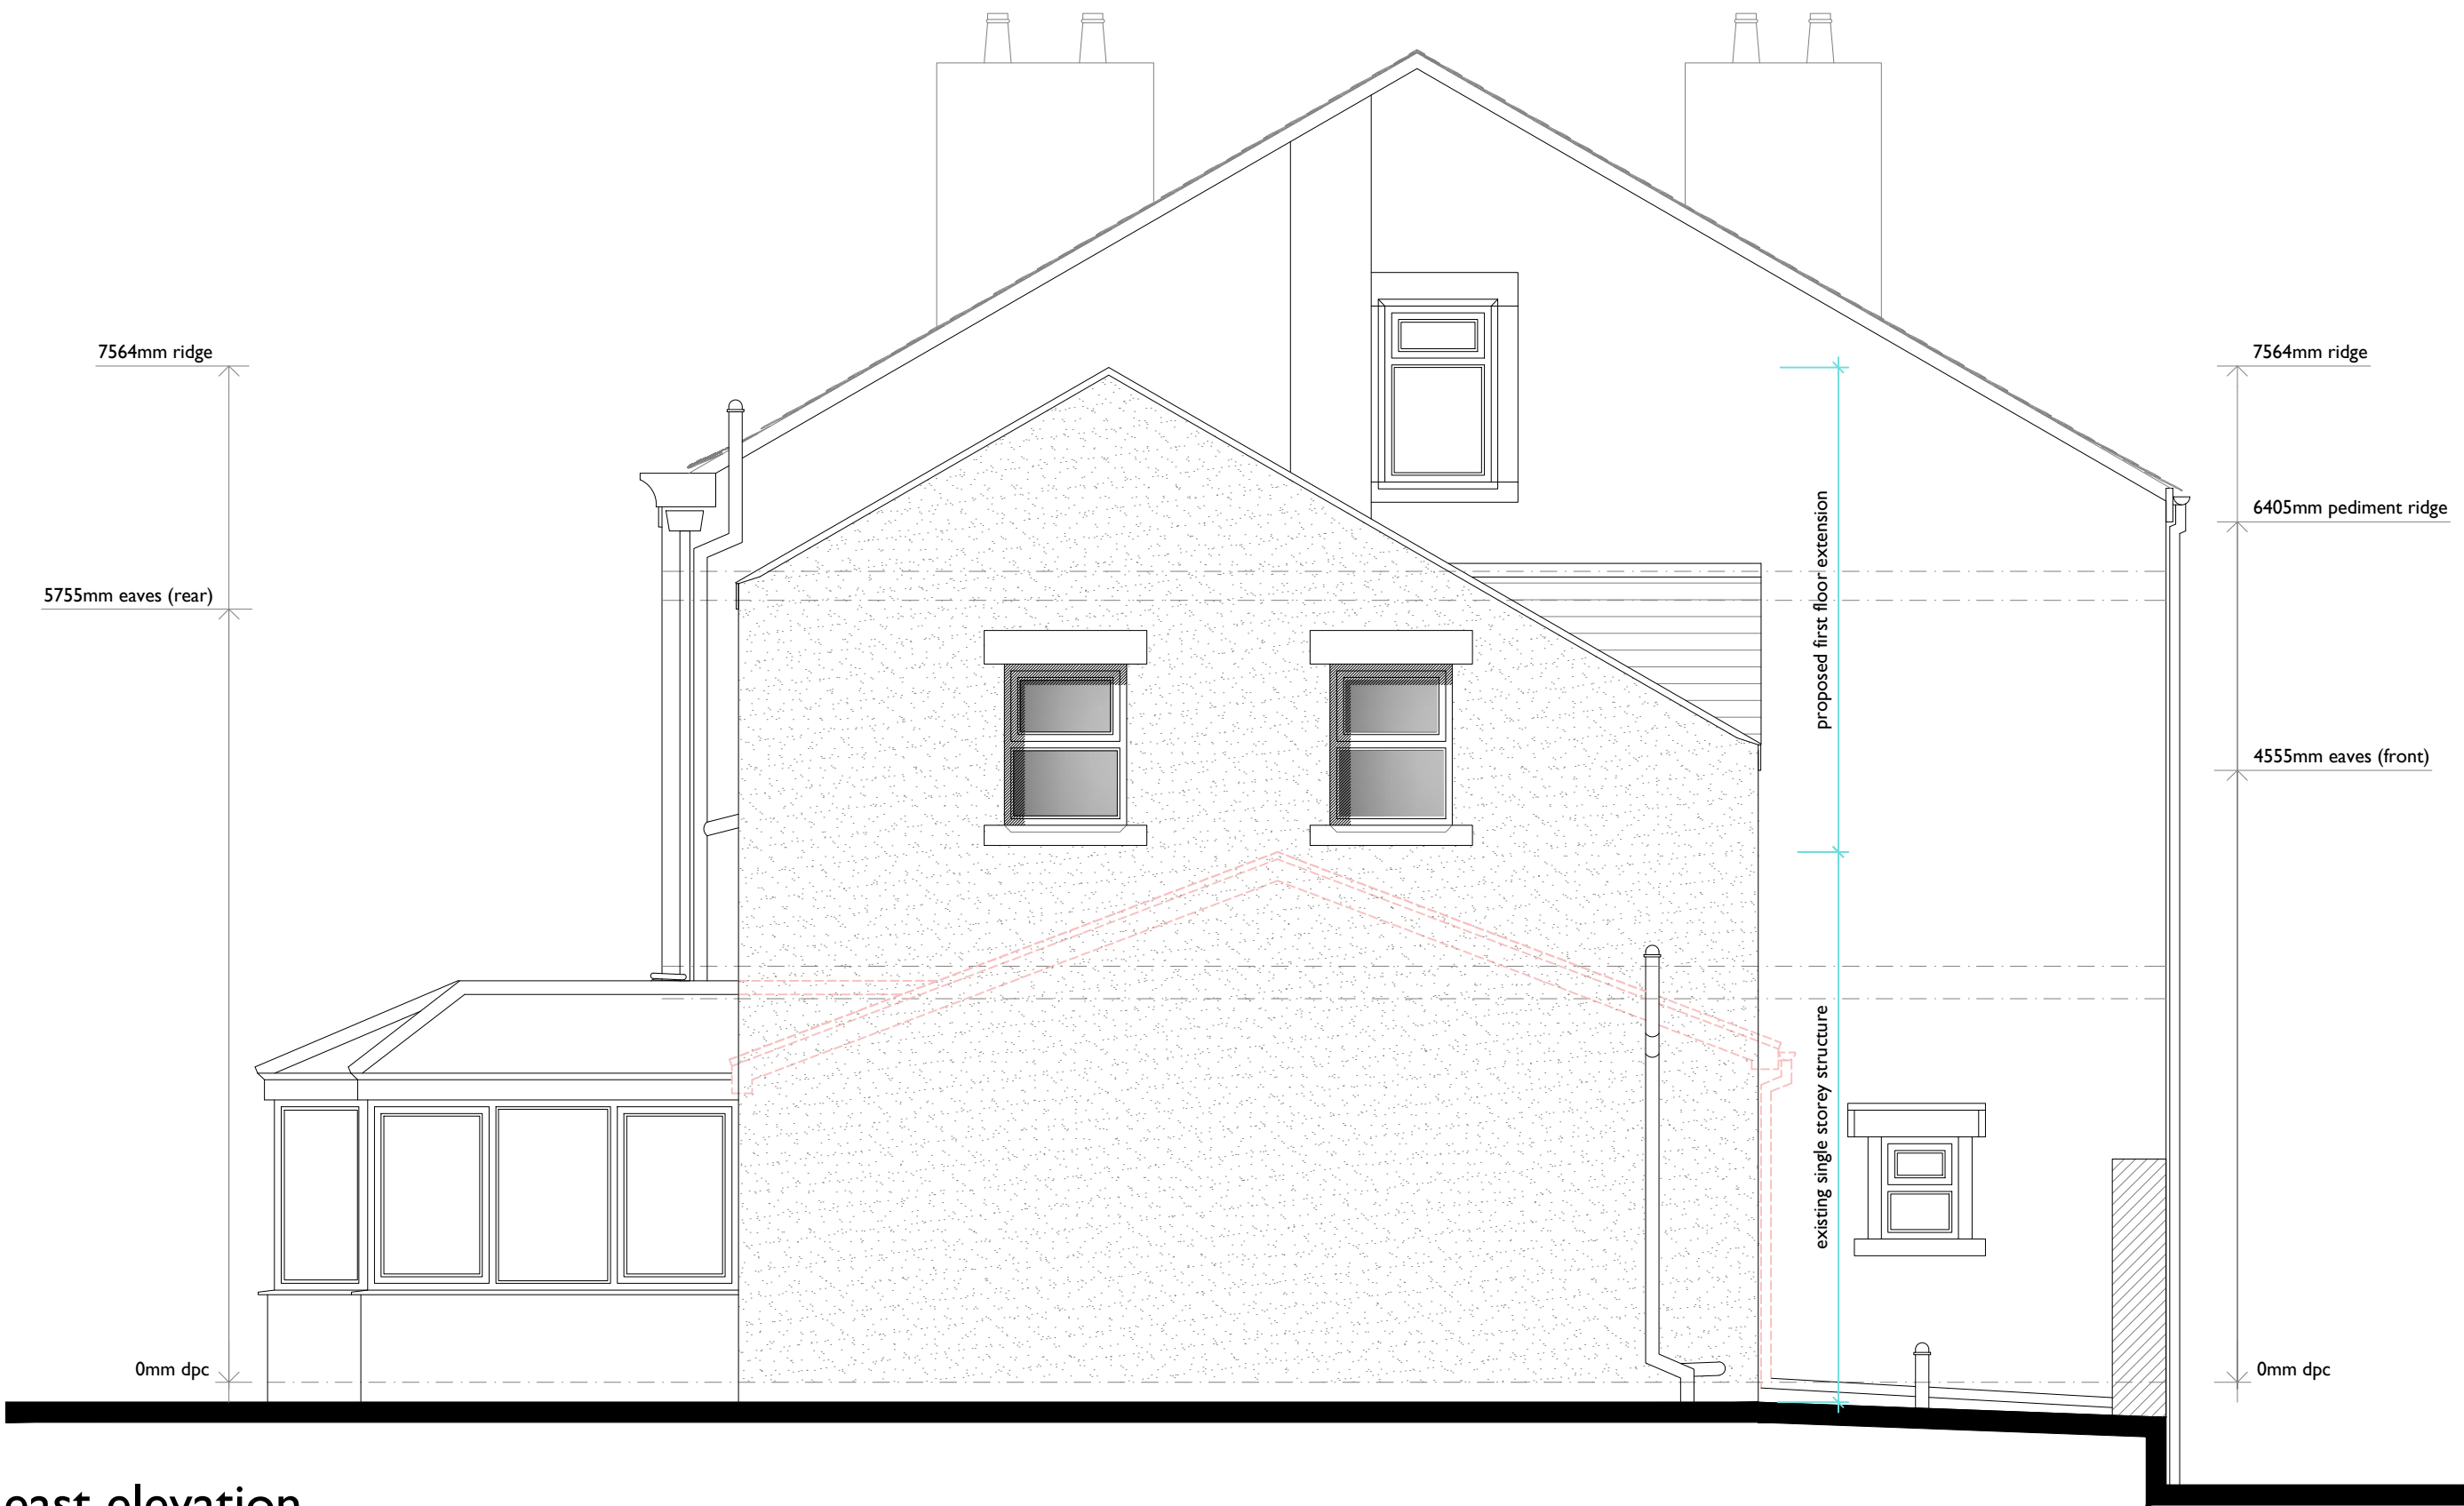

east elevation



north elevation

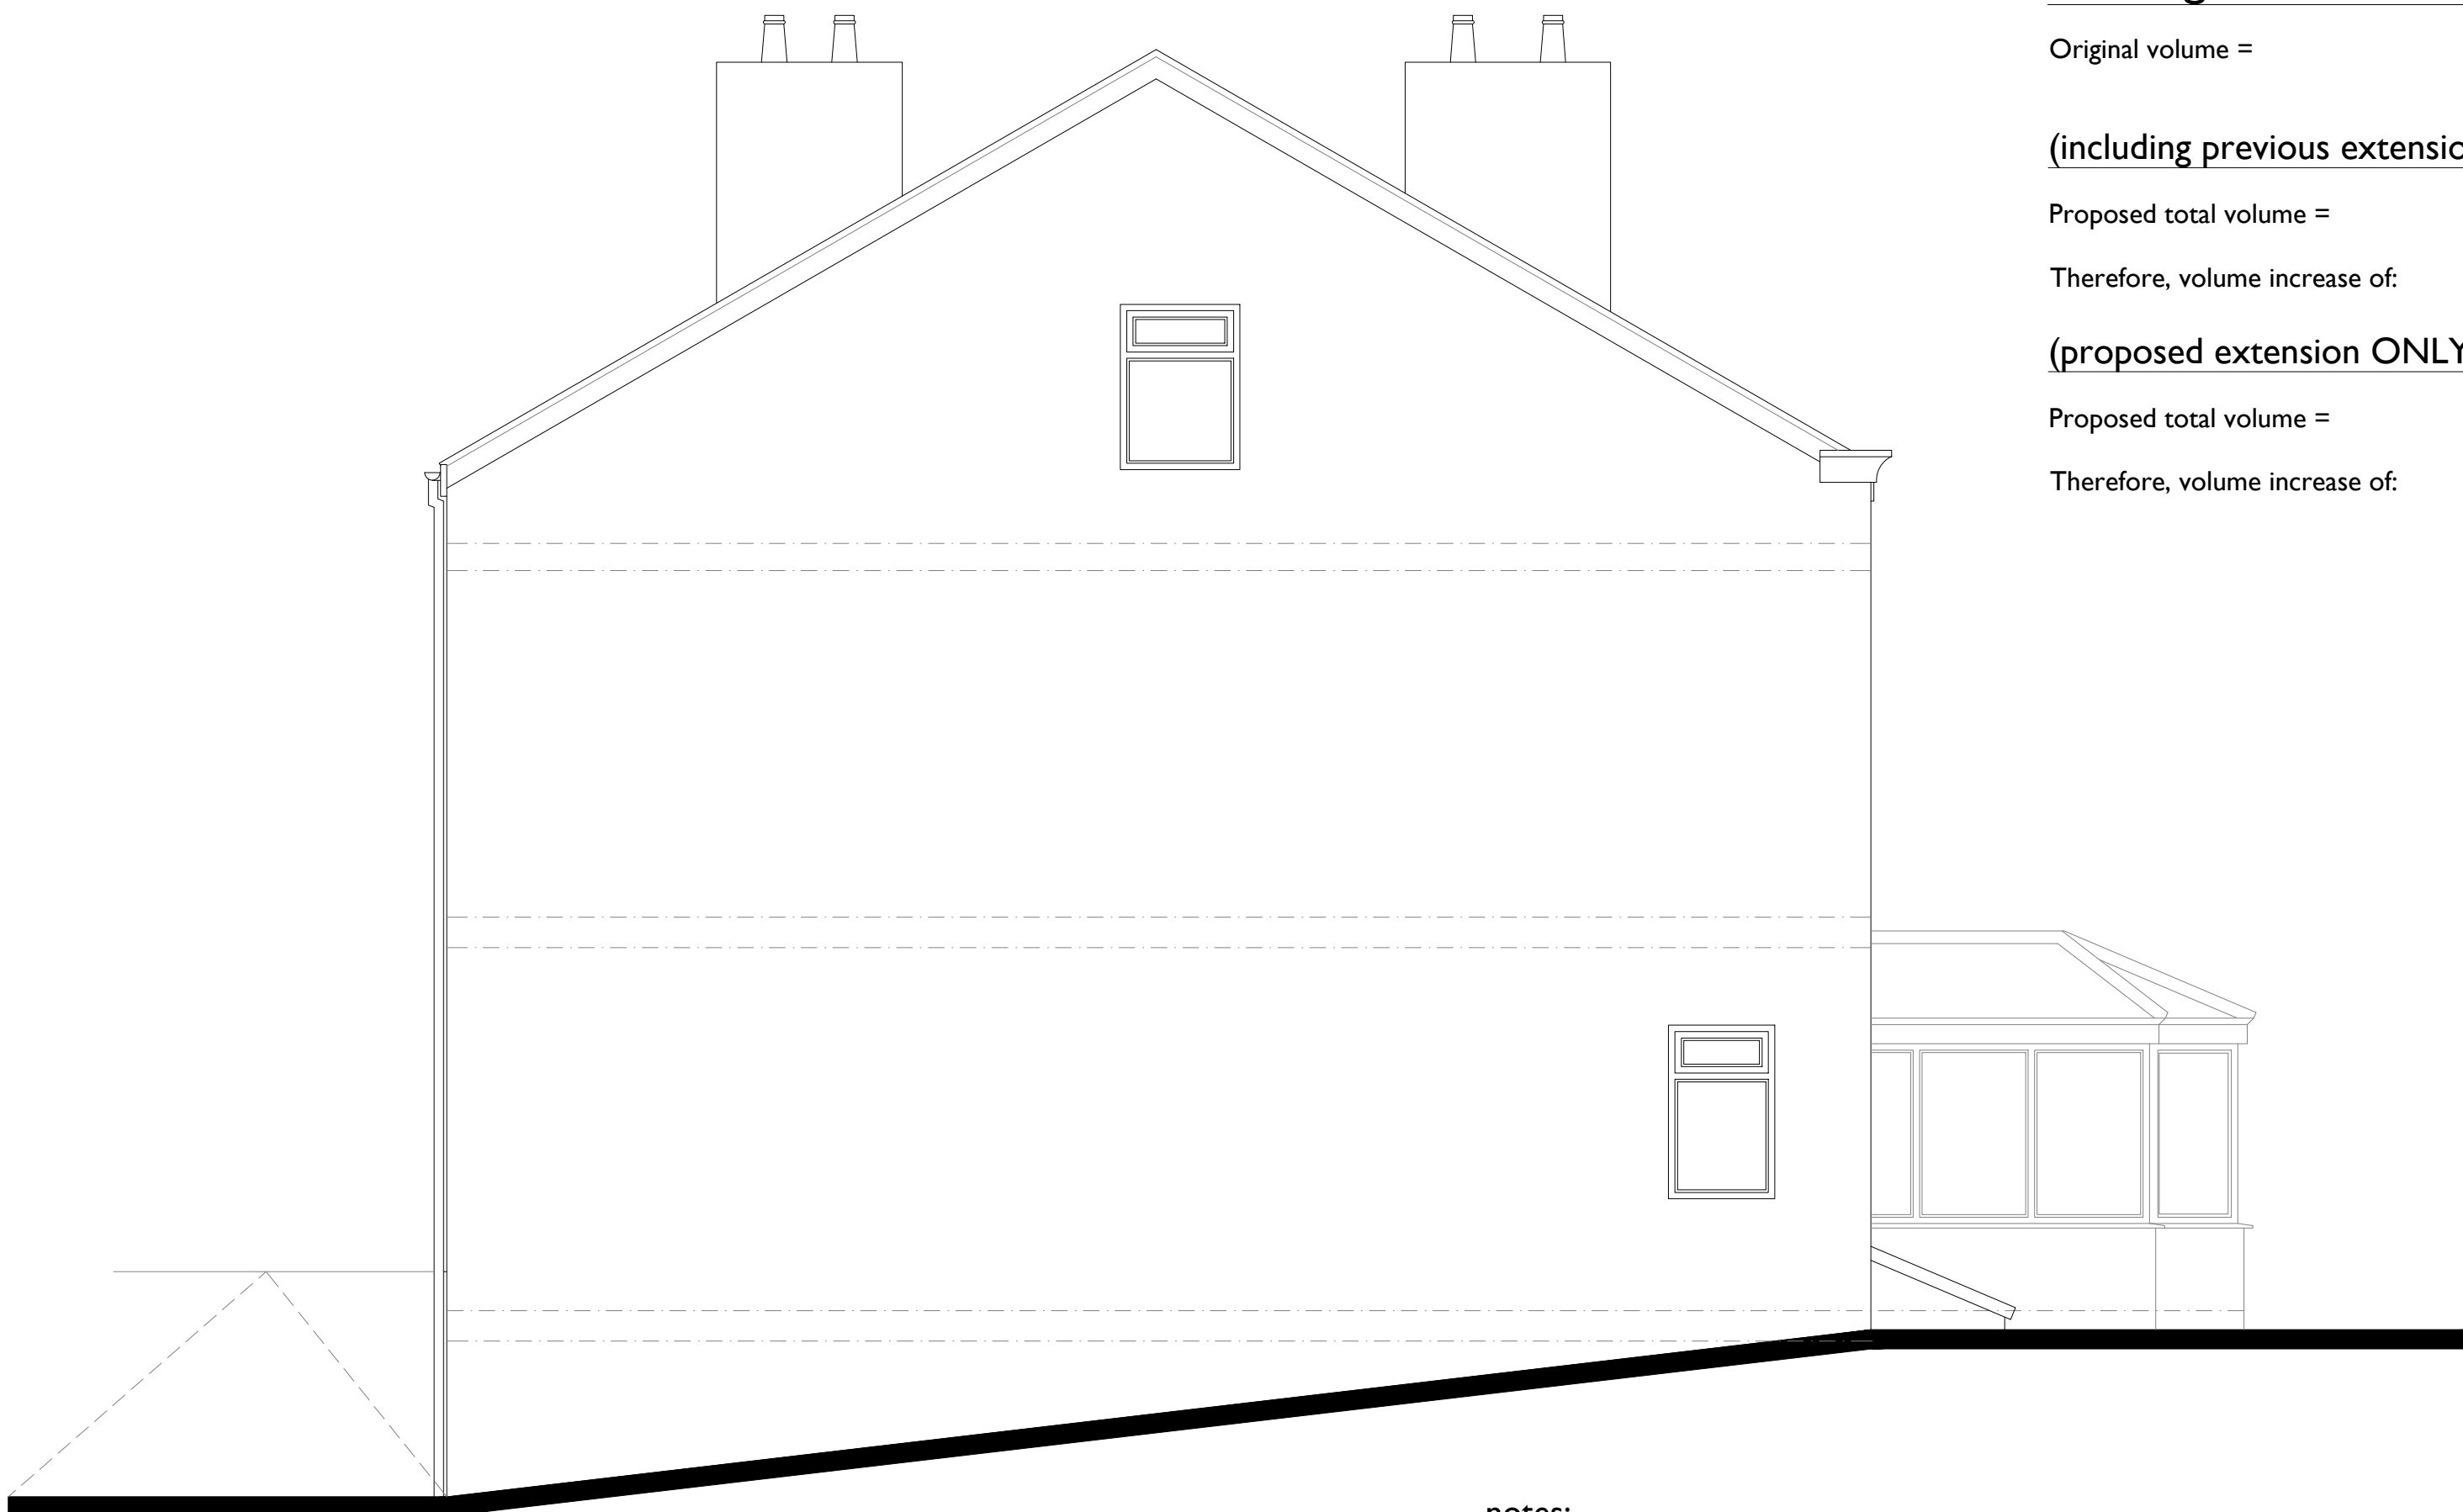

west elevation

building volume schedule

Original volume = 574.6m³

(including previous extensions)

Proposed total volume = 735.9m³

Therefore, volume increase of: 161.3m³ / 28%

(proposed extension ONLY)

Proposed total volume = 640.1m³

Therefore, volume increase of: 65.5m³ / 11.3%

- notes:
- red dashed lines indicate extent of existing construction to be removed
 - shaded areas indicate extent of existing construction to be retained



e: james@skyarchitecture.co.uk
t: 07743644720
w: www.skyarchitecture.co.uk

Client
Claire Stanley
Site Address
Taylor Lane Farm, Ainsworth, BL2 6QS

Drawing Title
Proposed Elevations

Job Number
21047
Drawing Number
103 revB

Date
February '22
Stage
Planning

Paper Size
A1
Scale
1:50

Revision
A - Building volume schedule added - May '22
B - Scale of apex glazing to north elevation reduced and building volumes updated - June '22