




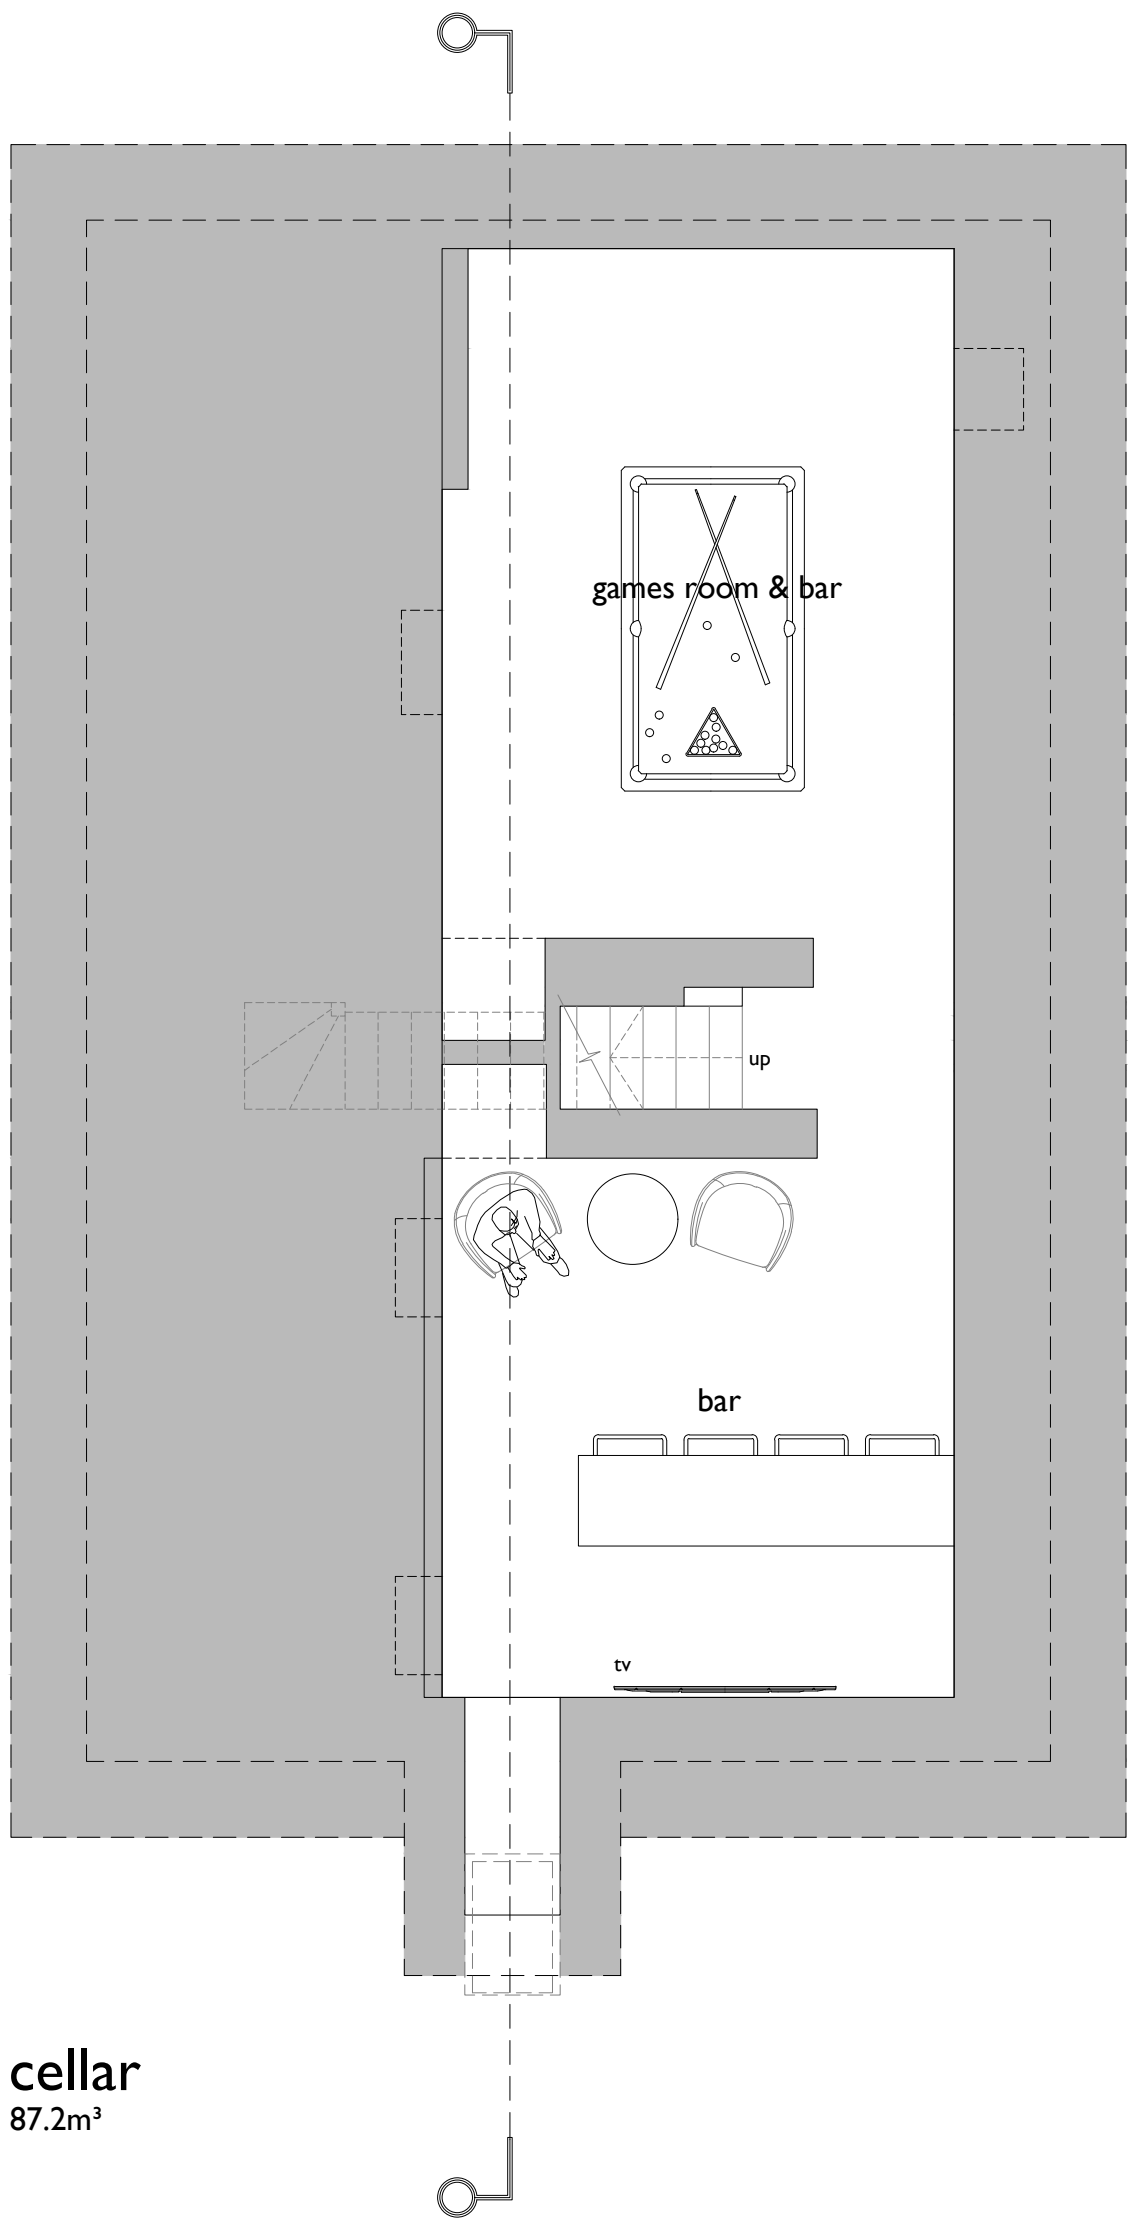


cellar
87.2m³

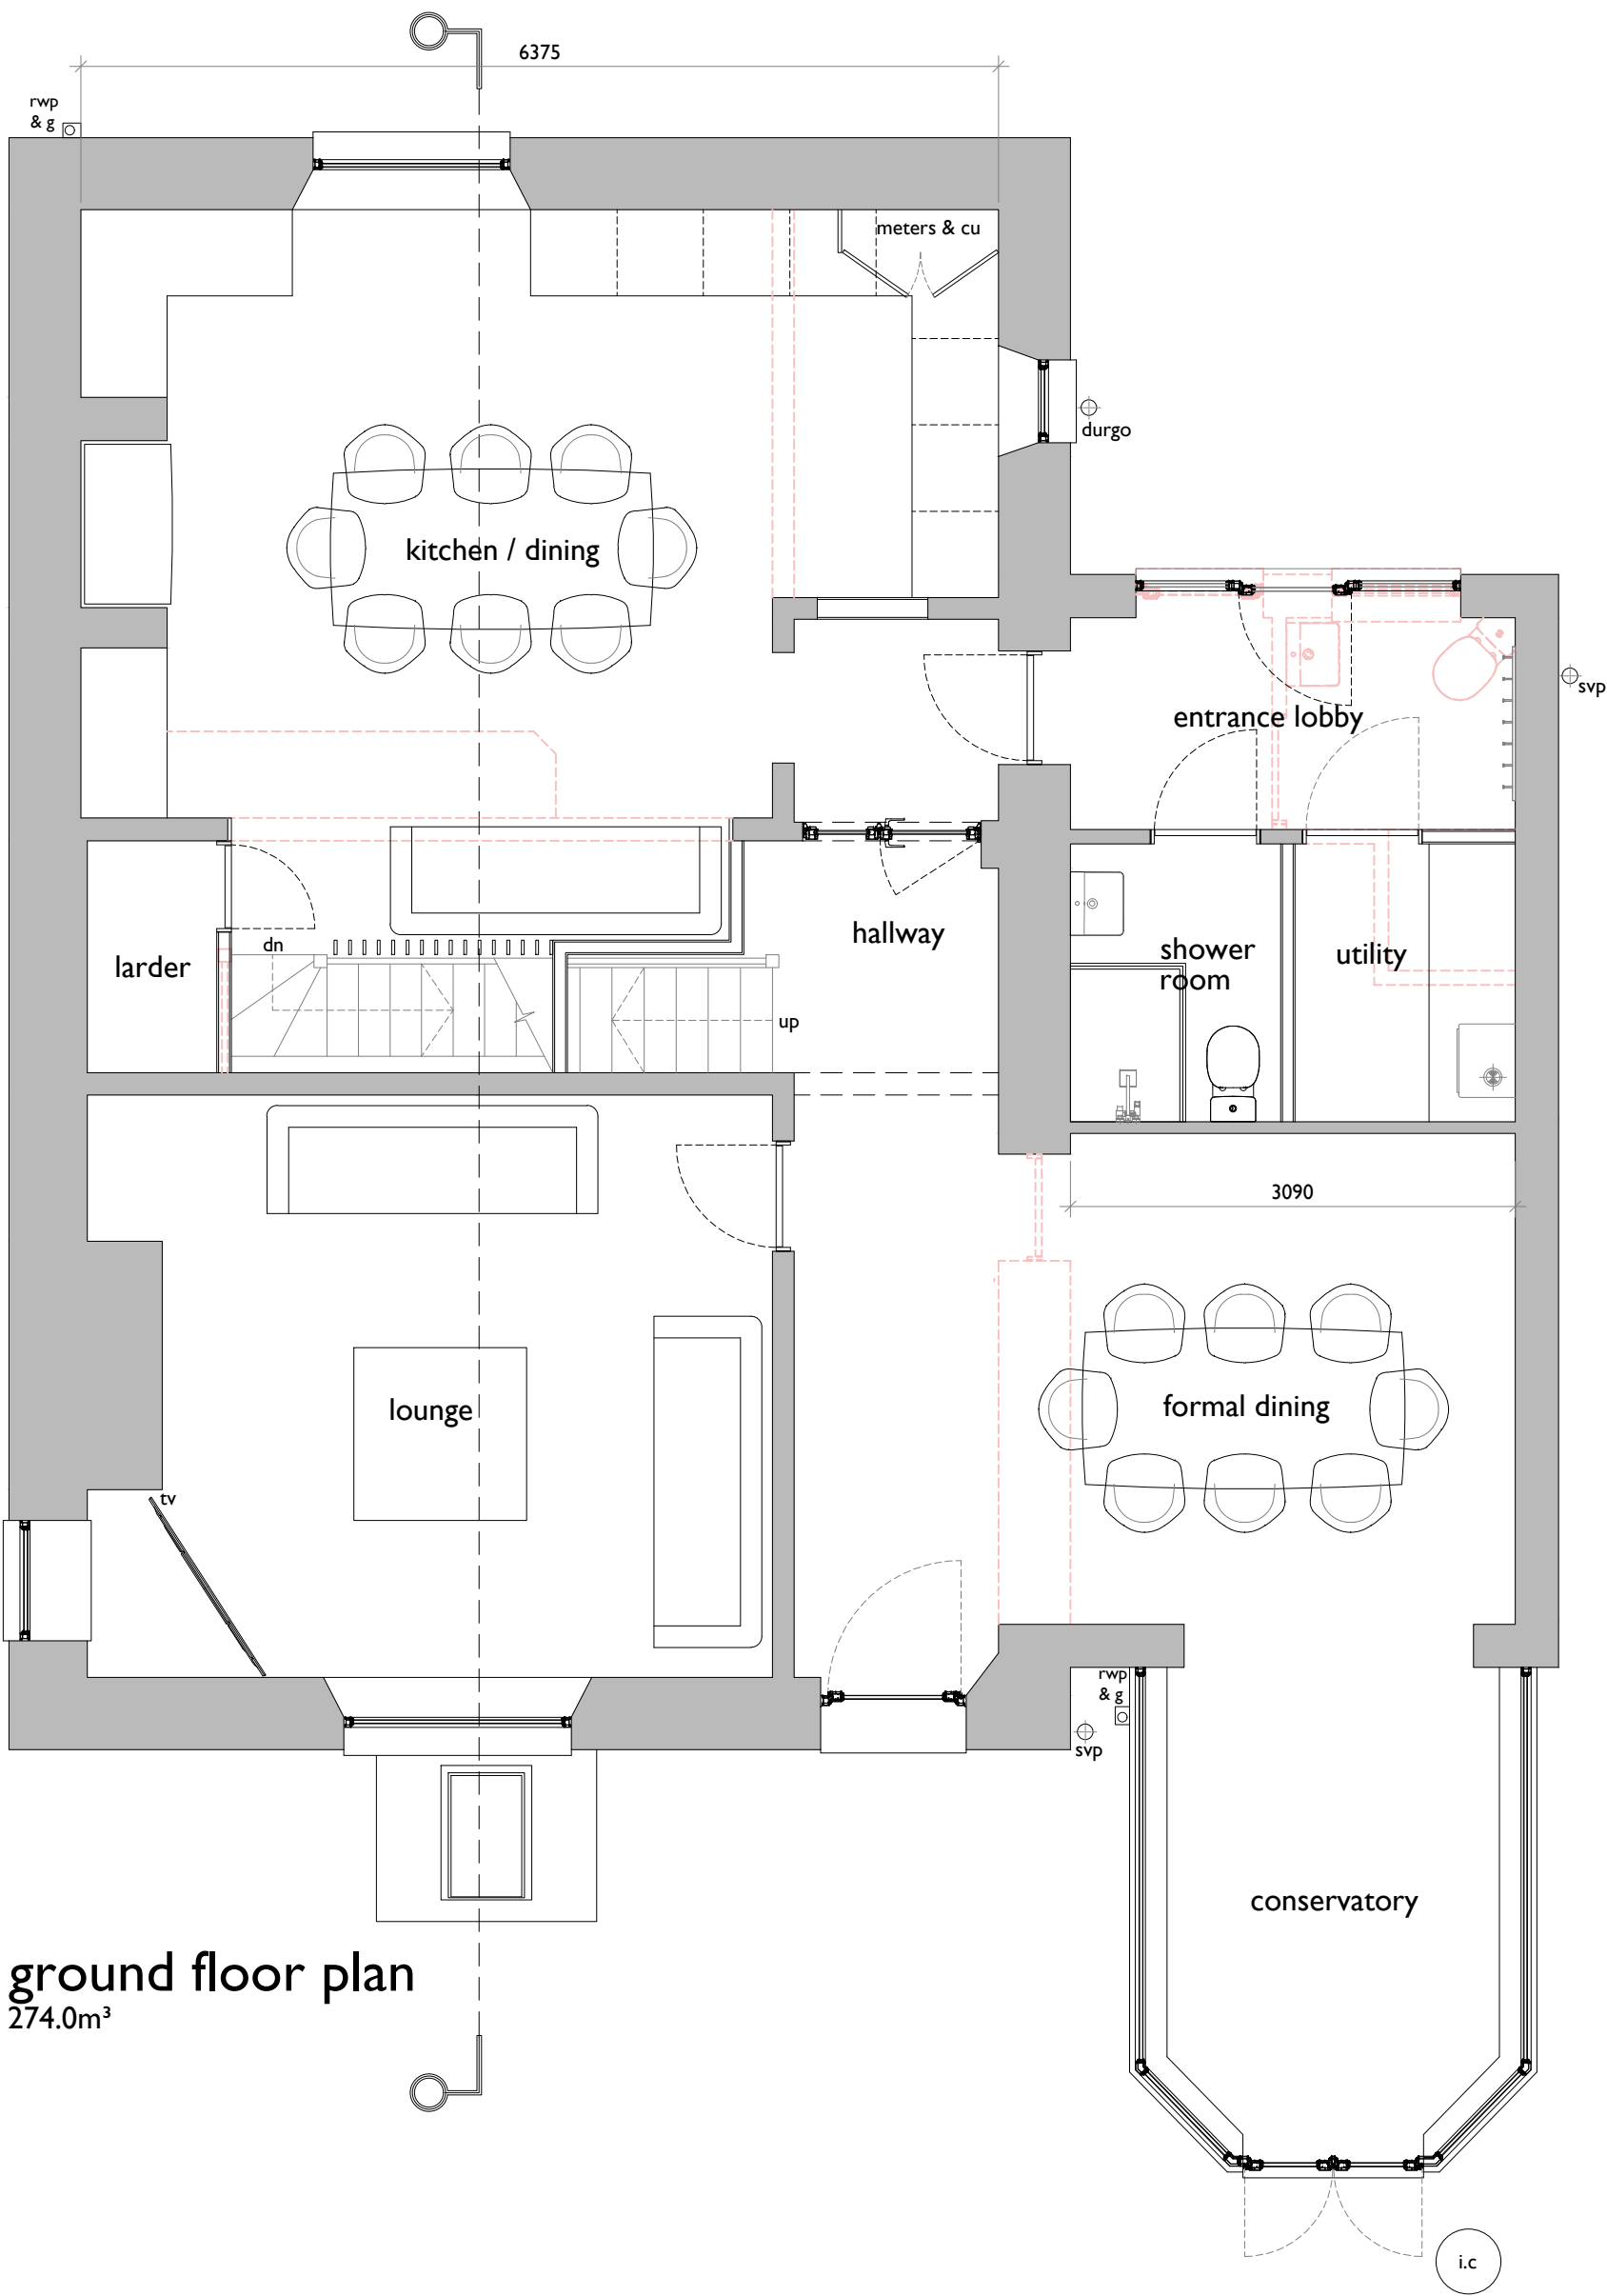

ground floor plan
274.0m³

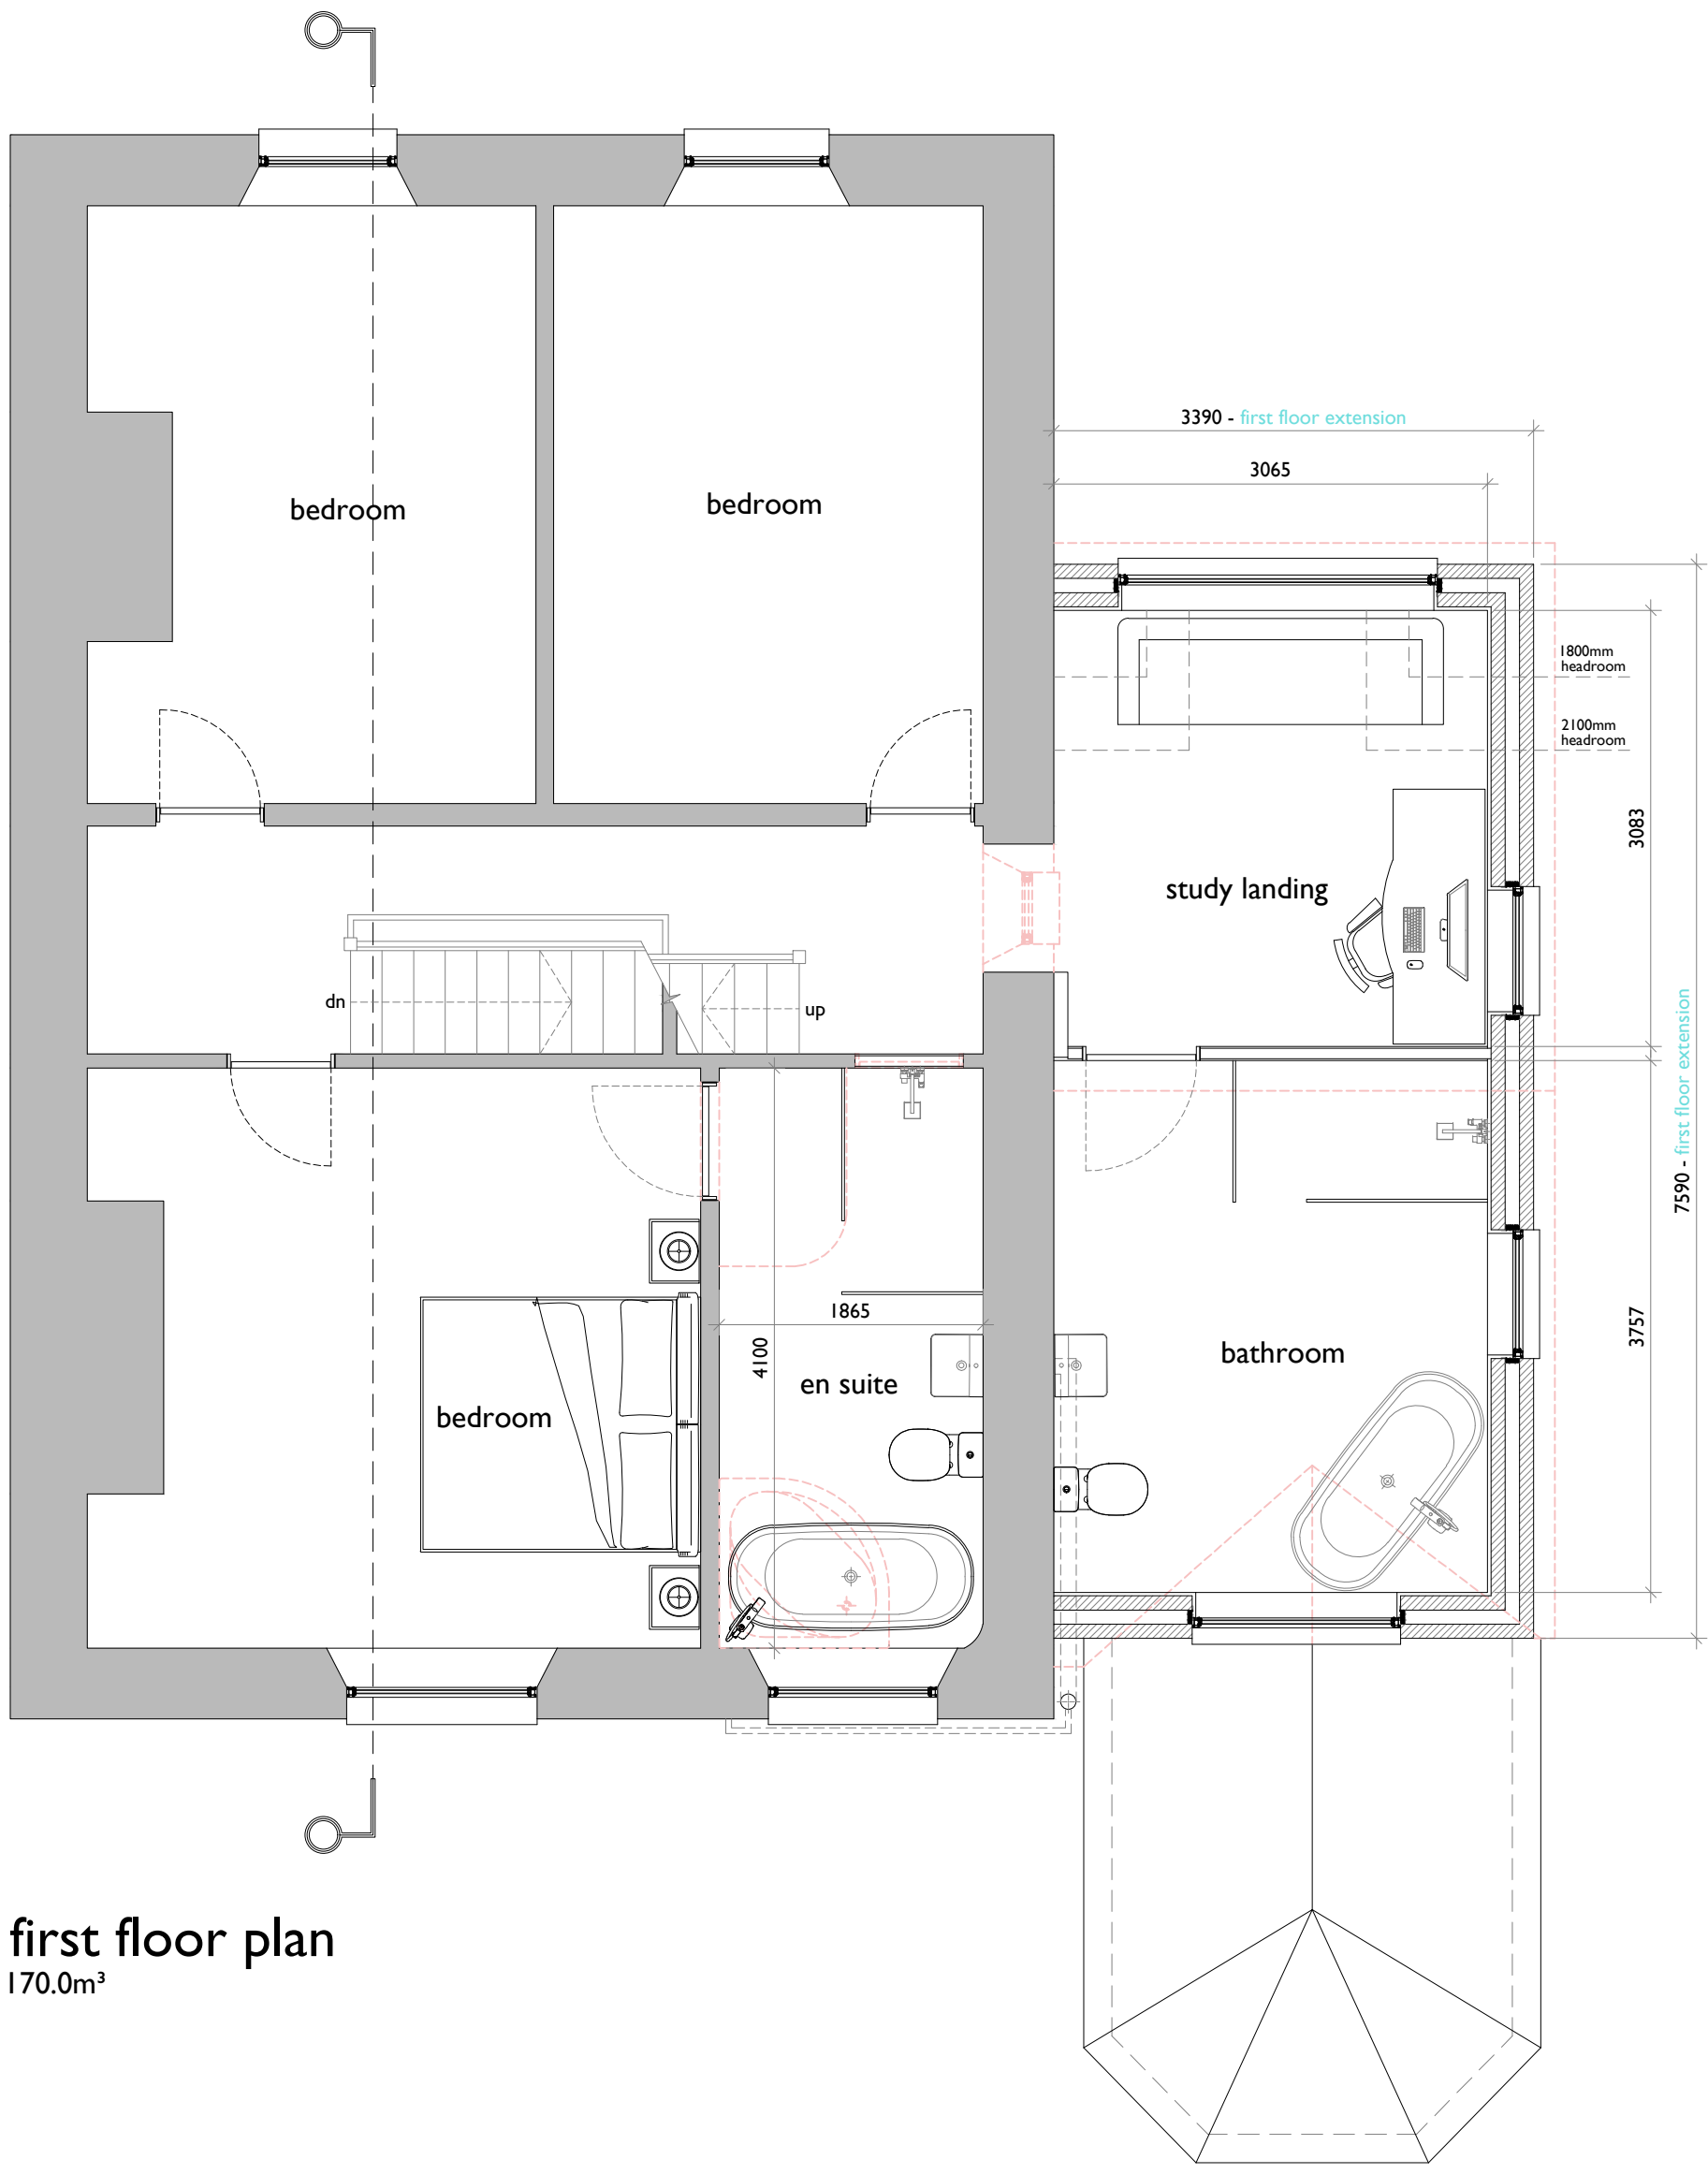

first floor plan
170.0m³

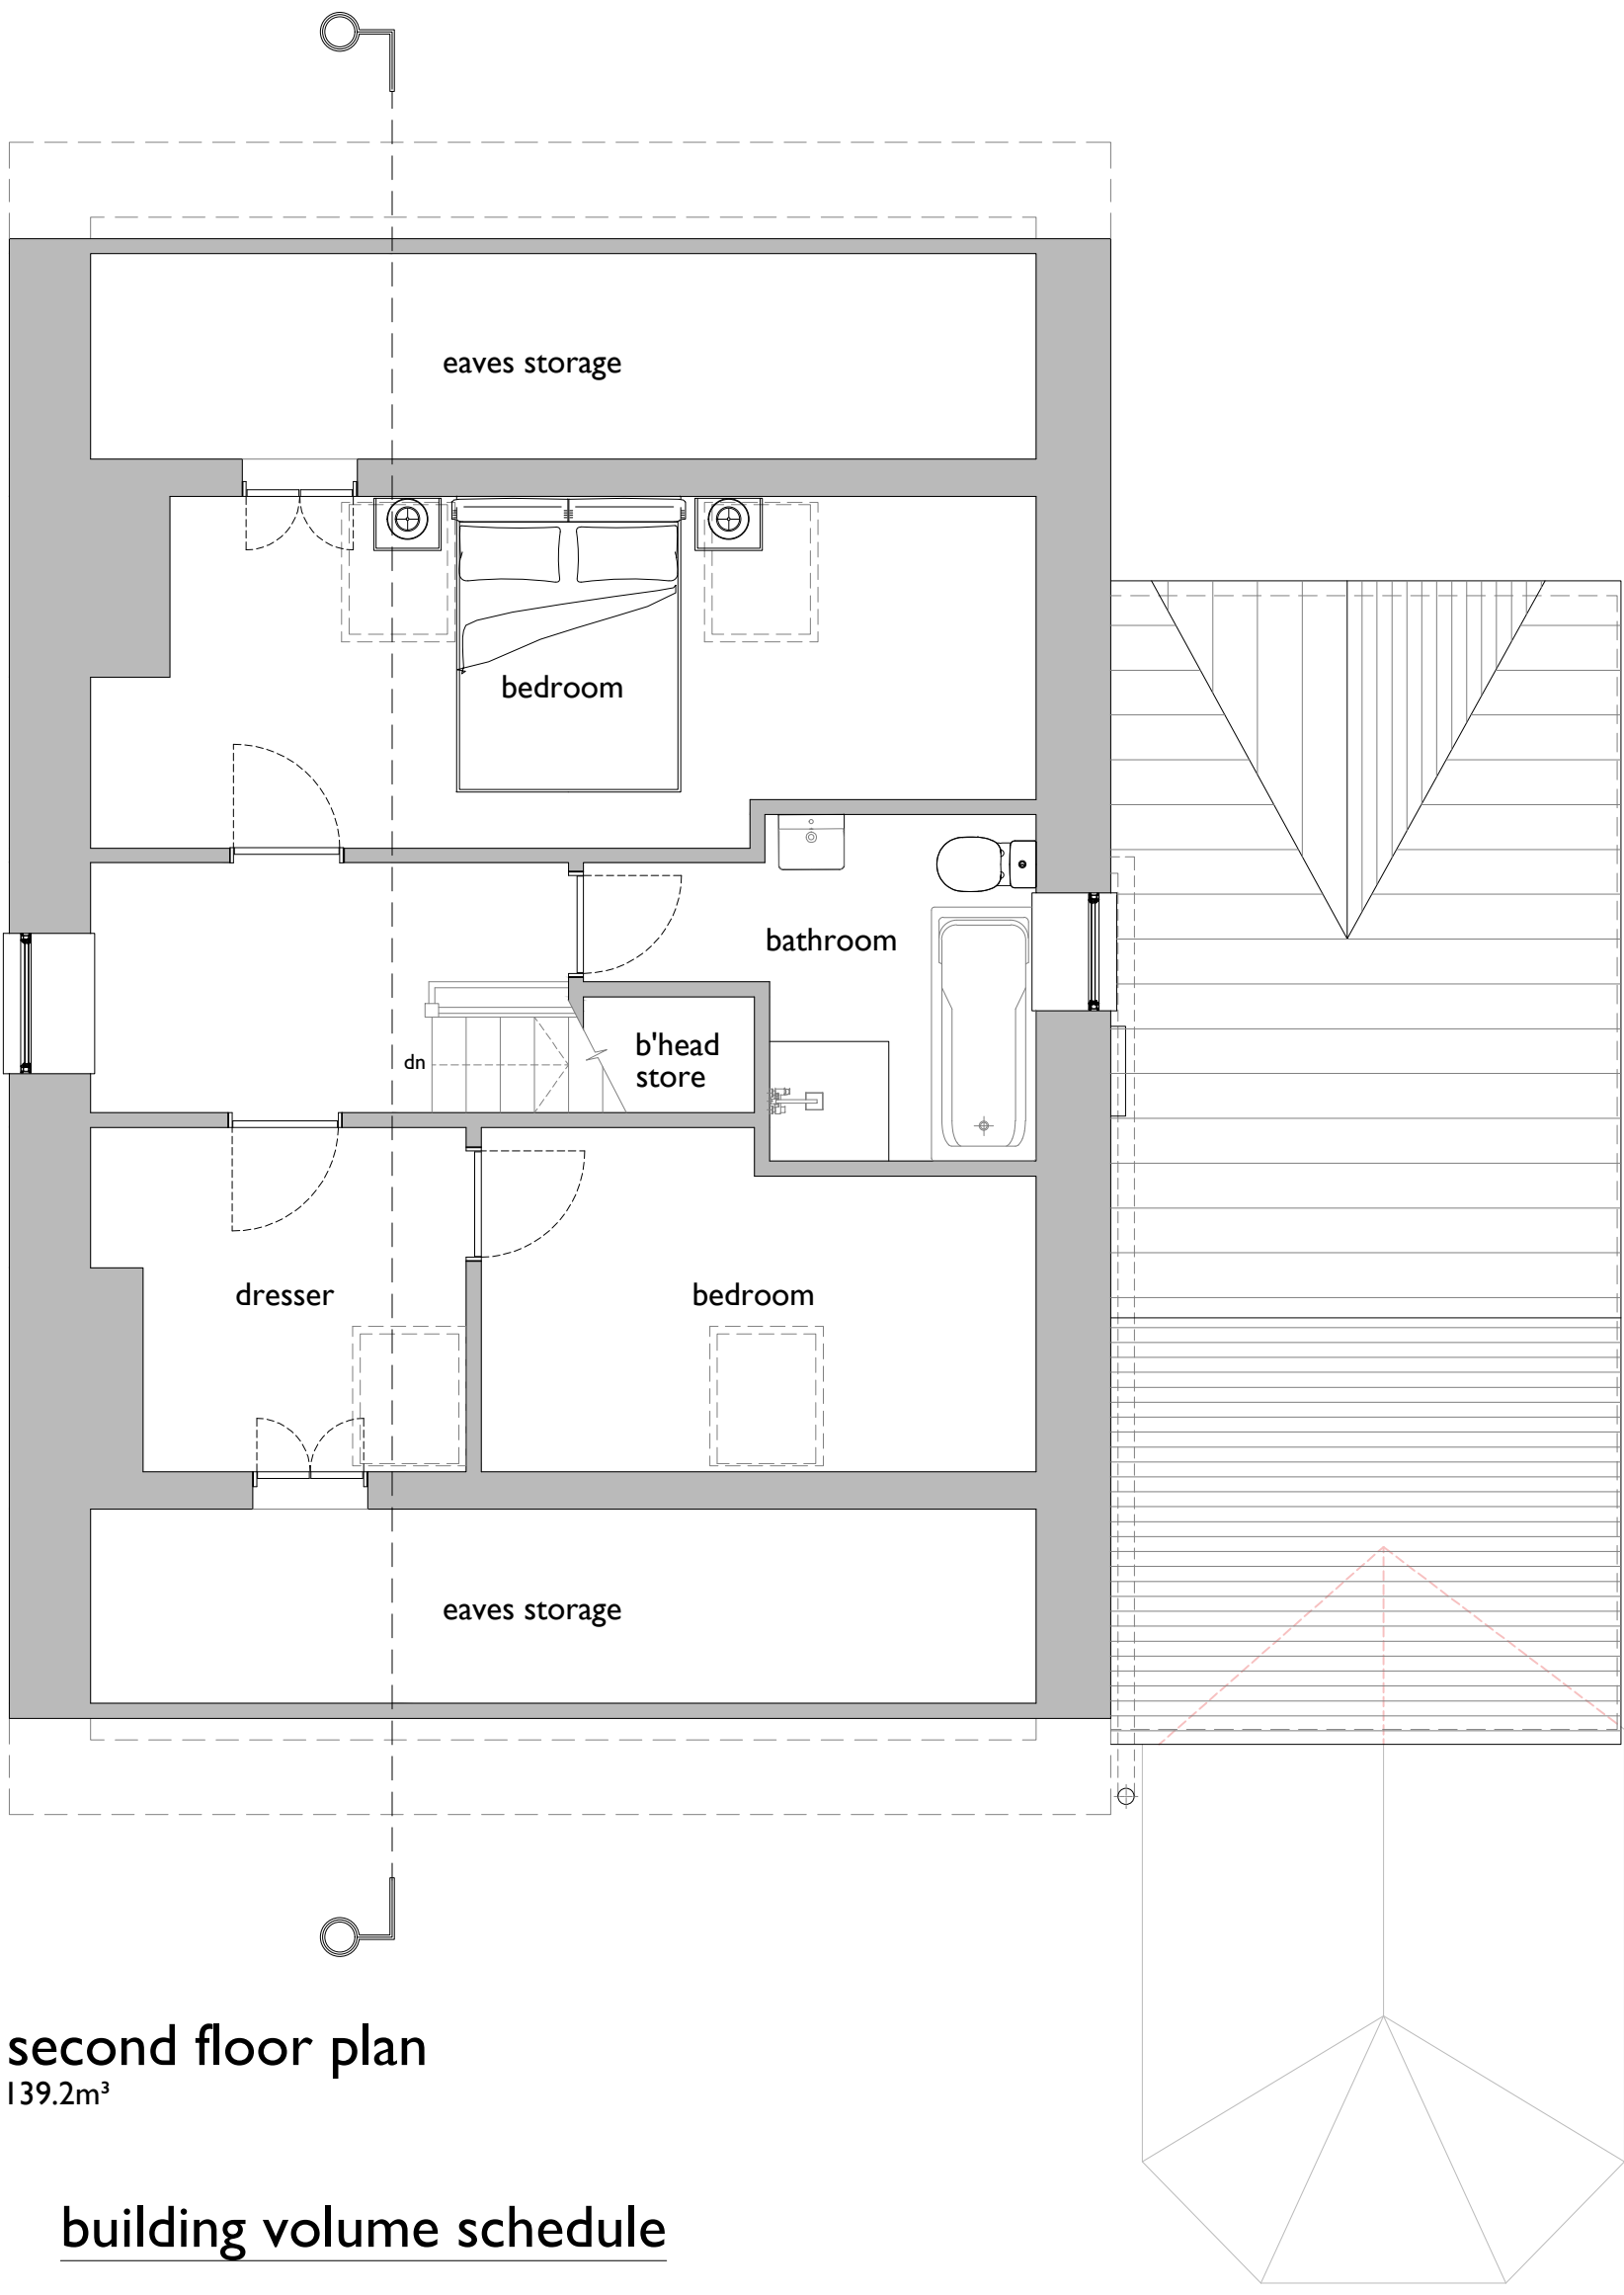

second floor plan
139.2m³

building volume schedule

Original volume = 574.6m³

(including previous extensions)

Proposed total volume = 735.9m³

Therefore, volume increase of: 161.3m³ / 28%

(proposed extension ONLY)

Proposed total volume = 640.1m³

Therefore, volume increase of: 65.5m³ / 11.3%

- notes:
- red dashed lines indicate extent of existing construction to be removed
 - shaded areas indicate extent of existing construction to be retained

SKY architecture, design & consulting	Client Claire Stanley	Drawing Title Proposed Floor Plans	Job Number 21047	Date February '22	Paper Size A1	Revisions A - Building volume schedule added - May '22 B - Scale of apex glazing to north elevation reduced and building volumes updated - June '22
	Site Address Taylor Lane Farm, Ainsworth, BL2 6QS		Drawing Number 102 revB	Stage Planning	Scale 1:50	