






Front Elevation (west)

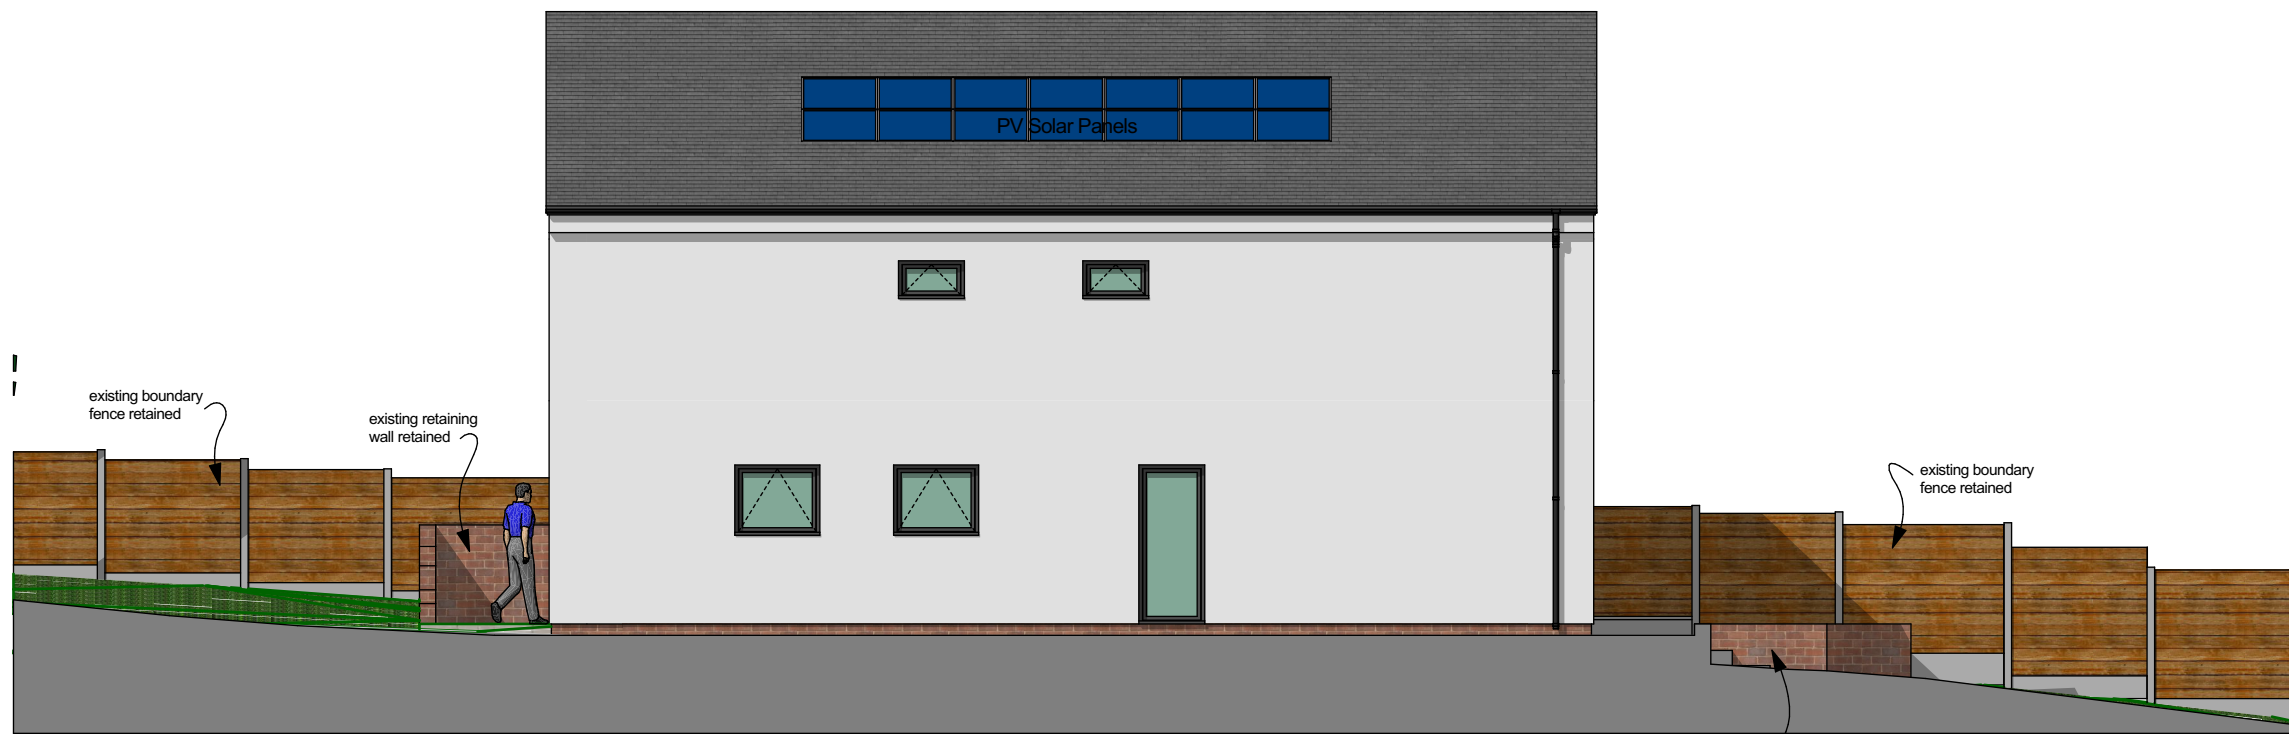

Right Side Elevation (south)

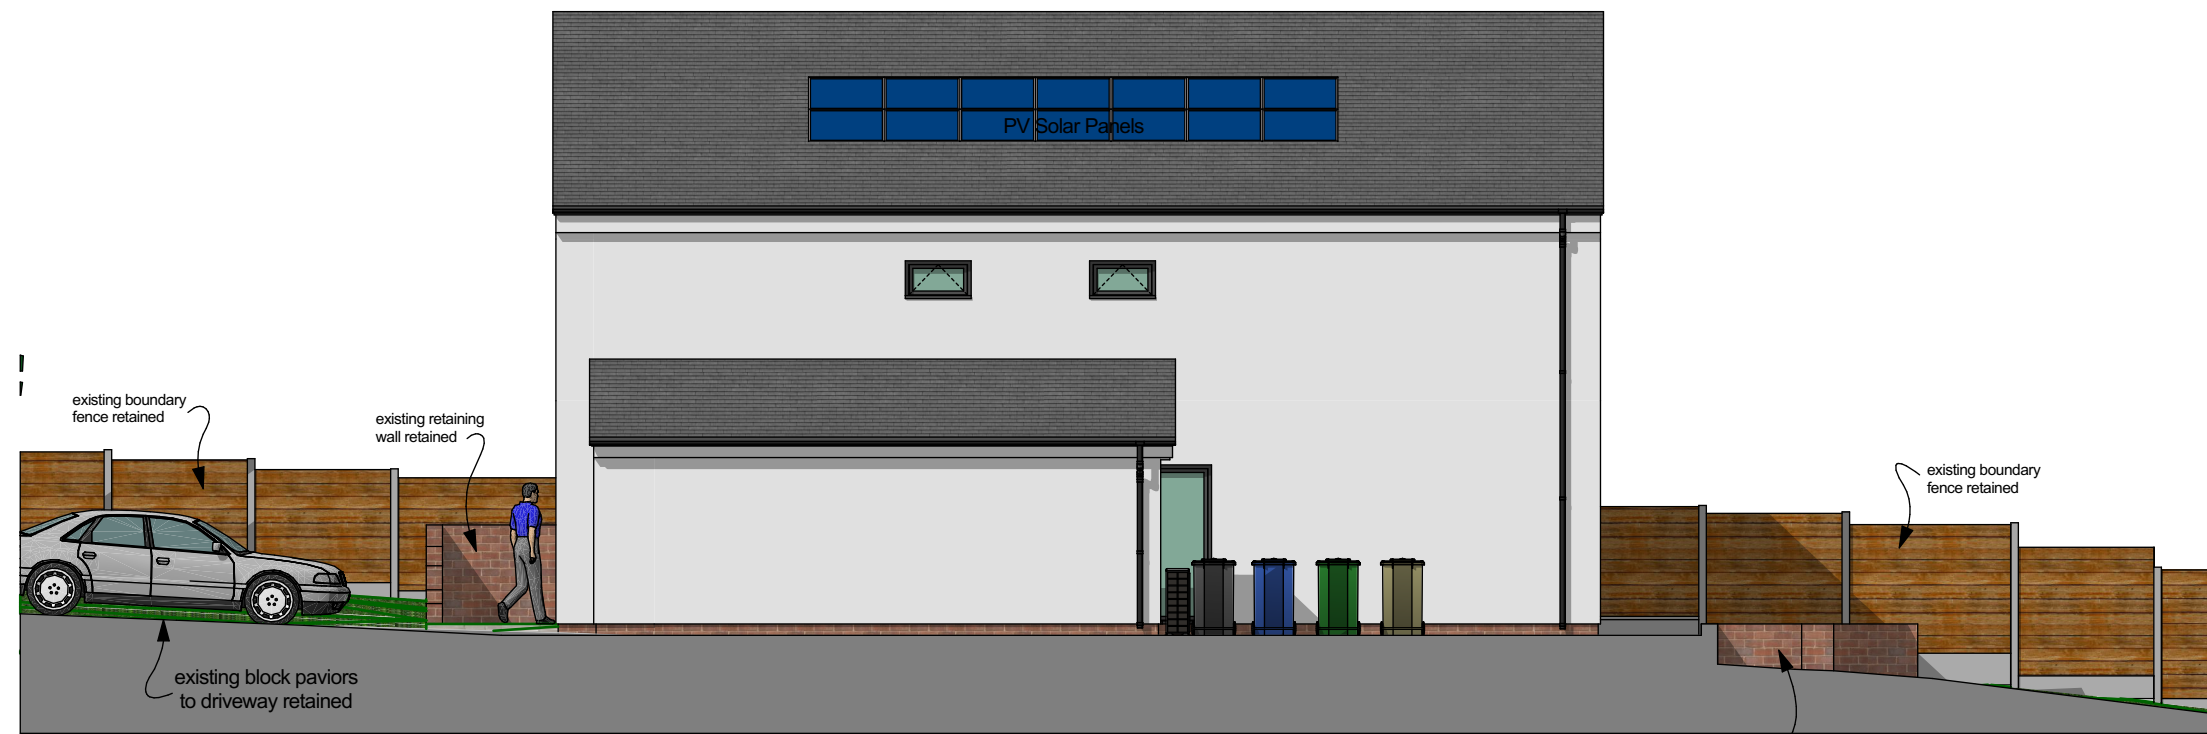


Right Side Elevation (south)

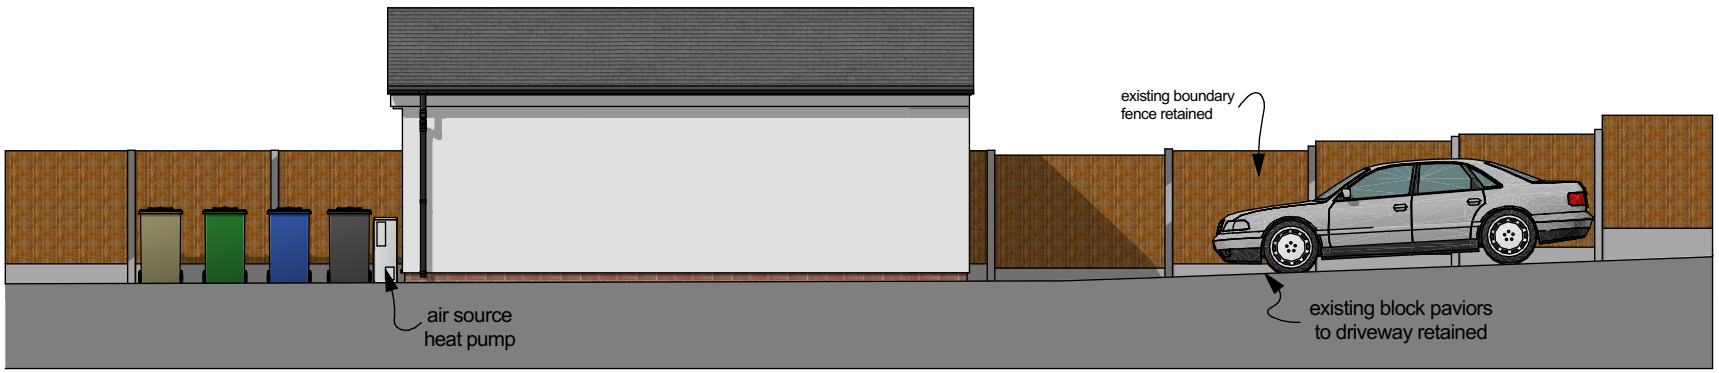



Left Side Elevation to Garage (north)




Rear Elevation (east)

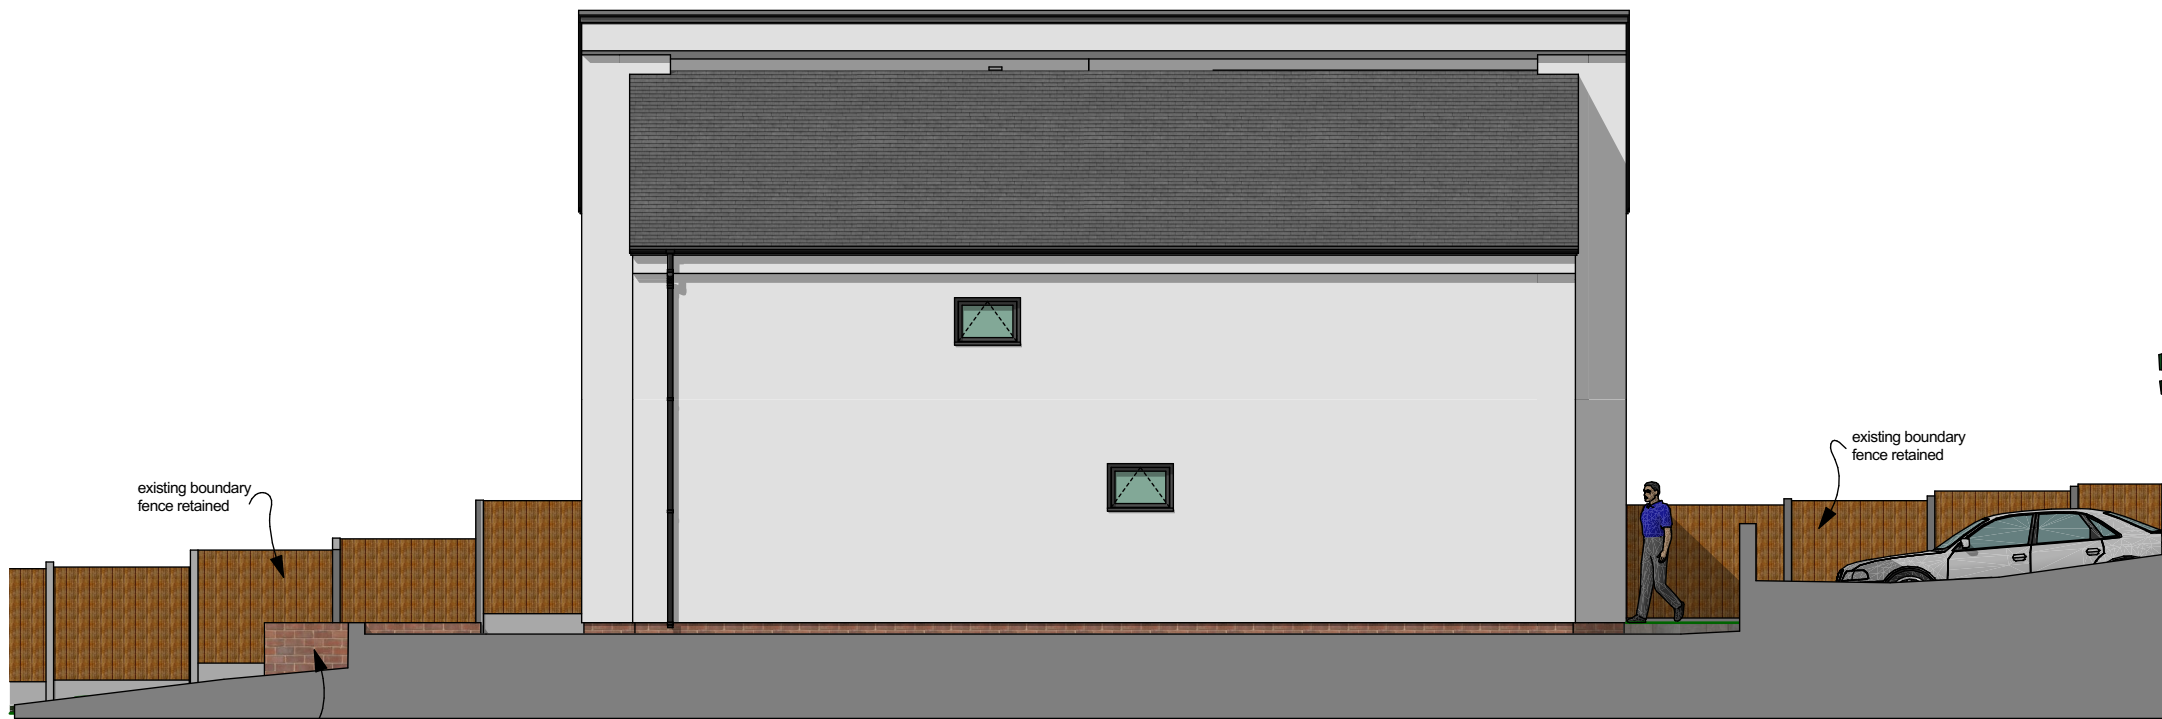


Left Side Elevation (north)

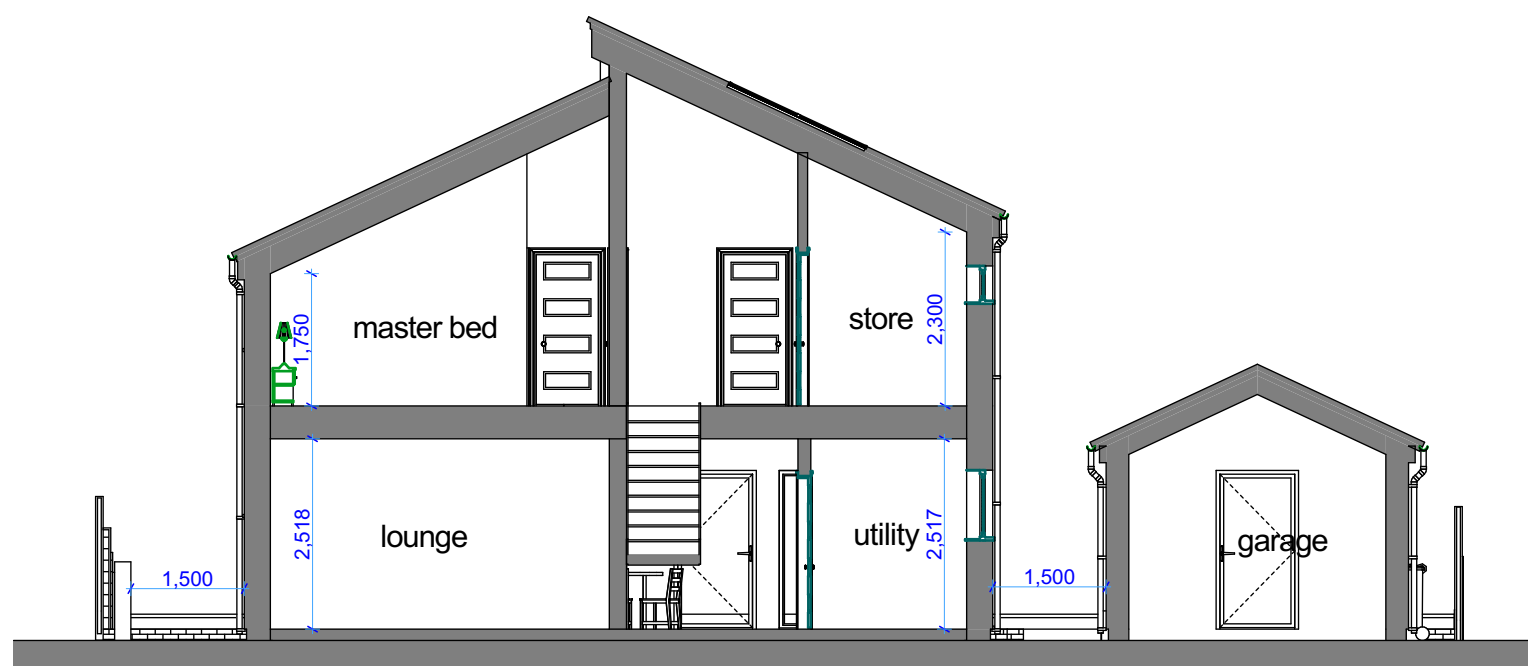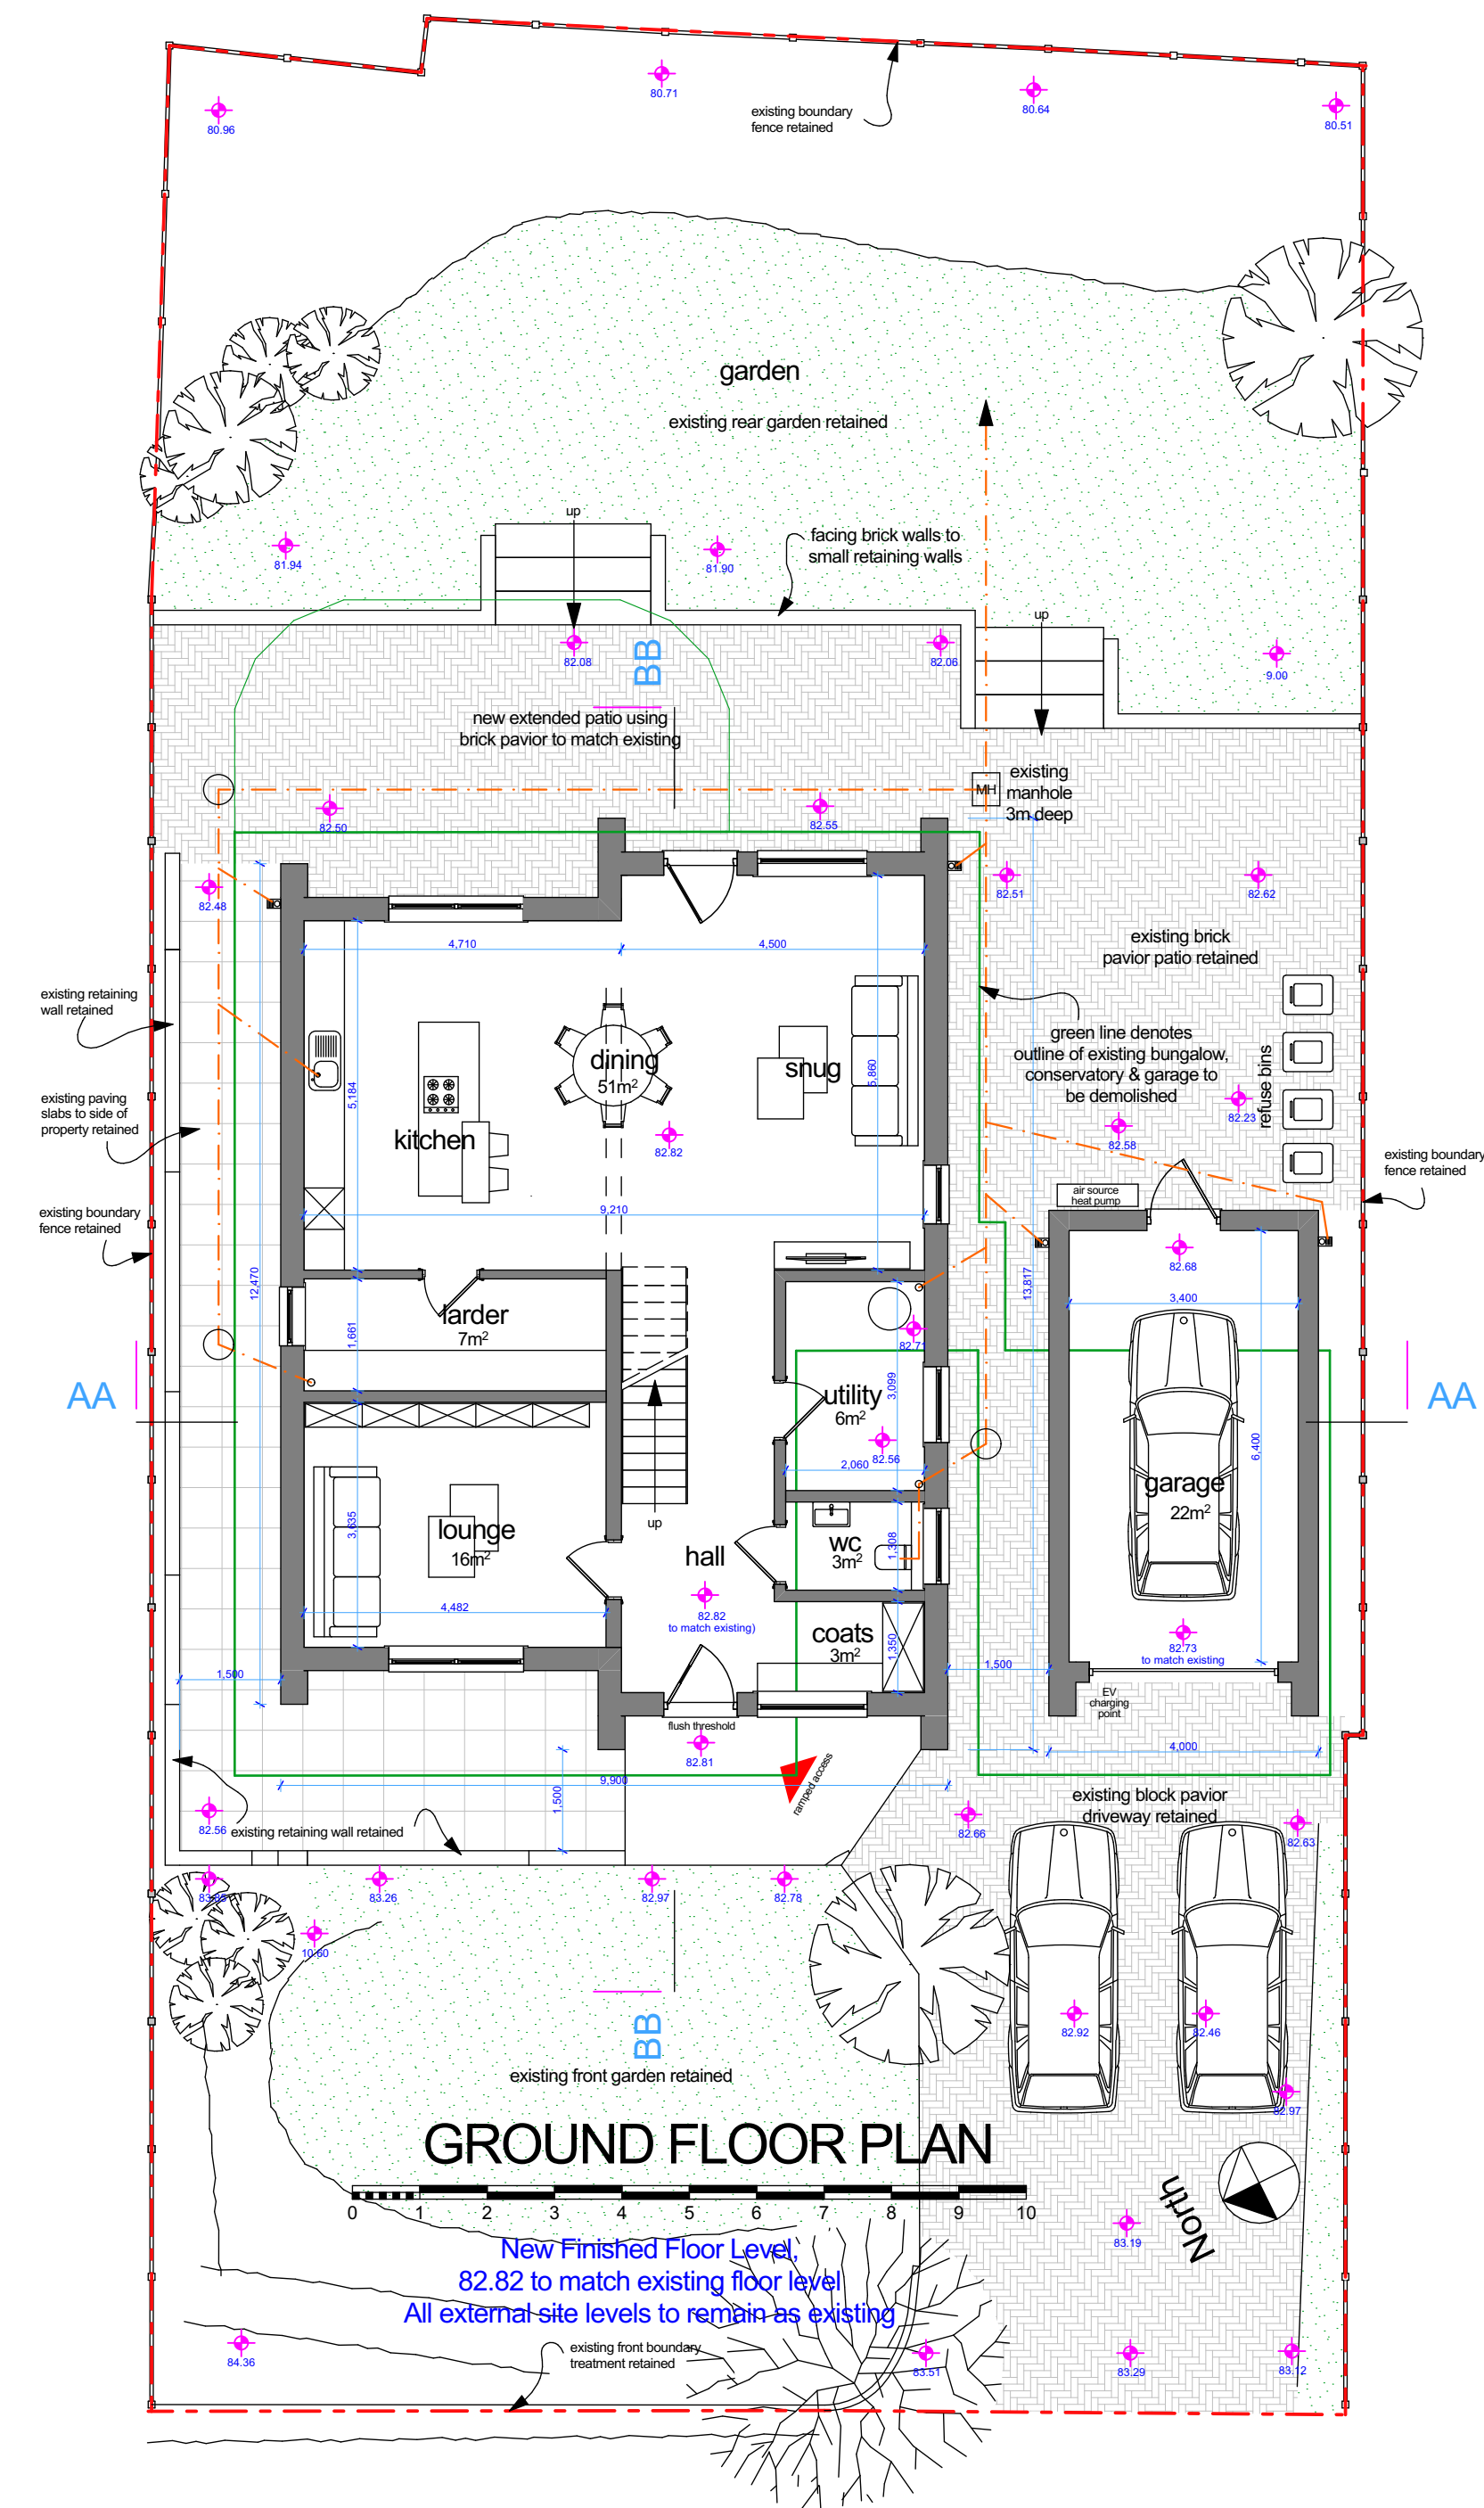


Cross Section A-A

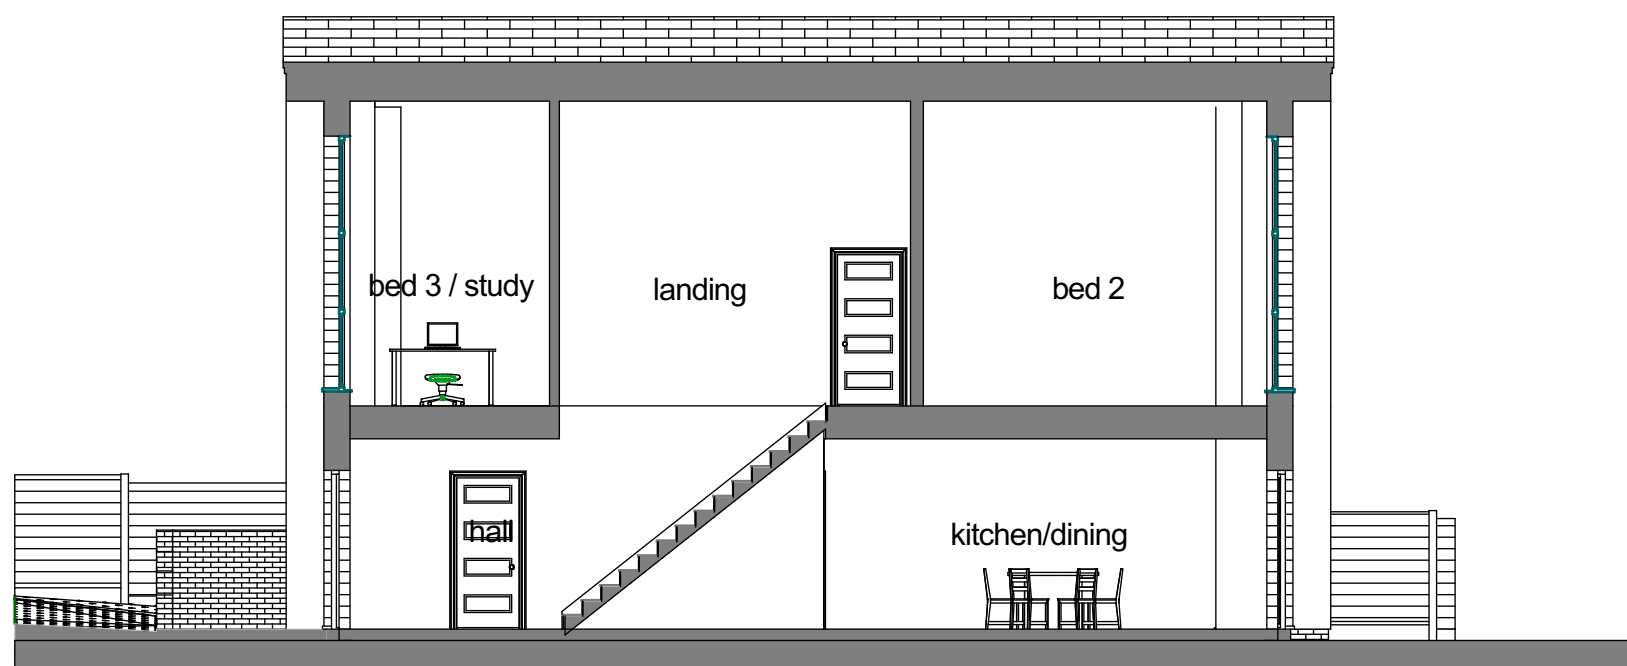

Cross Section B-B

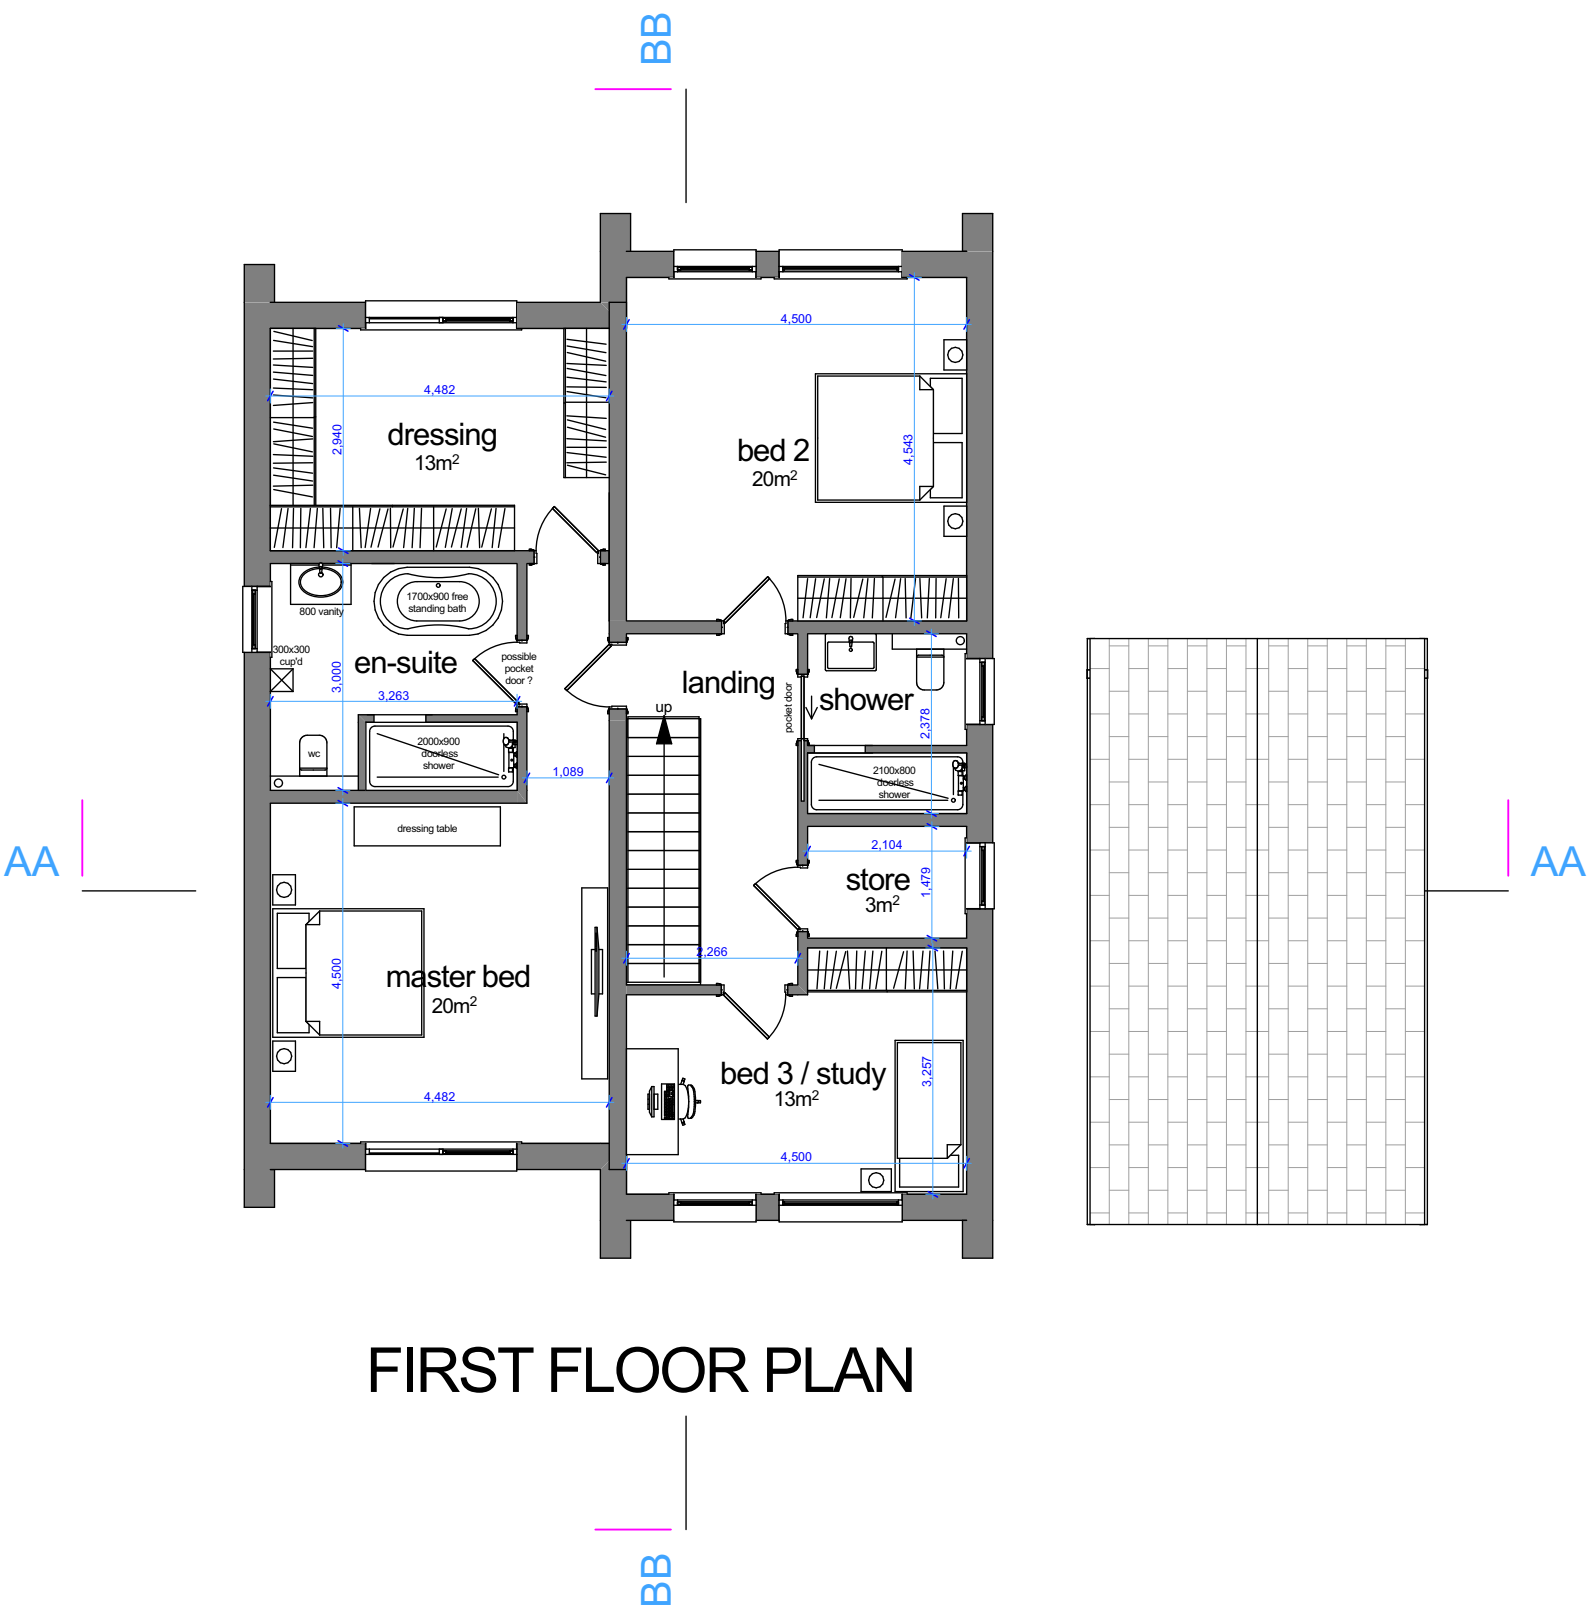

FIRST FLOOR PLAN

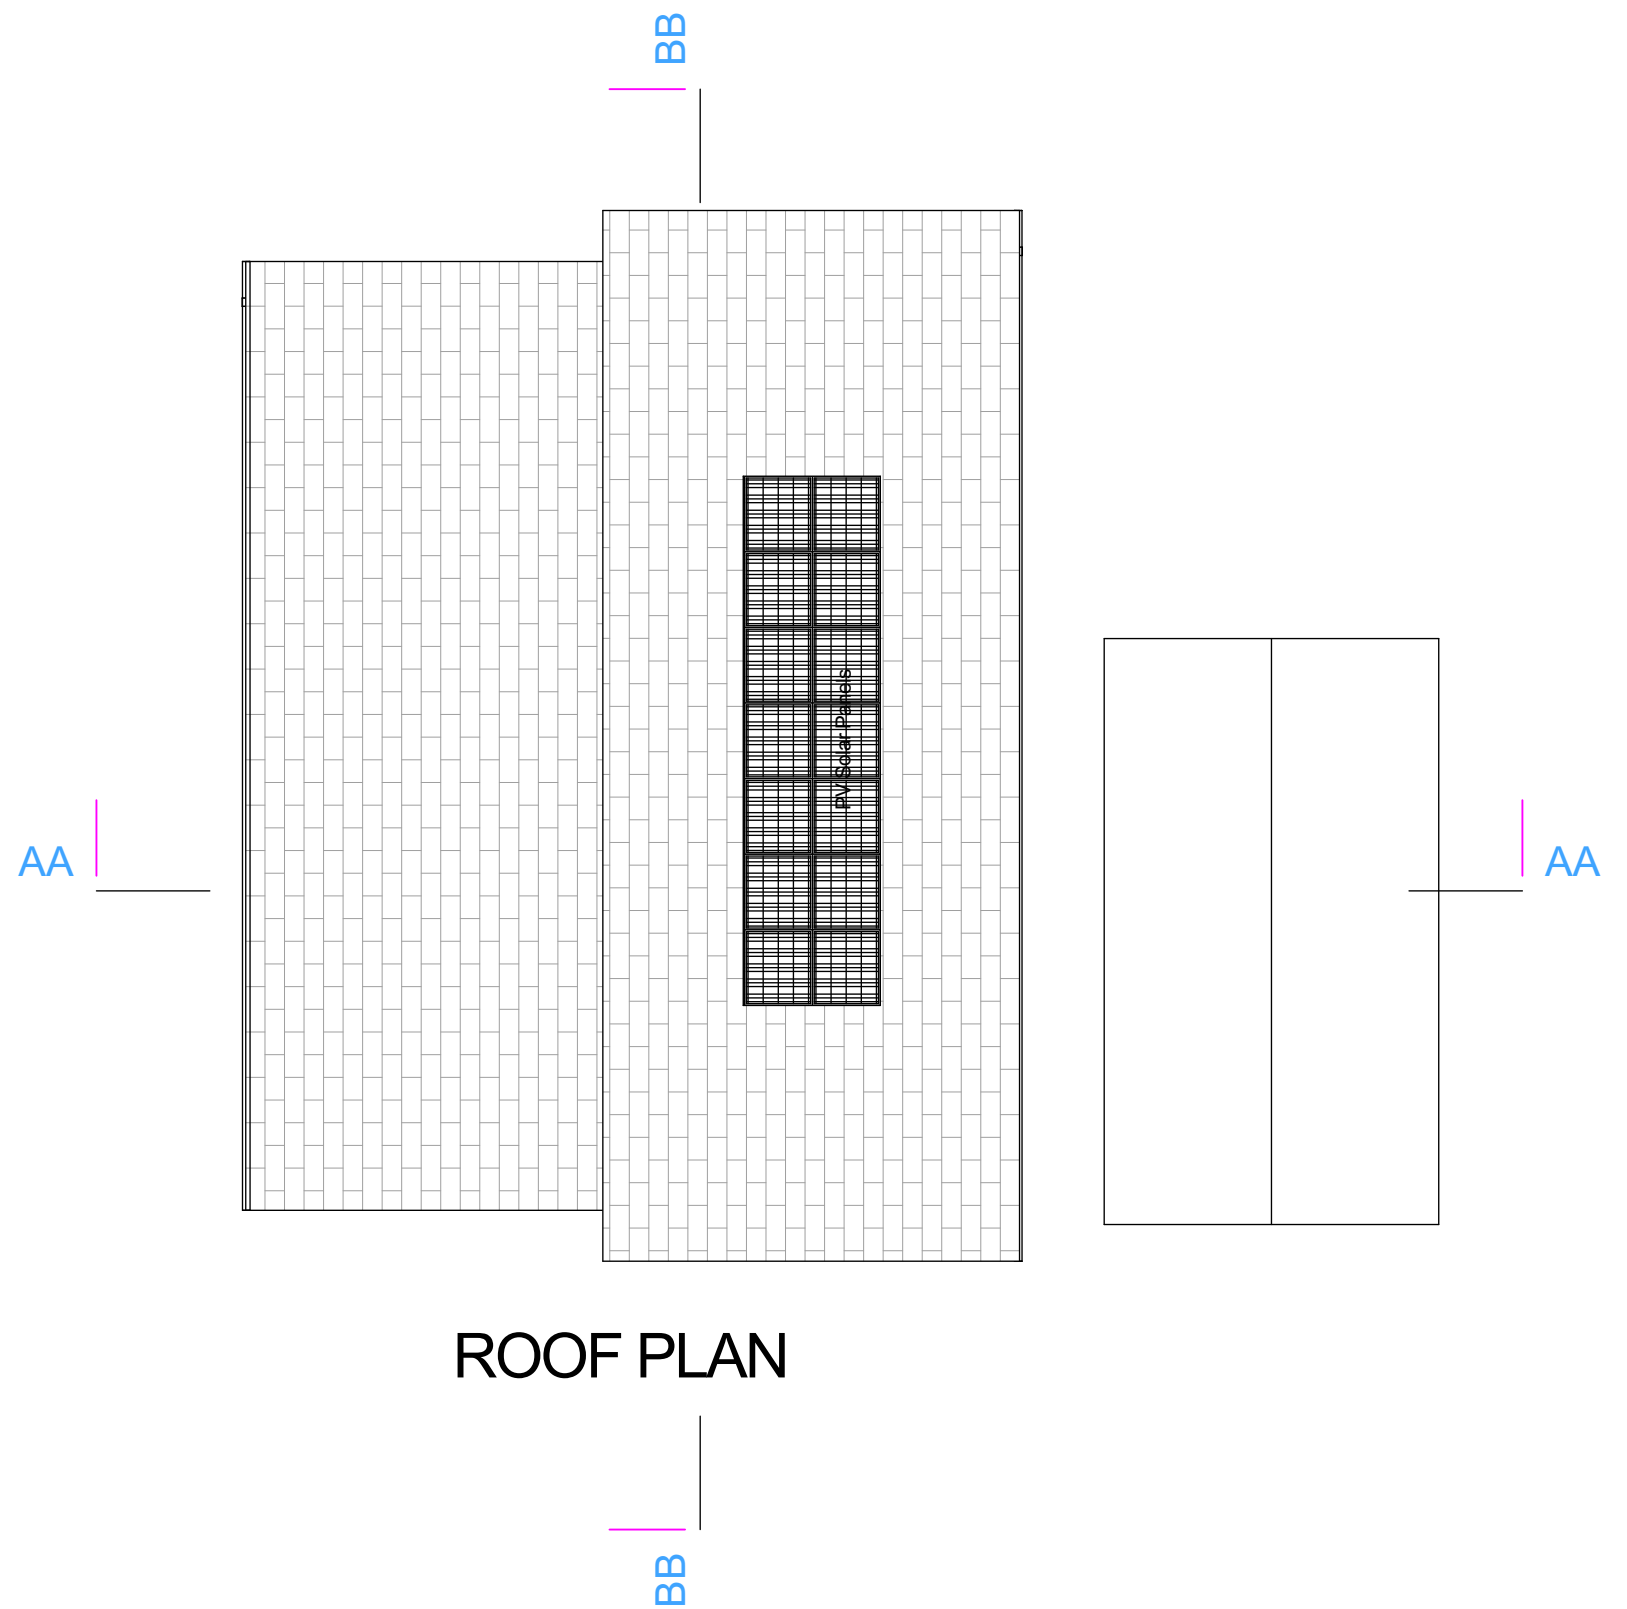

ROOF PLAN

- rev C. Minor amendments, extra windows added to right side elevation. 16.1.25
- rev B. Site levels amended in line with Topo survey. Landscaping details added. 26.11.24
- rev A. Room areas added, floor & site levels added. 4.11.24

Planning

phd DESIGN
CHARTERED ARCHITECTS

9 Mersey Road, Sale, Cheshire, M33 6HL
tel : 0161 973 9391 mobile : 07801 474646
e-mail : paul@phddesigns.co.uk
www.phddesigns.co.uk

project

**4 Butt Hill Road
Prestwich
for
Mr & Mrs Tony Jacobs**

drawing title

**Scheme Proposals
Planning Scheme**

drawing no. **202313 / SkDW1** revision **'C'**

drawn by **PD** scale **1:00** date **9.24**
(when printed at A1)

1. All dimensions to be checked on site prior to fabrication
2. All figured dimensions to be followed, DO NOT scale this drawing
3. This drawing remains the copyright of the Architect and copies are only available with their consent.

arb
Architects
Registration
Board