



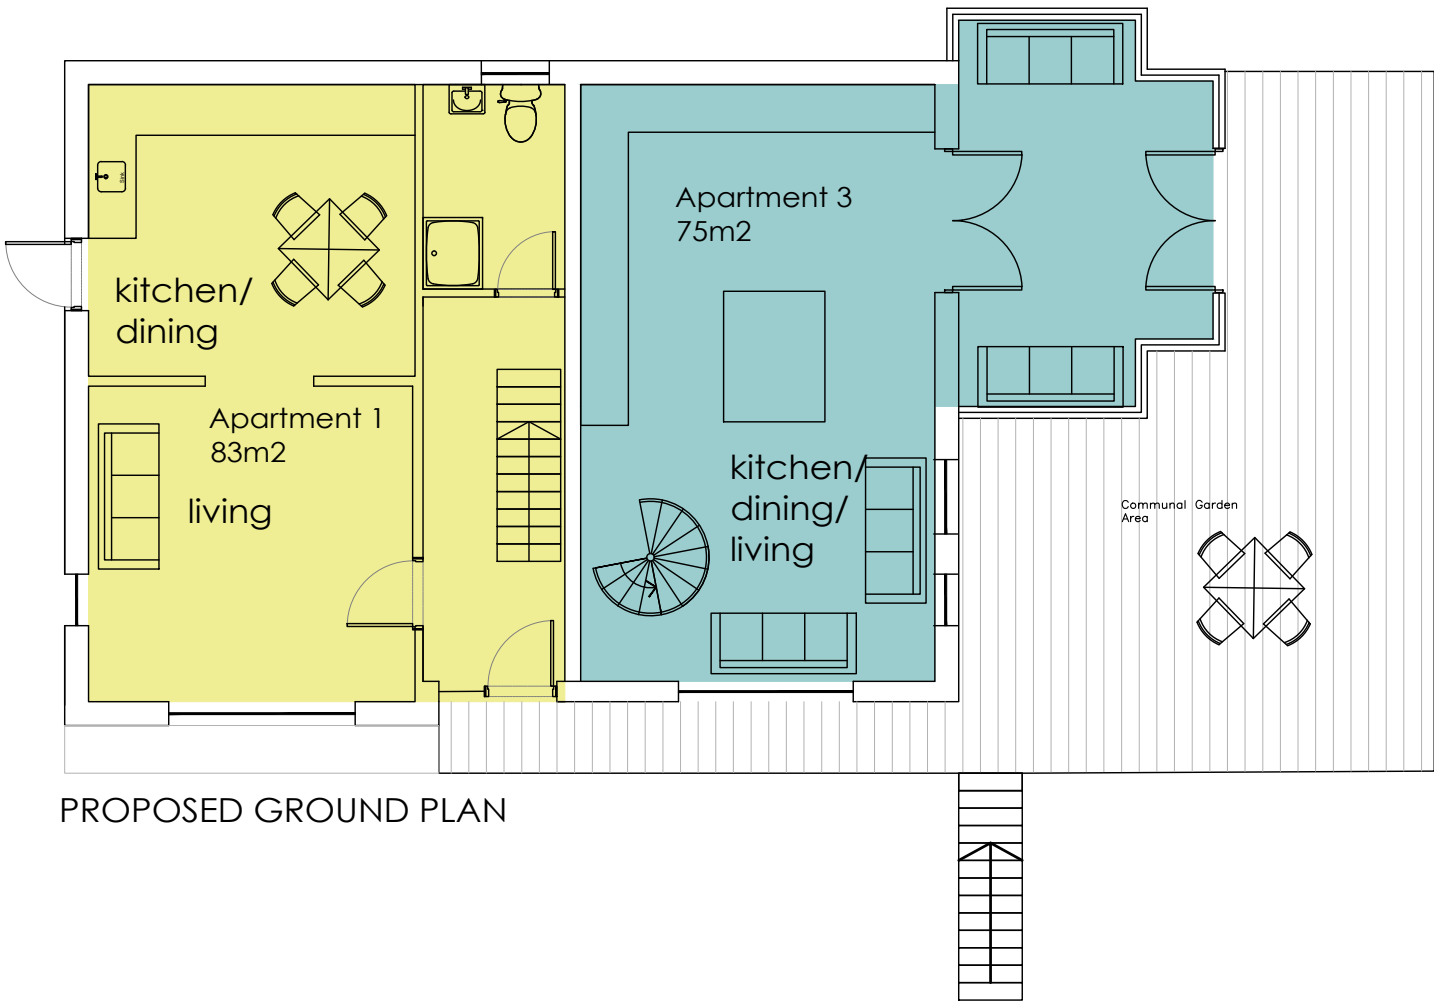

PROPOSED LOWER GROUND FLOOR PLAN
SUMMERFIELD BUNGALOW SCALE 1:100 @ A3

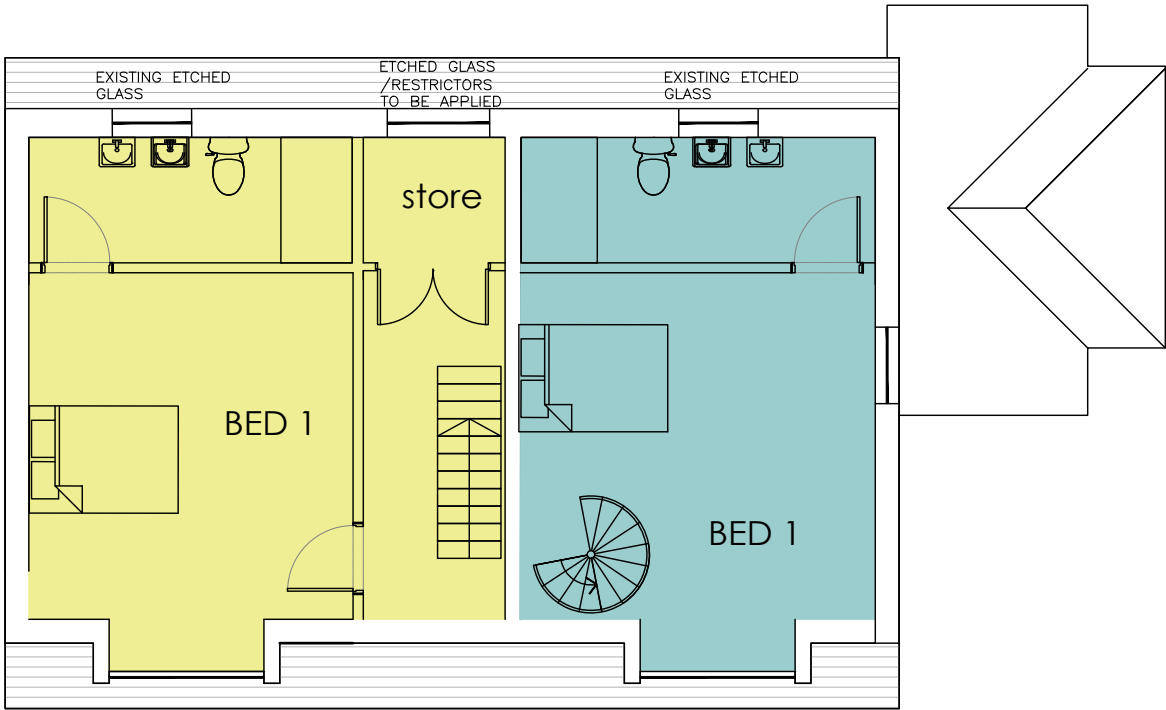

FOB Design (UK) Ltd
 72A Water Lane,
 Wilmslow, Cheshire, SK9 5BB
 01625 251644
 office@fob-design.com www.fob-design.com

REV	DATE	DRAWN BY
Copyright of fob design (UK) Ltd, all rights reserved. (All information contained within this drawing remains the property of fob design. The information should not be reproduced in whole or part or modified without written consent of fob design. No information within this drawing should be modified or disclosed or passed onto third parties without written consent of fob design. Do not scale from drawing.)		
XXX		
PROPOSED SUBDIVISION INTO 3 APARTMENTS		
SUMMERFIELD BUNGALOW		
XXX		
Drawn	MP	Status PL Date SEPT 24
Checked	IM	Original A3 Scale 1:100@A3
PL 02		B