


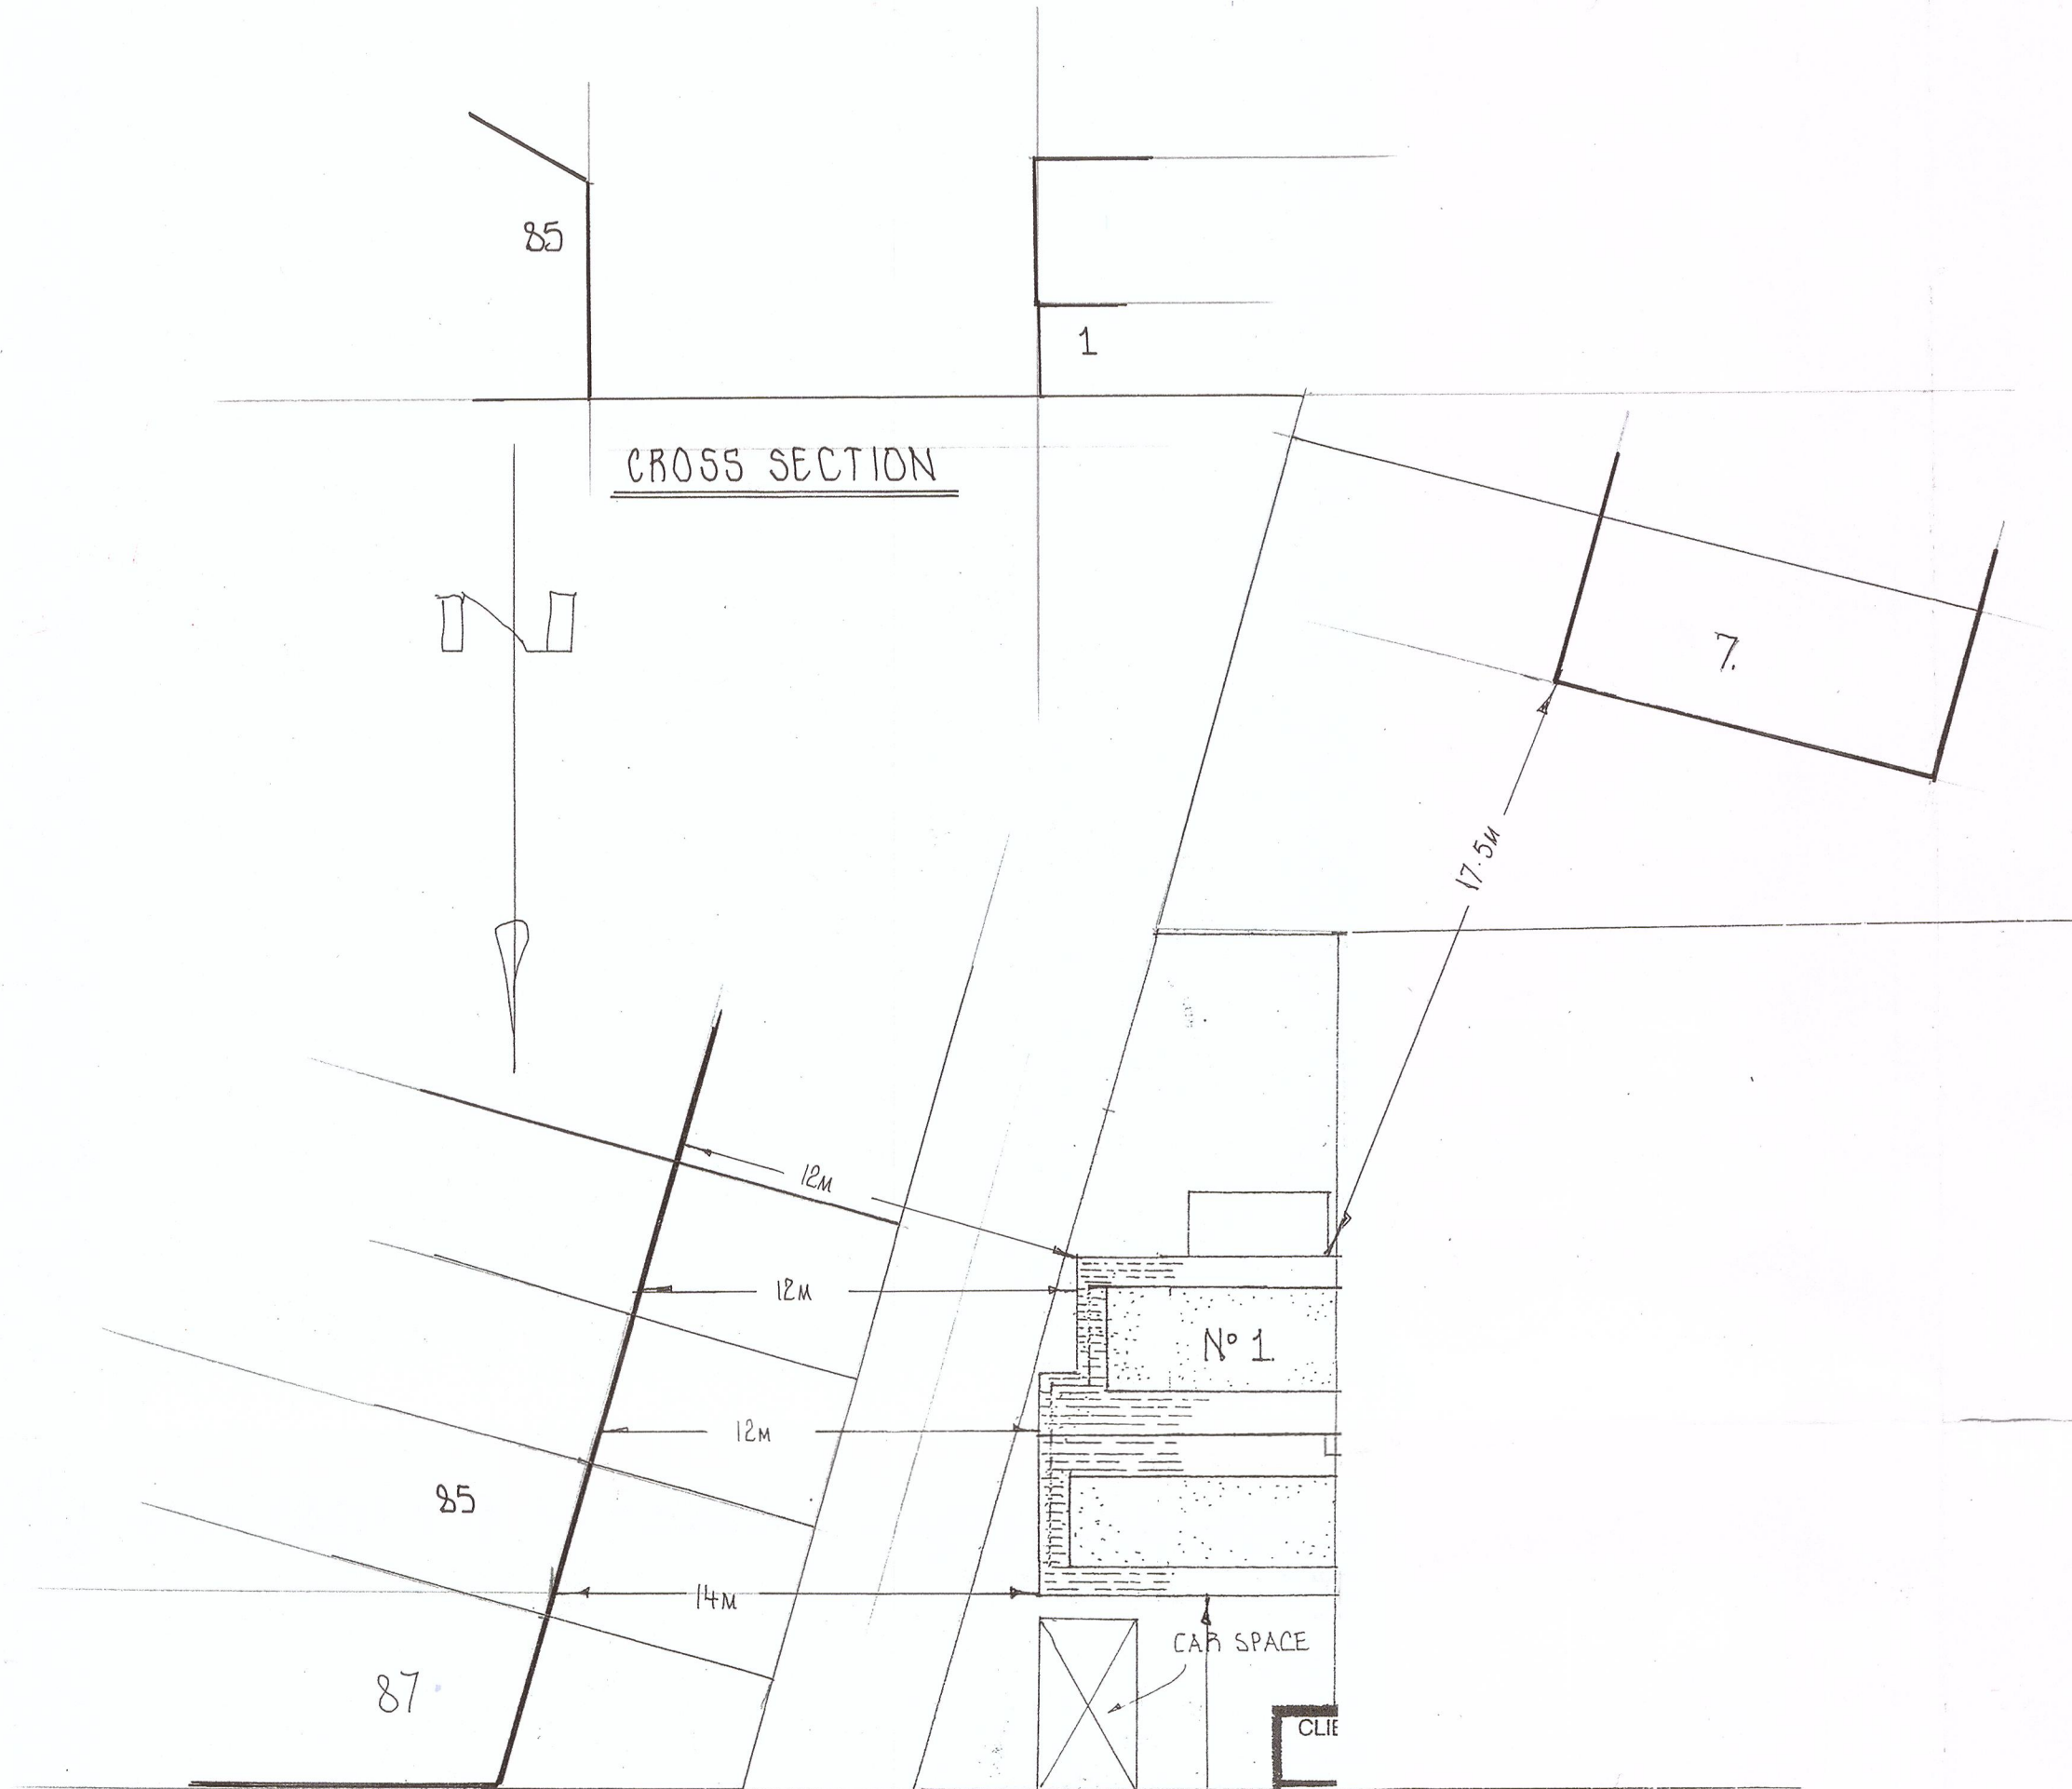

ACRES STREET 17.5m

10

SITE PLAN 1:200

CLIENT ANTOINETTE HAMILTON 07899 300849	
PROJECT EXTENSION & ALTERATIONS	
LOCATION 1, ACRES STREET TOTTINGTON BL8 3BP	
S. INGRAM & ASSOCIATES Building Surveyors & Design Consultants	
CIVIC TRUST AWARD 2002 - COMMENDATION FOR GOOD DESIGN	
DESIGN STUDIO HEIGHTS LANE HEIGHTS DELPH OLDHAM OL3 5TU	
Telephone: 0145 787 6500 Mobile: 01708910347	
SCALES:	1:200
DRAWN BY:	S. INGRAM
DATE:	MAY 2023
DRAWING No.	29 'D'